





EXISTING FRONT ELEVATION

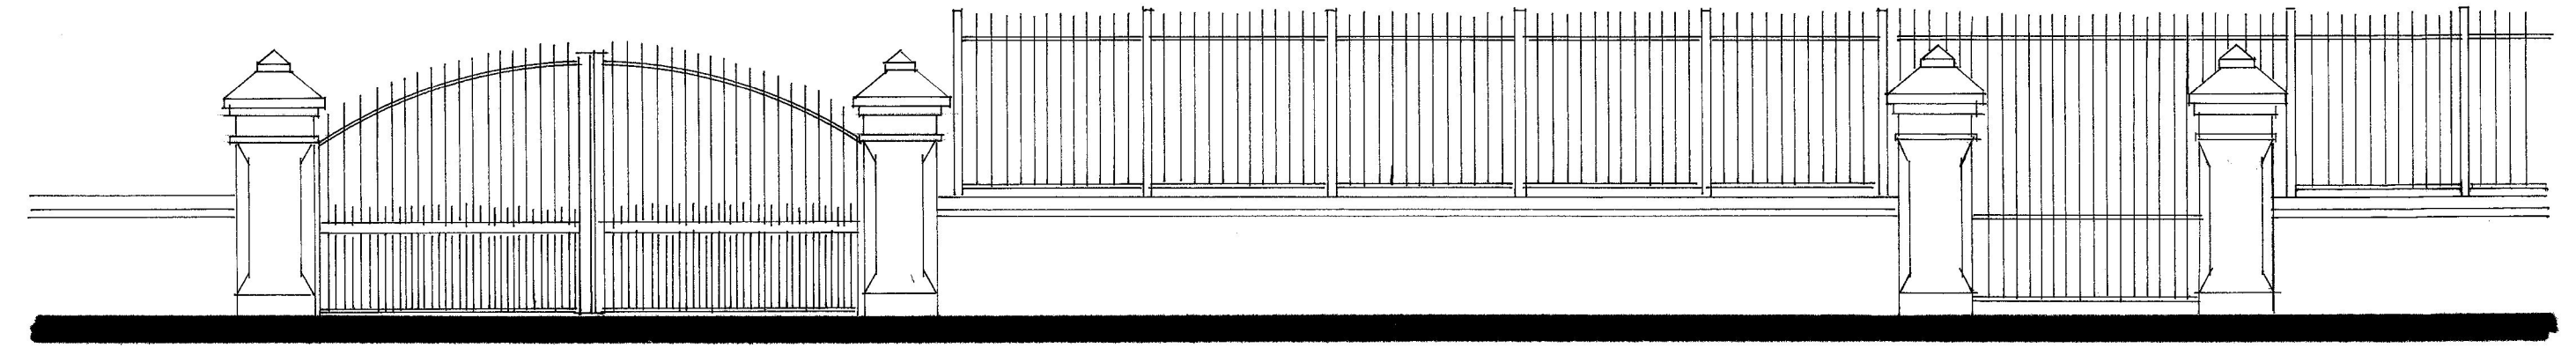


PROPOSED FRONT ELEVATION

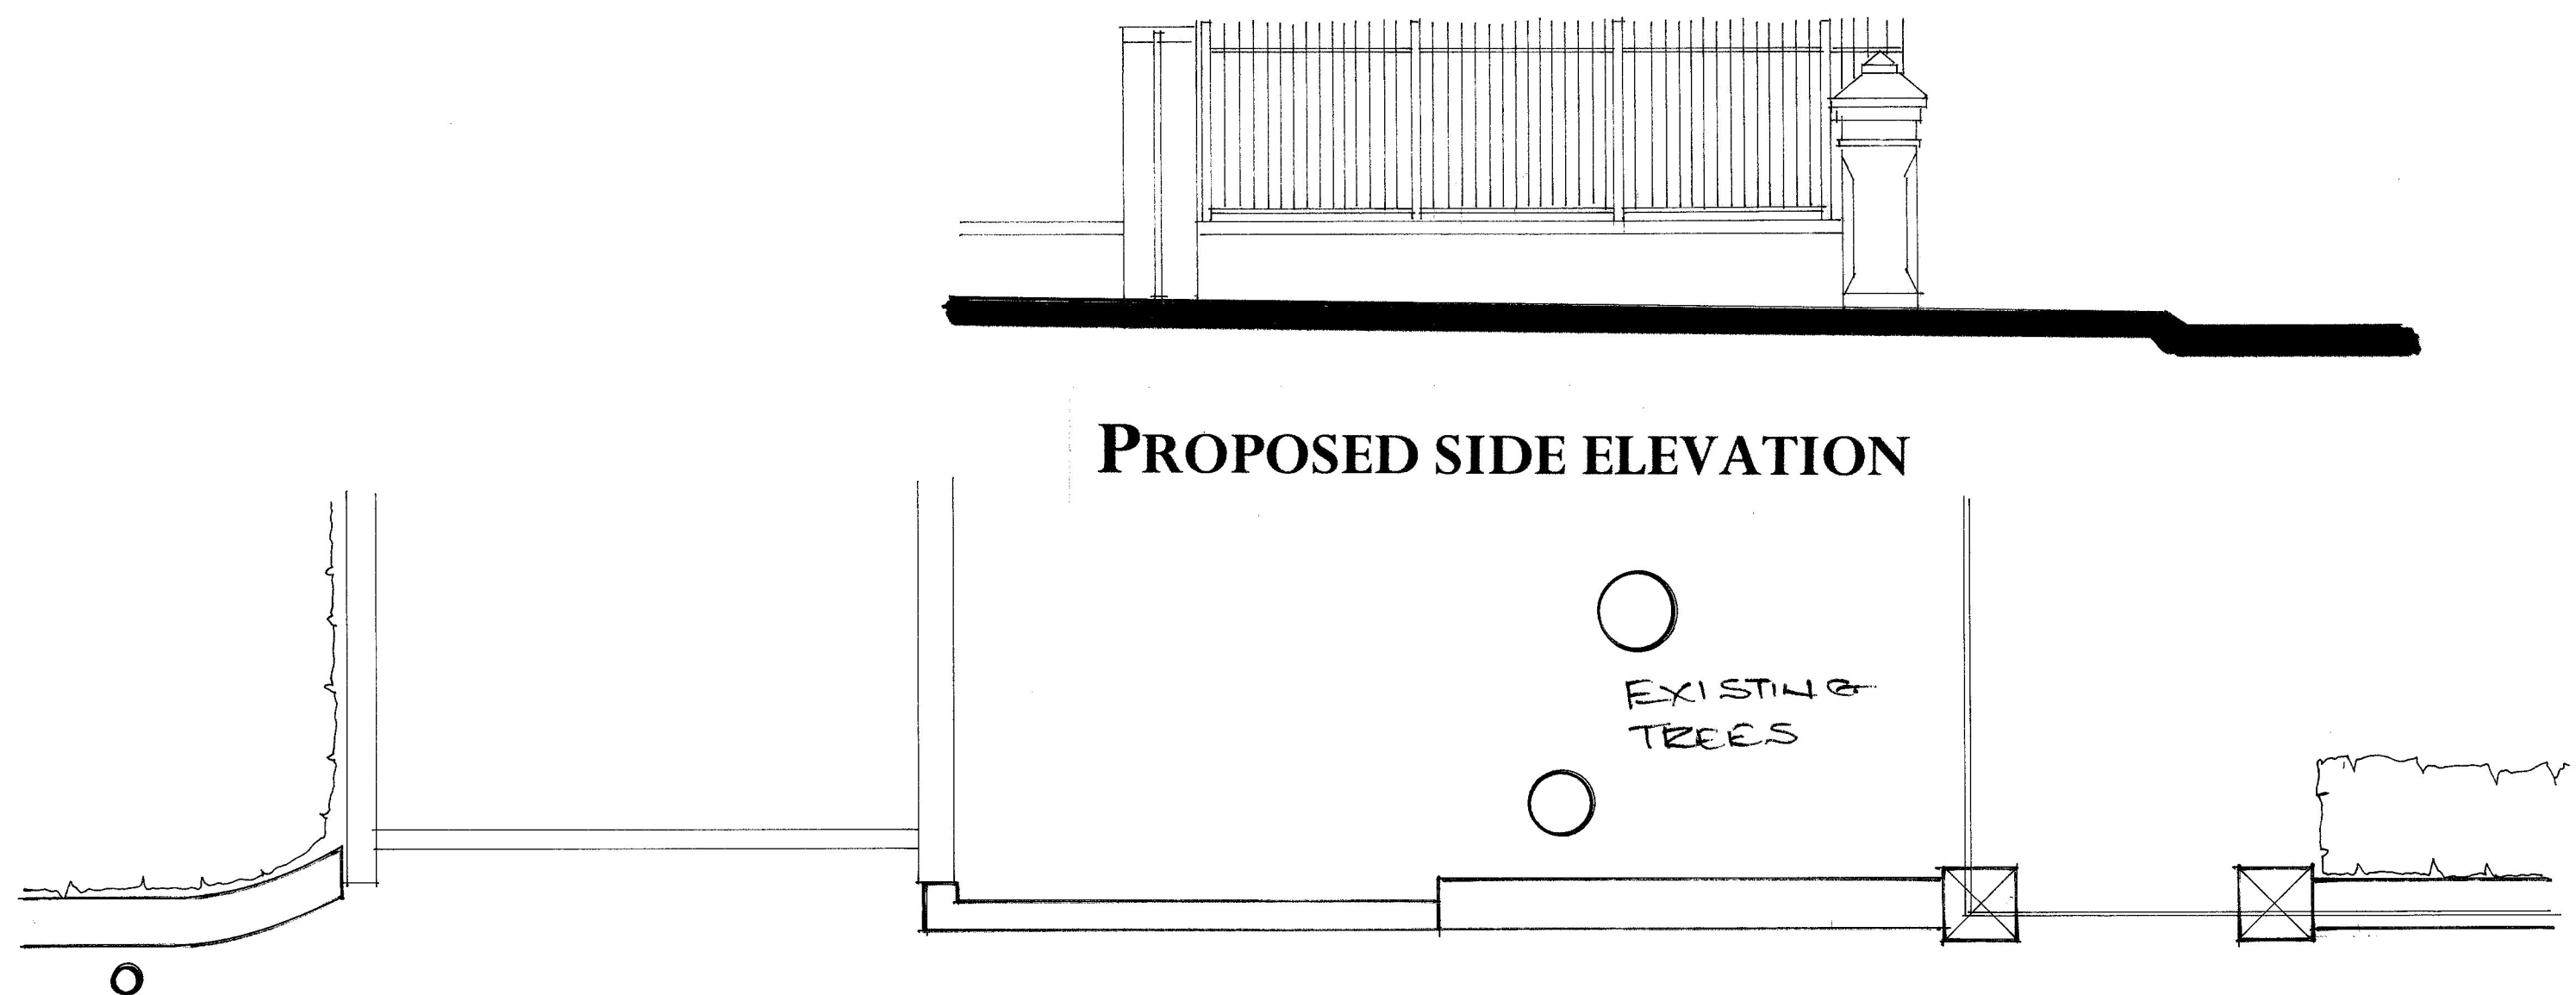


PROPOSED SIDE ELEVATION

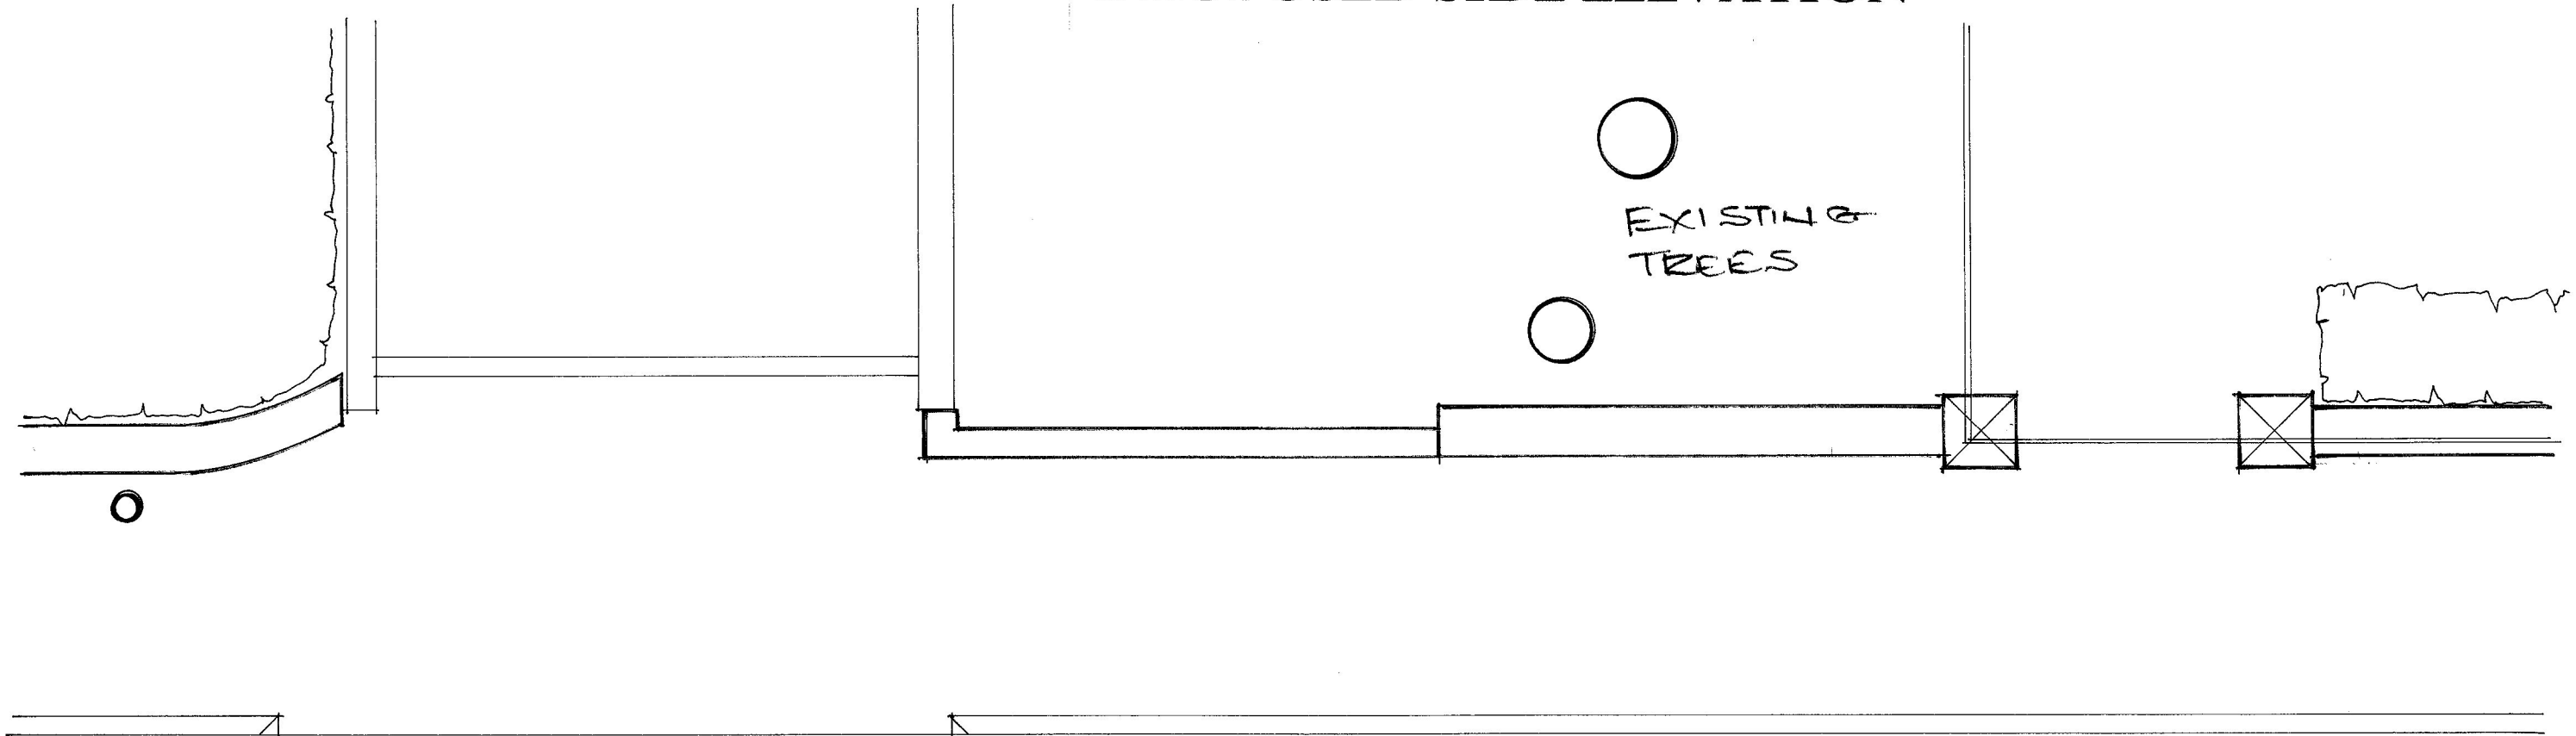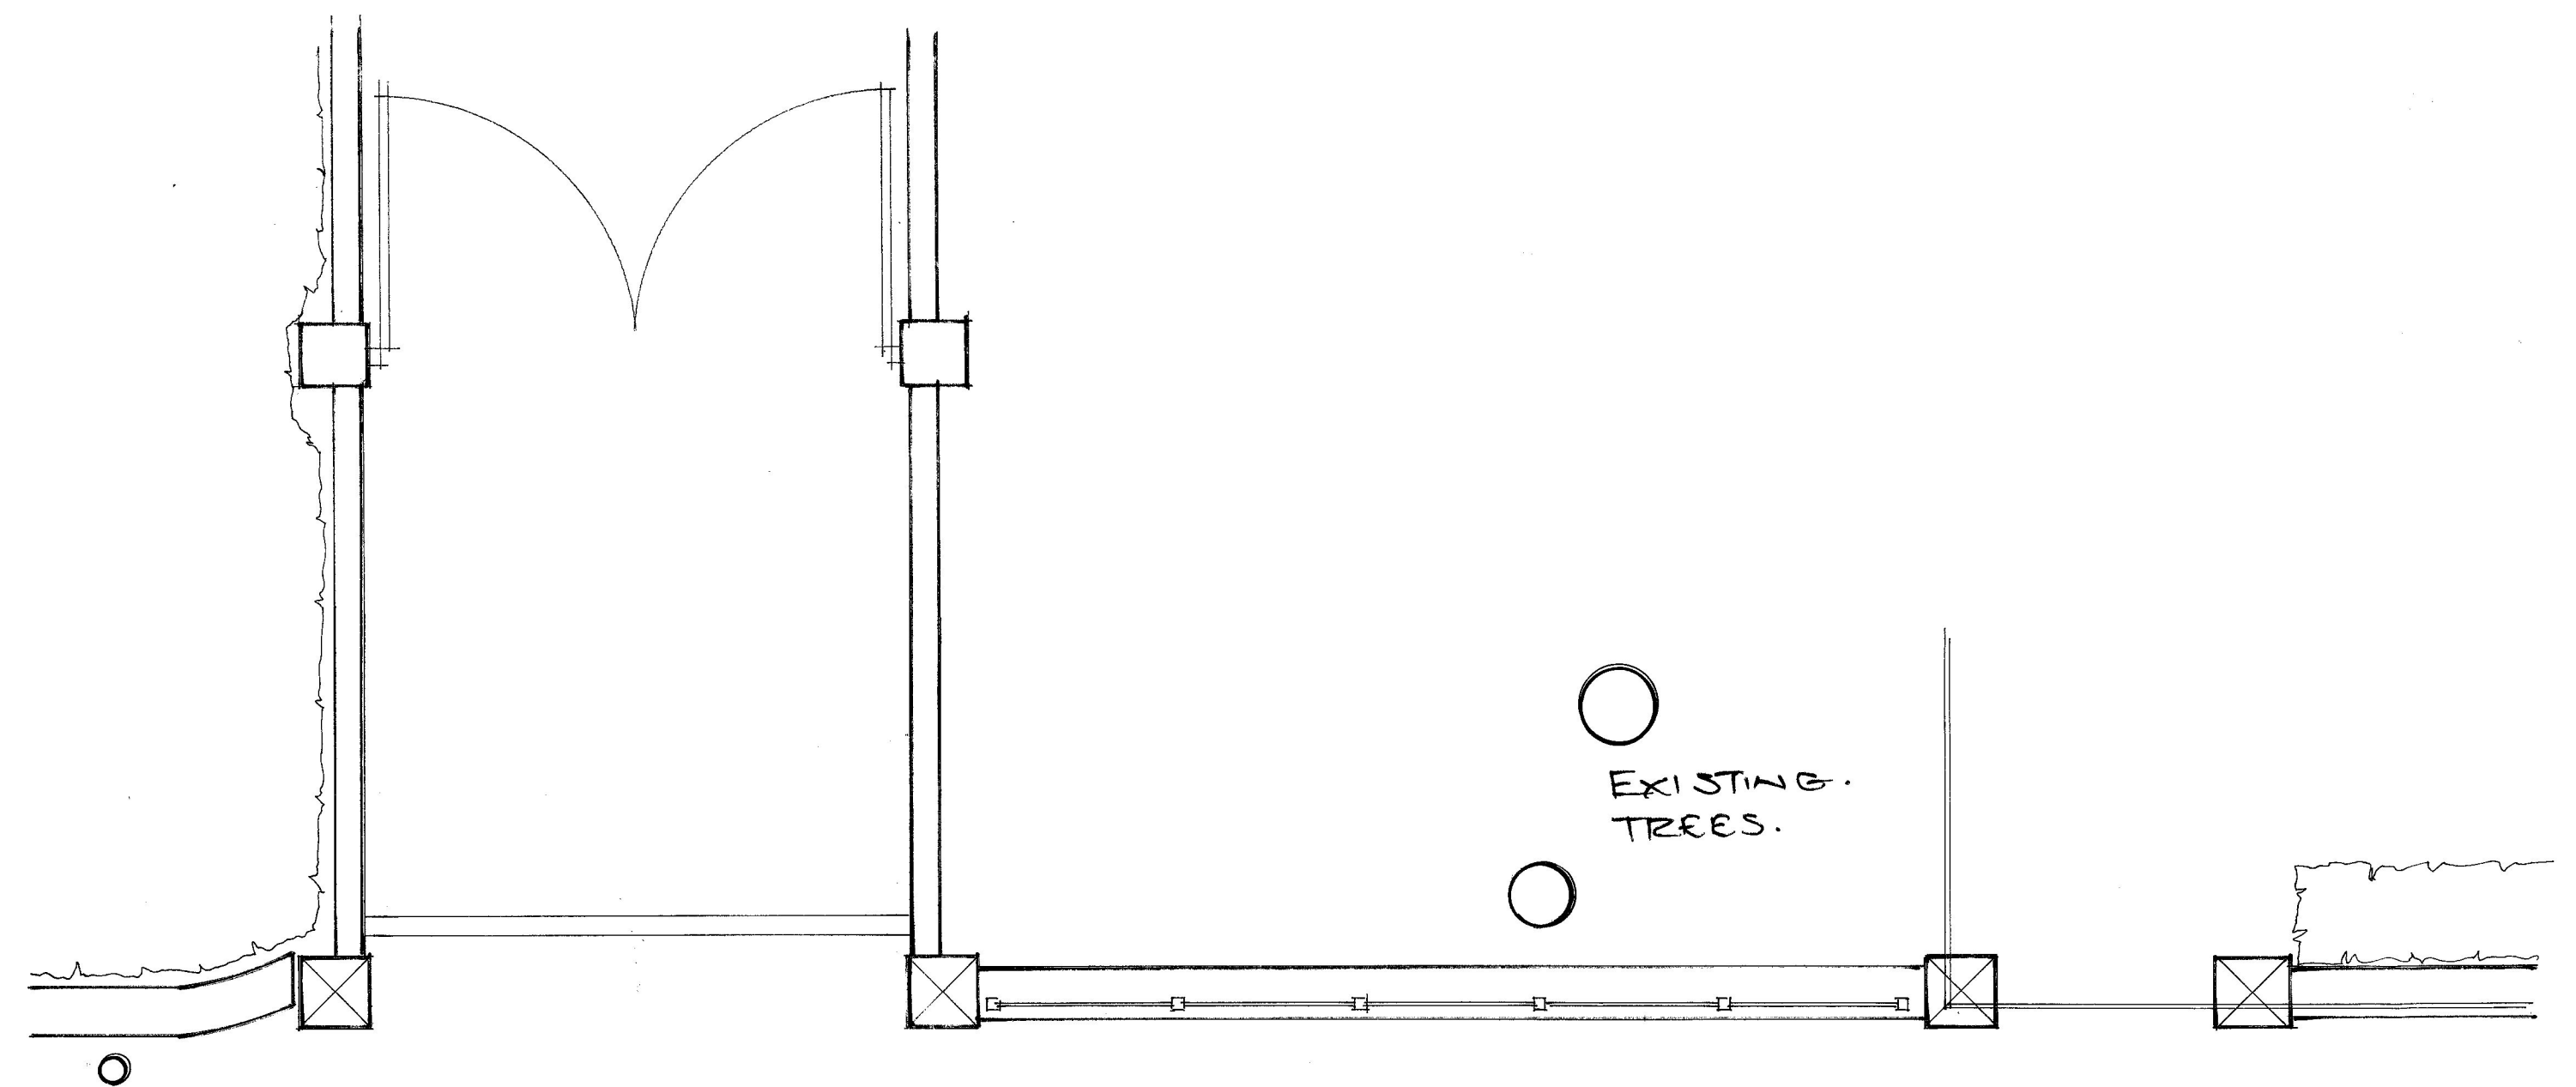

EXISTING LAYOUT

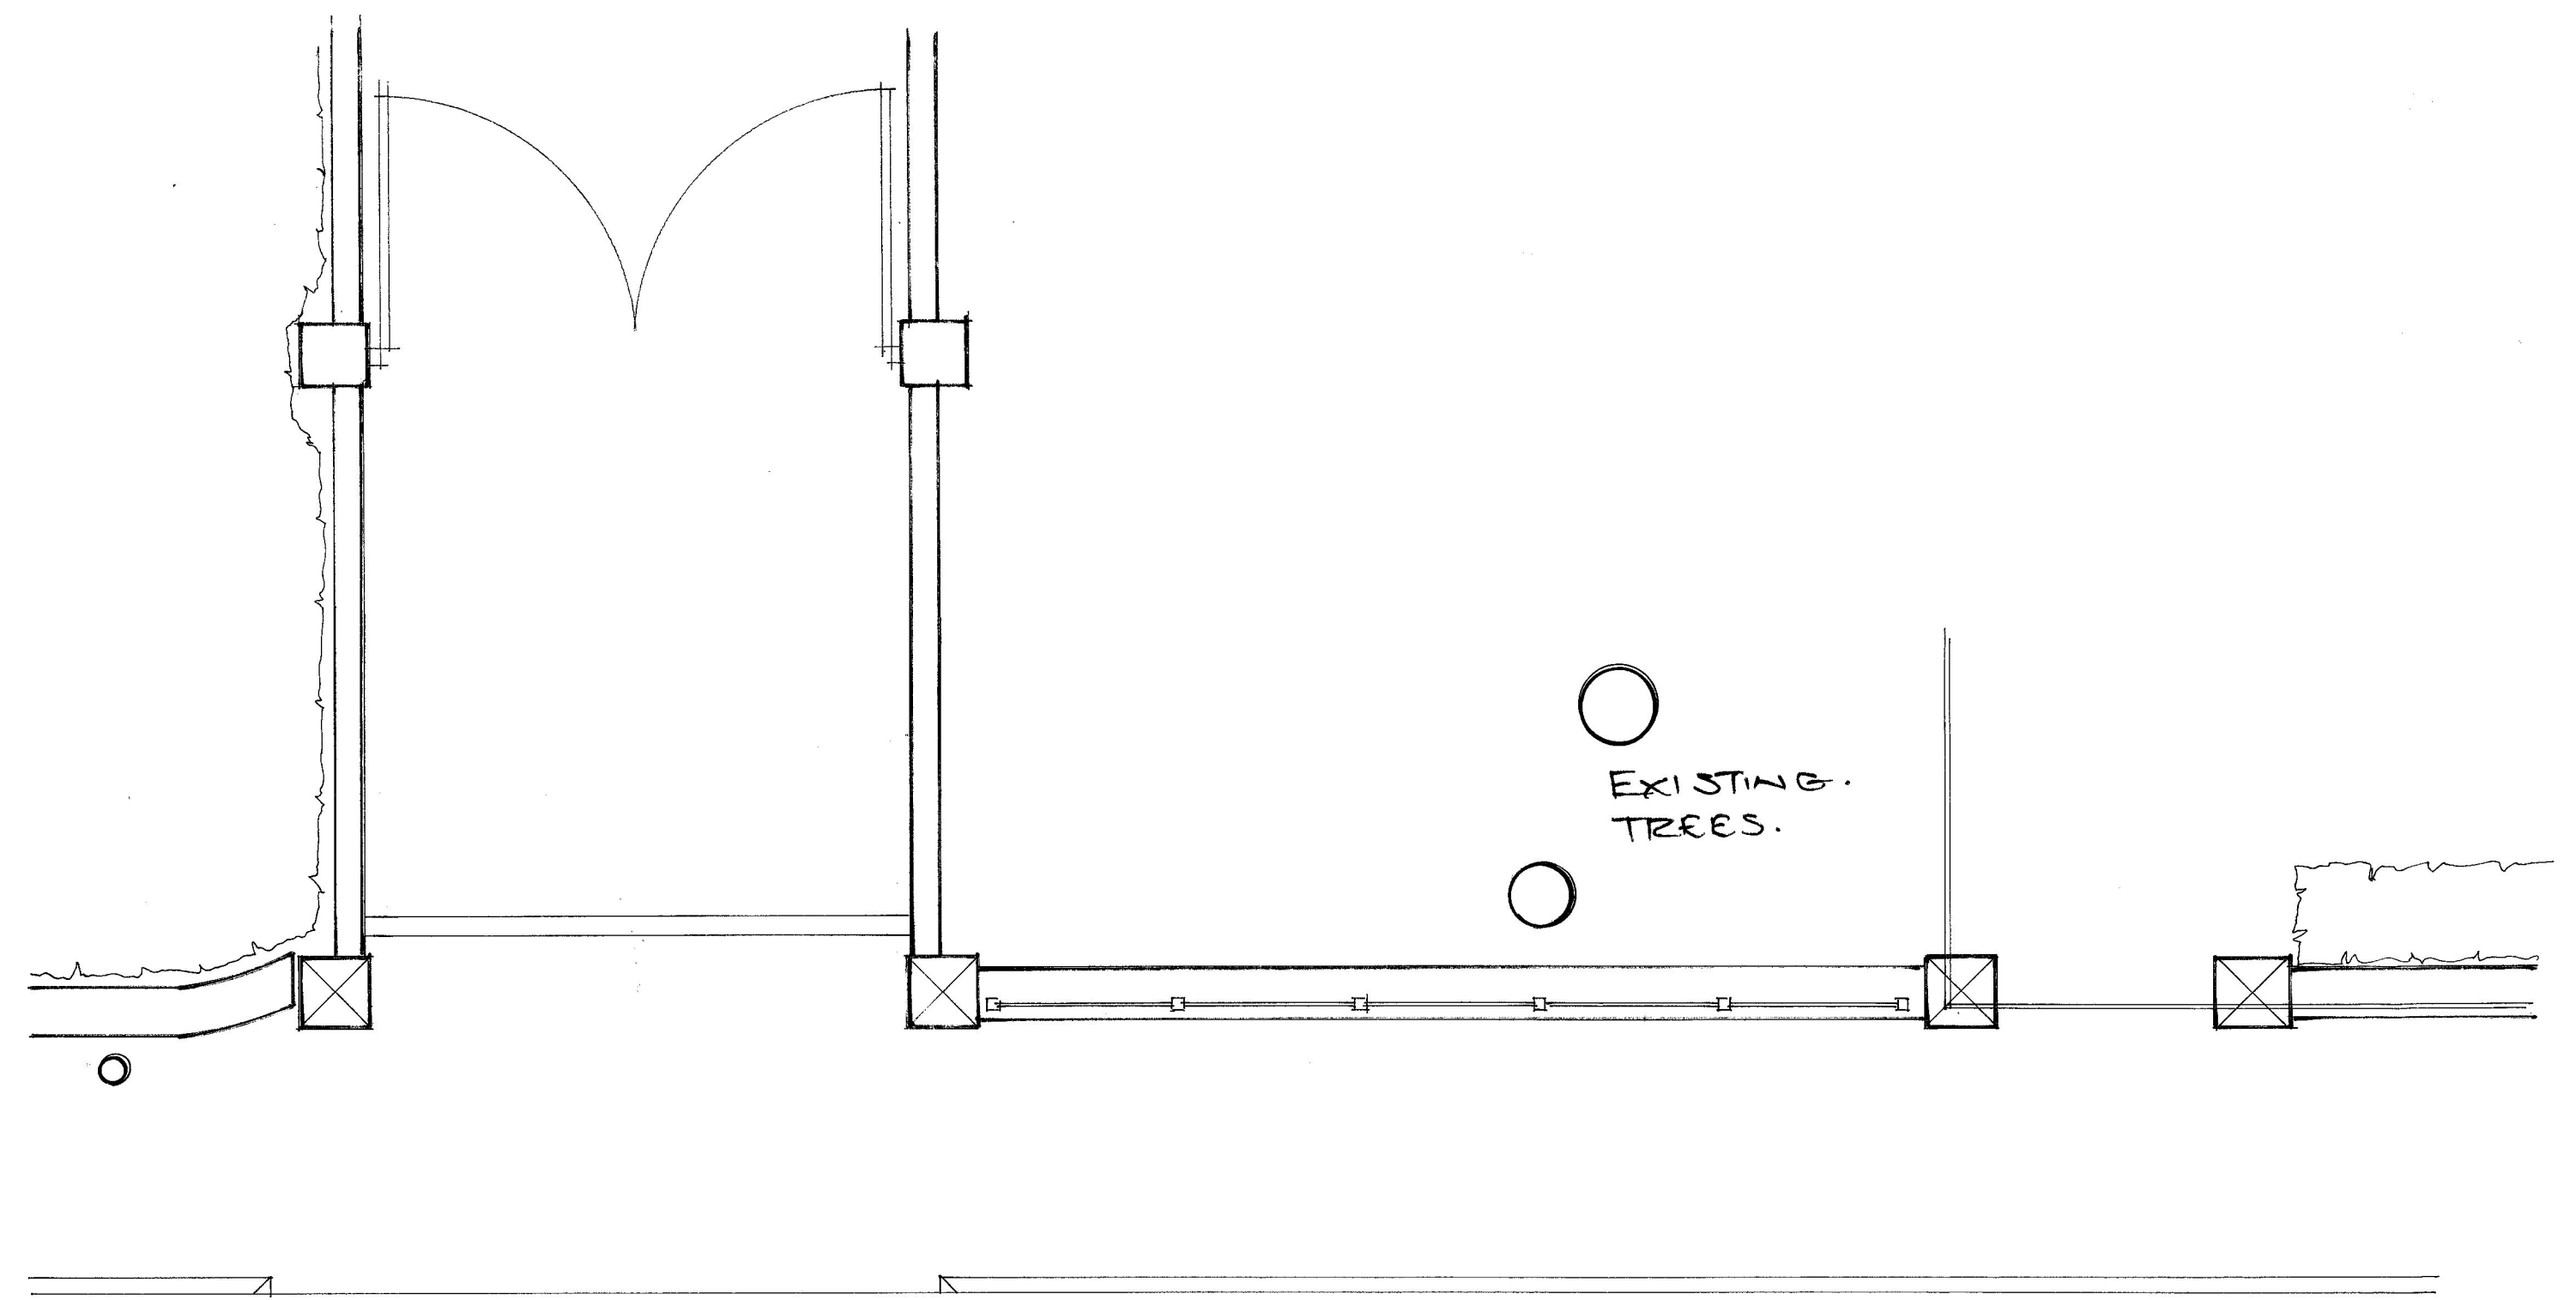

PROPOSED LAYOUT

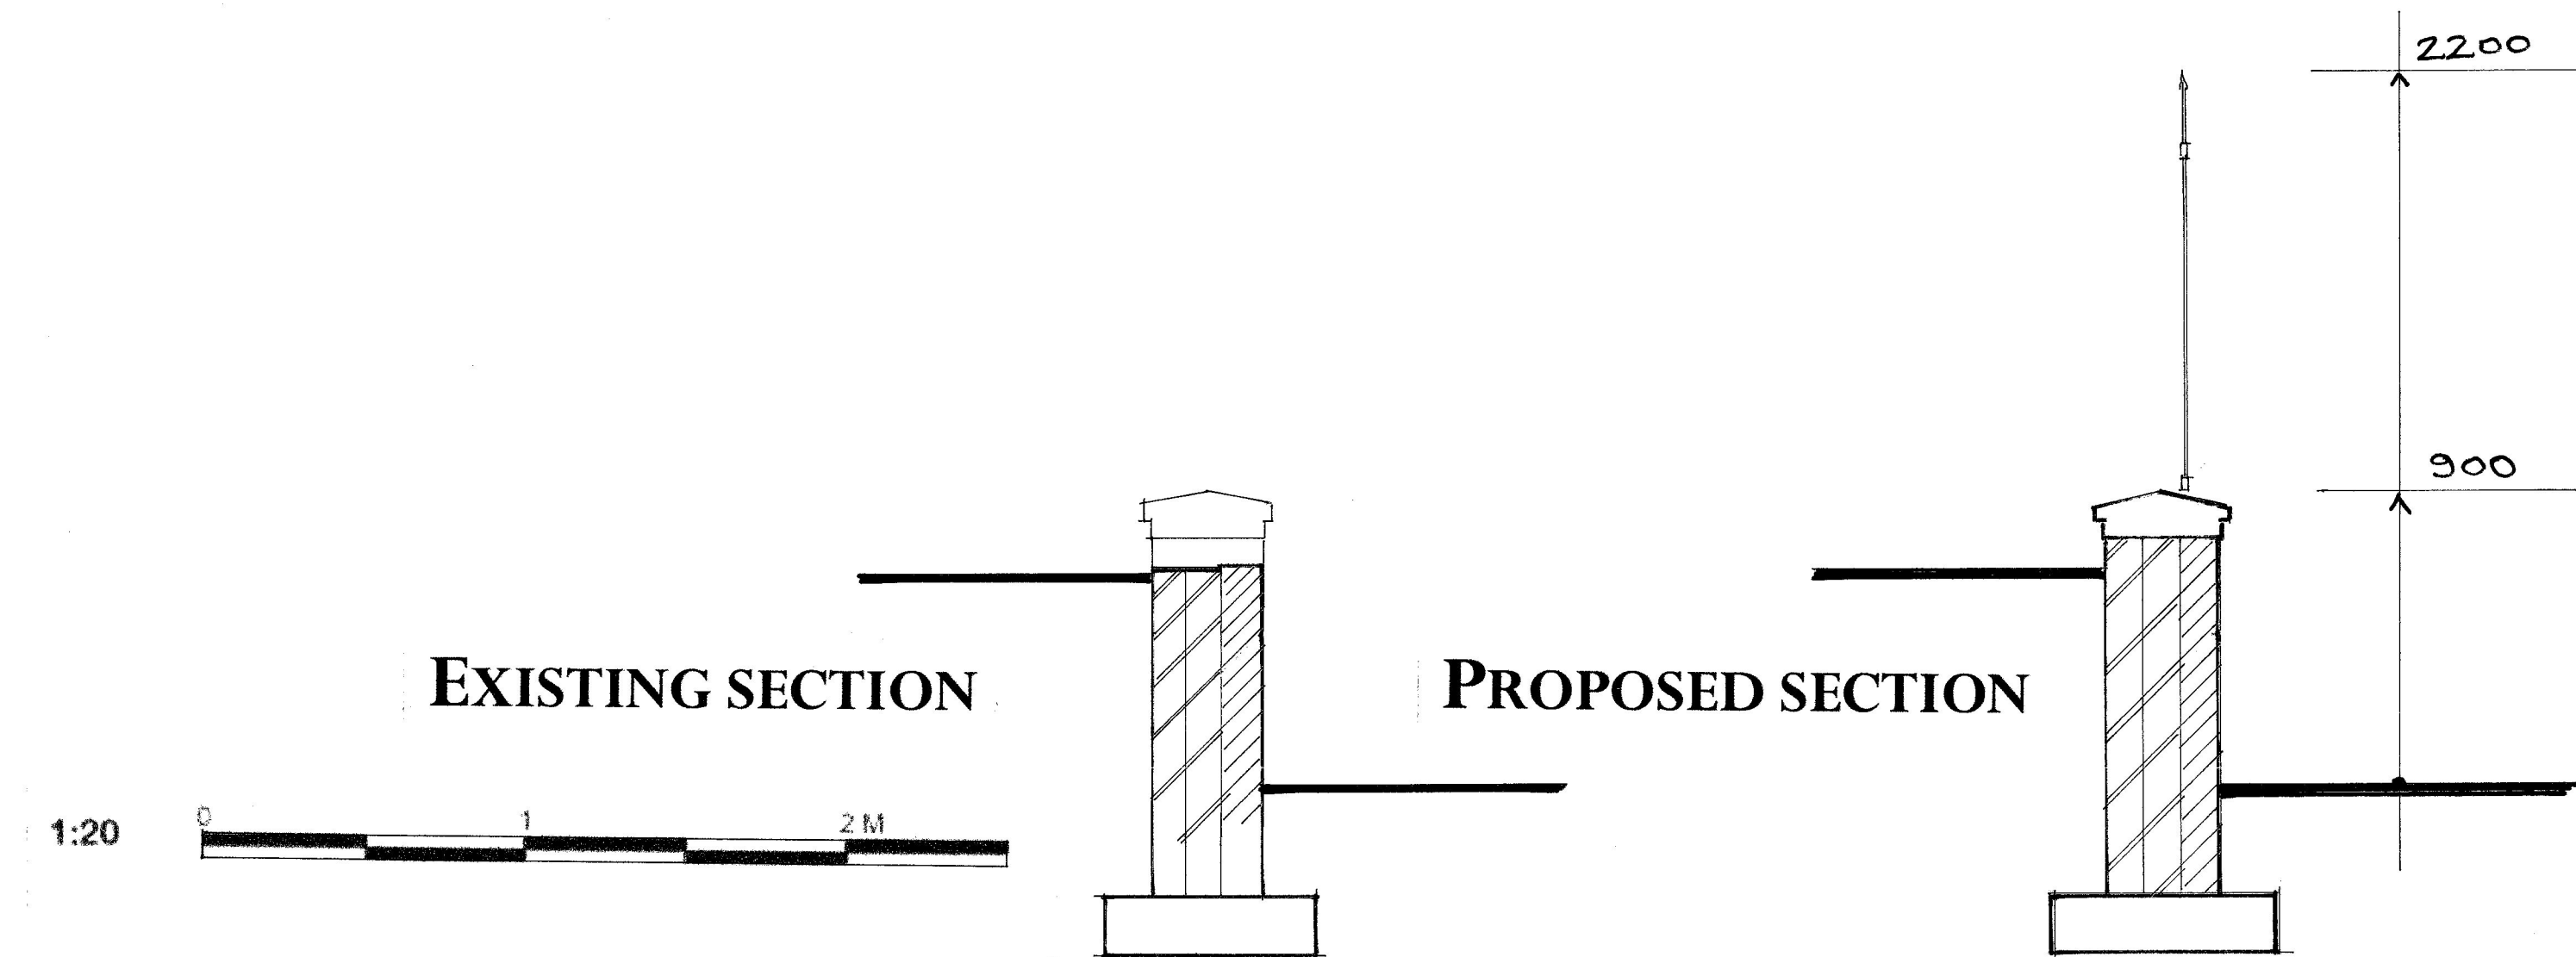

EXISTING SECTION

PROPOSED SECTION

1:20



SITE EASTHOLME, ST ANNS ROAD, PRESTWICH, M25 9LD.			
PROJECT PROPOSED REINSTATEMENT OF WALL/COPING STONES AND NEW FENCE TO MATCH EXISTING			
TITLE EXISTING AND PROPOSED PLANS ELEVATIONS AND SECTIONS			
SCALE 1:50 1:20 @A1	DATE OCT 2025	DRAWN AJL	DRAWING NO EH/PL/25/101

