

Materials

- Brickwork

Roof Tiles

Doors

Soffit

Fascia

Rainwater Goods
- BLOCK & RENDER to match existing(white)


Grey to match existing

White Upvc Obscure Glazed


White Upvc

White Upvc


BLACK Upvc Water butt rain collection (Green)

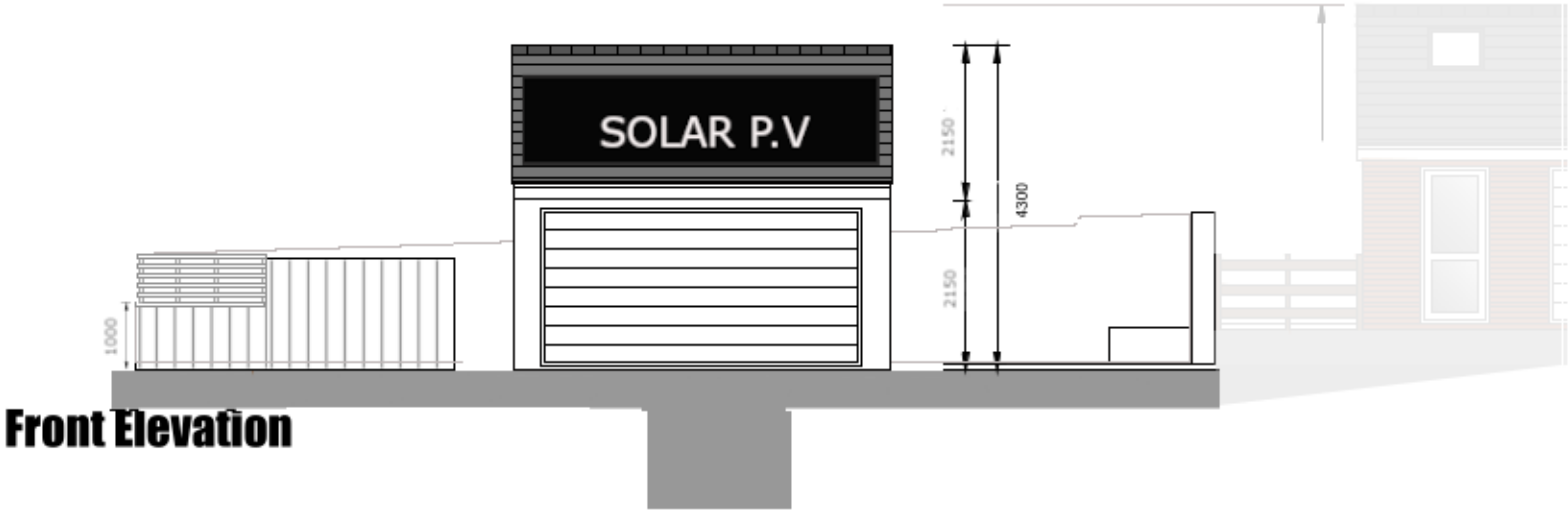


Front Elevation

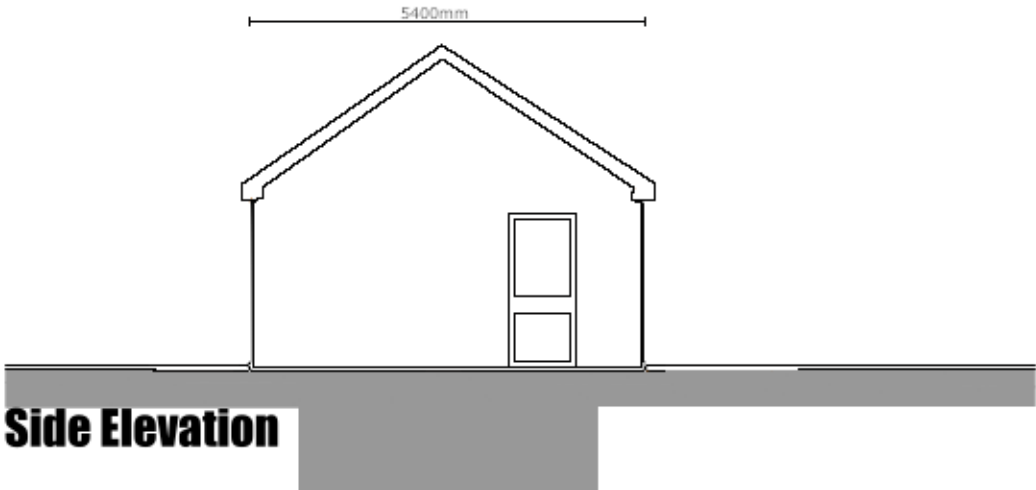


Side Elevation

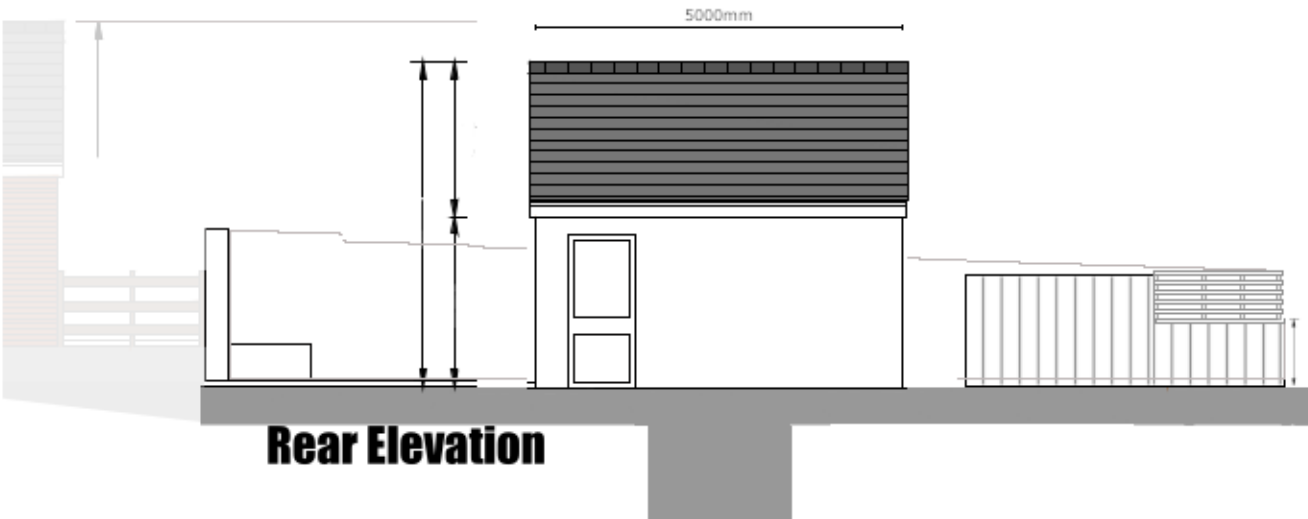

Rear Elevation

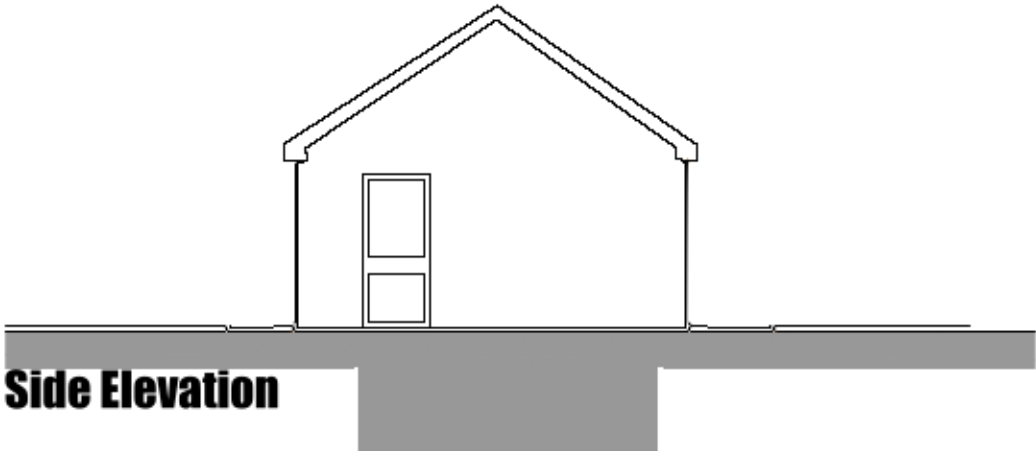

Side Elevation

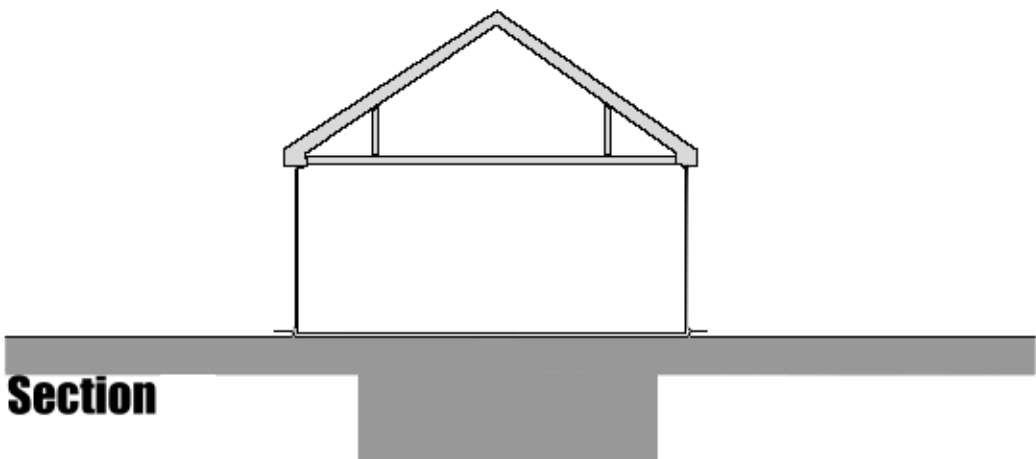

Section

This drawing should not be scaled. Work to figured dimensions only.
All dimensions and levels to be checked on site.

NMX TECHNOLOGY

JOB TITLE :

ADDRESS :4 Holcombe Grove/21 New Road, Radcliffe

DRAWING TITLE :

SCALE :

DRAWN : MC

Detached Garage

Proposed Elevations

1:100 @ A3

DATE :11/03/24

JOB NO./

DWG NO.

00-04BS