




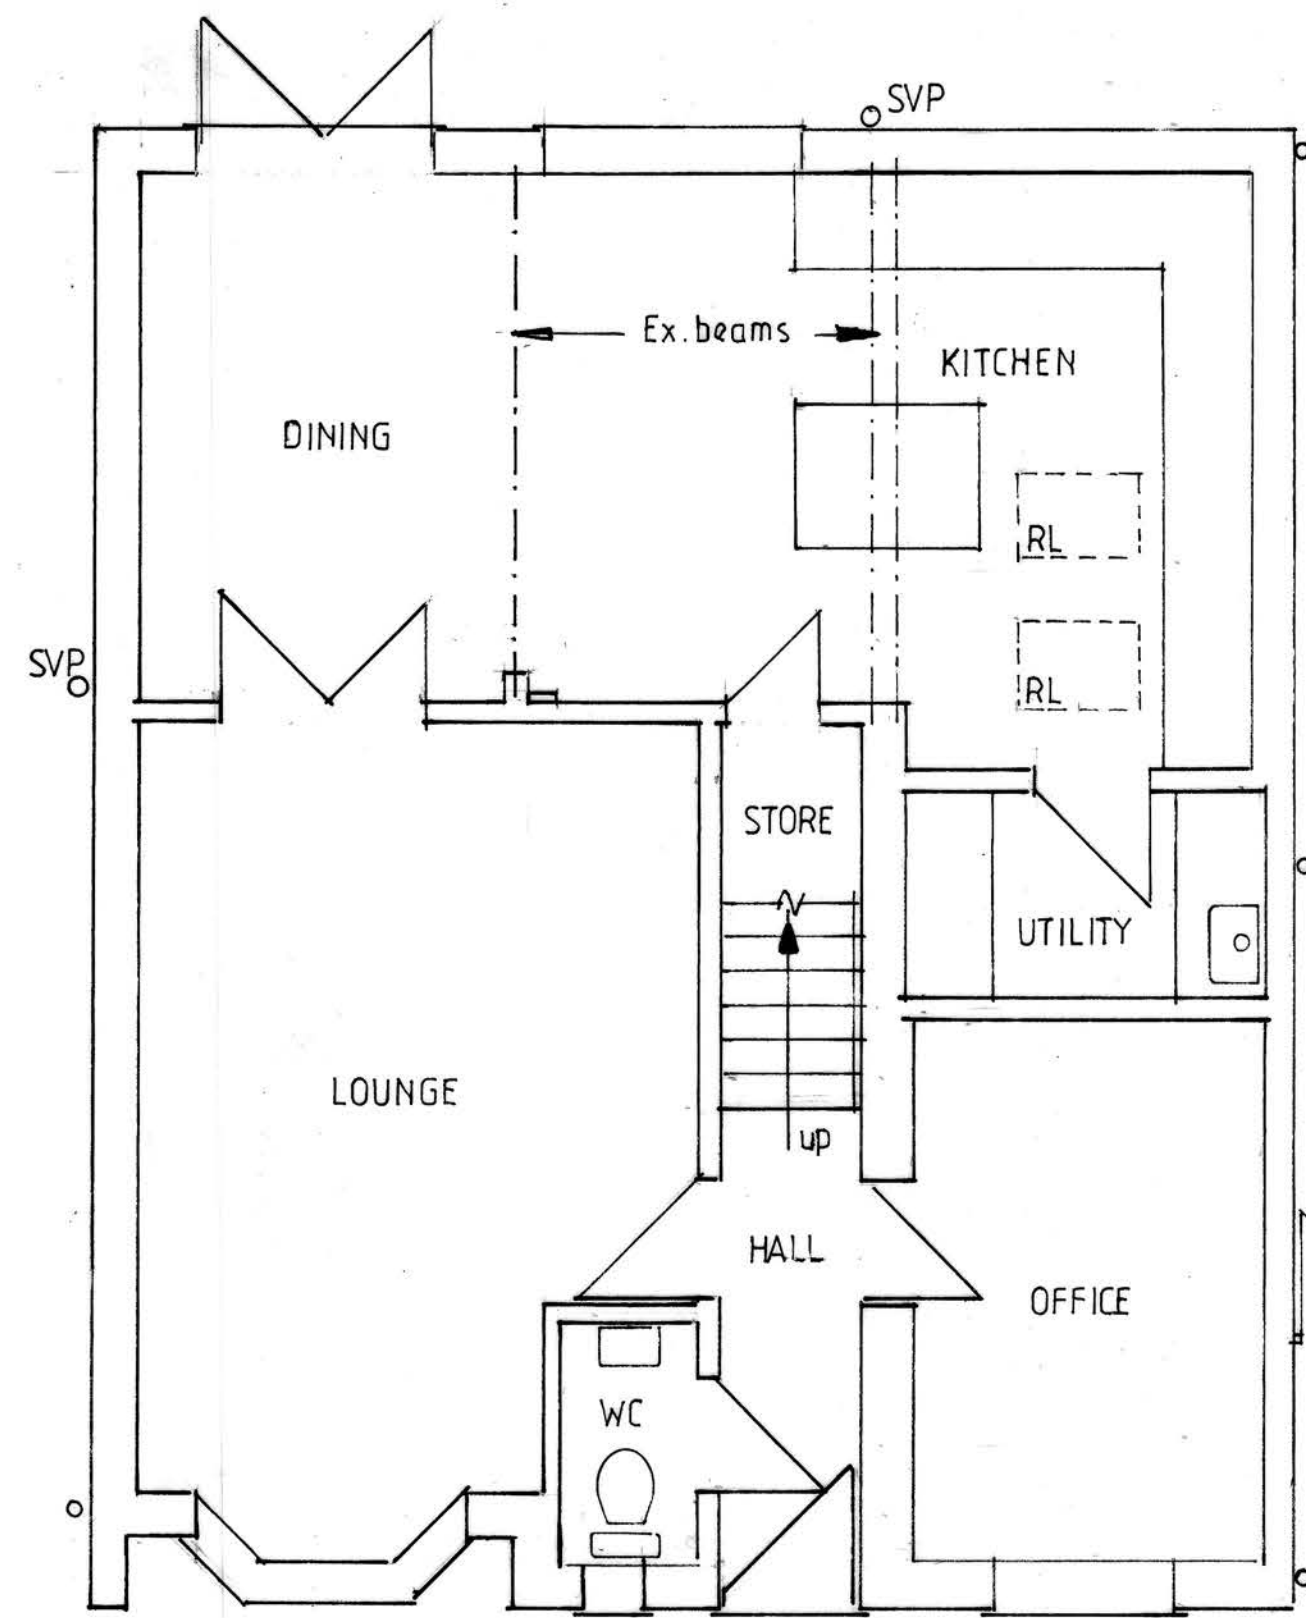


GROUND FLOOR PLAN

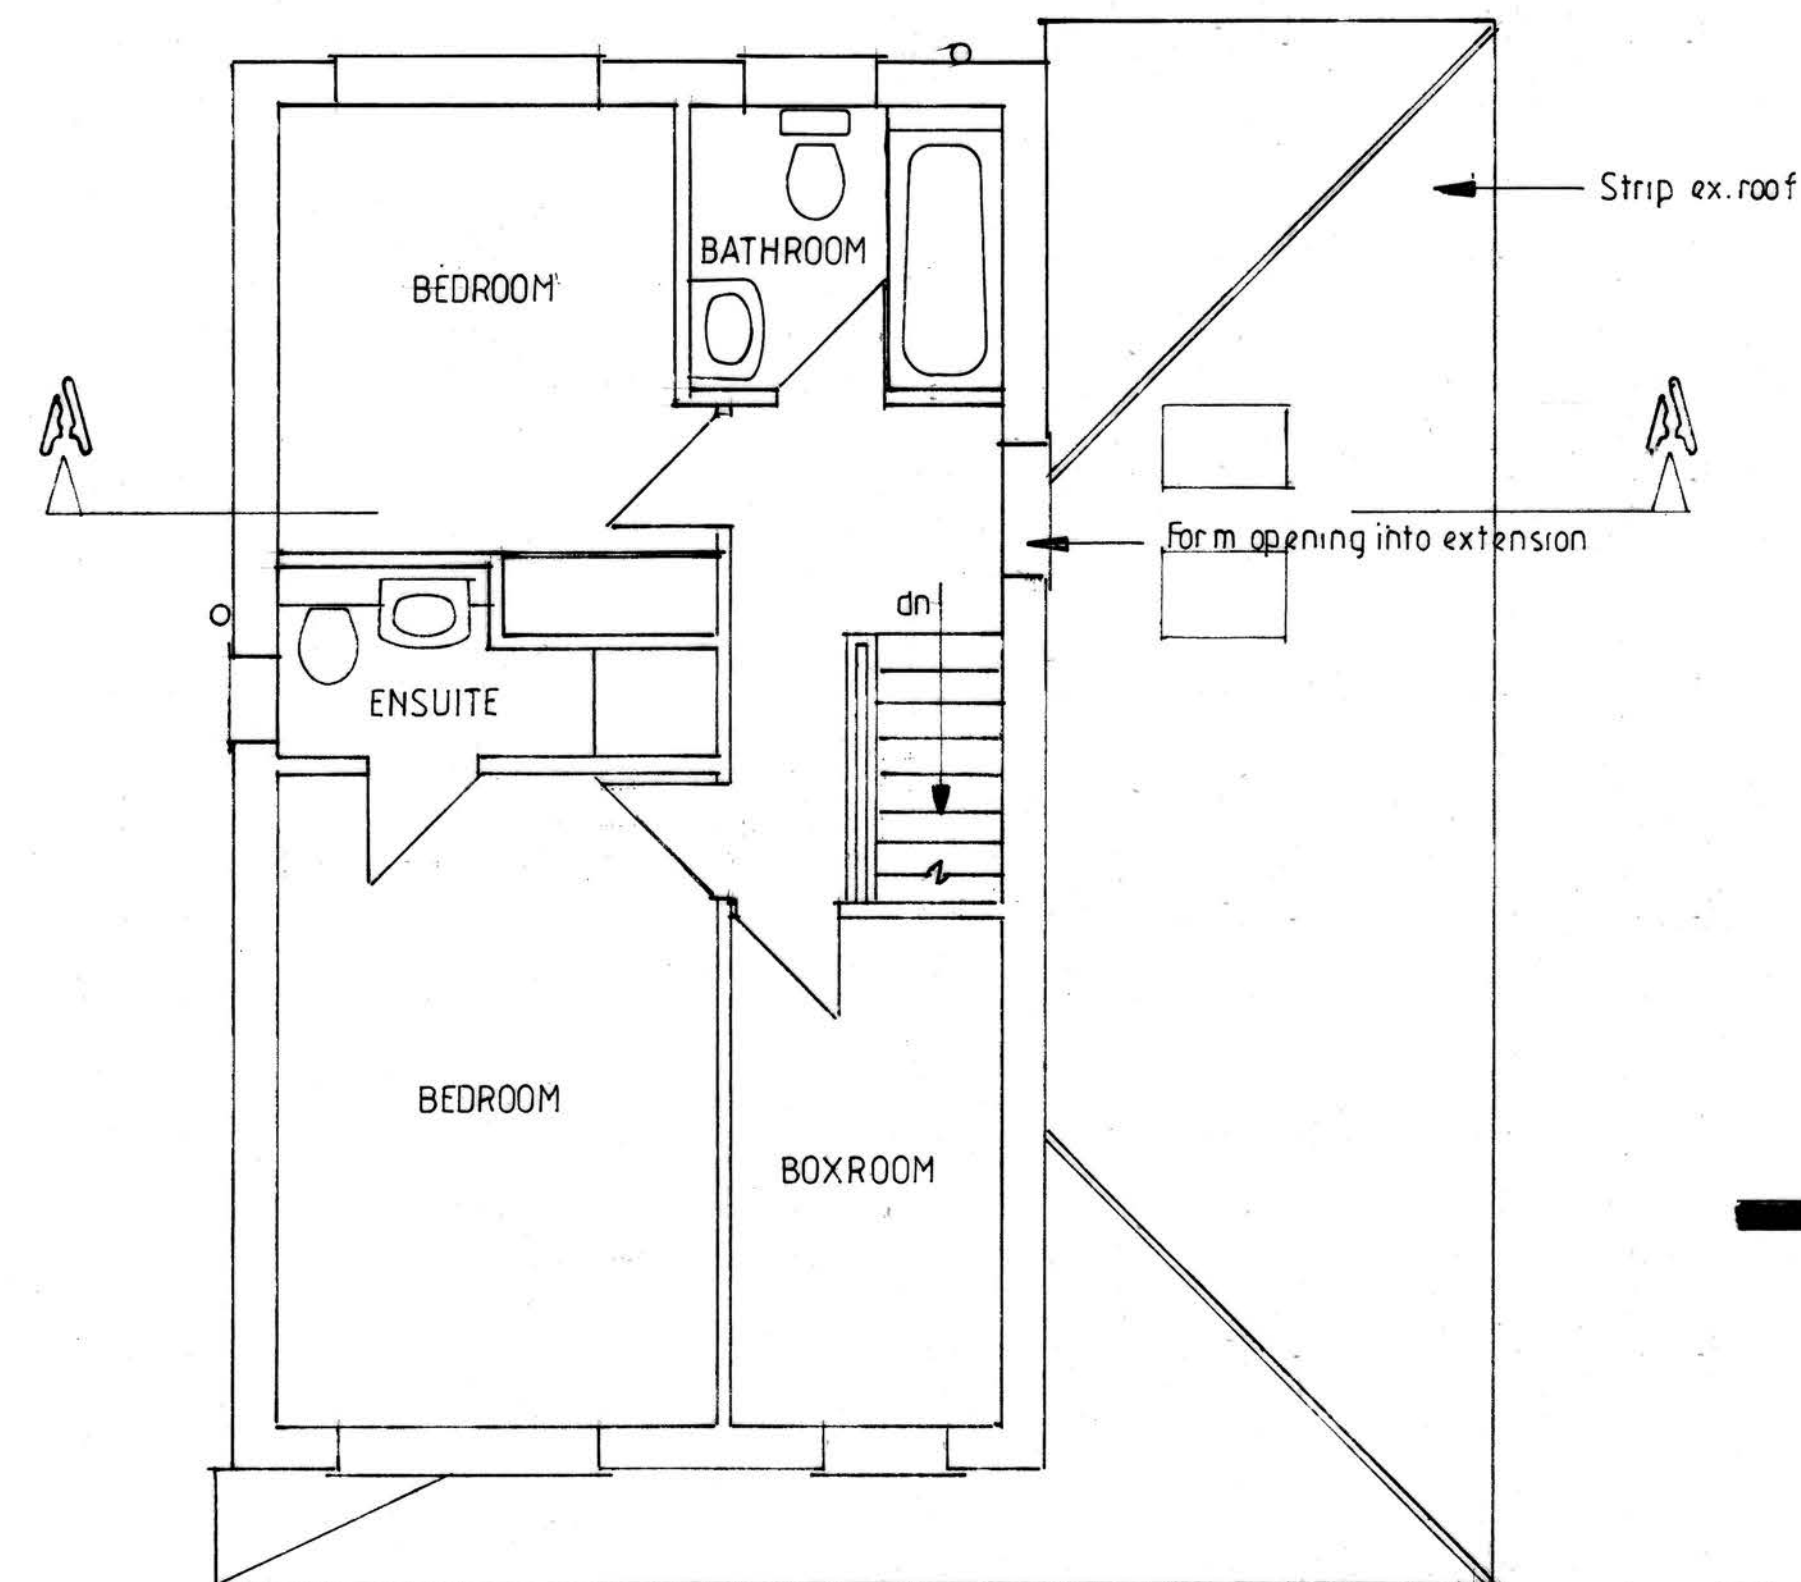


FIRST FLOOR PLAN

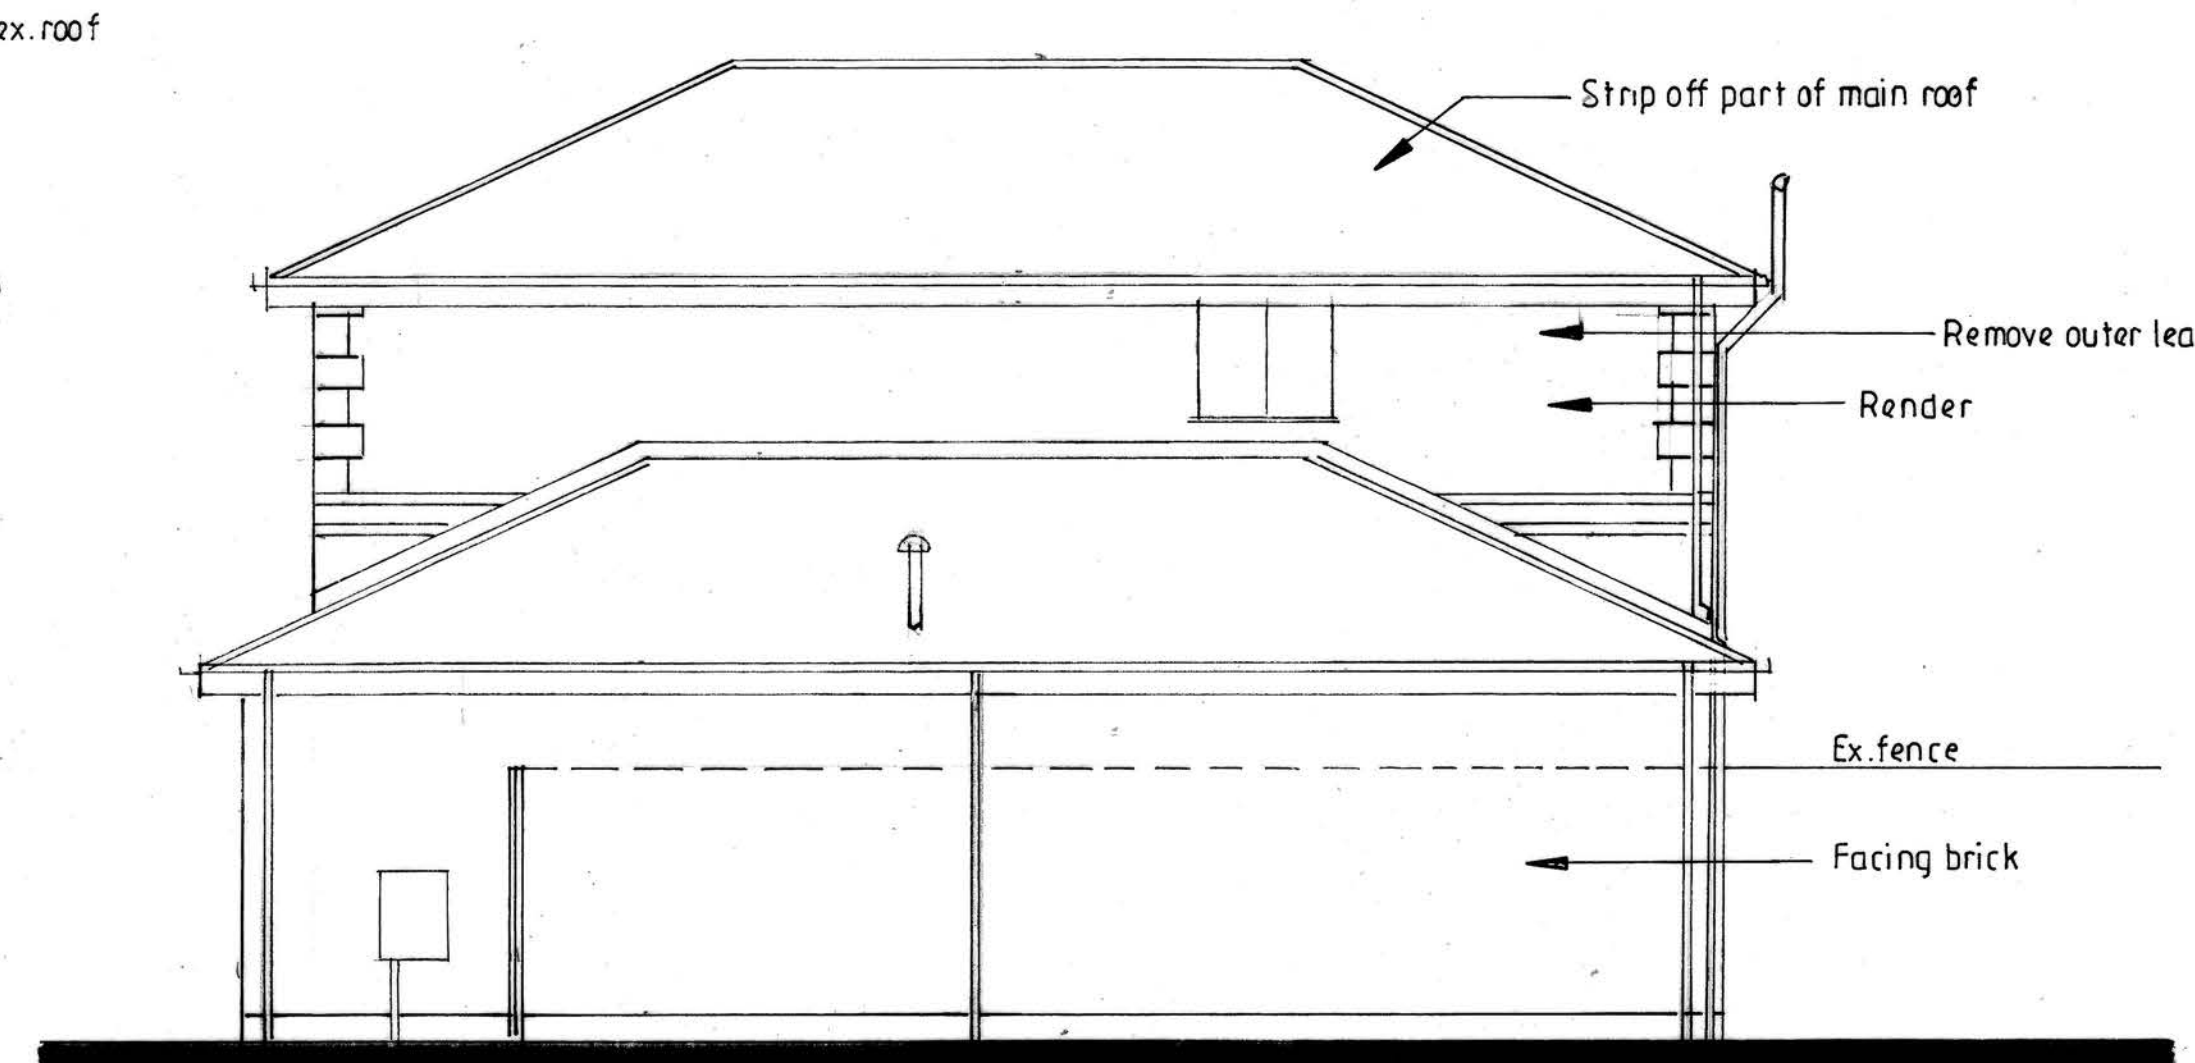

SIDE ELEVATION

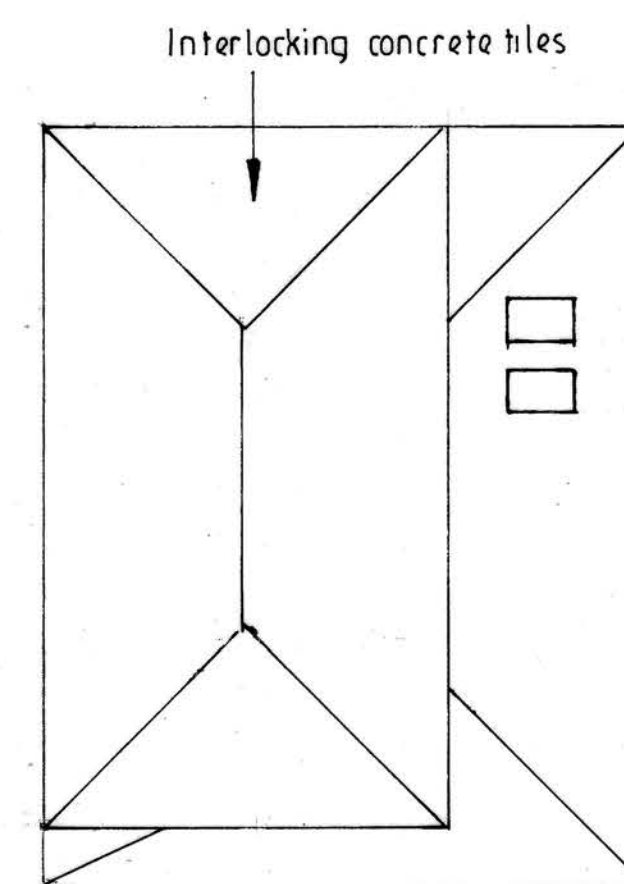


ROOF PLAN 1:100

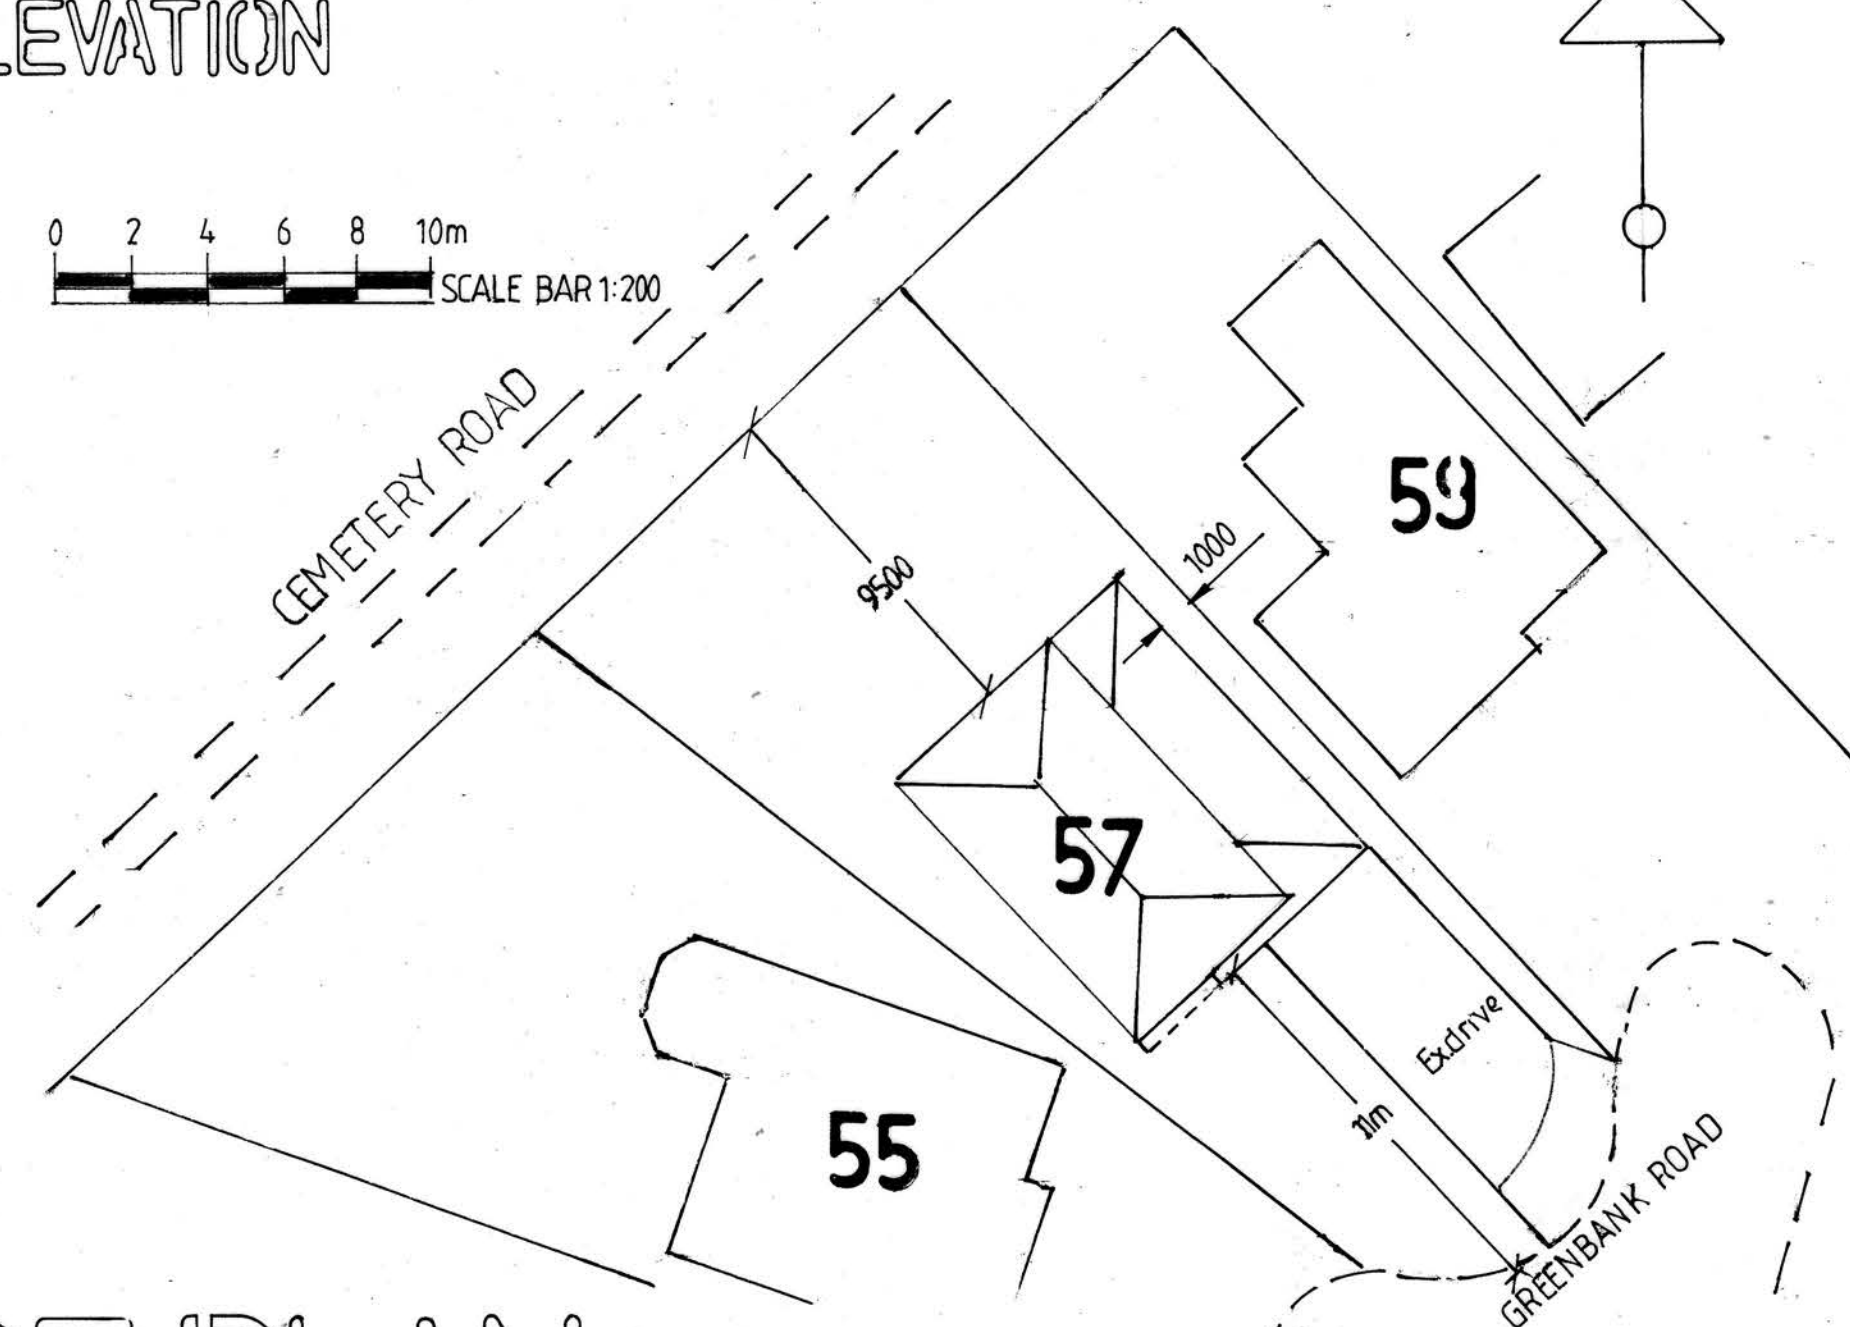


SITE PLAN 1:200


EXISTING FLOOR PLANS, ELEVATIONS, SECTION & ROOF PLAN

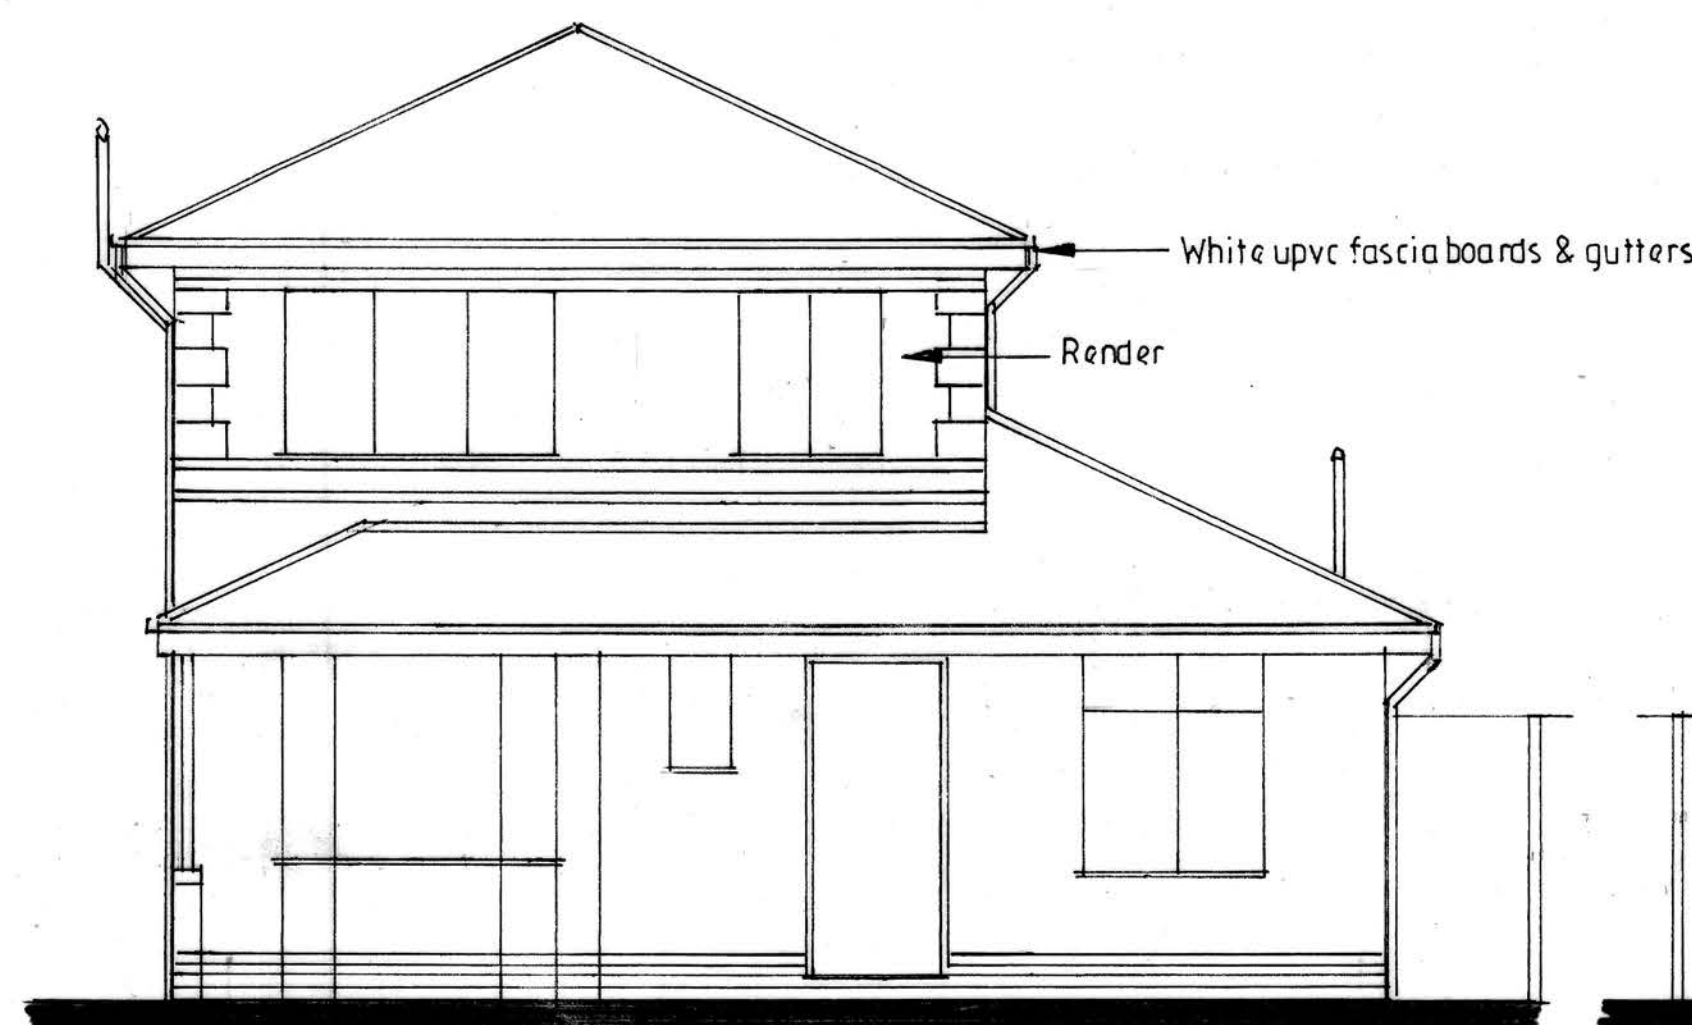

FRONT ELEVATION

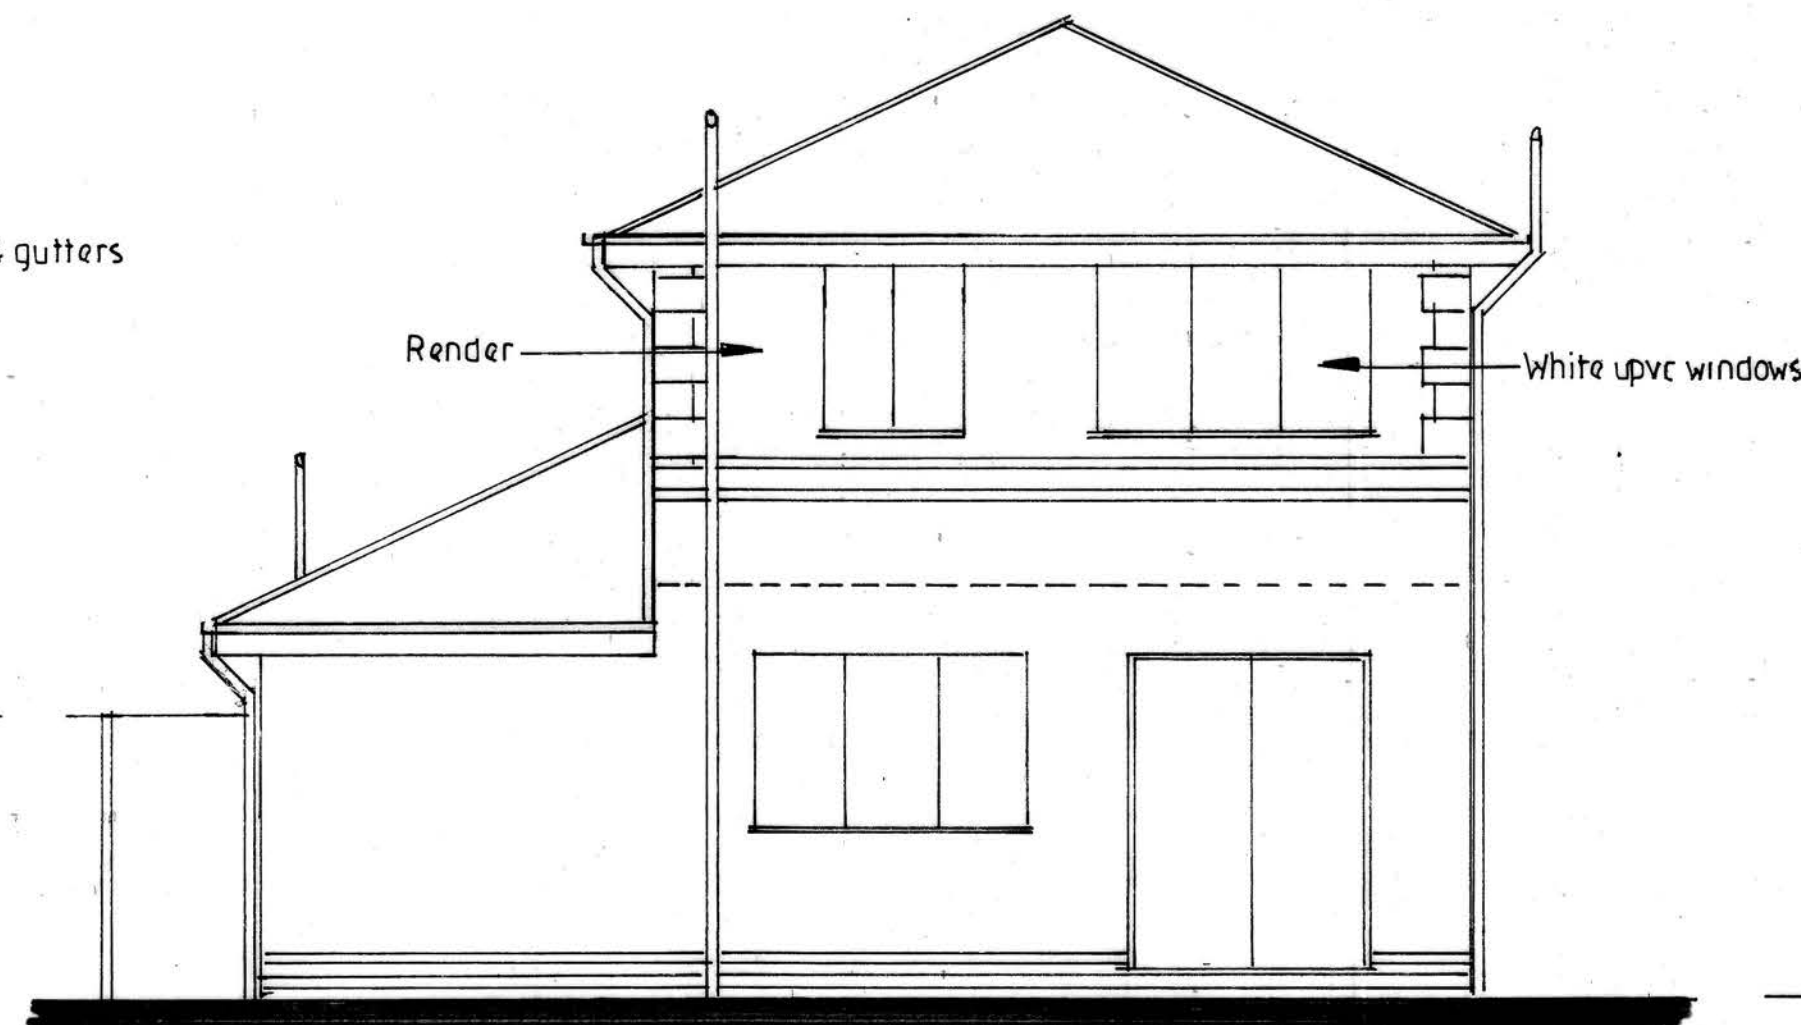

REAR ELEVATION

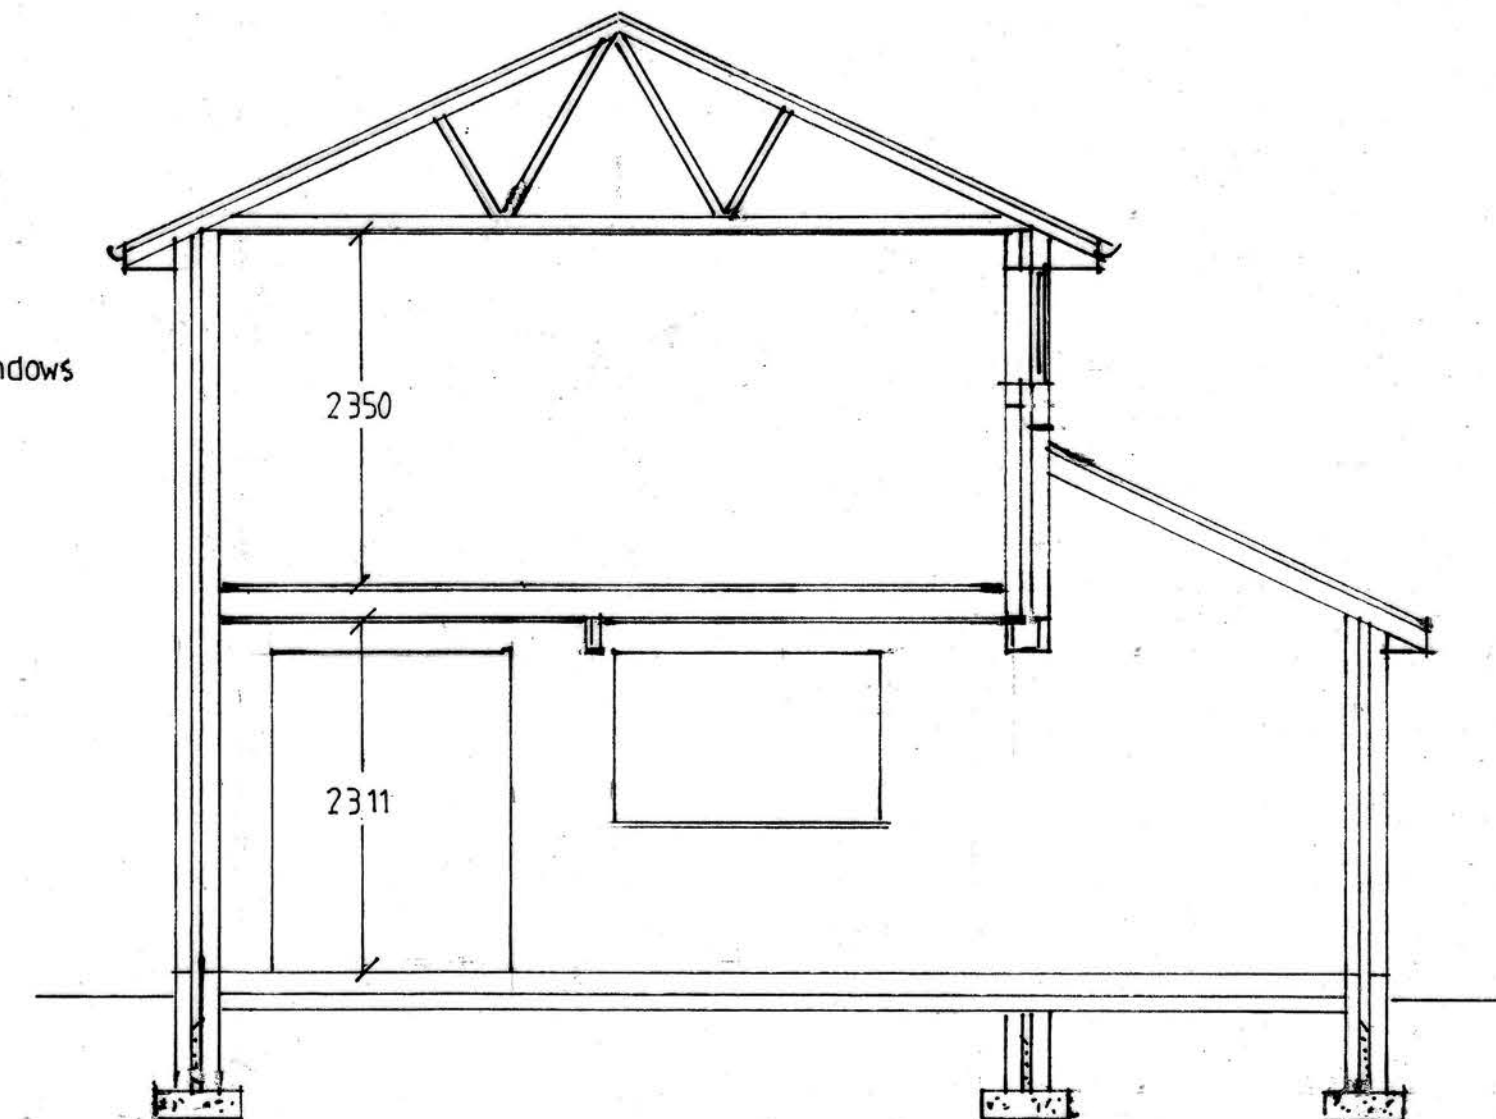

SECTION A-A

PROPOSED FIRST FLOOR EXTENSION TO SIDE

FOR MR & MRS A BROWN
AT 57 GREENBANK ROAD
RADCLIFFE
M26 4FR

ADRIAN HUGHES
ARCHITECTURAL SERVICES

SCALE 1:50 1:100
DATE JAN. 2022

DRAWING NO.
1/46/2022