



- do not scale dimensions from this drawing
- all dimensions to be checked on-site and
discrepancies to be reported to the architects

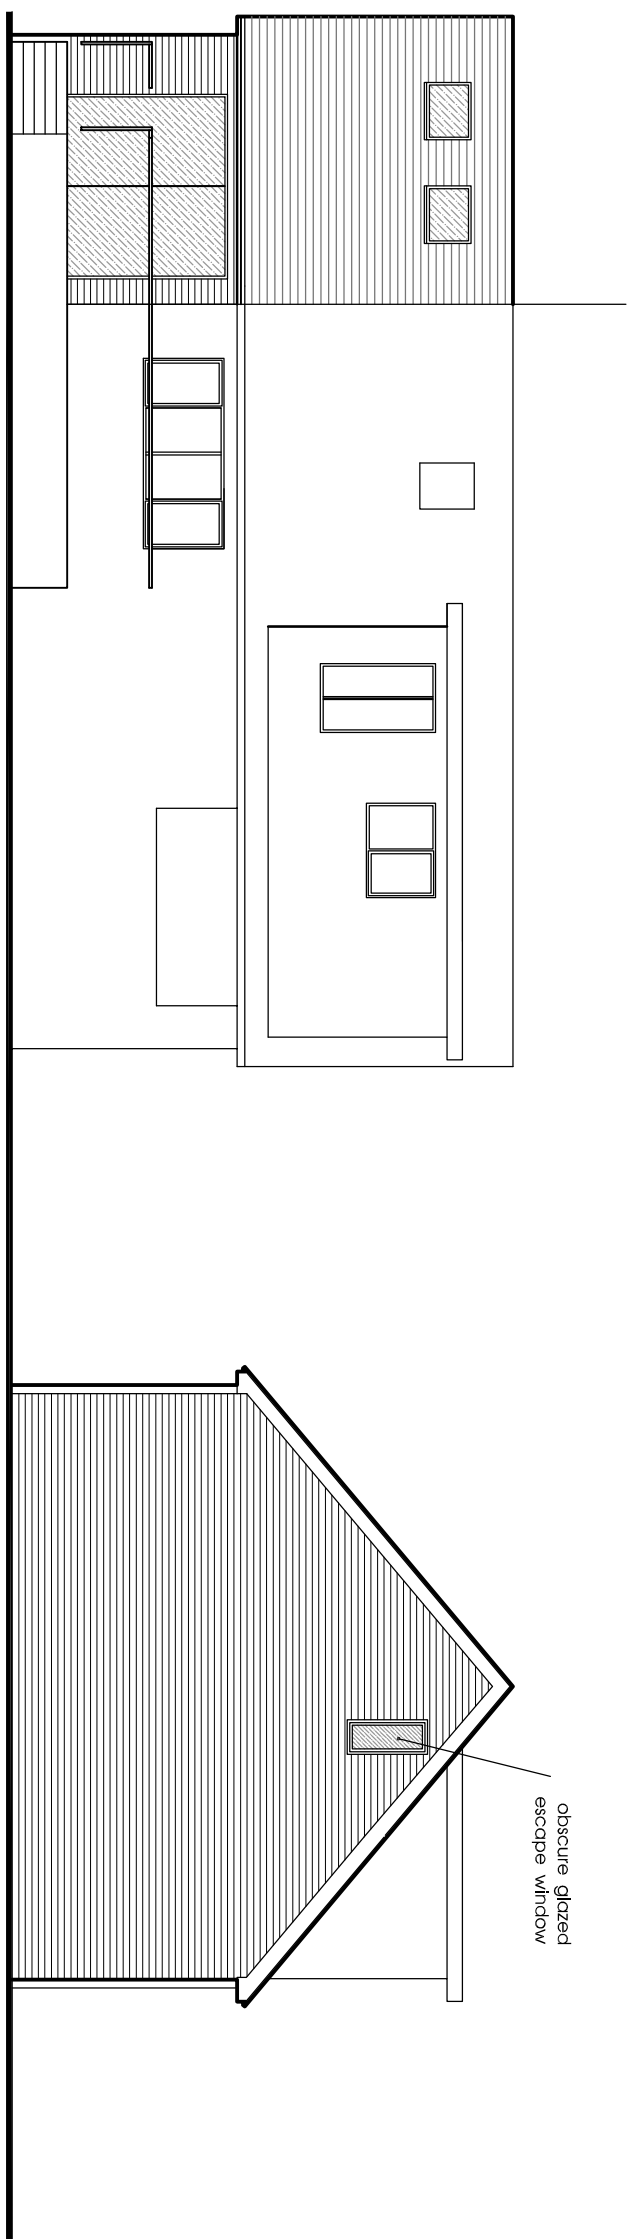


Rear
Elevations scale 1:100
SCALE 0 5 metres

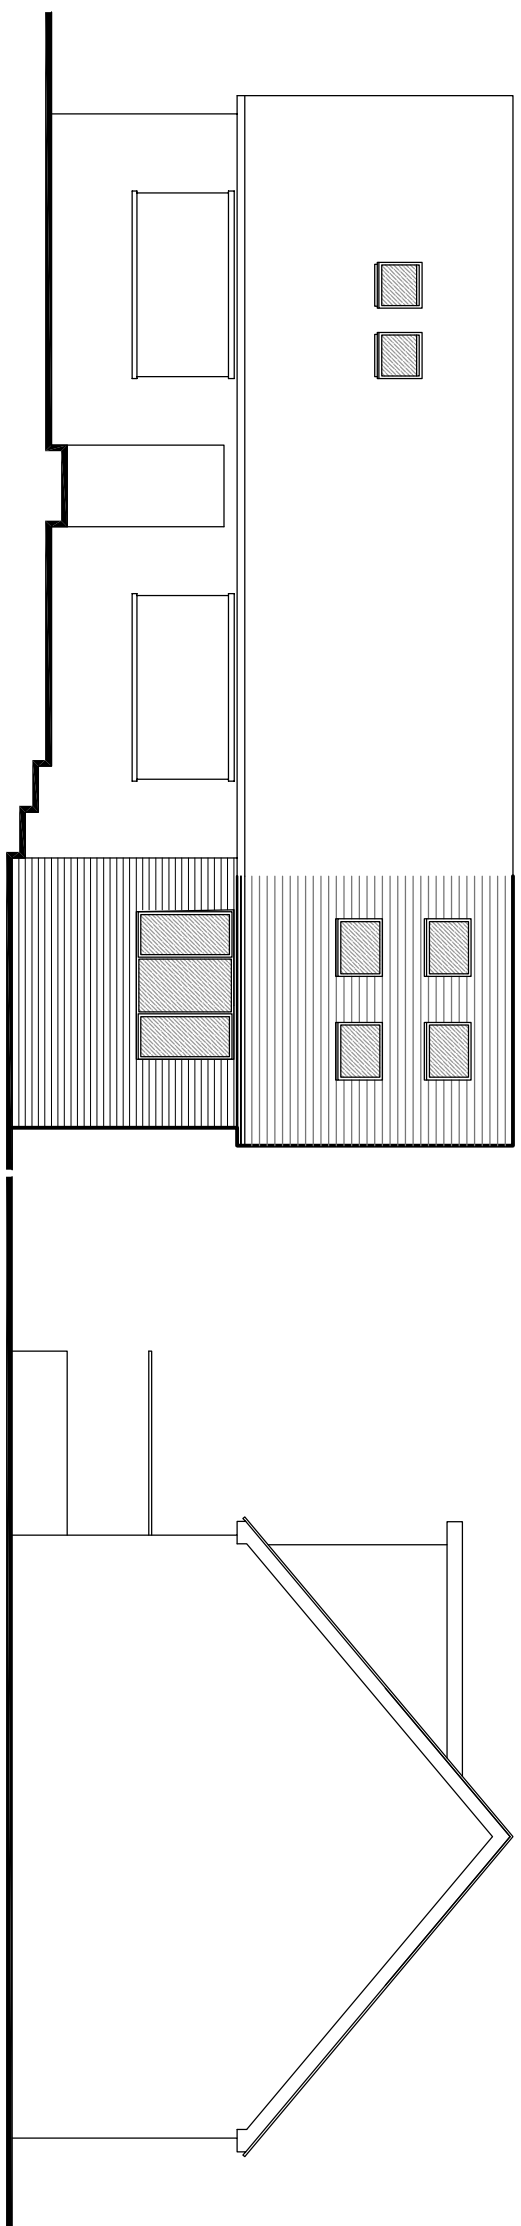


Front


Gable

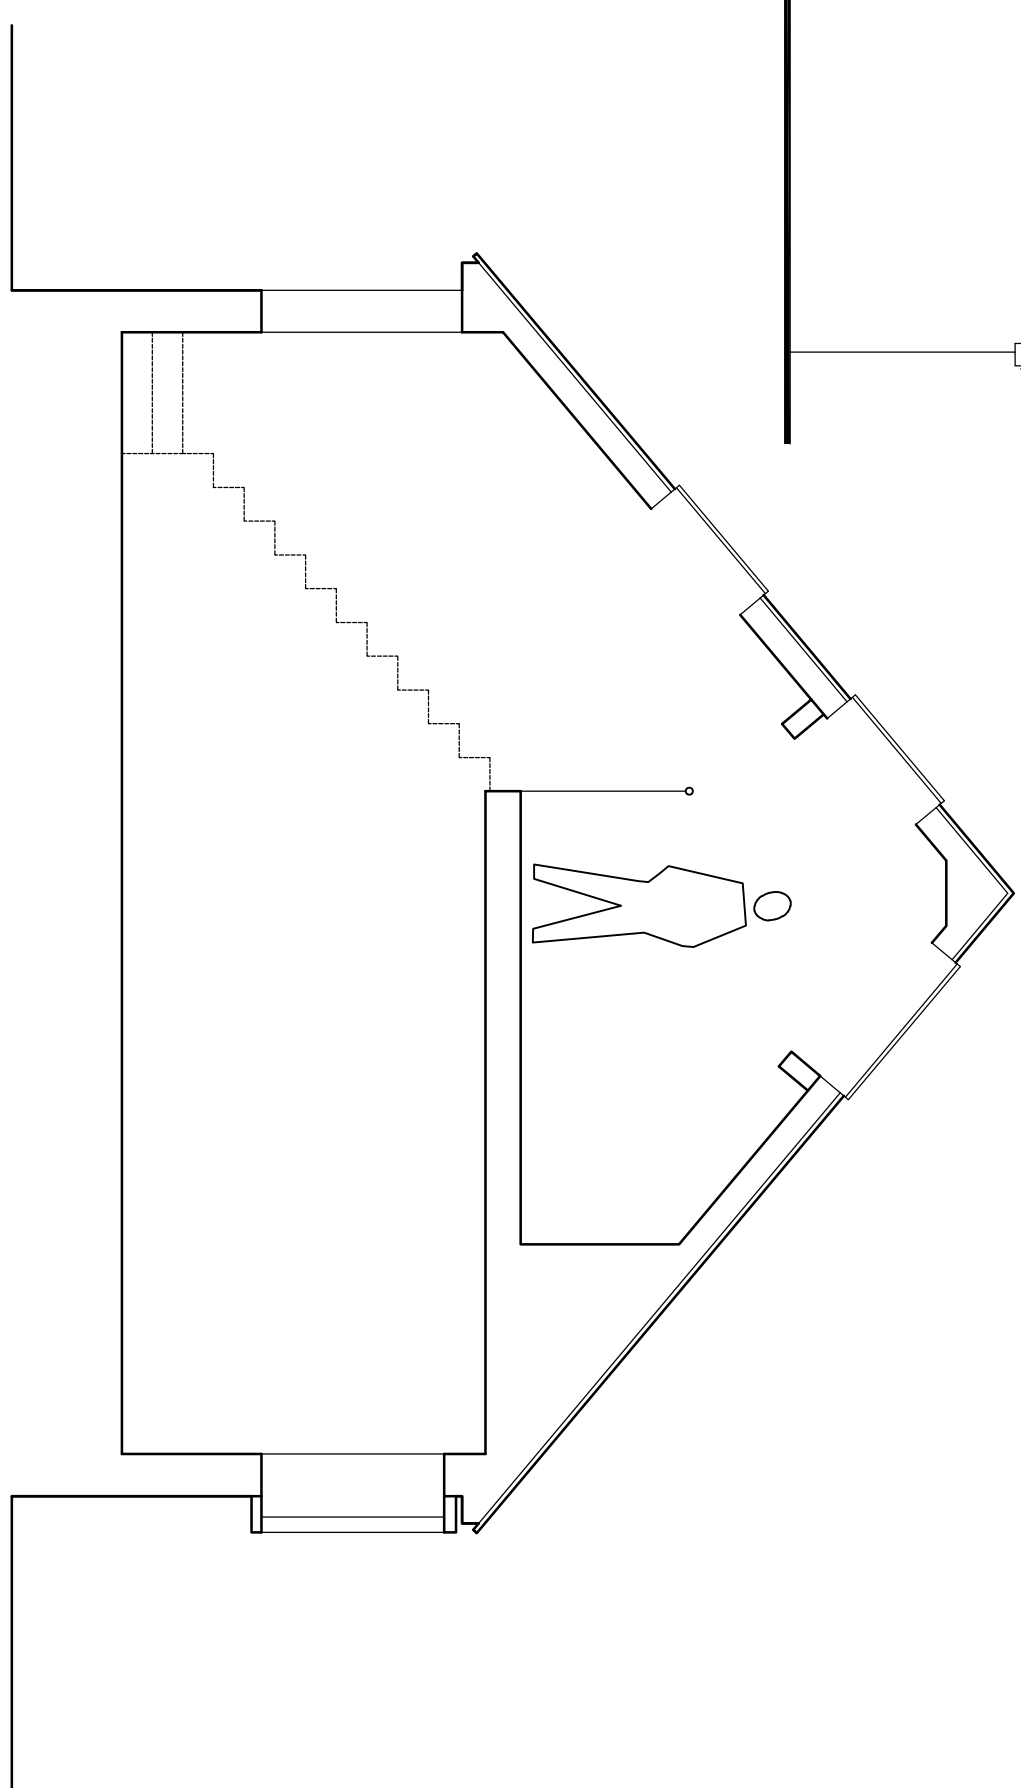

Section scale 1:50

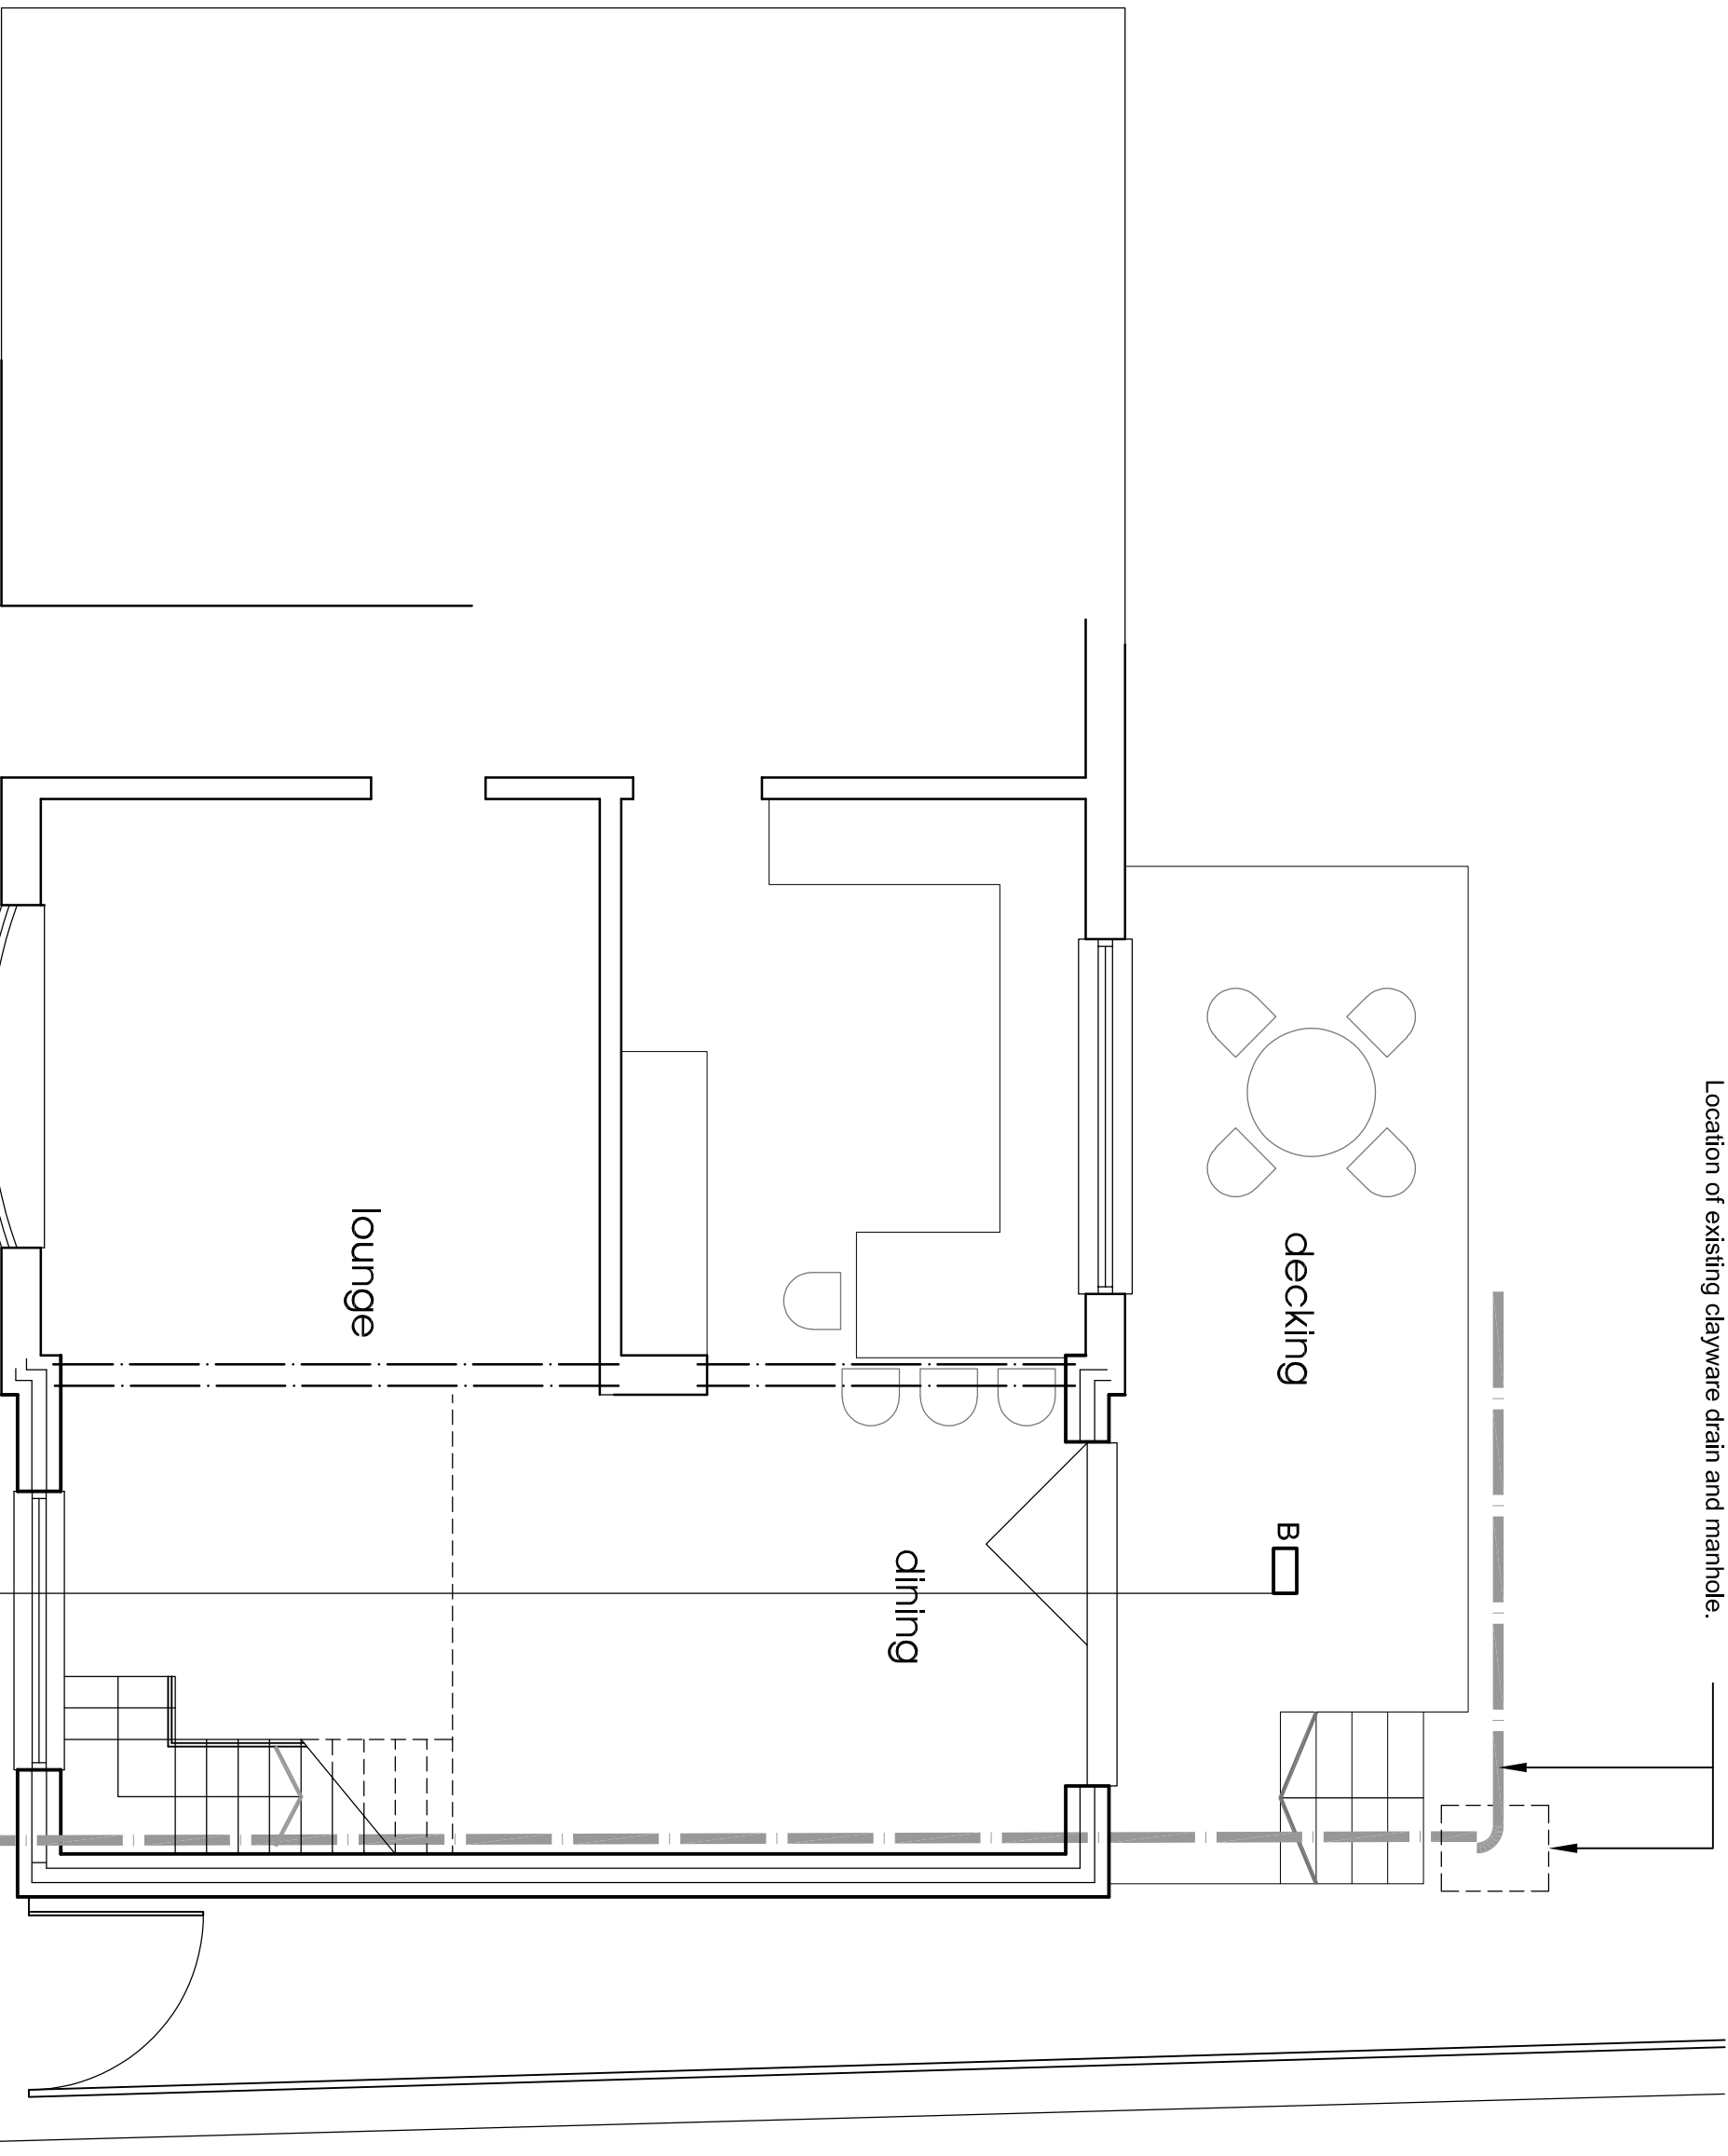

Ground Floor Plan scale 1:50
SCALE 0 5 metres

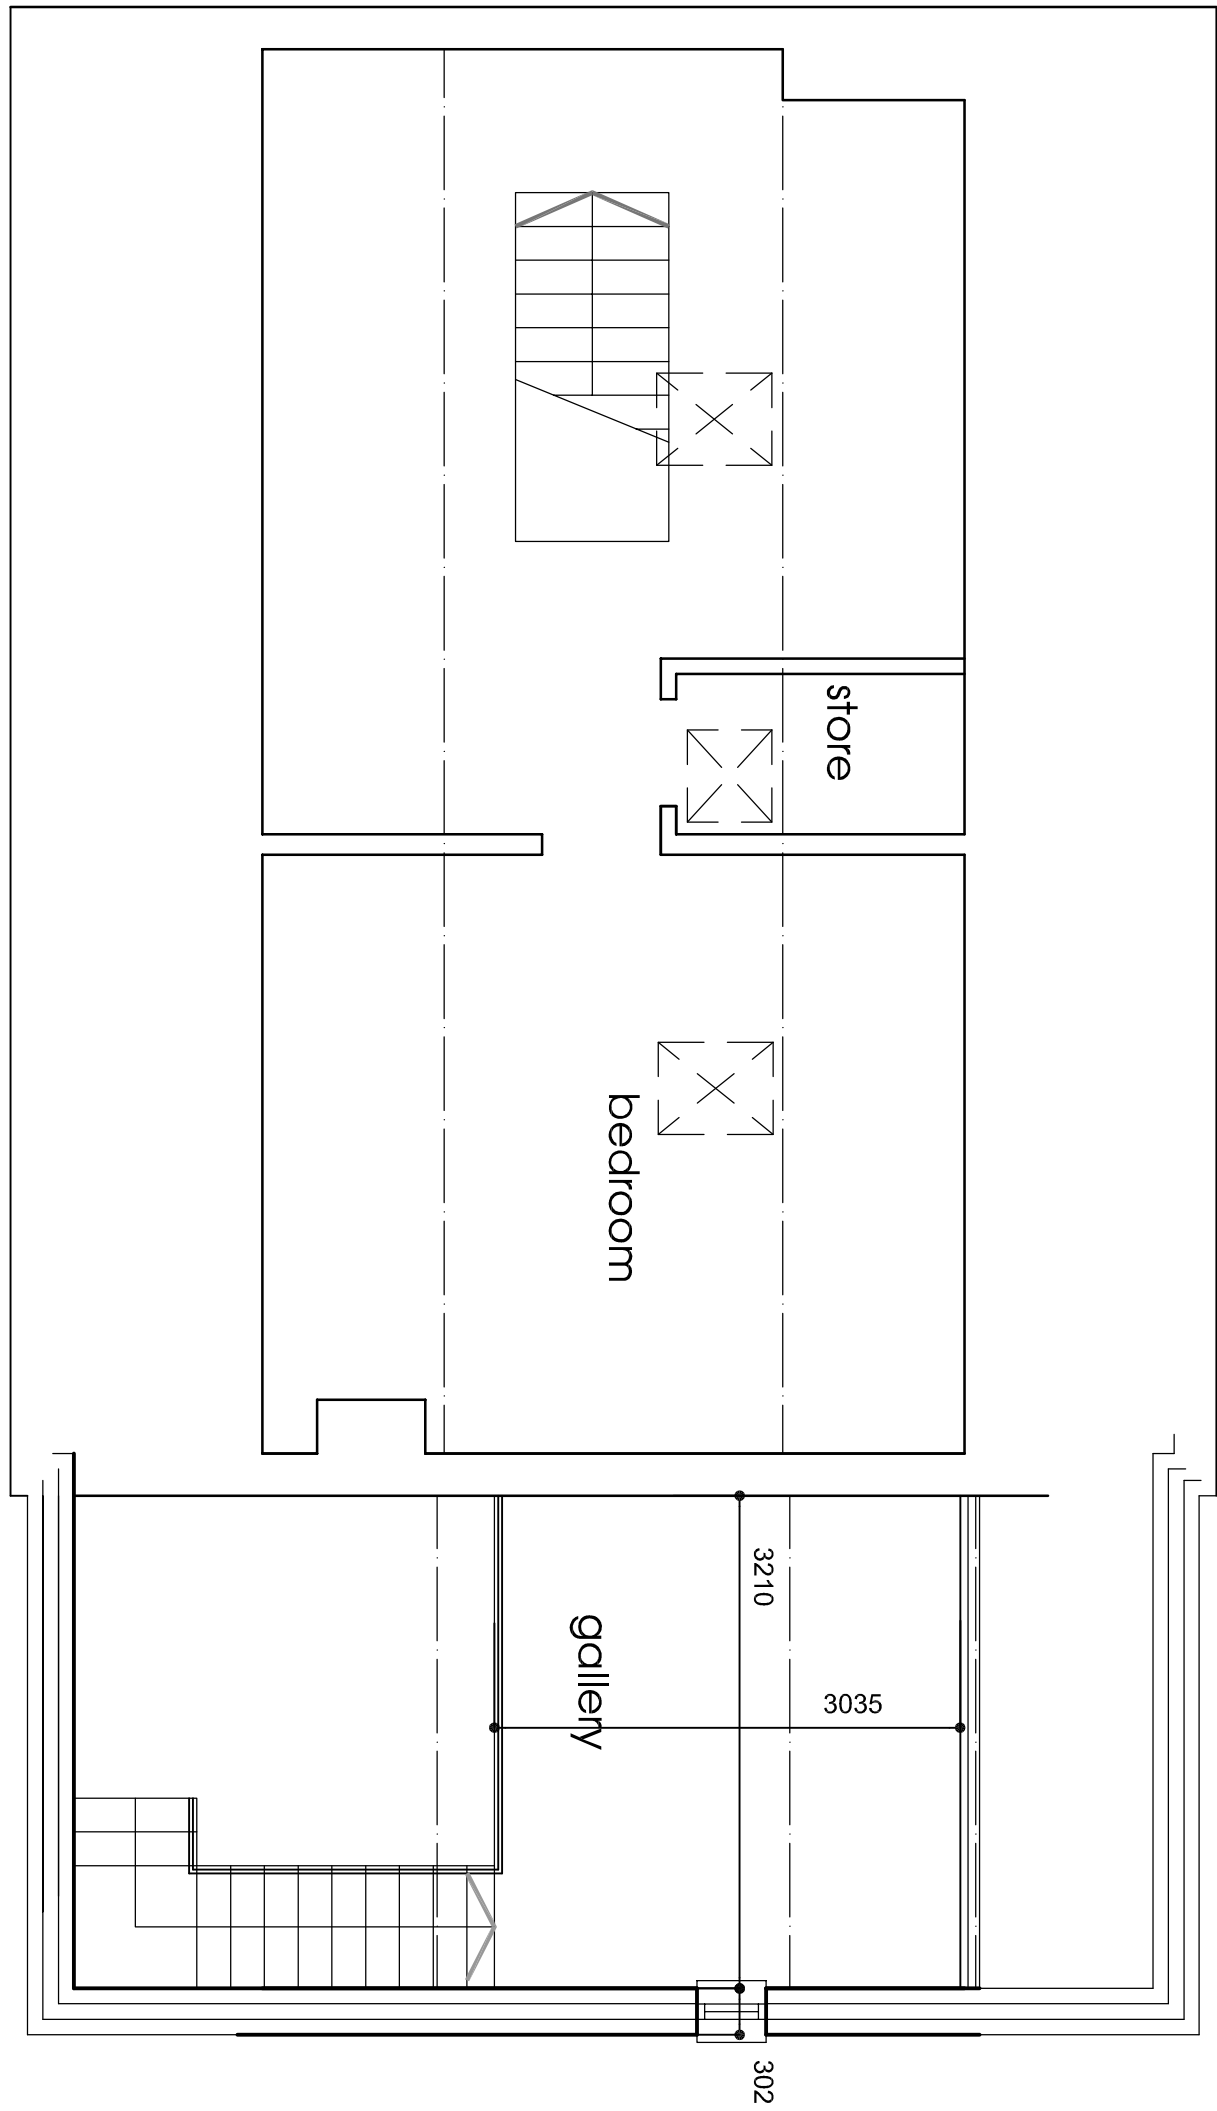

First Floor Plan scale 1:50
SCALE 0 5 metres

Client
Mr & Mrs D Buckley

Project
Proposed Extension to Existing Dwelling
266 Parr Lane, Bury,
Lancashire, BL9 8LU

Title
Proposed Extension inc Gallery

Drawing Number
1146:09

Scale
As shown A1

Drawn by
RH

Date
April 22

Status
Planning

fisk
& associates
architects

20 Chorley road, swinton, manchester, m27 5dJ
t - 0161 793 5300 e - info@rnfisk.co.uk

