


Drawing Status


- ☐ PRELIMINARY FOR APPROVAL
☐ AGREED LAYOUT - SIGNED OFF
☒ PLANNING DRAWING
☐ BUILDING CONTROL DRAWING
☐ TENDER DRAWING
☐ CONTRACT DRAWING
☐ CONSTRUCTION DRAWING
☐ AS-BUILT DRAWING

KEY


- 38 M2 ■
49 M2 ■
38 M2 ■

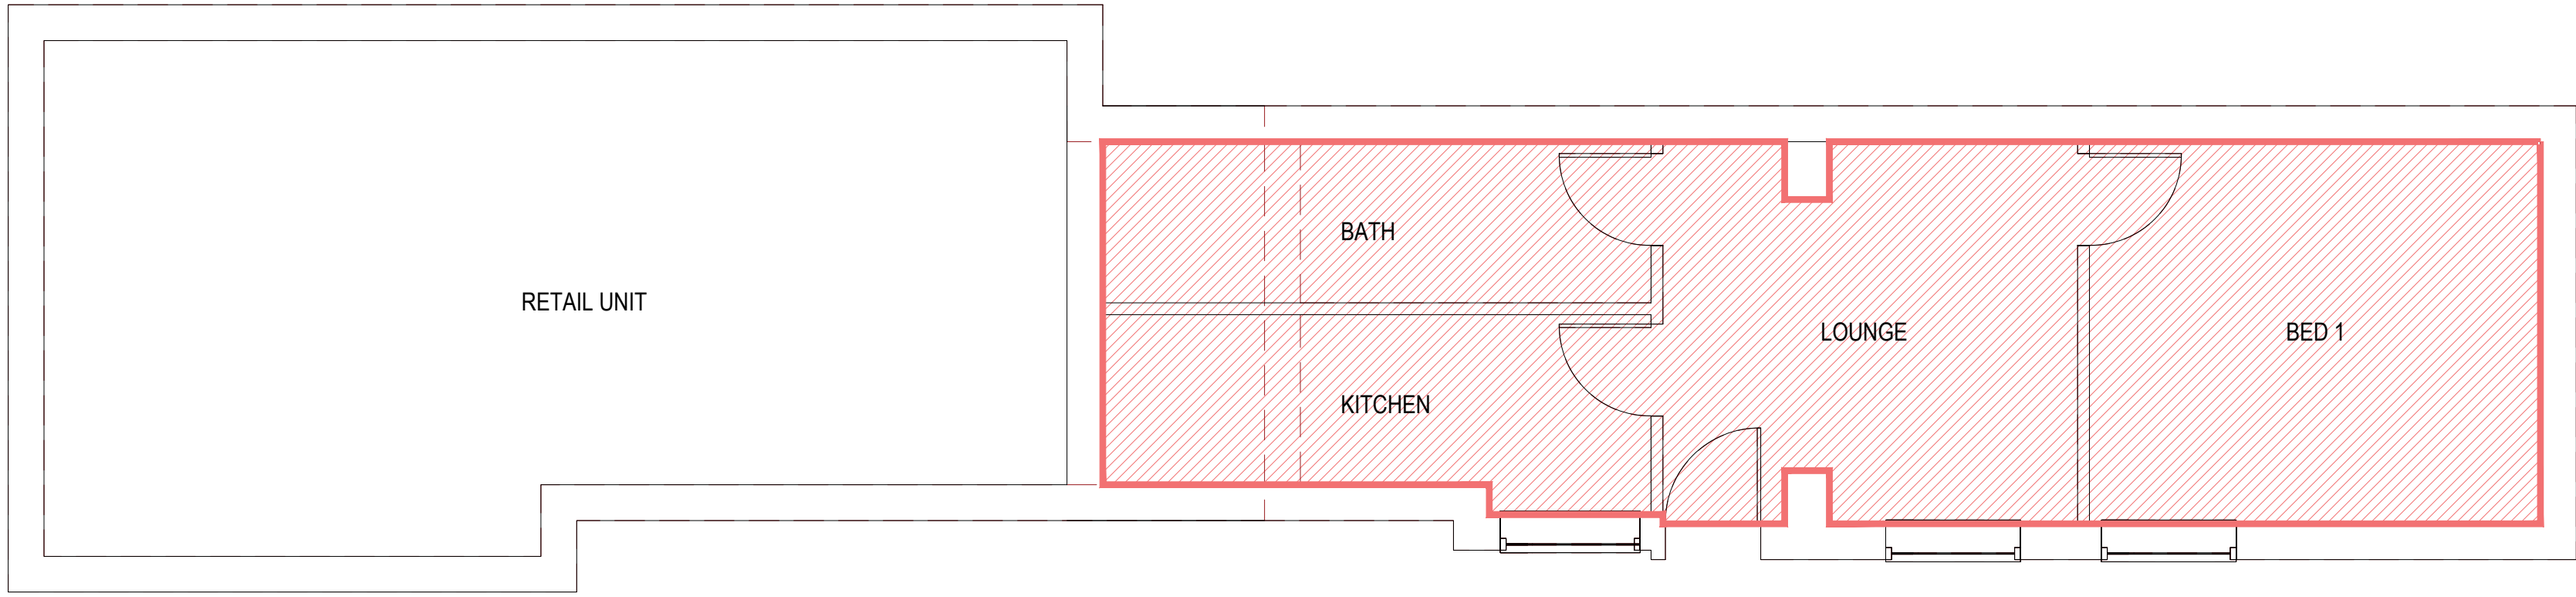


PROPOSED GROUND FLOOR PLAN
SCALE - 1:50@A1

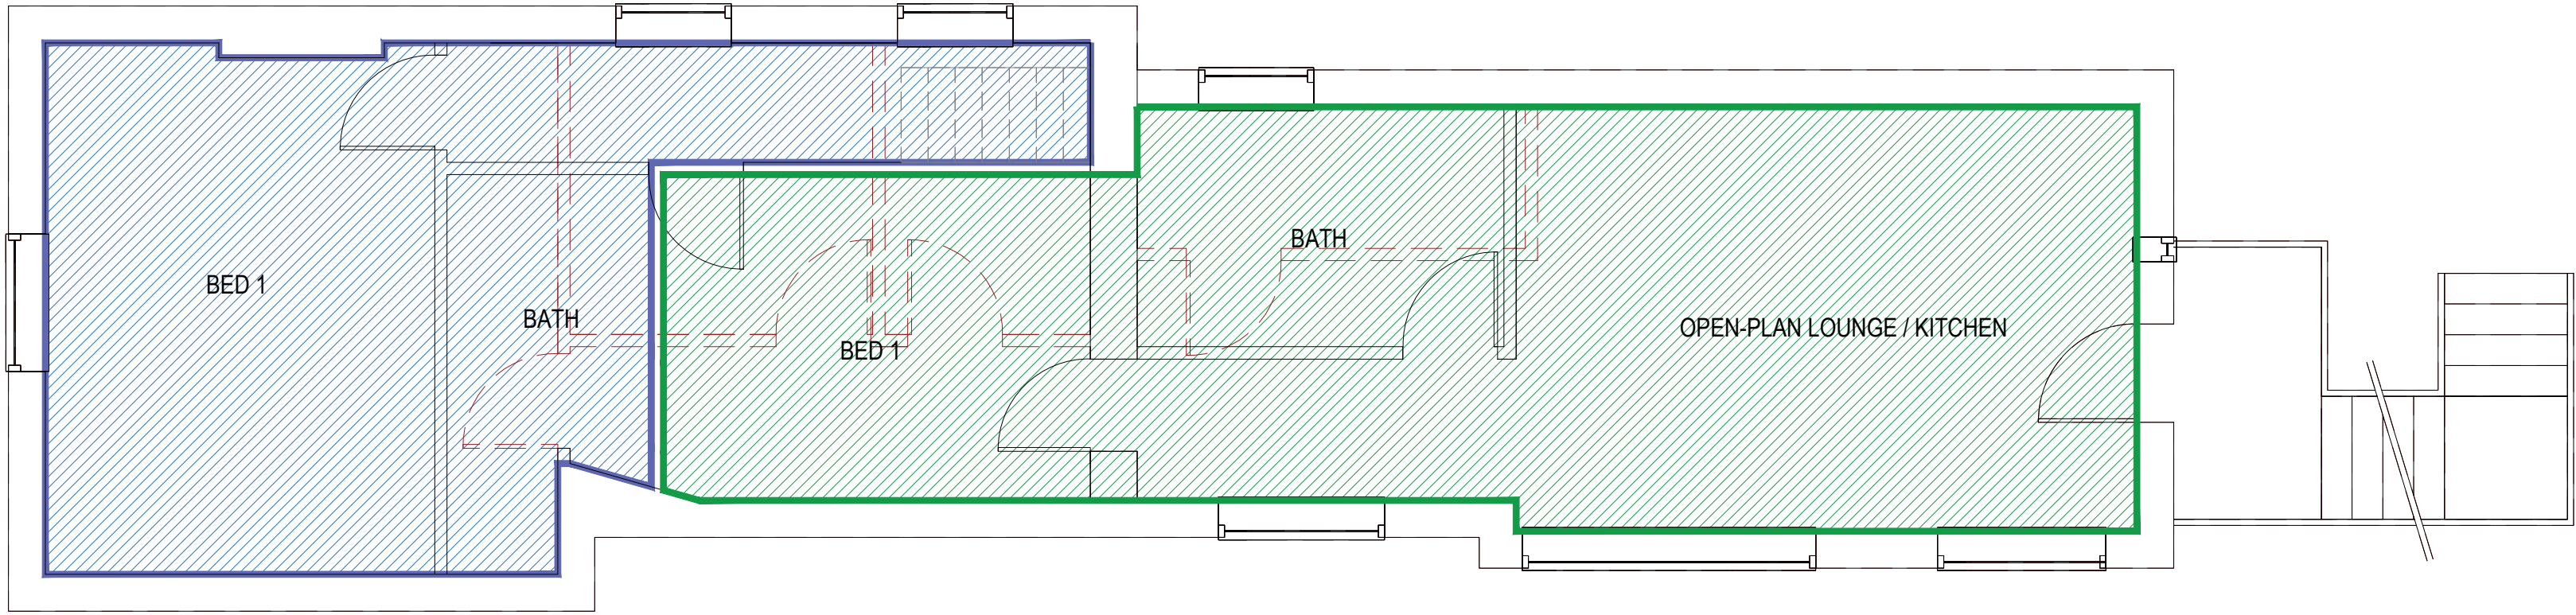


PROPOSED FIRST FLOOR PLAN
SCALE - 1:50@A1

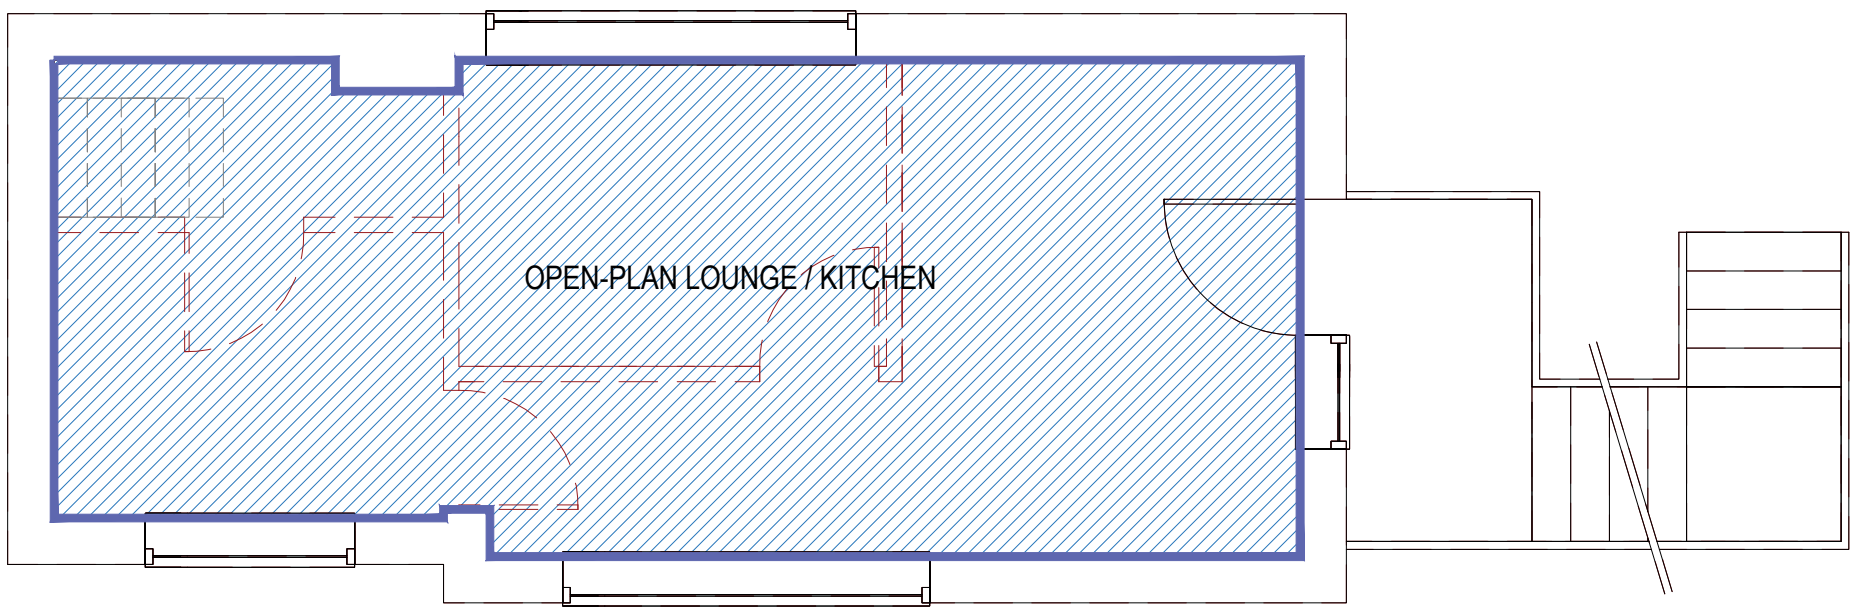


PROPOSED SECOND FLOOR PLAN
SCALE - 1:50@A1

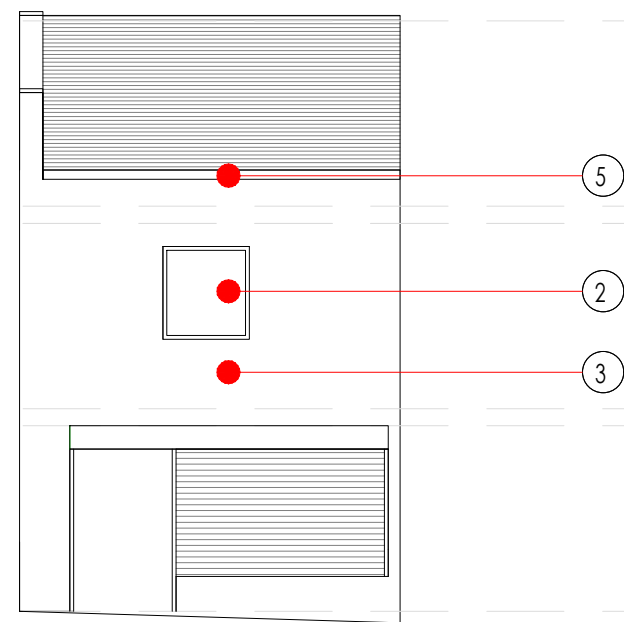


EXISTING FRONT ELEVATION
SCALE - 1:100@A1

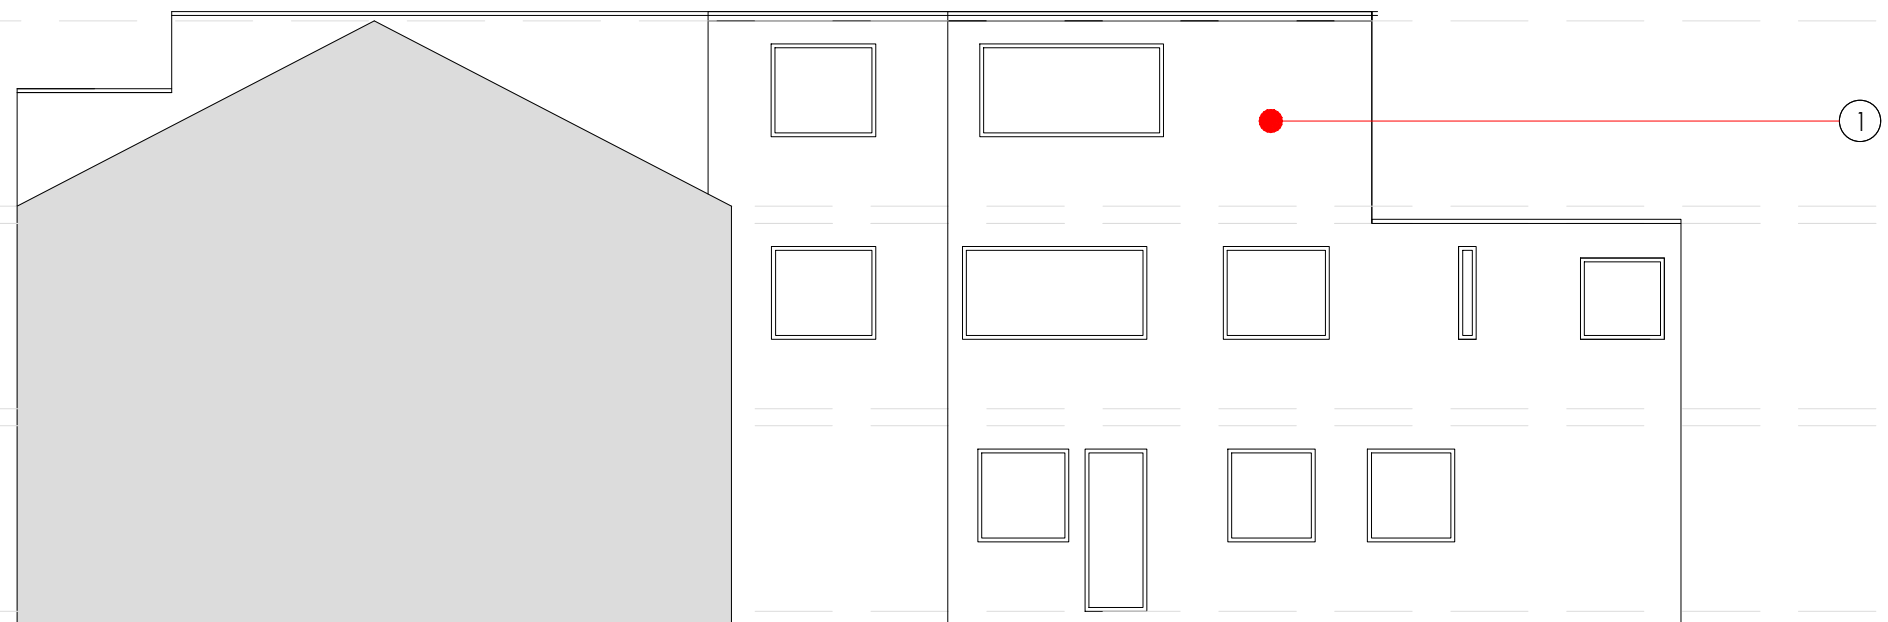

EXISTING SIDE ELEVATION
SCALE - 1:100@A1

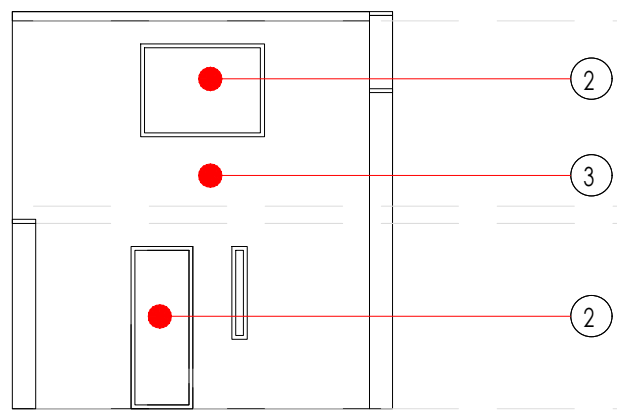


EXISTING REAR ELEVATION
SCALE - 1:100@A1

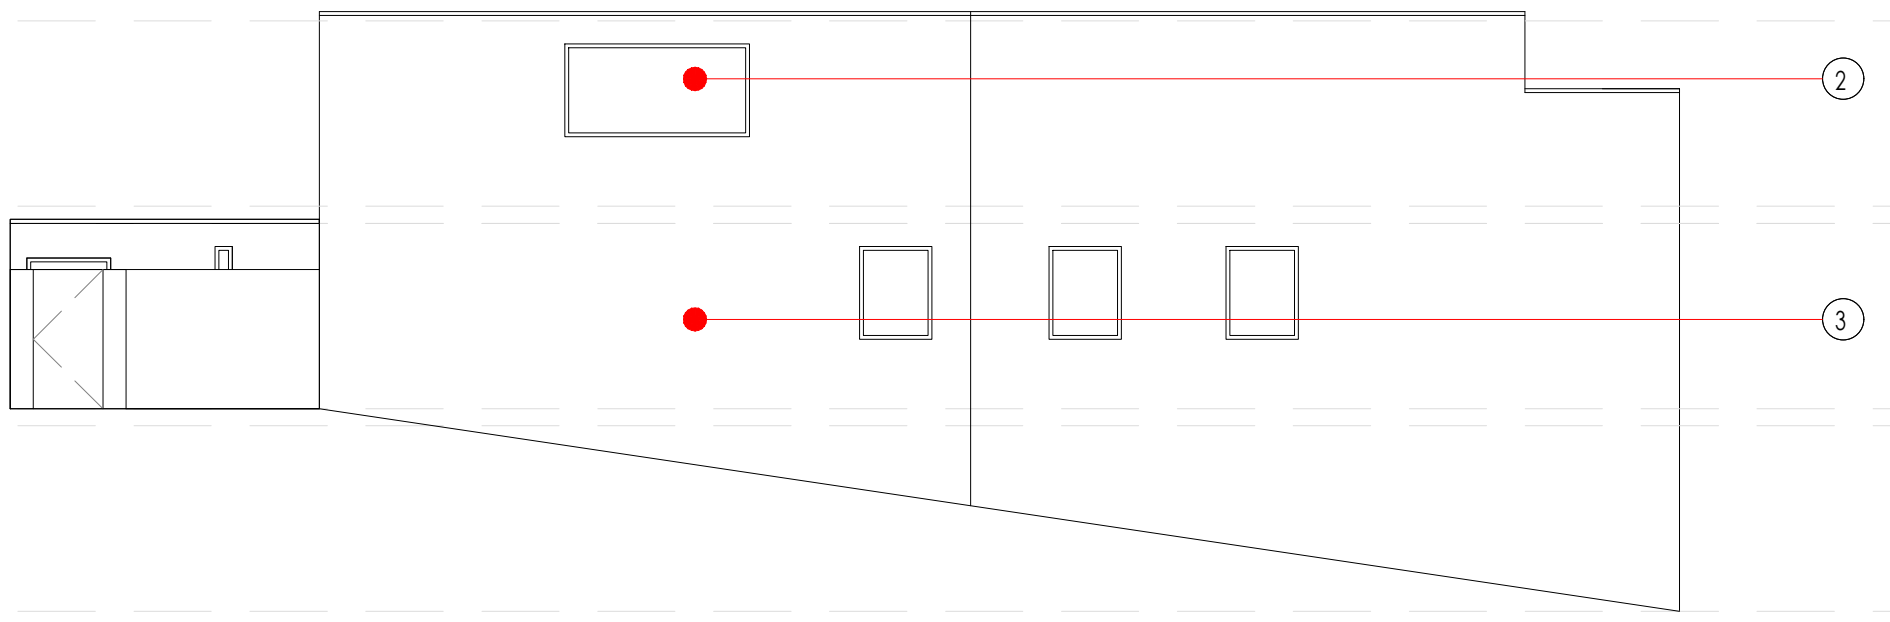


EXISTING SIDE ELEVATION
SCALE - 1:100@A1


- ① Existing Masonry Finish
② Existing White Timber Components
③ Existing White Painted Finish
④ Existing Grey Slate Roof Finish
⑤ Existing White Timber Fascia's & White Soffits
⑥ Proposed Rendered Finish
⑦ Proposed Anthracite Components
⑧ Proposed Anthracite Cladding
⑨ Proposed Metal Staircase

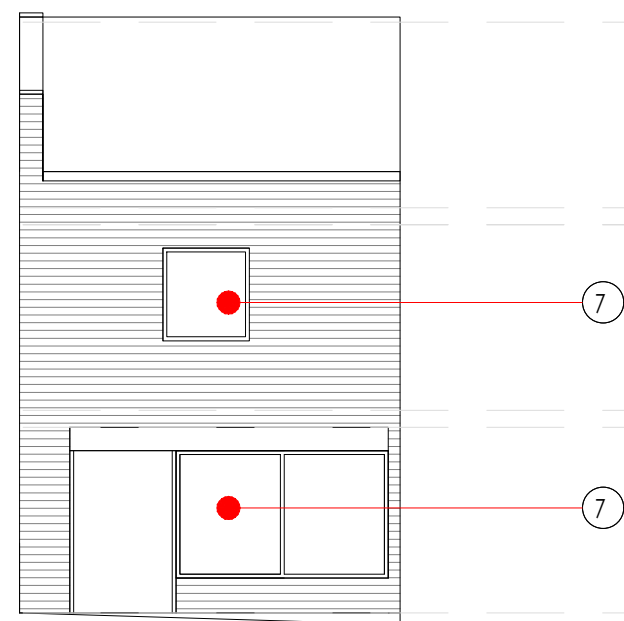


PROPOSED FRONT ELEVATION
SCALE - 1:100@A1

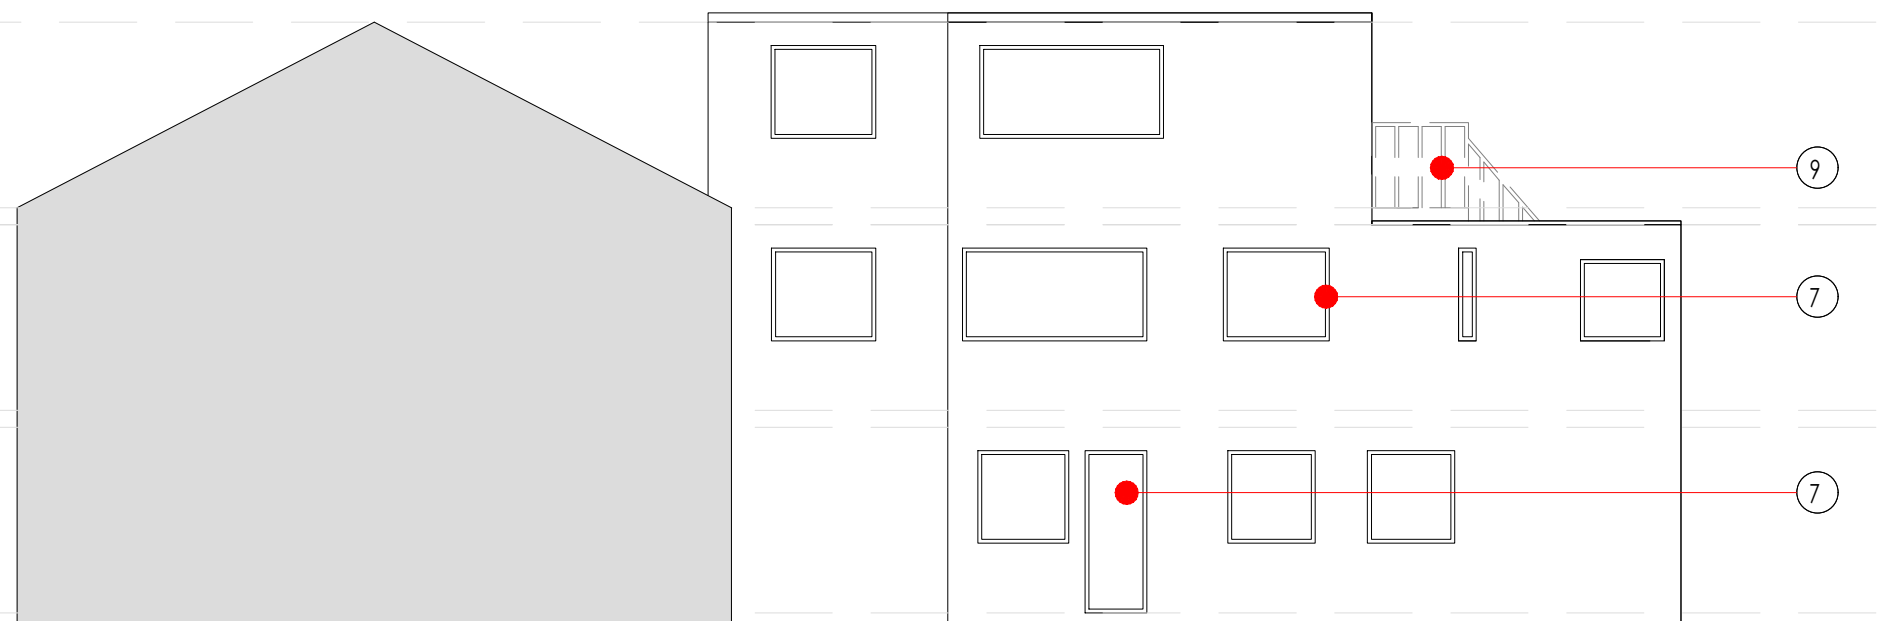

PROPOSED SIDE ELEVATION
SCALE - 1:100@A1

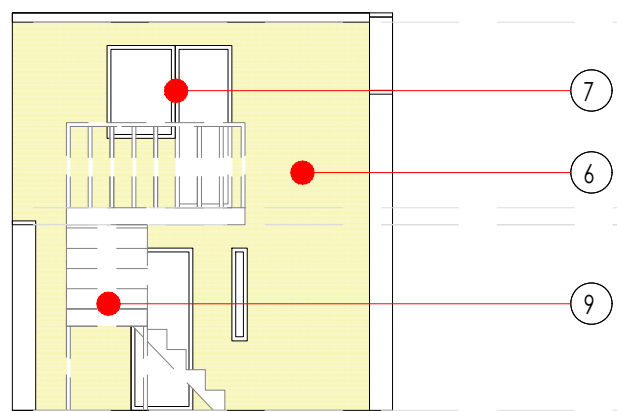

PROPOSED REAR ELEVATION
SCALE - 1:100@A1

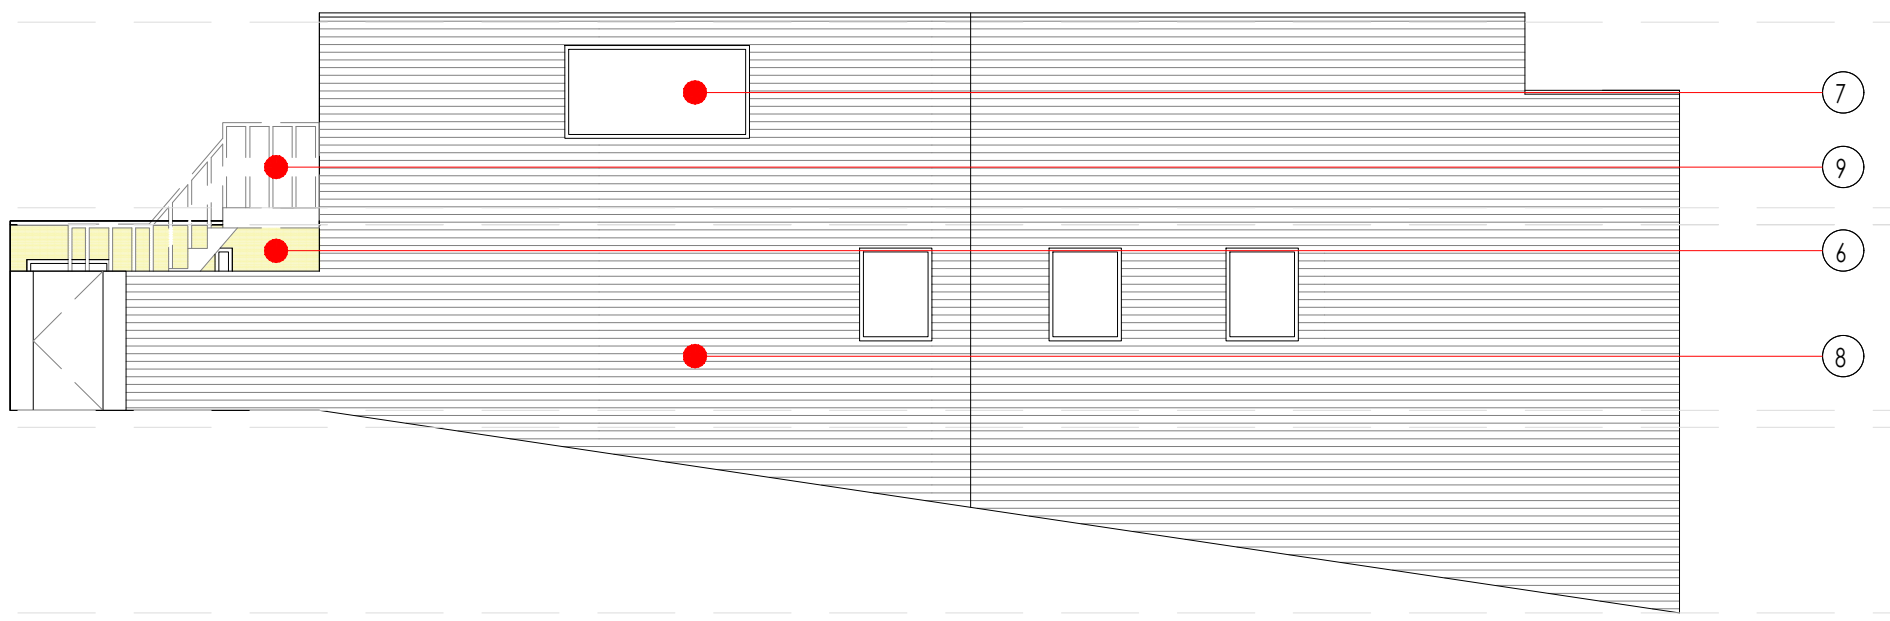

PROPOSED SIDE ELEVATION
SCALE - 1:100@A1

Date: _____		
Client:	Revision:	Dr.
Drawing Issue:		
PLANNING		
Project:		
46, BLACKBURN, STREET, RADCLIFFE		
MANCHESTER, M26, 1NQ		
Drawing Title:		
PROPOSED CHANGE OF USE		
Scale:	Drawing No:	
1:100	GSA-BL-PL-002	
Revision:	Drawn:	Authorised by:
C	DR	RLB
Date:		1 AUGUST 2022