



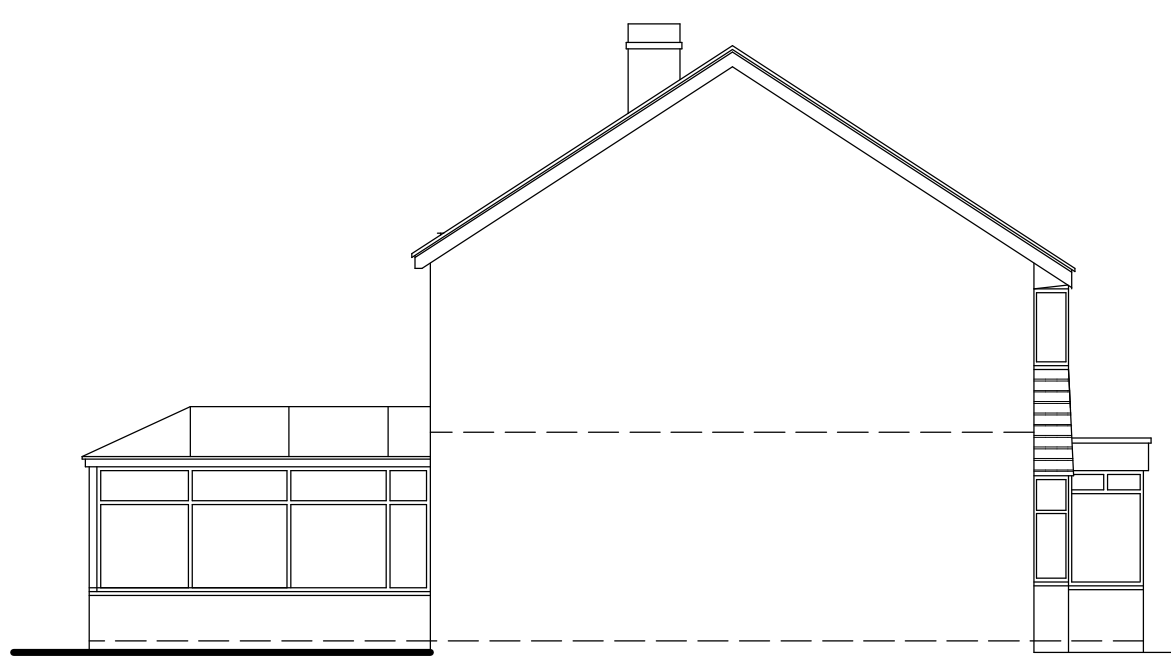

WEST

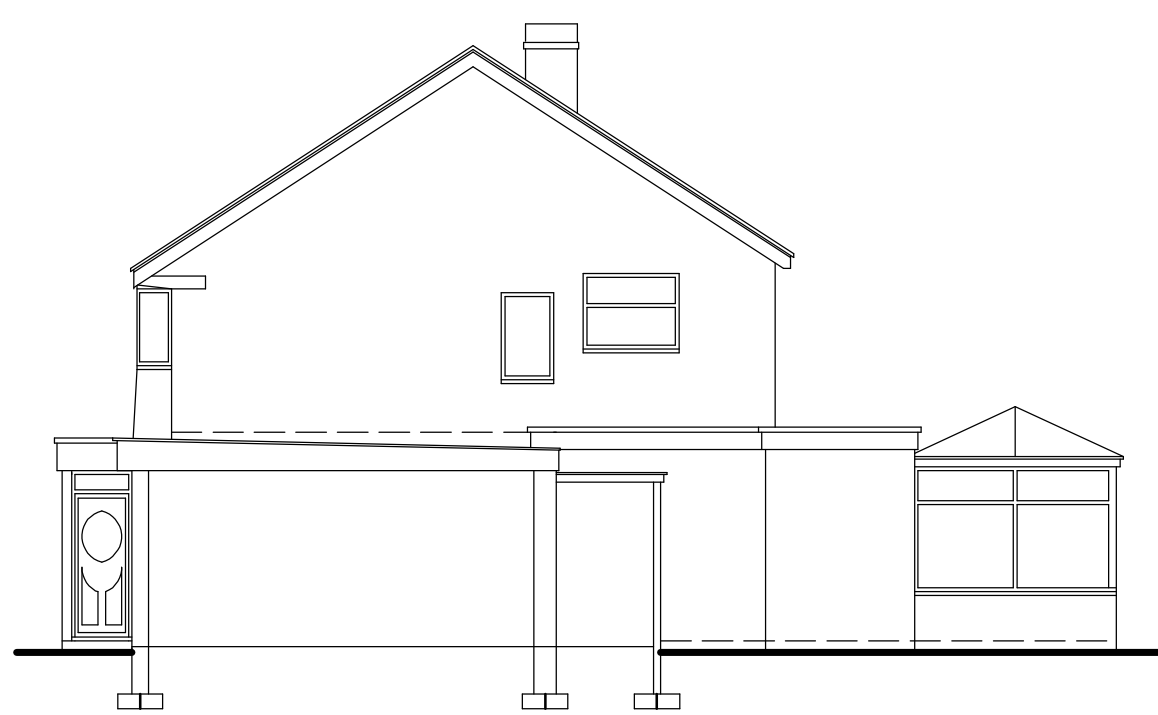

SOUTH




EAST




NORTH


EXISTING ELEVATIONS 1 : 100

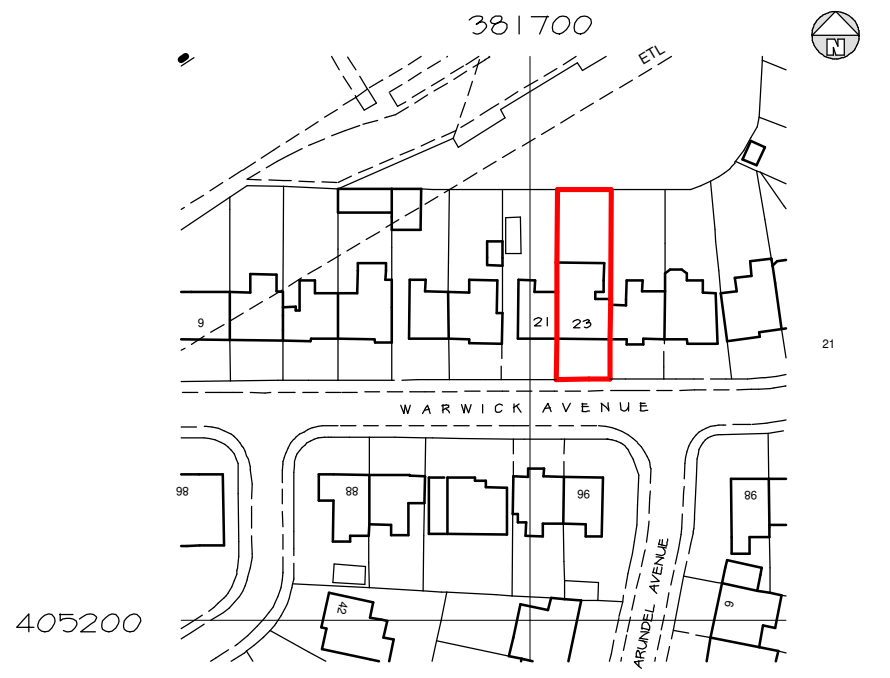


LOCATION PLAN 1 : 1250

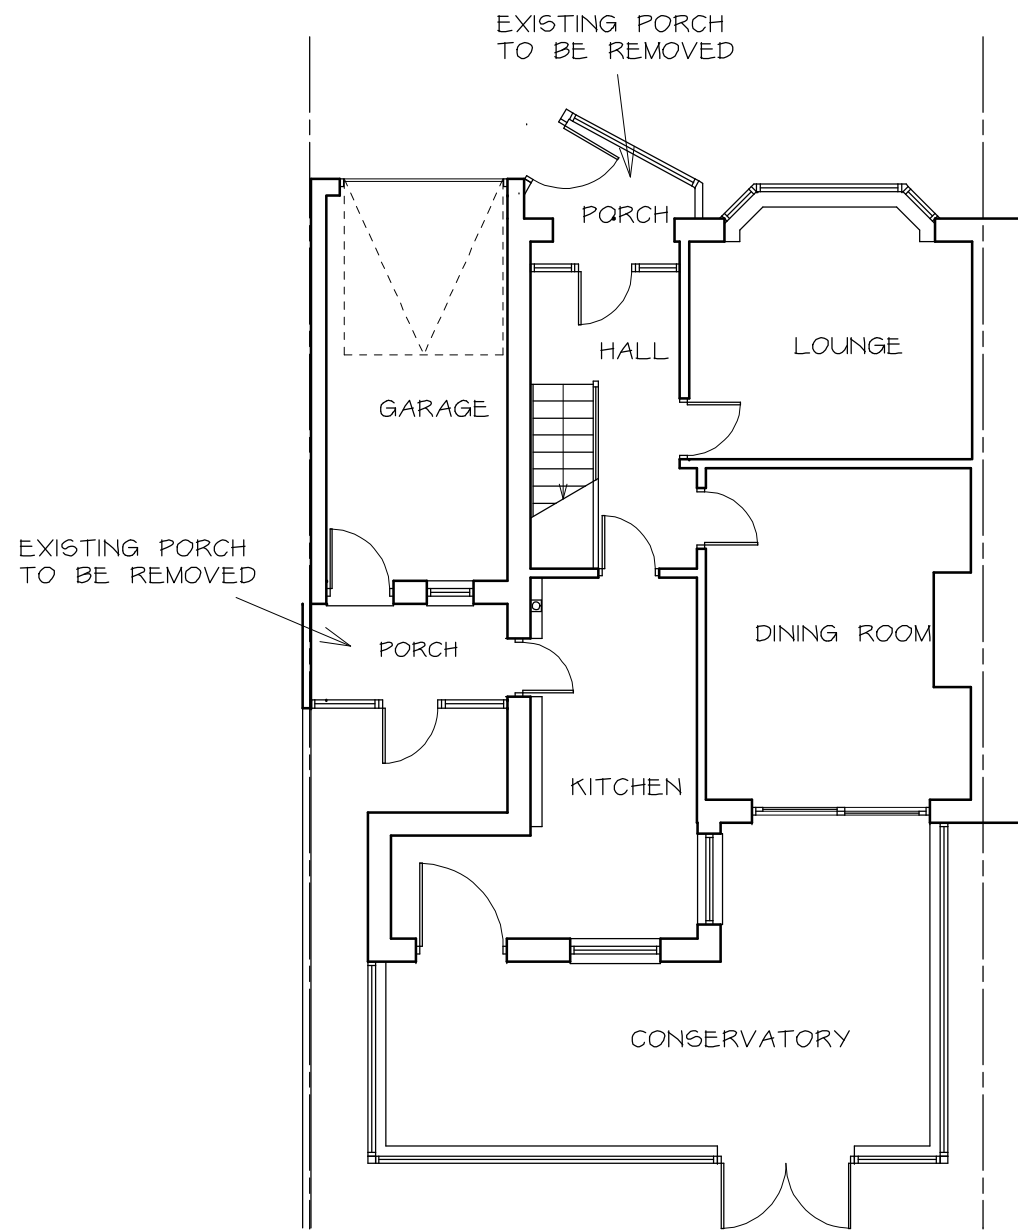


EXISTING GROUND FLOOR PLAN 1 : 100

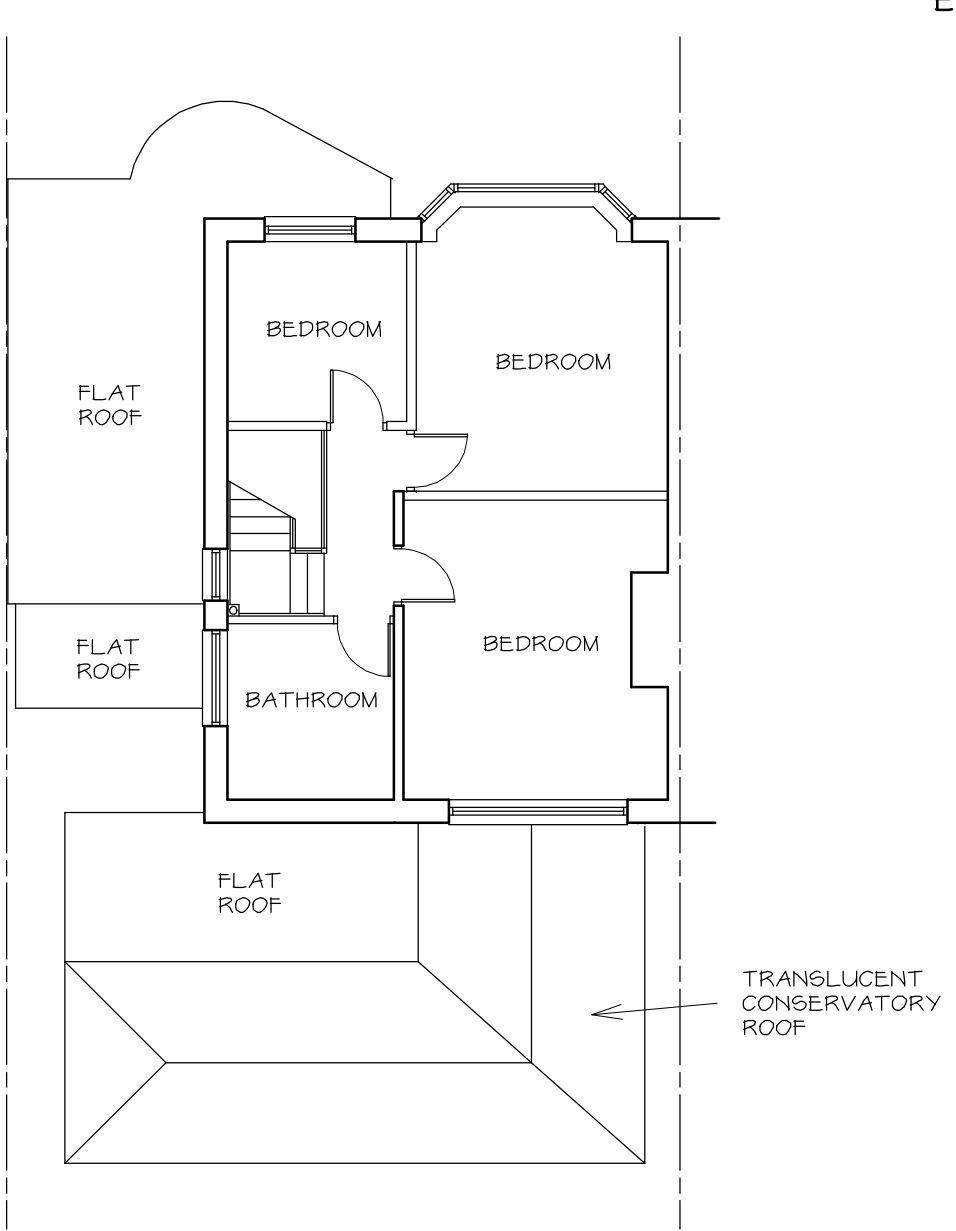


EXISTING FIRST FLOOR PLAN 1 : 100

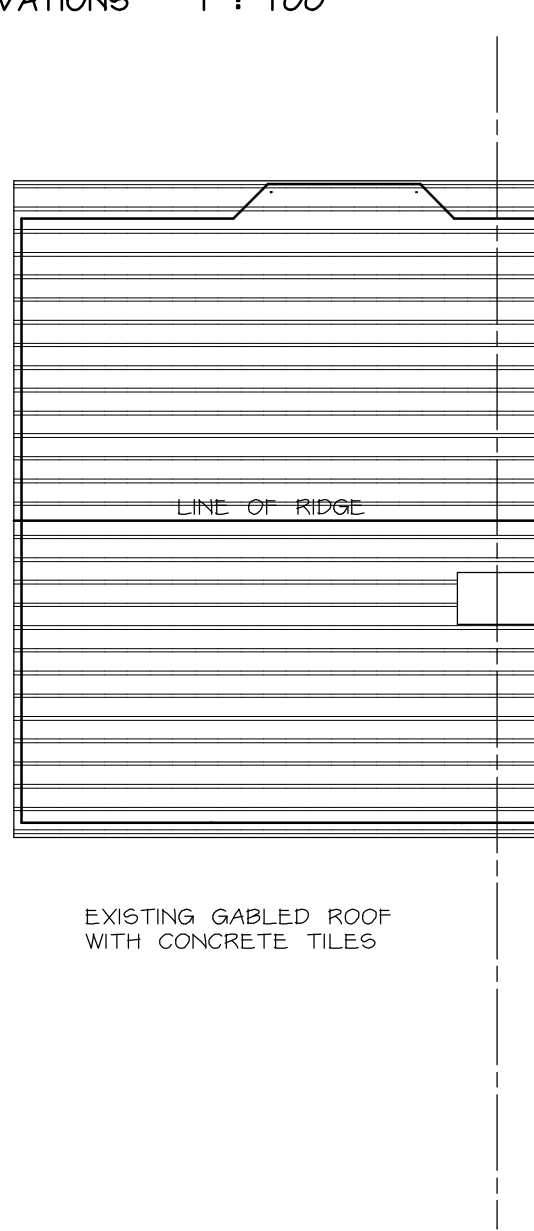

EXISTING MAIN ROOF PLAN 1 : 100

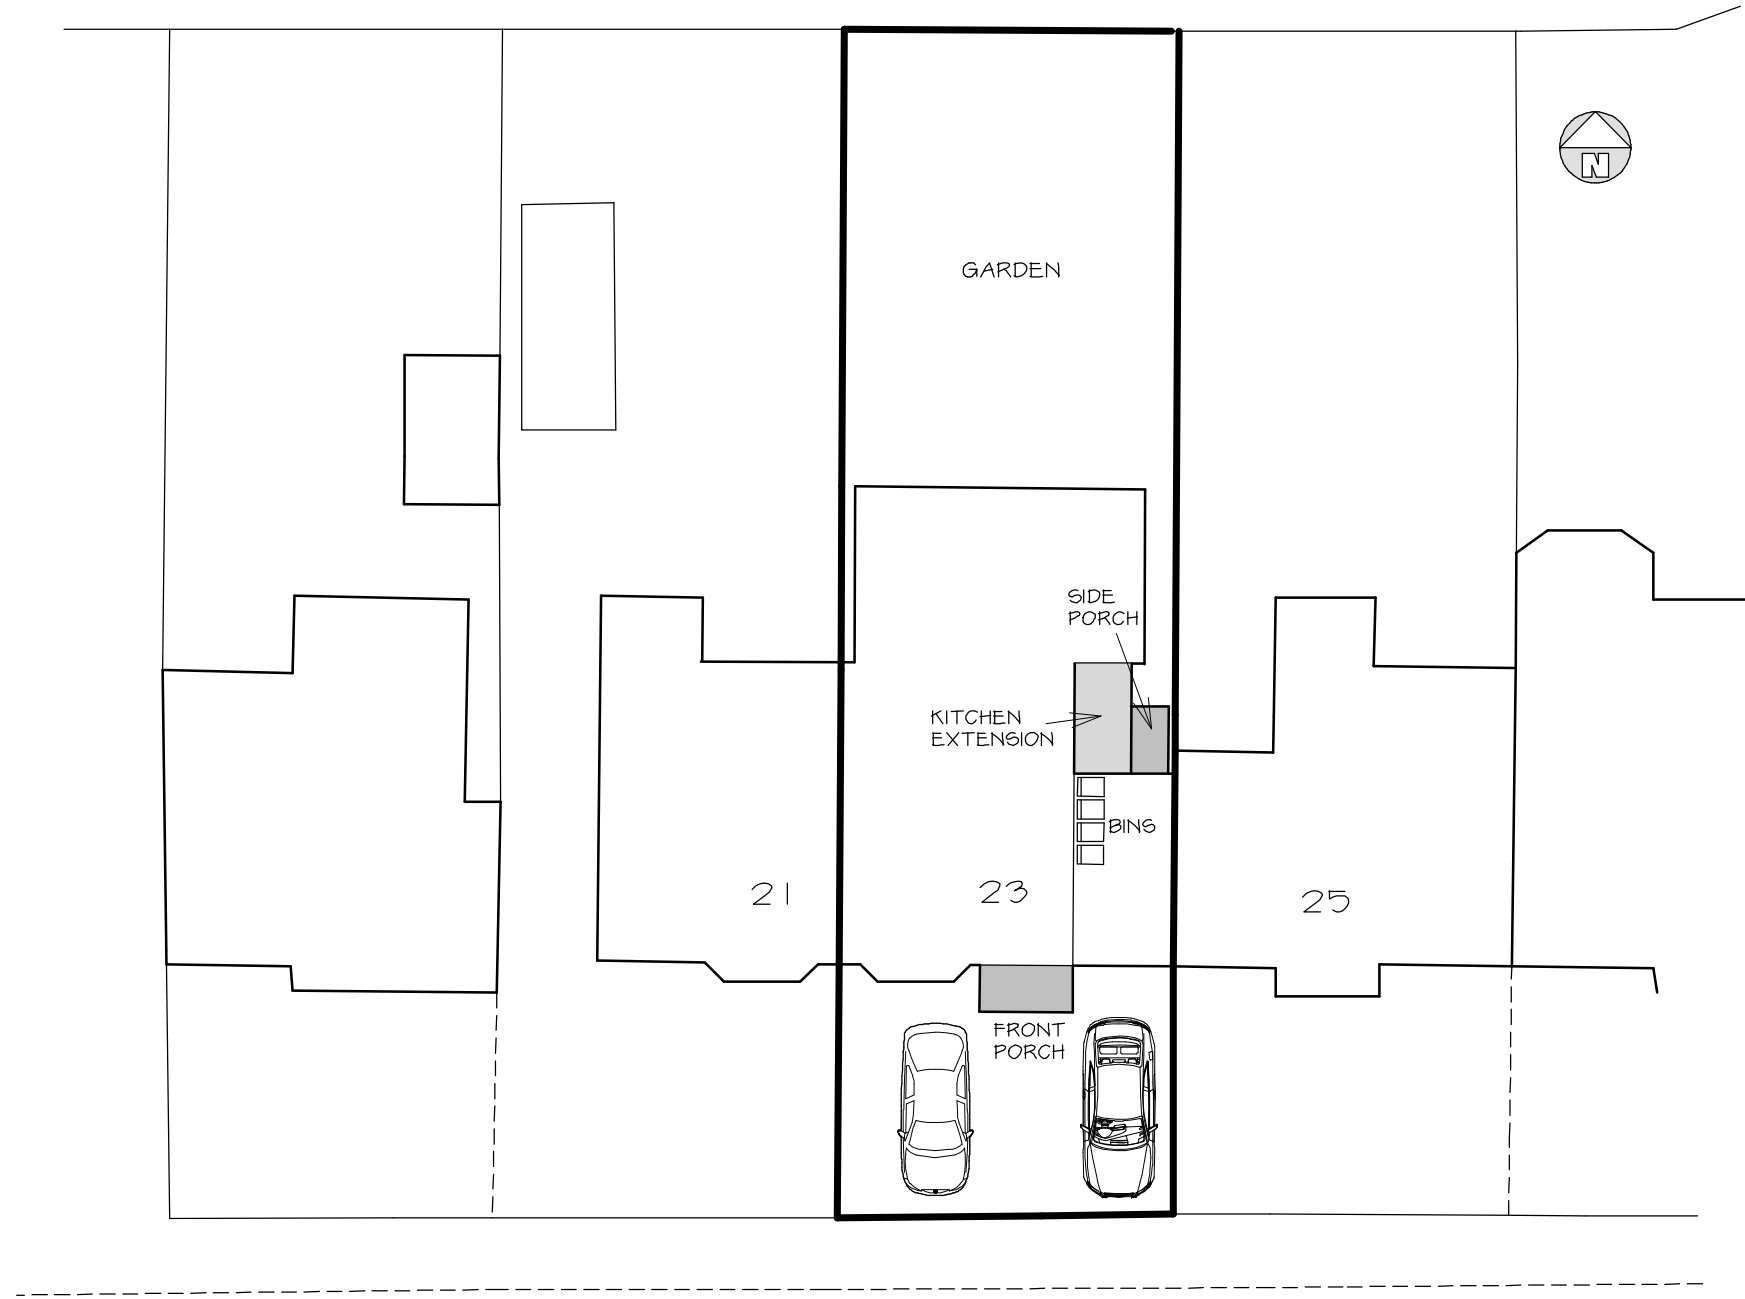


SITE PLAN 1 : 200

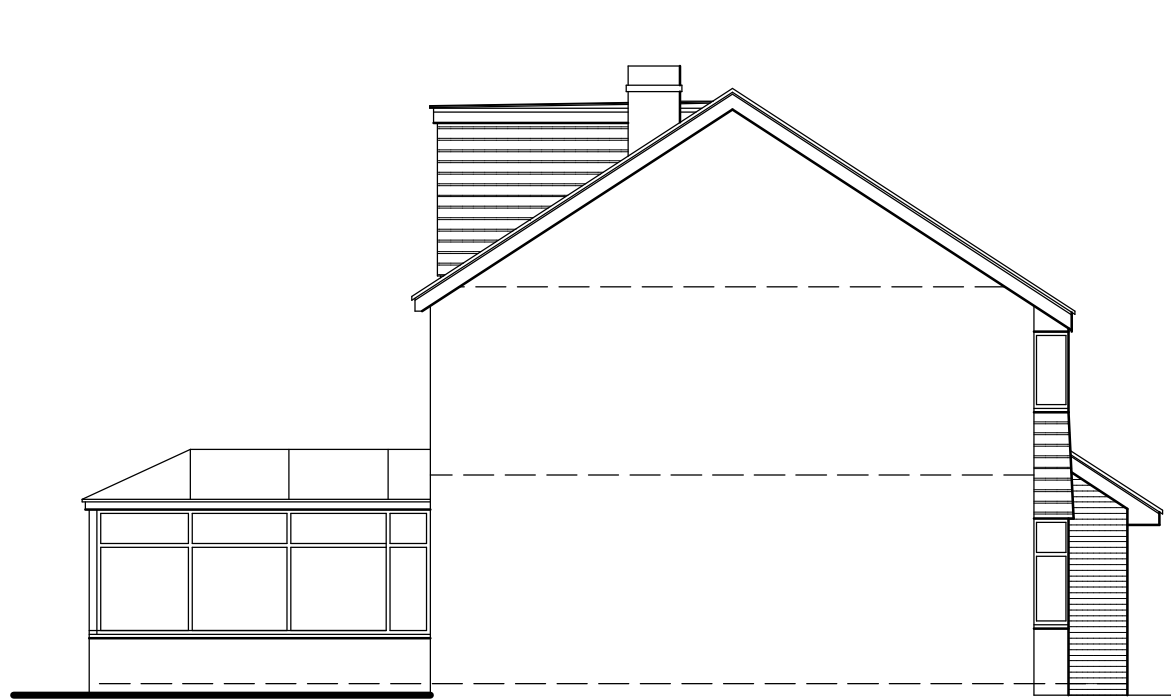

WEST



SOUTH

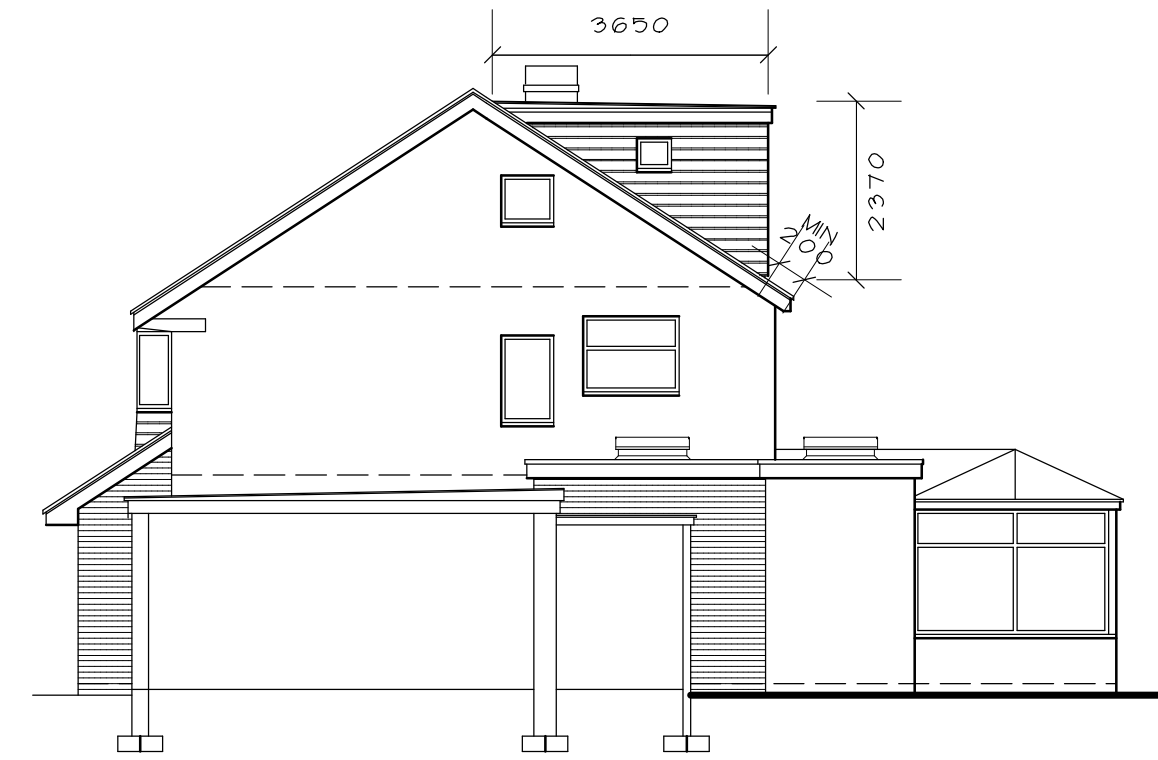


EAST




NORTH

PROPOSED ELEVATIONS 1 : 100


VOLUME CALCULATION (SEE ELEVATION DIMENSIONS)
REAR DORMER
 $V = 1/2 \times \text{AREA} \times \text{HEIGHT}$
 $= 1/2 \times 5400 \times 3650 \times 2.370 = 23.36 \text{ CUB.M.}$

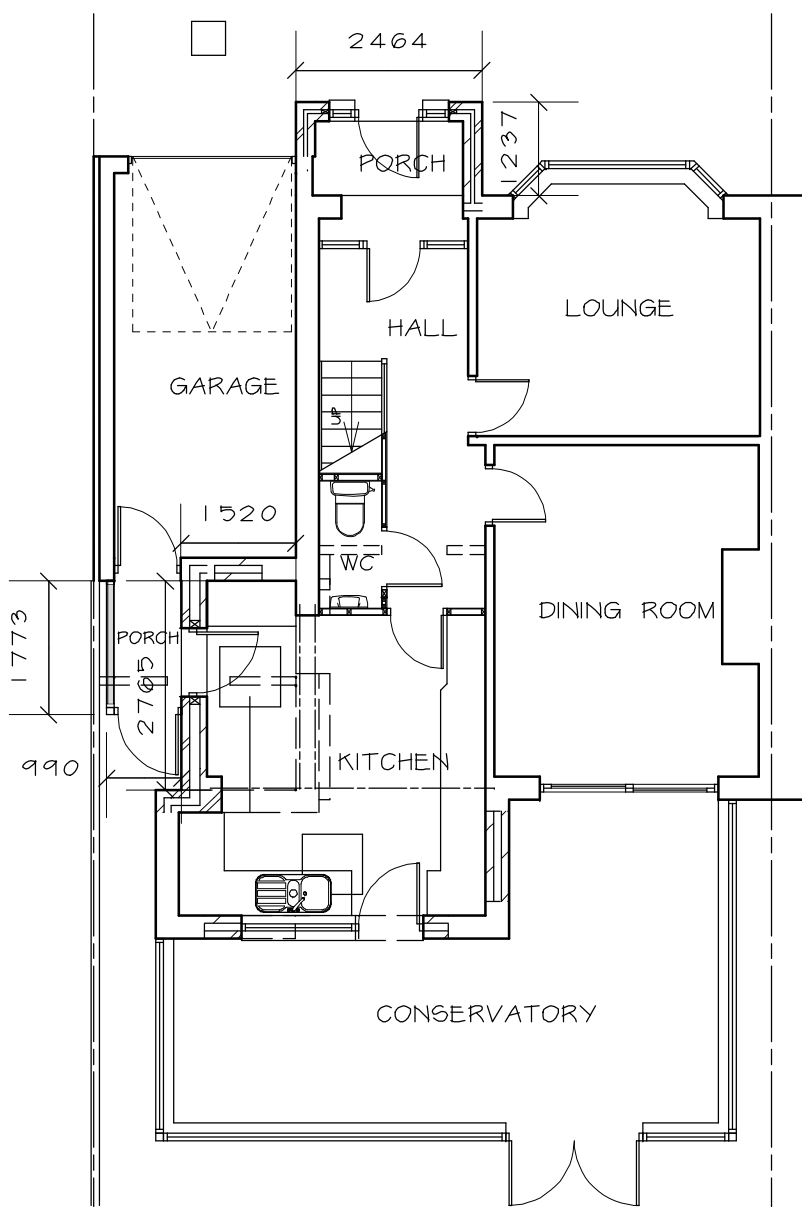

PROPOSED GROUND FLOOR PLAN 1 : 100

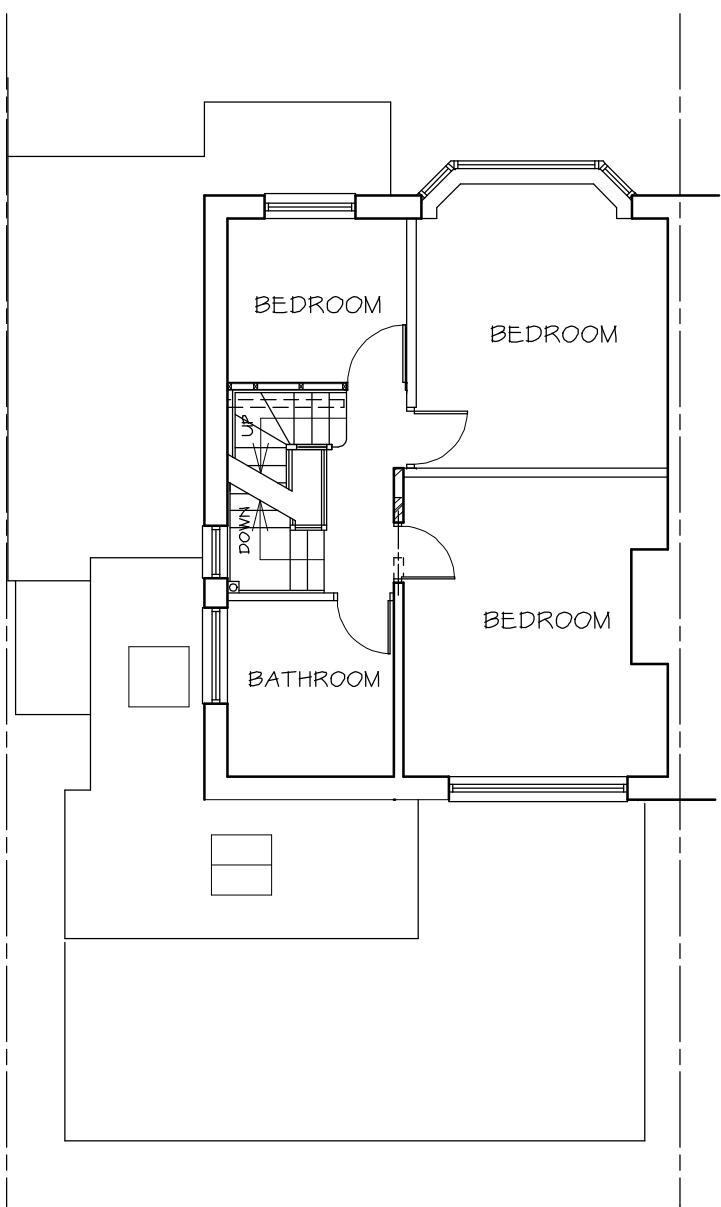

PROPOSED FIRST FLOOR PLAN 1 : 100

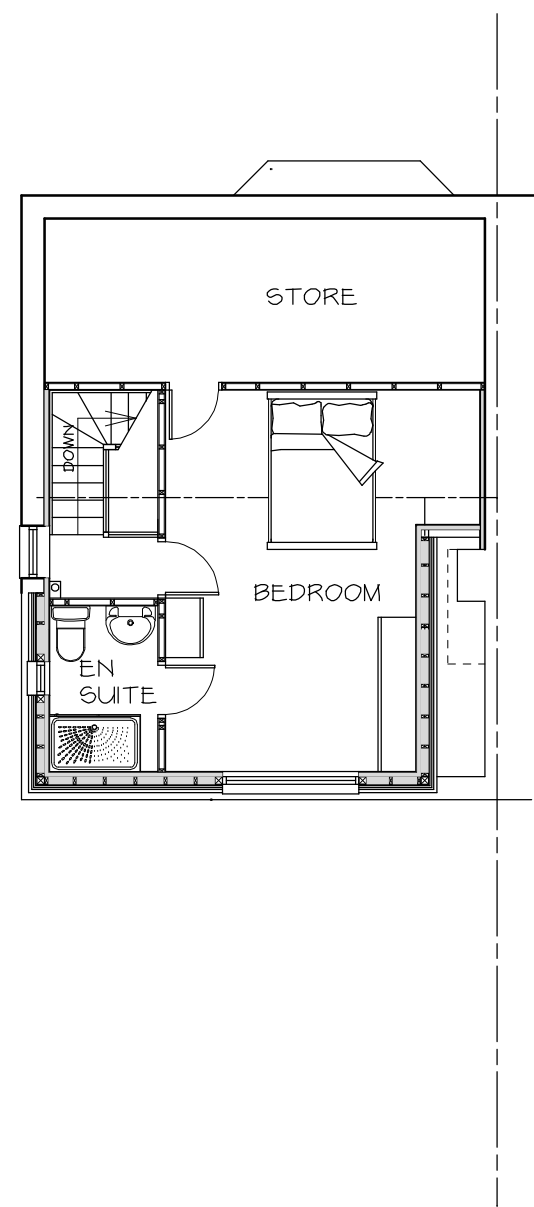

PROPOSED SECOND FLOOR PLAN 1 : 100

- MATERIALS
- ROOF EXTENSION
 - ROOF - EDPM OR GRP MEMBRANE
 - WALL AND CHEEKS - ROOF TILES SIMILAR COLOUR TO MAIN ROOF TILES
 - KITCHEN EXTENSION
 - ROOF - EDPM OR GRP MEMBRANE
 - EXTERNAL WALLS - BRICKWORK TO MATCH EXISTING
 - FRONT PORCH
 - ROOF - ROOF TILES SIMILAR COLOUR TO MAIN ROOF TILES
 - EXTERNAL WALLS - BRICKWORK TO MATCH EXISTING
 - SIDE PORCH
 - WHITE UPVC WITH GLAZED FRAMES

Telephone 0161 643 2422

Northside Plans Ltd

Planning and Building Design

116 Simister Lane Prestwich Manchester M25 2SB

Project

PROPOSED ROOF EXTENSION, SINGLE STOREY SIDE EXTENSION, NEW FRONT AND SIDE PORCHES AND INTERNAL ALTERATIONS

23 WARWICK AVENUE
WHITEFIELD

Title

FLOOR PLANS, ELEVATIONS AND
SITE PLAN

Scale 1:100 1:200 (A1) Date 06/2024
Drawn by NIGEL TAM6 Dwg.no. 23WA/1/D