






EXISTING FRONT ELEVATION 1:100

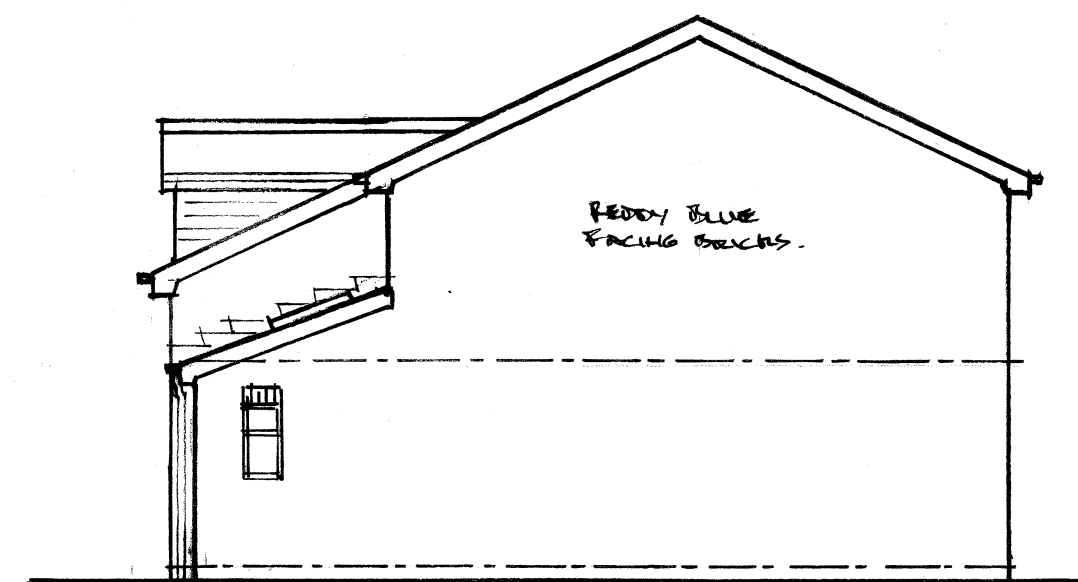


EXISTING R.H. SIDE ELEVATION

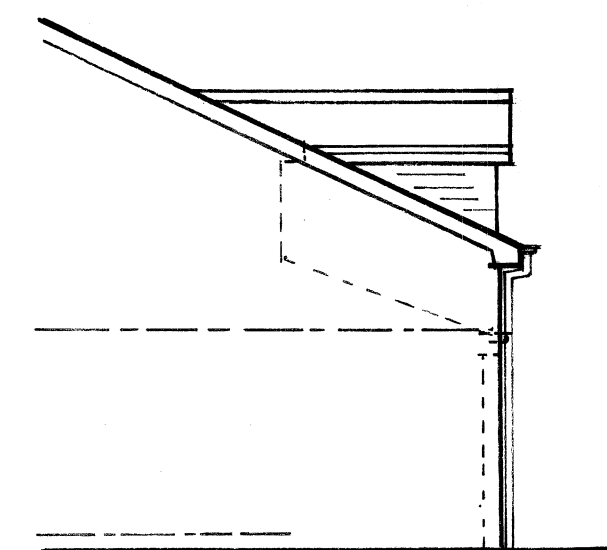

PART EXIST. L.H. SIDE ELEVATION

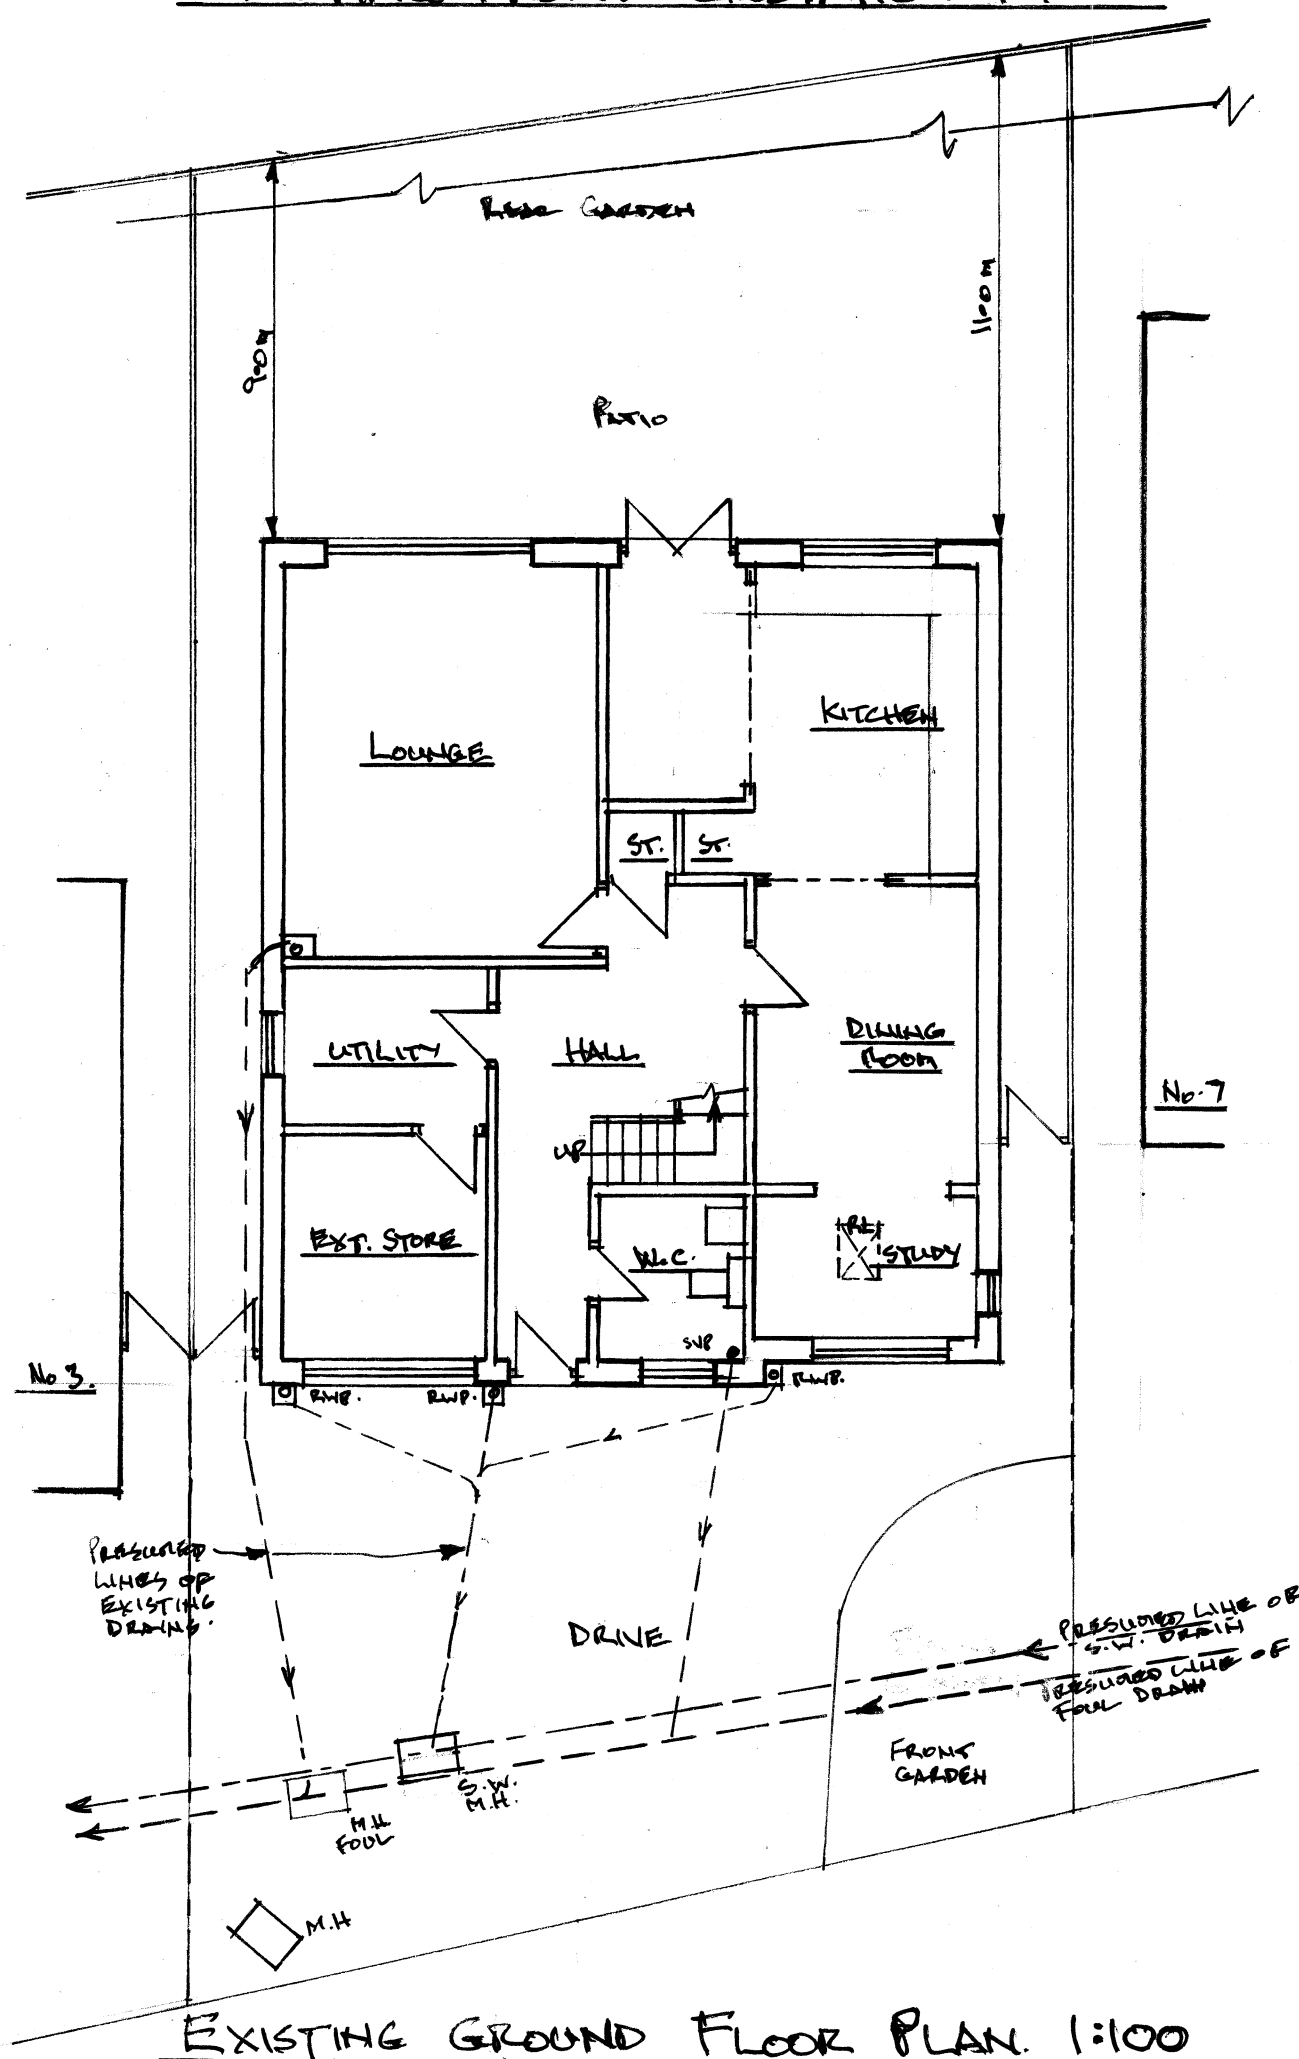

EXISTING GROUND FLOOR PLAN 1:100

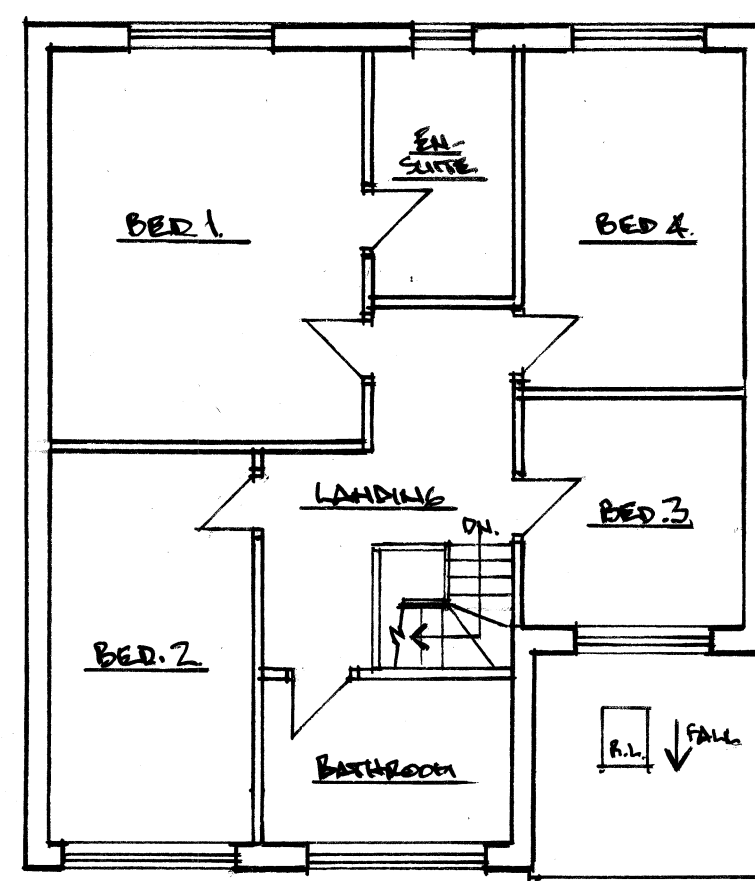

EXISTING FIRST FLOOR PLAN



Architectural & Building Services

NEIL BUTTERWORTH

Tel:
Mobile: 07785 275483

89 Higher Ainsworth Road, Radcliffe,
Manchester, M26 4JJ.

Job Title **PROPOSED SINGLE STOREY FRONT
EXTENSION+EXT./INTERNAL ALTERATIONS,
AT 5 WALSHAW BROOK CLOSE, WALSHAW,
BURY, FOR MR & MRS. G. CLARK**

Drawing Title **PLANS & ELEVATIONS (EXISTING)**

Scale
1:100

Date
JULY 26

Drawn by
N.B.

Drawing No.
1