




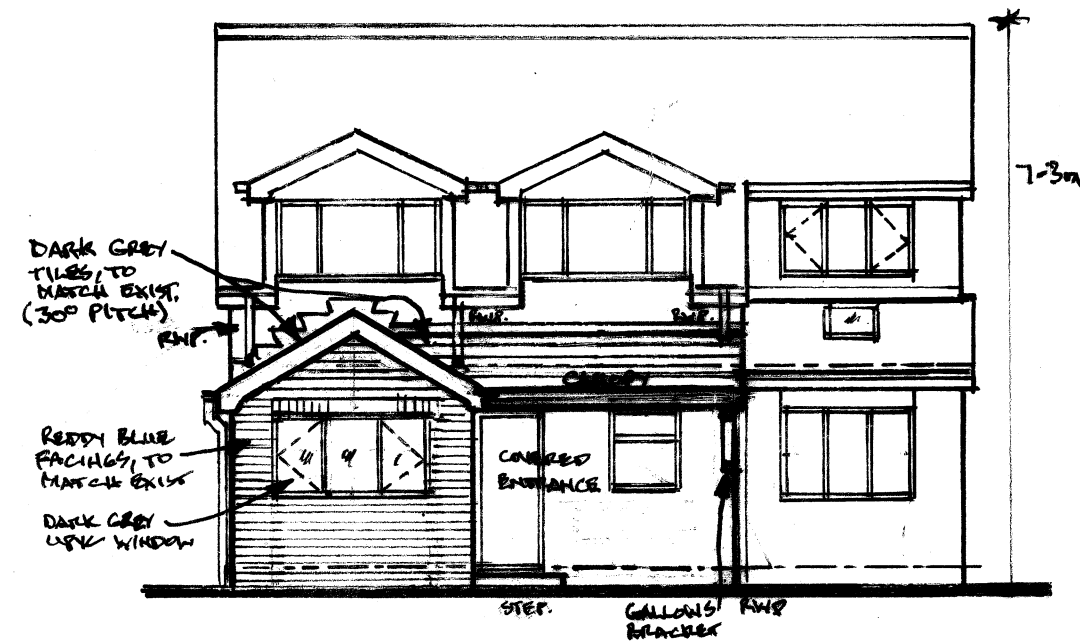


PROPOSED FRONT ELEVATION 1:100

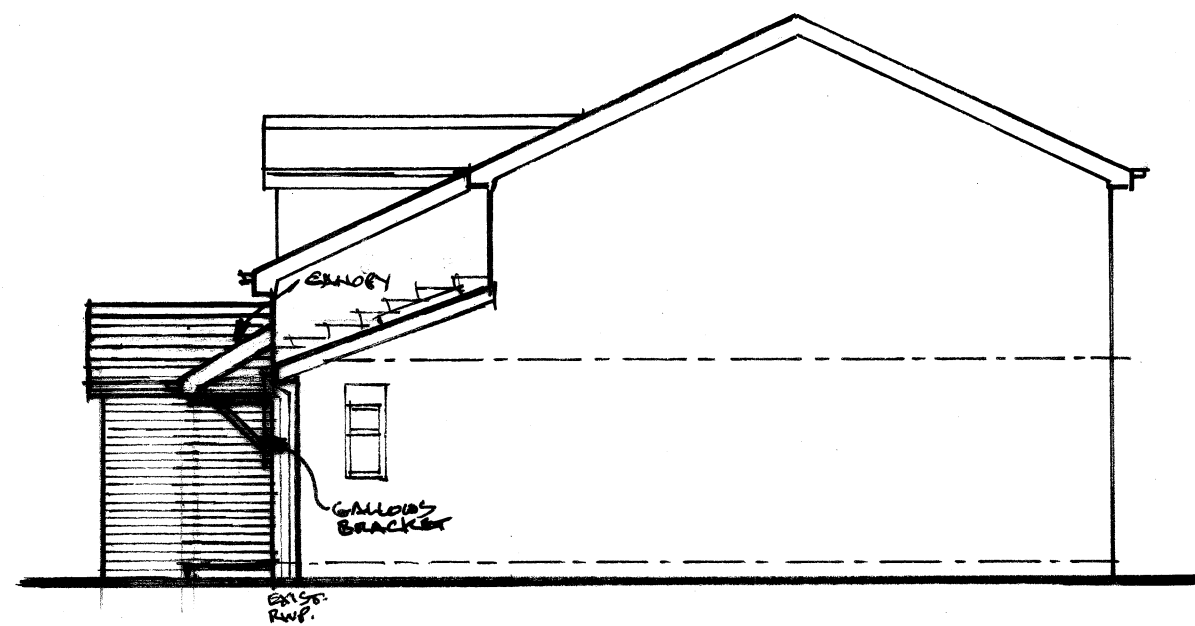


PROPOSED R.H. SIDE ELEVATION

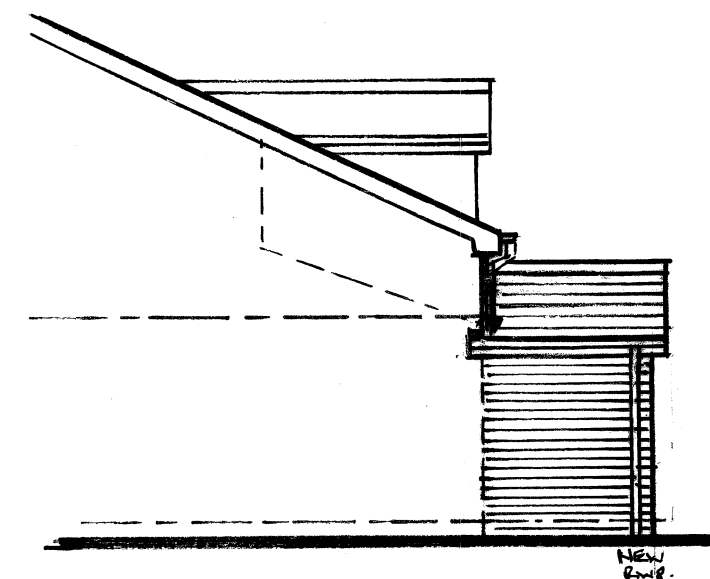

PROPOSED L.H. SIDE ELEVATION

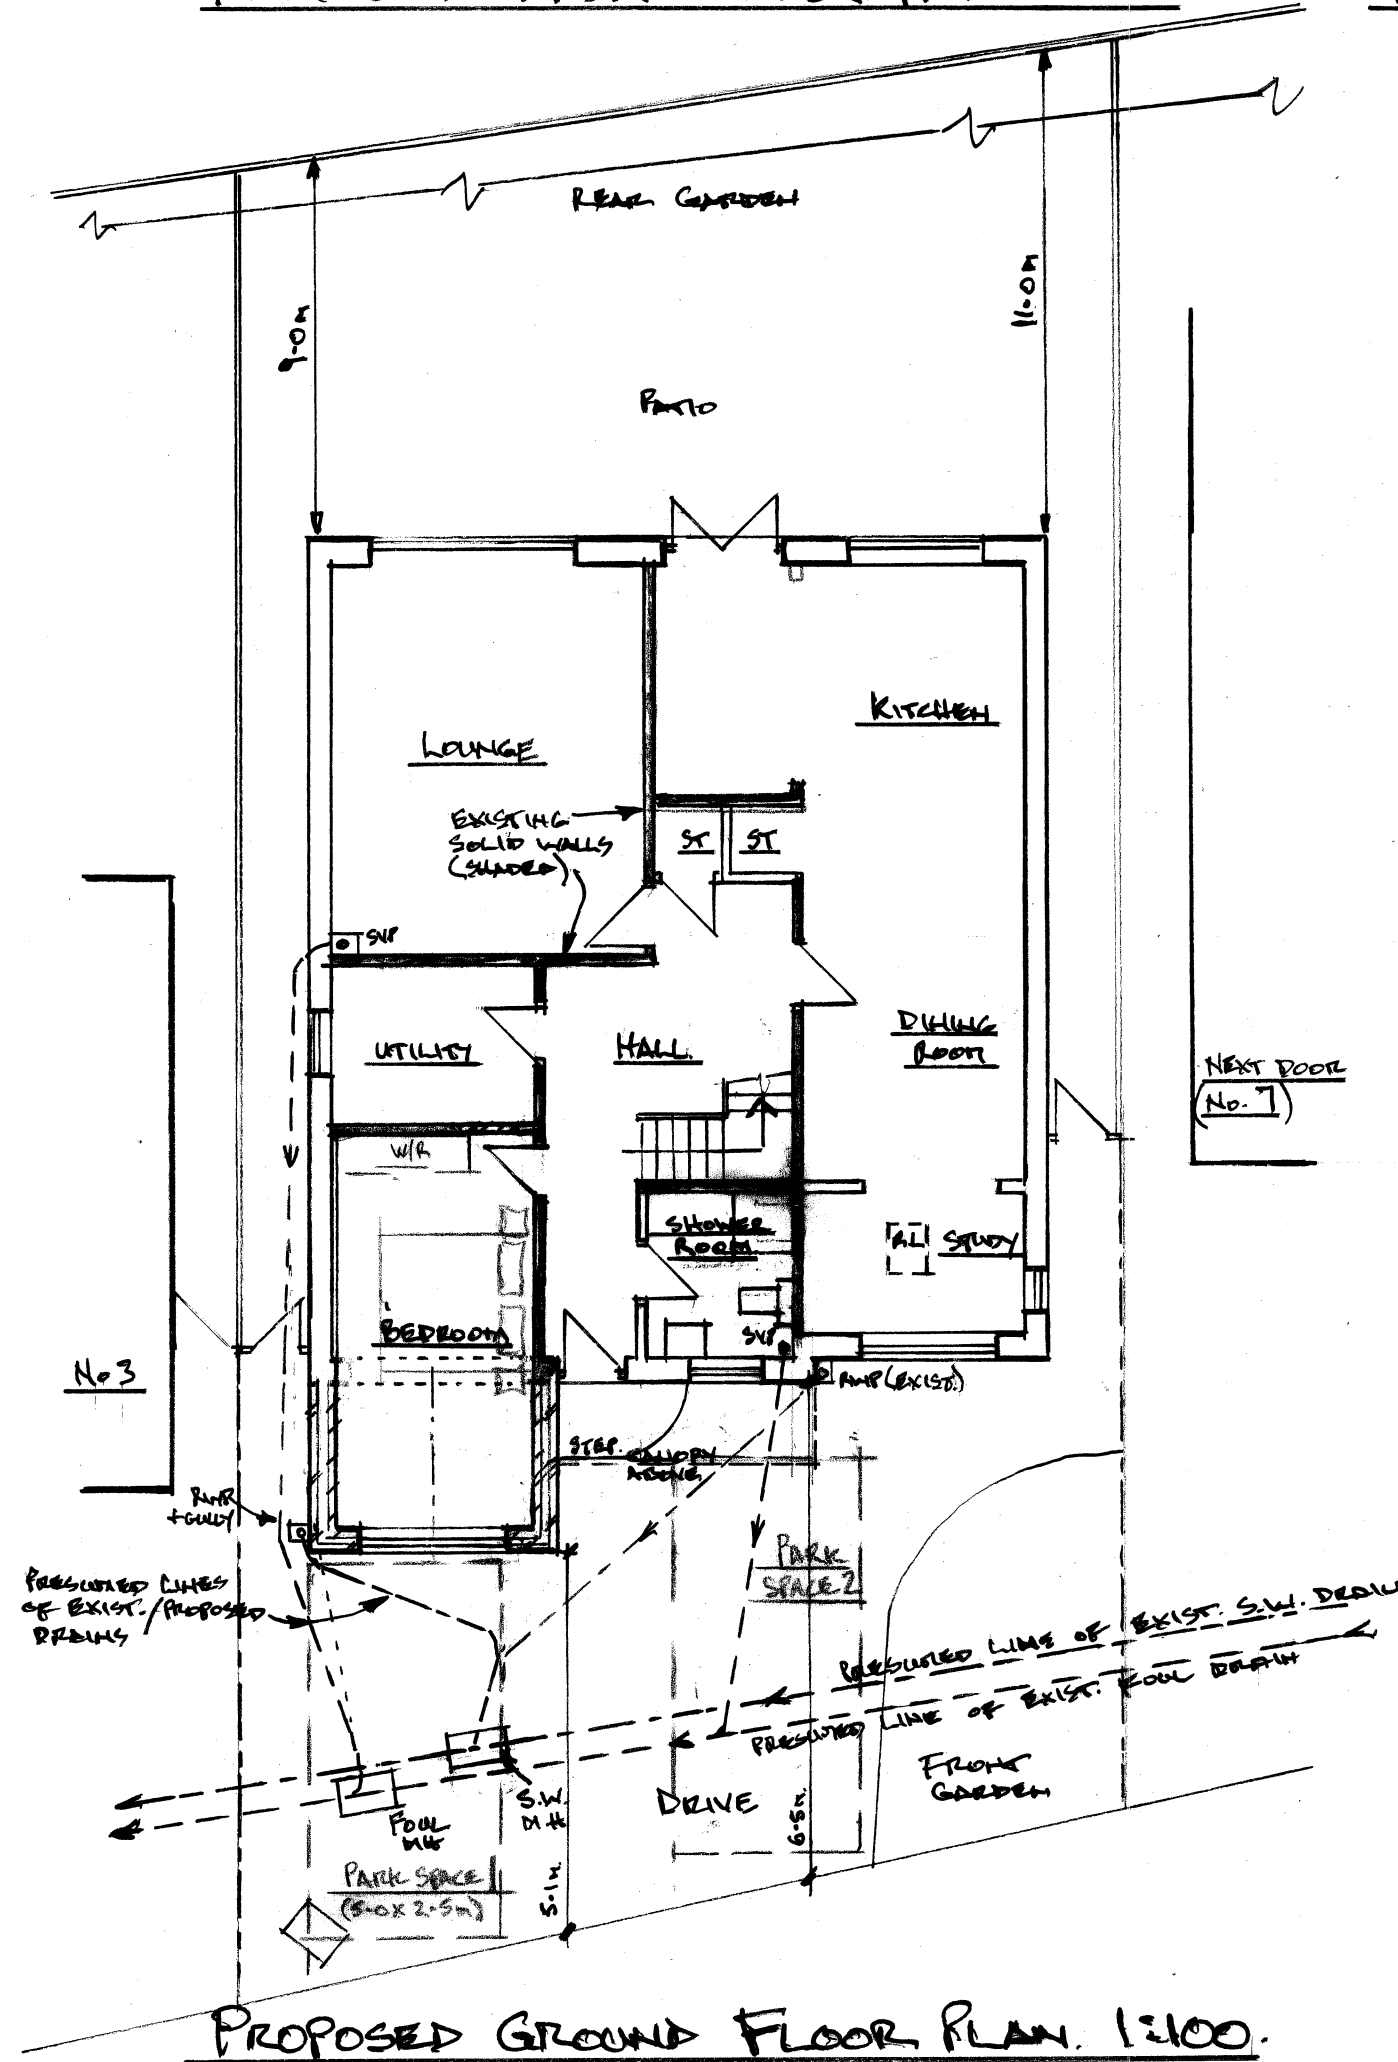

PROPOSED GROUND FLOOR PLAN 1:100.

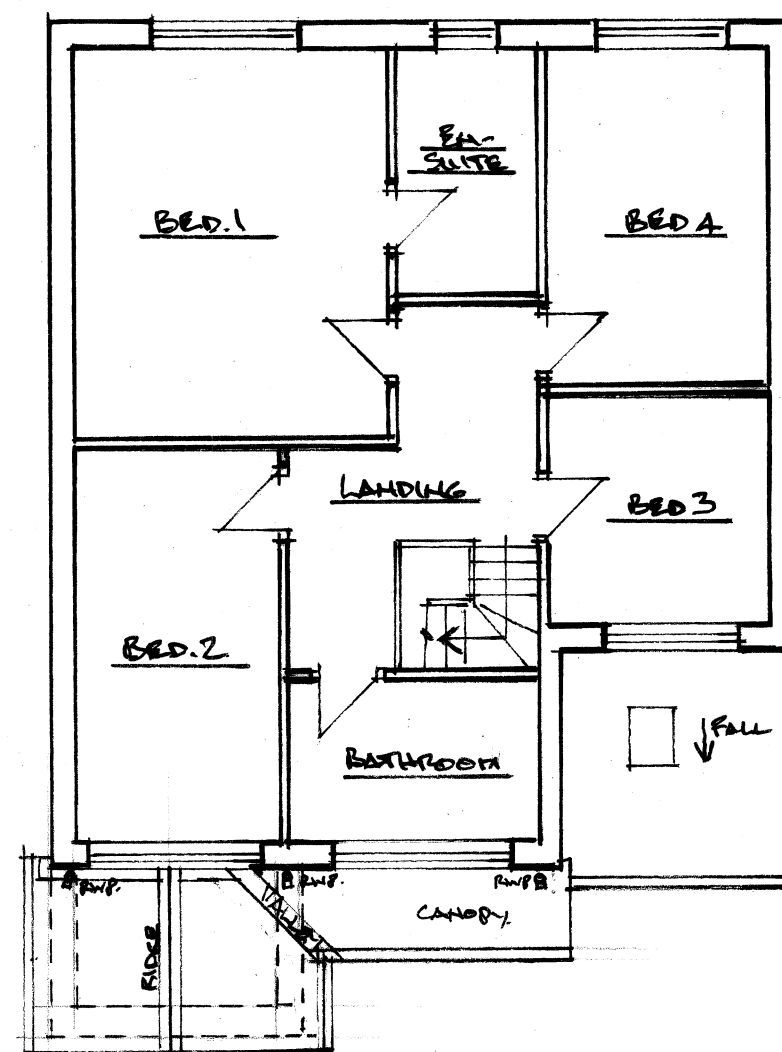

PROPOSED FIRST FLOOR PLAN

Architectural & Building Services			
NEIL BUTTERWORTH			
Tel: 07785 275483			
89 Higher Ainsworth Road, Radcliffe, Manchester, M26 4JJ.			
Job Title PROPOSED SINGLE STOREY FRONT EXTENSION+EXT./INTERNAL ALTERATIONS, AT 5 WALSHAW BROOK CLOSE, WALSHAW, BURY, FOR MR & MRS. G. CLARK			
Drawing Title PLANS & ELEVATIONS (PROPOSED)			
Scale	Date	Drawn by	Drawing No.
1:100	JULY 26	N.B.	2