



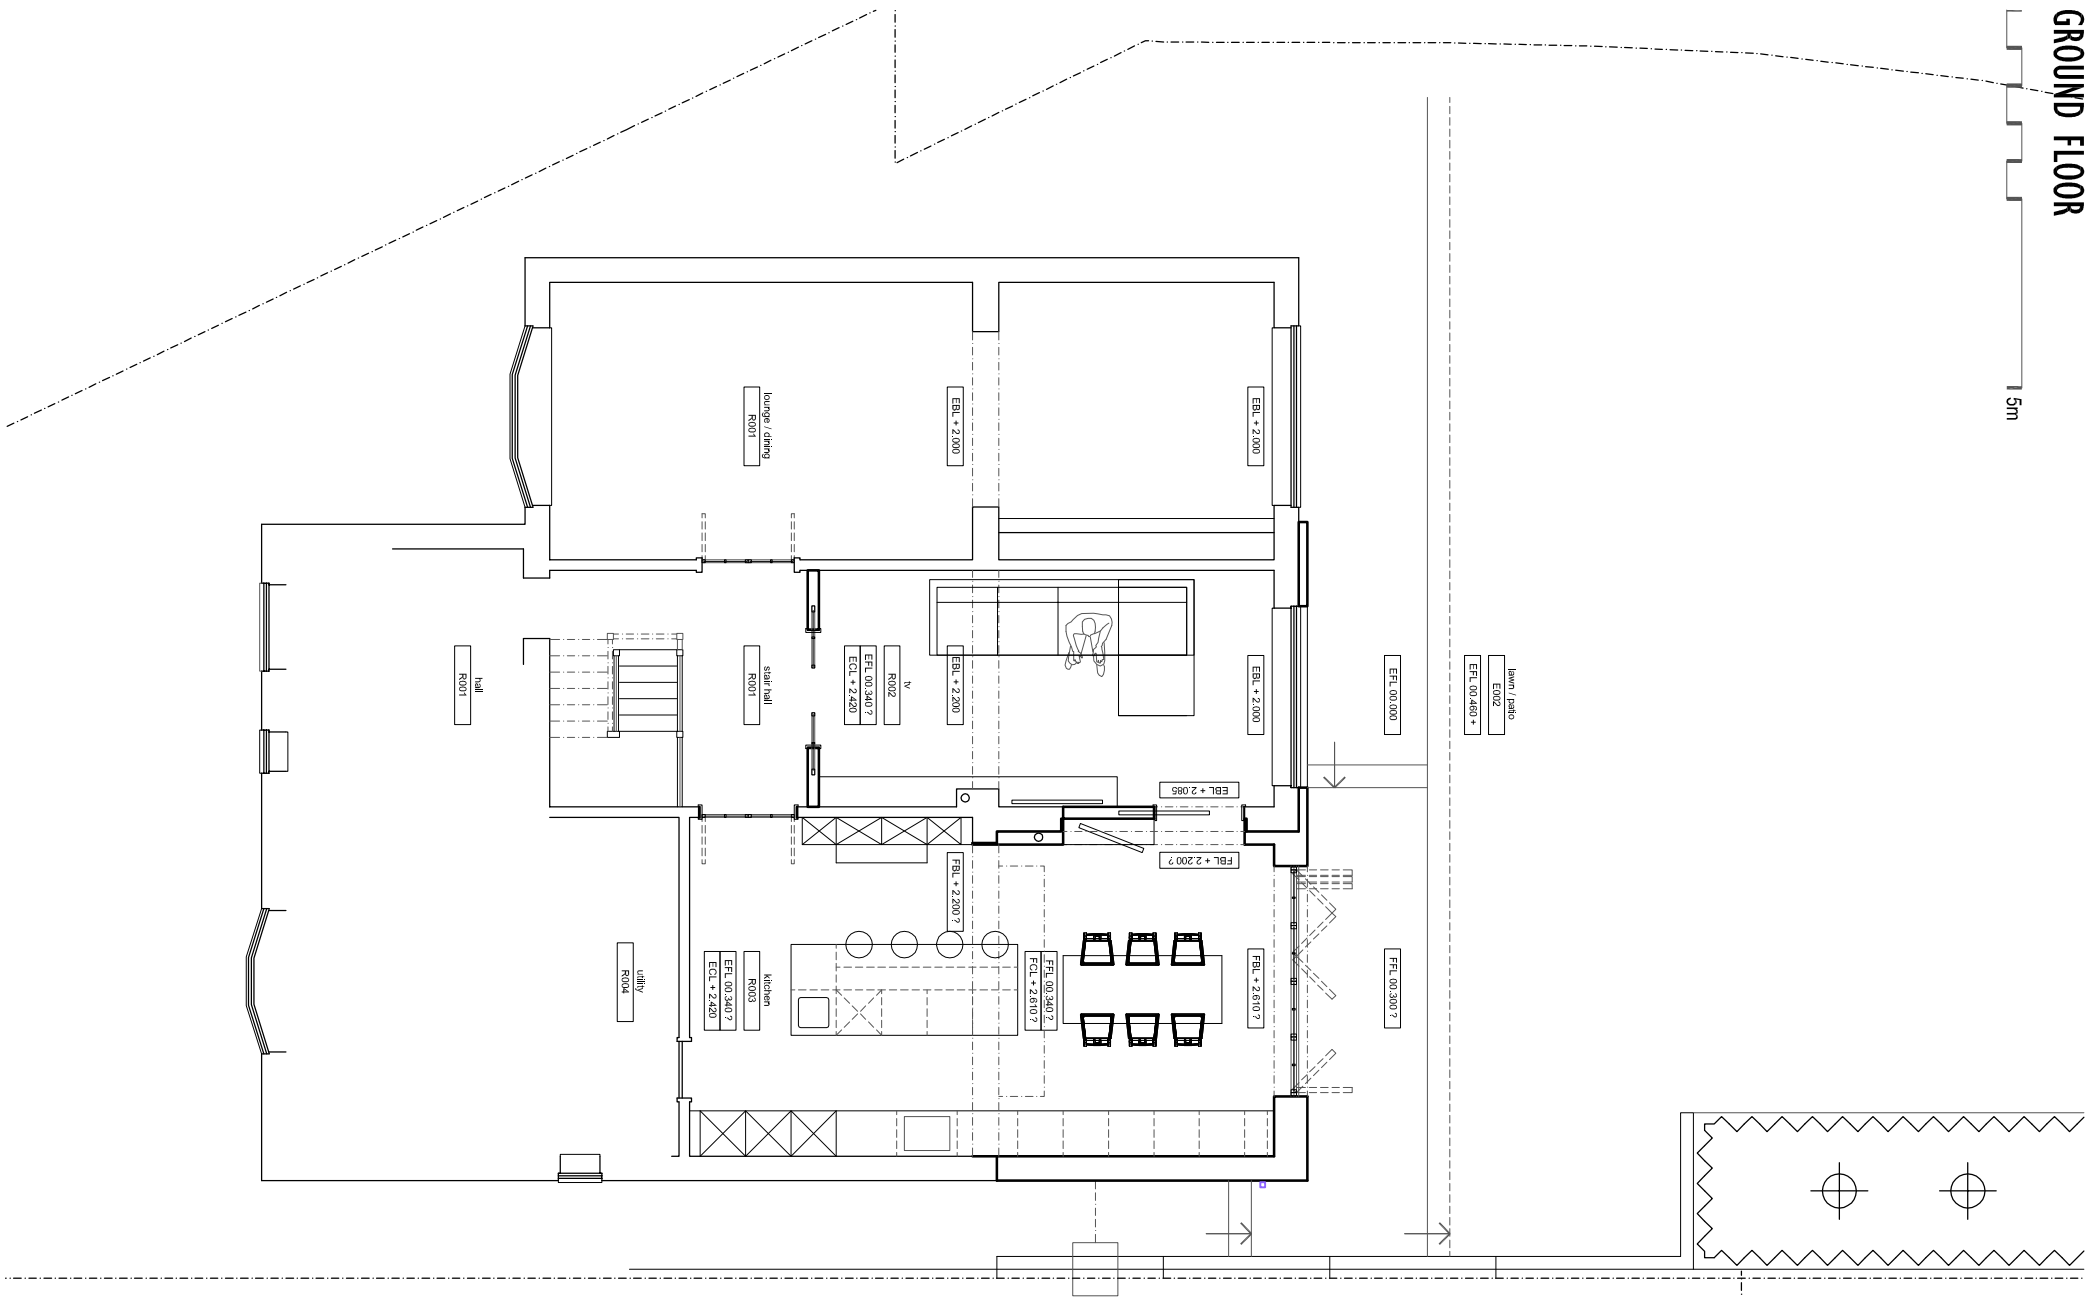

GROUND FLOOR

5m

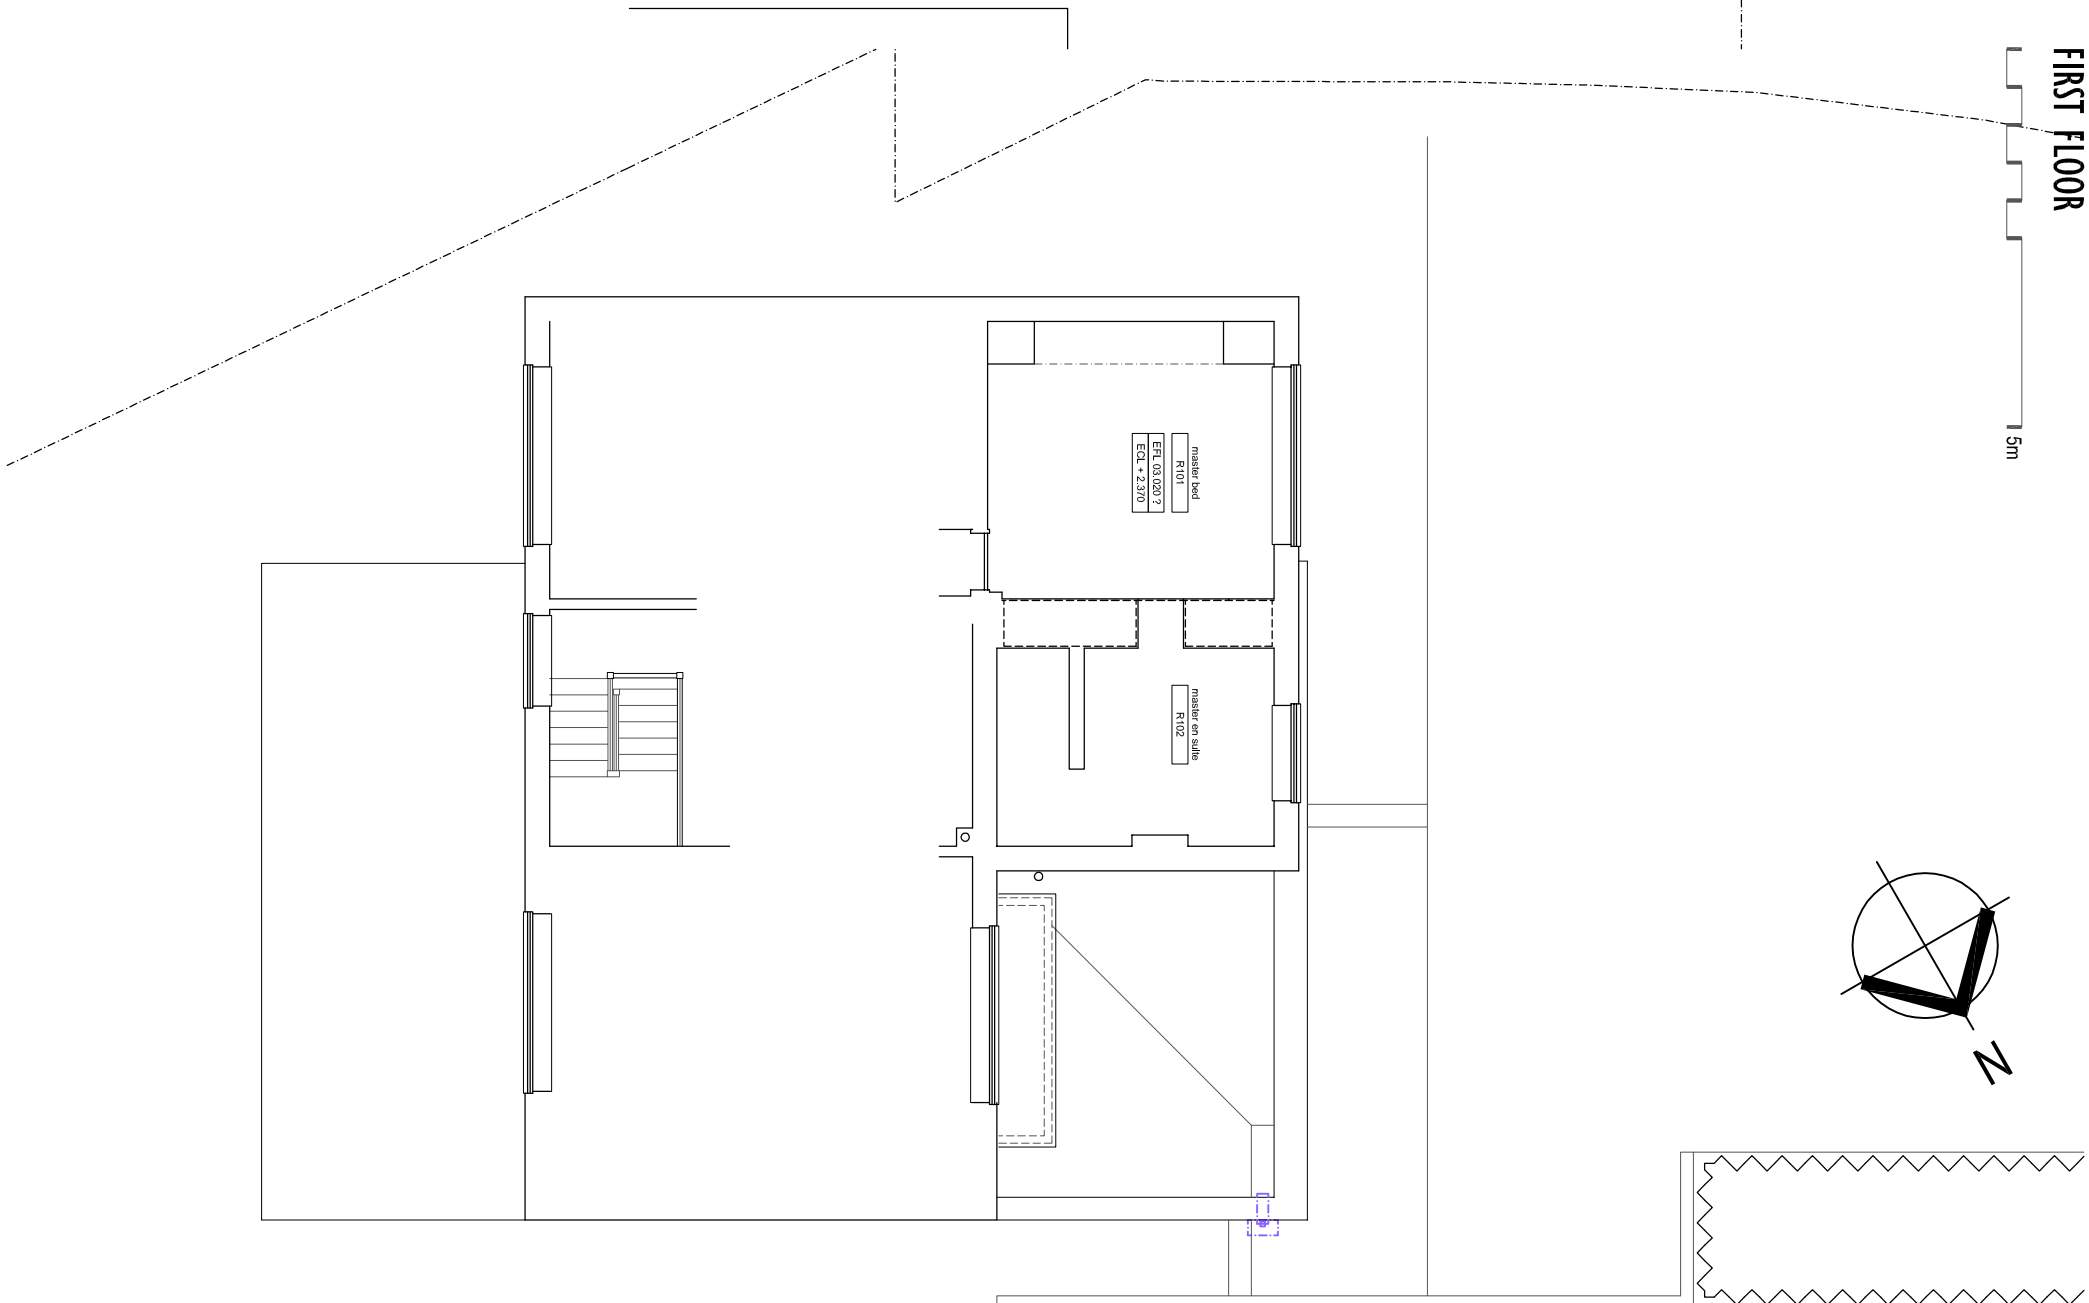

FIRST FLOOR

5m

DWG 2217-P1301	
SCALE 1:100 (A3)	DATE JAN 23

3 KNIGHTS CLOSE | PRESTWICH | M25 1PP
PROPOSED GROUND & FIRST FLOOR PLANS

