



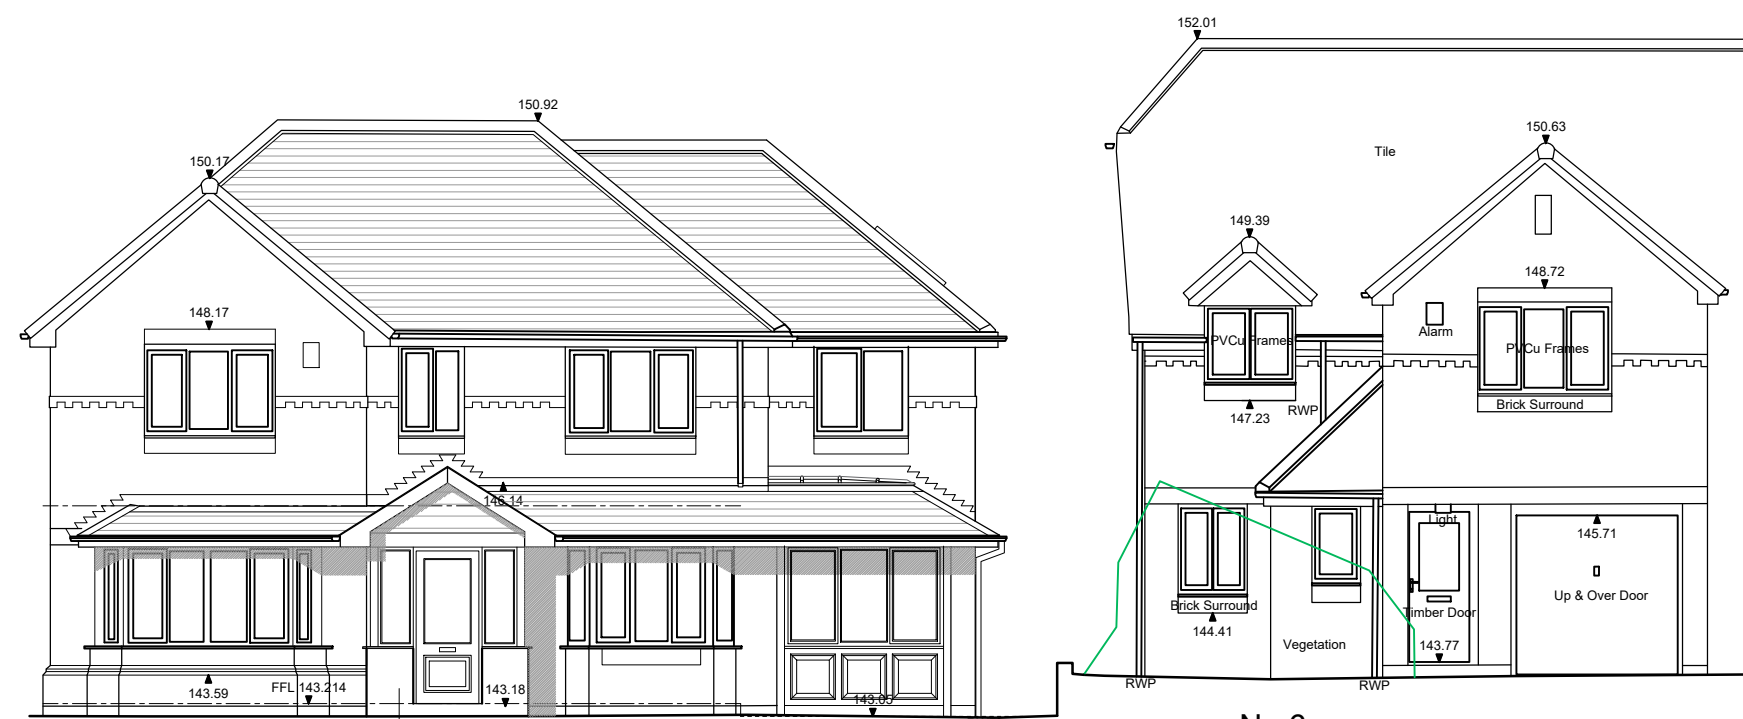


North East Street Elevation

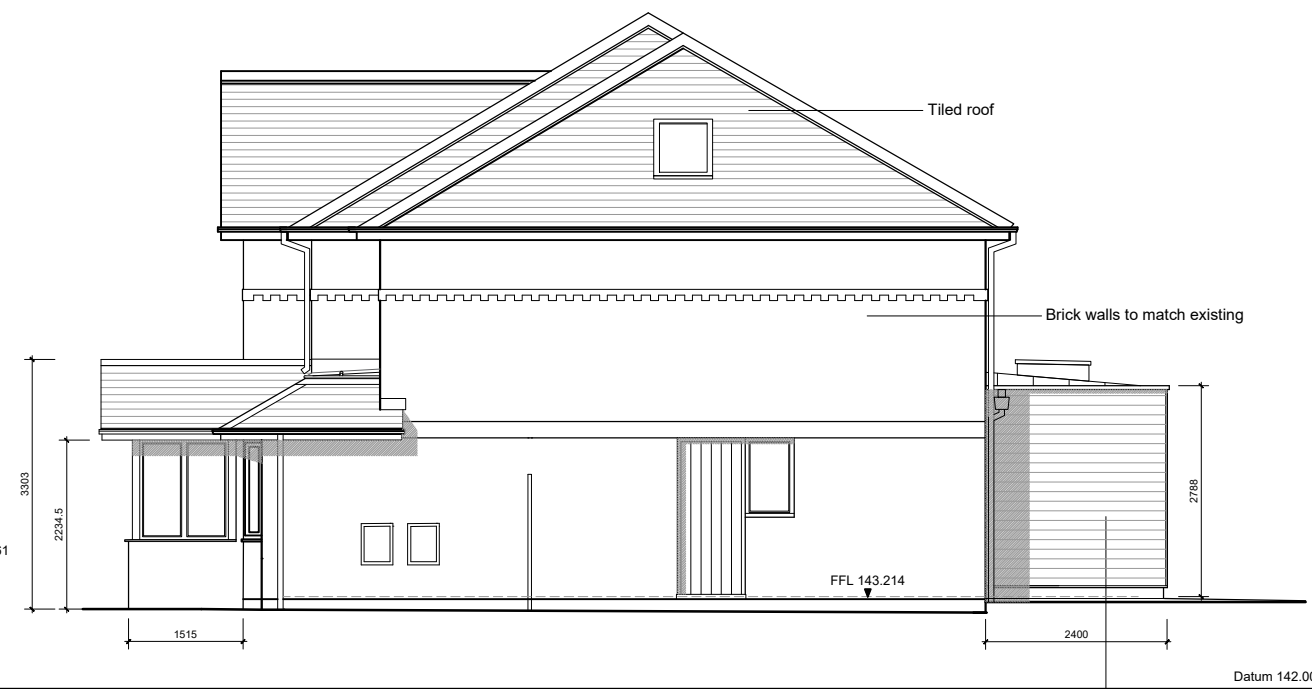


North West Elevation




South West Elevation

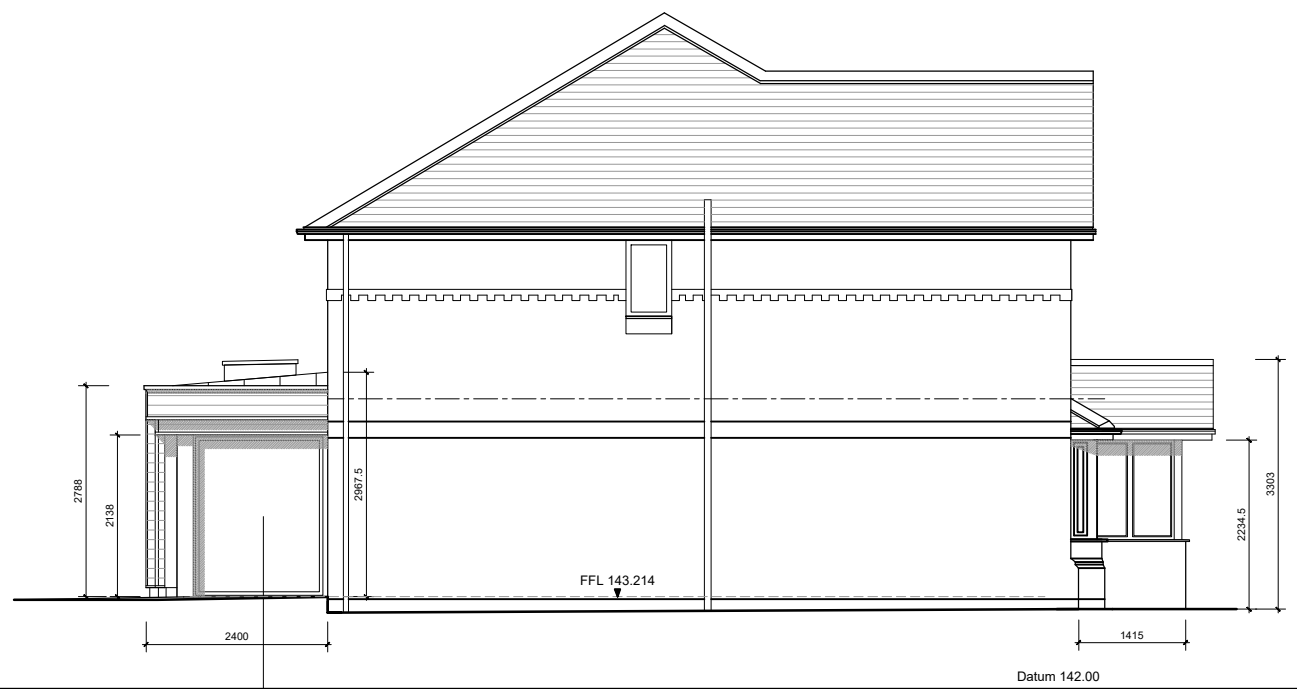


South East Elevation

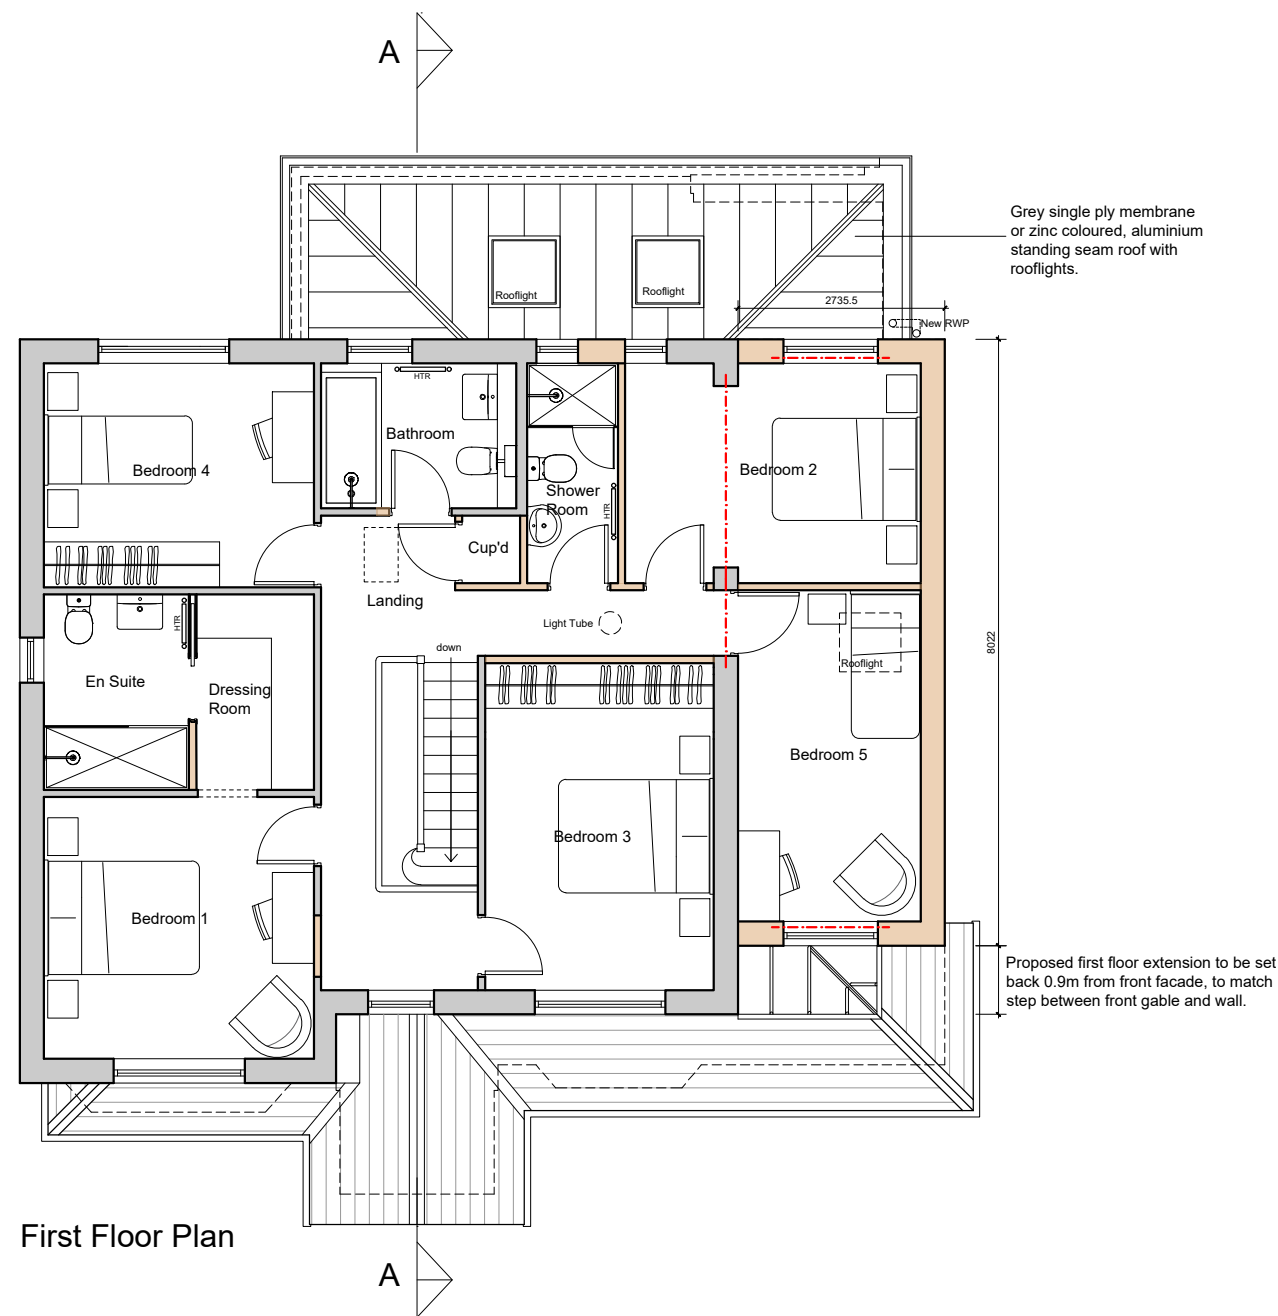


First Floor Plan

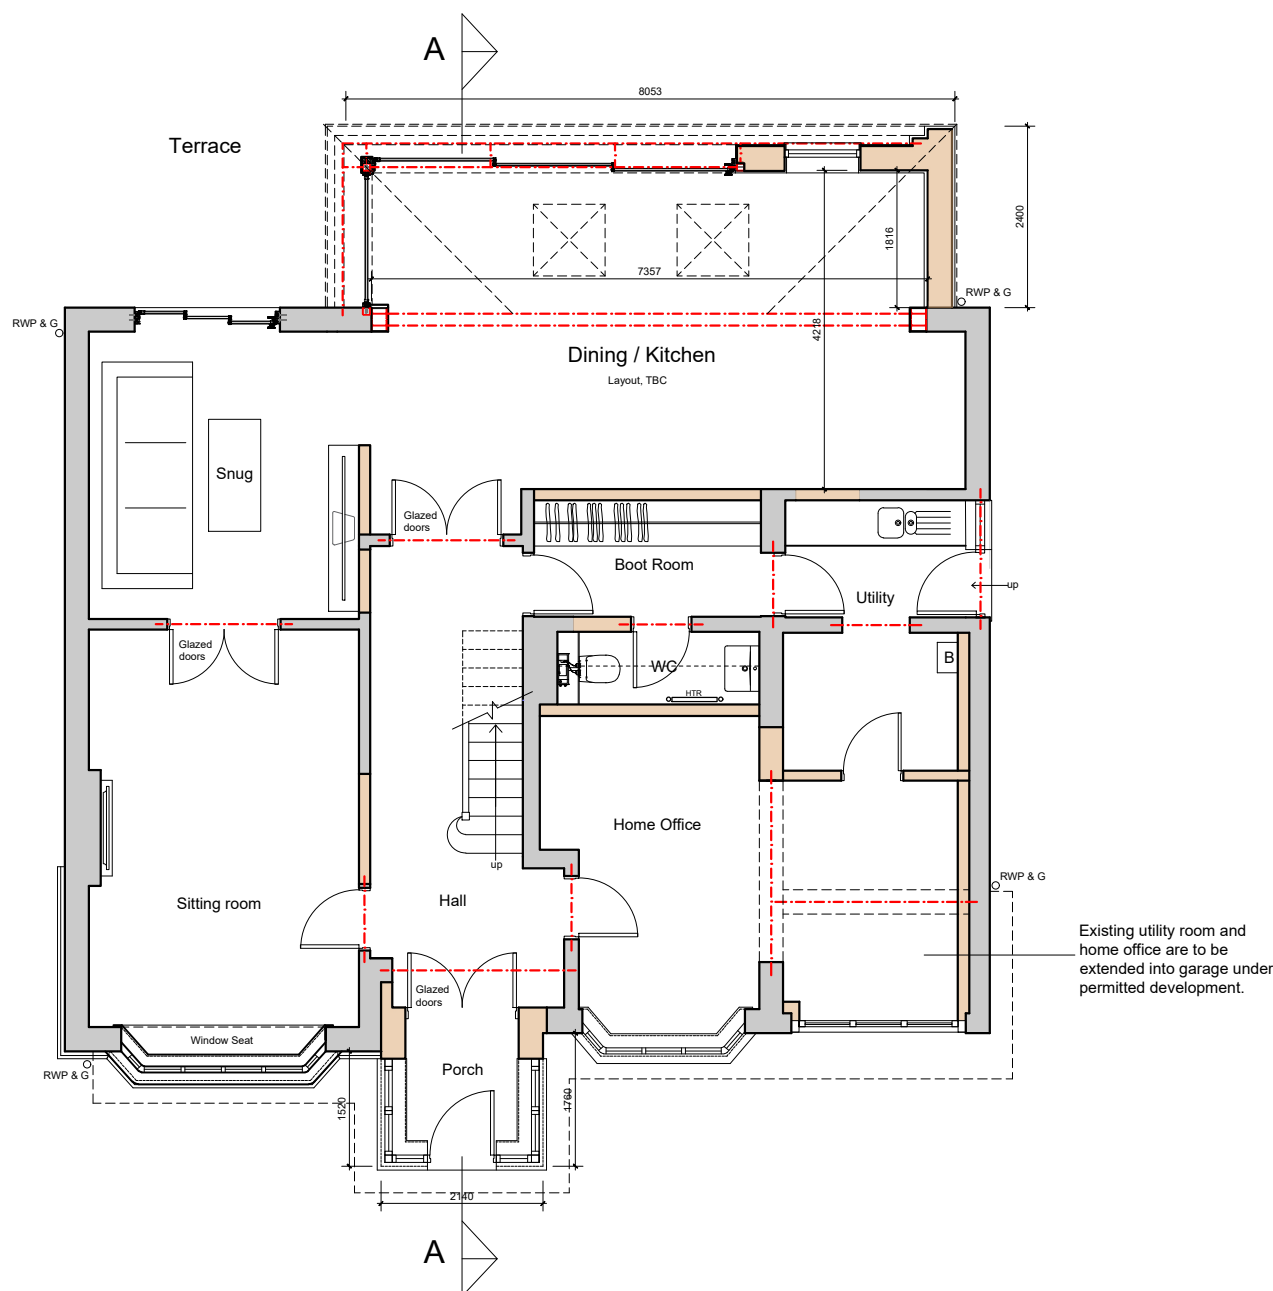

Ground Floor Plan

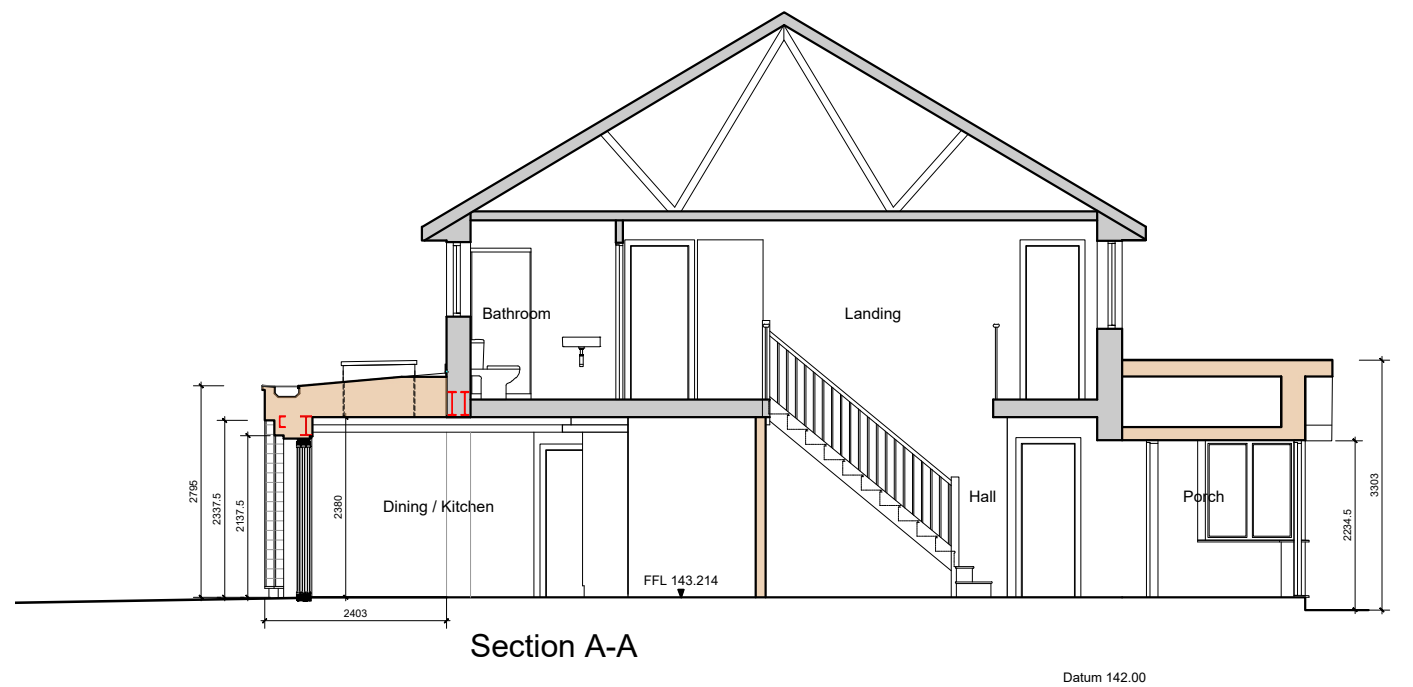

Section A-A

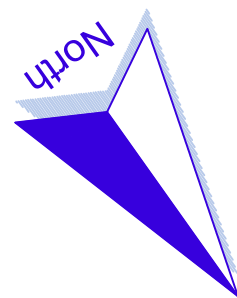

F - 27.07.2026 - Note regarding existing garage added. KD

E - 16.07.2026 - 'PLANNING STAGE' note added to title block. RS

D - 03.07.2026 - Single storey rear extension reduced in depth and Garage converted to habitable space. RS

C - 28.11.2024 - Detail and materials notes added. RS

B - 21.11.2024 - Double doors between Sitting Room and Snug added. Light tube to Landing indicated and rooflight added to North West elevation, over Bedroom 5. RS

A - 25.01.2024 - Input proposed scheme to CAD. RS



ARCHITECTS

Client

Mr and Mrs Cooke

Job Title

Proposed Alterations and Extension to
4 Oak Avenue
Ramsbottom

Drawing Title

Proposed Plans, Section and Elevations

PLANNING STAGE

Scale

1:100 @A1

Date

Jan 2024

Drawn

RS

SGH Architects Ltd
New MaxDow House
130 Bury New Road
Prestwich, Manchester, M25 0AA
0161 709 7090
info@sgh-architects.co.uk
sgh-architects.co.uk

RIBA

SGH 013 - 003 F