



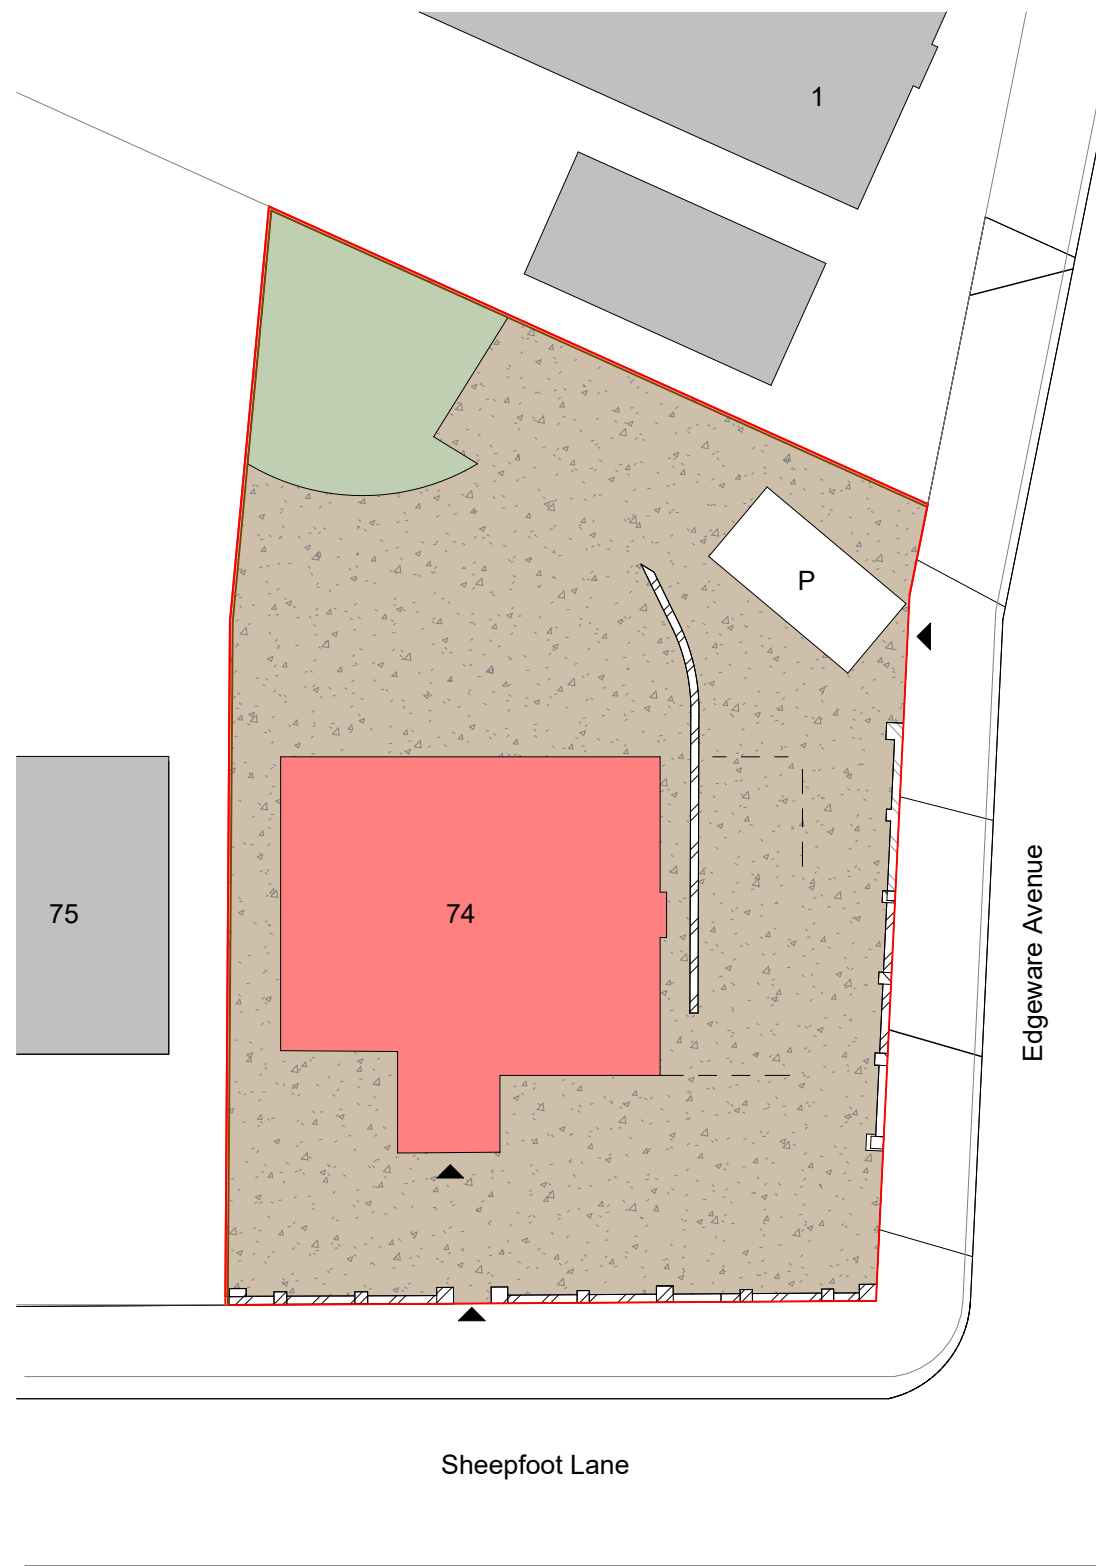


1 Site Plan - Existing
1 : 200

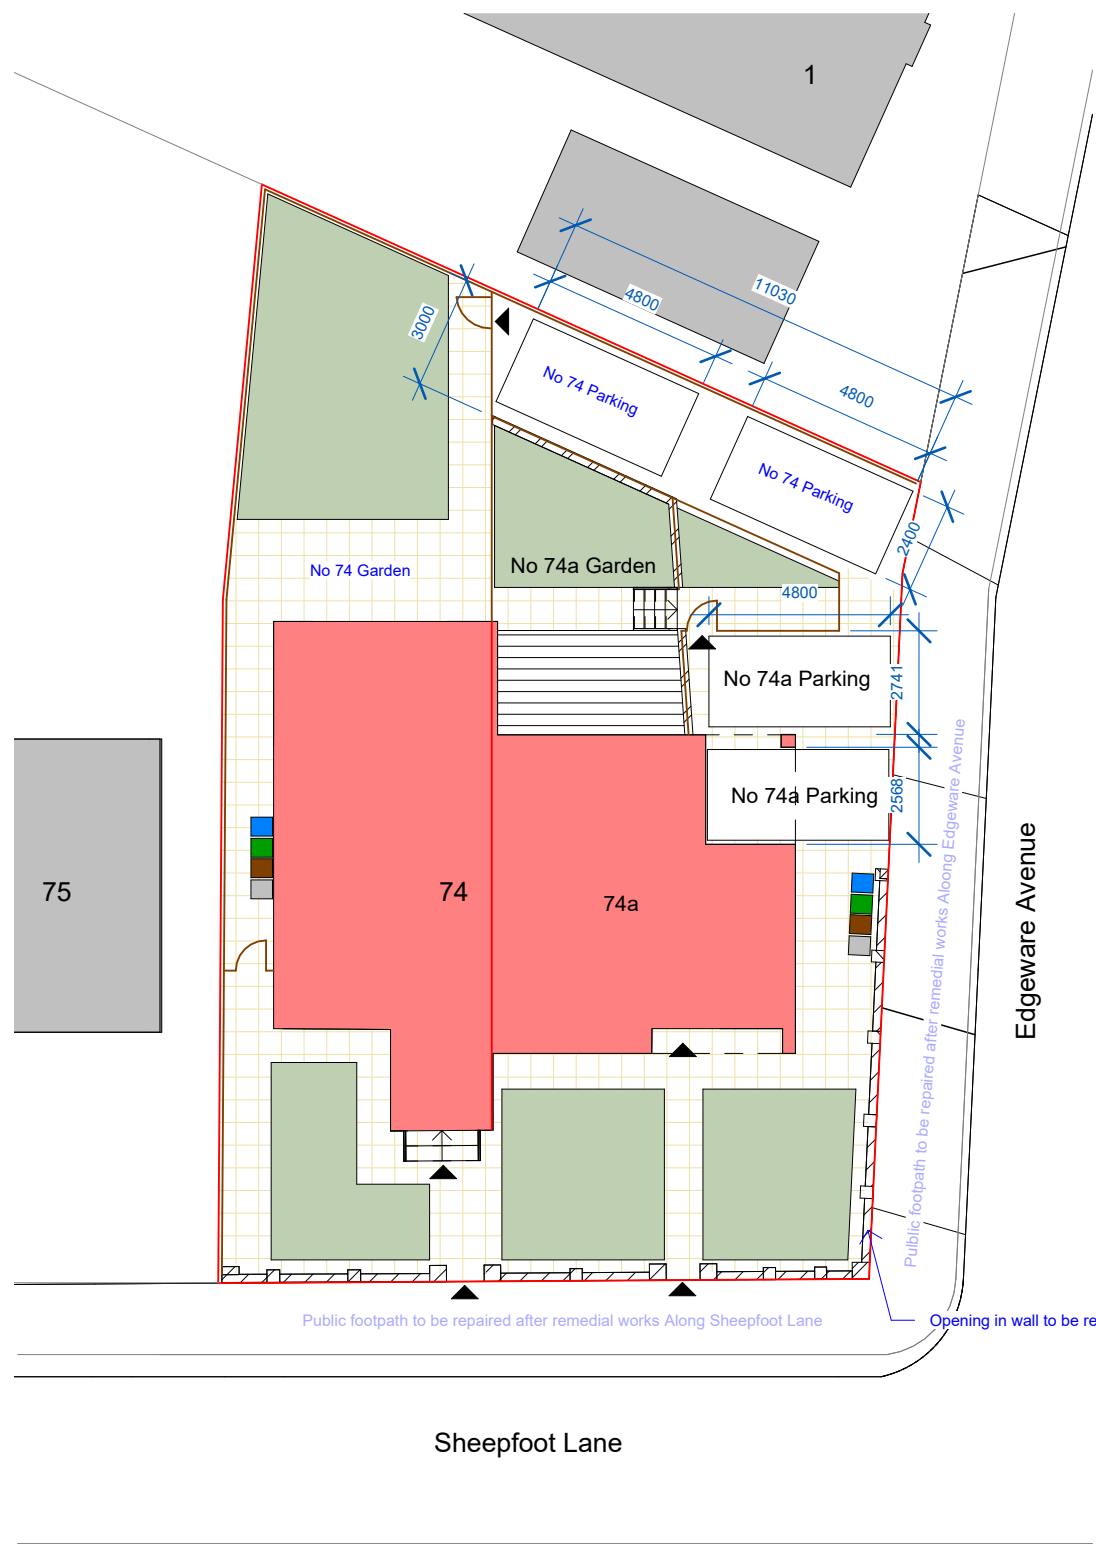

2 Site Plan - Proposed
1 : 200

- Site Key
- Grass
 - Permeable Landscaping
 - Brickwork
 - P Parking
 - Building Footprint
 - Existing Site (Debris)
 - Entrances
 - Fencing
 - Household/Garden Waste

Permeable Paving
Stonemarket Rio Permeapave <https://www.stonemarket.co.uk>

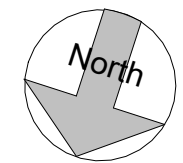

PROJECT	74 Sheepfoot Lane	PROJECT NUMBER		DRAWING NUMBER		REV		3 2 1 No. Highways No Garage Revised 502 Description 14/05/2026 19/03/2026 25/11/2025 Date CB CB CB Initial
TITLE	Site - Existing & Proposed	GSS25133		502		3		
STATUS	PRE APP	DRAWN BY	CHECKED BY	DATE	SCALE (@ A1)			
		CB	SG	19/08/2025	As indicated			

G

O

L

D

S

T

U

D

I

O

S

www.goldsketch.co.uk

info@goldsketch.co.uk

0161 792 9595

NOTES

© COPYRIGHT : ALL RIGHTS RESERVED.

THIS DRAWING MUST NOT BE REPRODUCED WITHOUT PRIOR WRITTEN CONSENT.

DRAWING TO BE USED FOR THE STATUS INDICATED ONLY.

ALL DIMENSIONS AND SETTING OUT SHALL BE CHECKED AND CONFIRMED ON SITE. ANY DISCREPANCIES TO BE REPORTED TO THE DESIGNER.

PRIOR TO THE COMMENCEMENT OF ANY WORK, ALL WORK AND MATERIALS TO BE IN ACCORDANCE WITH CURRENT STATUTORY LEGISLATION.

RELEVANT CODES OF PRACTICE AND BRITISH STANDARDS. ALL DIMENSIONS ON THIS DRAWING ARE IN MILLIMETRES (UNLESS OTHERWISE STATED).