



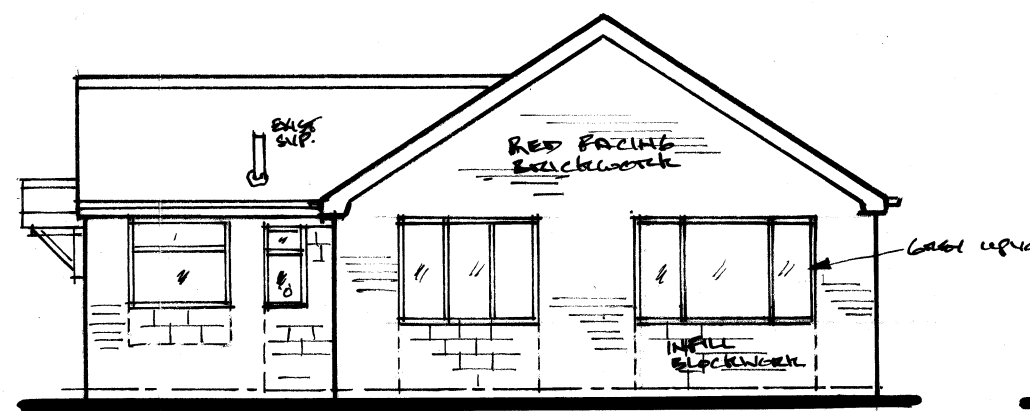


EXISTING L.H. SIDE ELEVATION
1:100

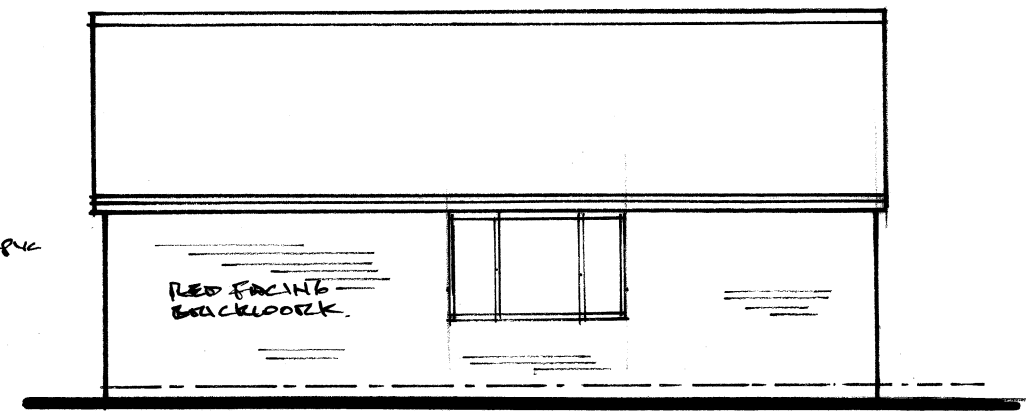


EXISTING FRONT ELEVATION





PROPOSED R.H. SIDE ELEVATION

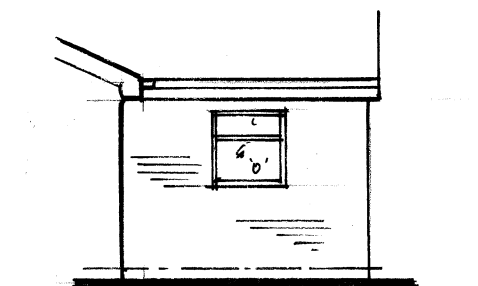

EXISTING REAR SIDE ELEVATION

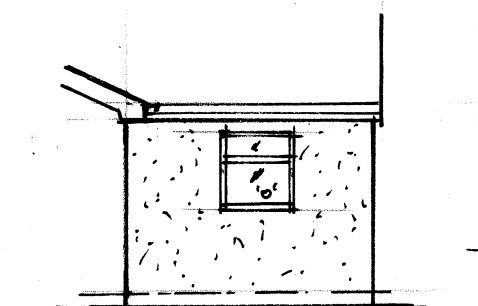


PROPOSED REAR SIDE ELEVATION

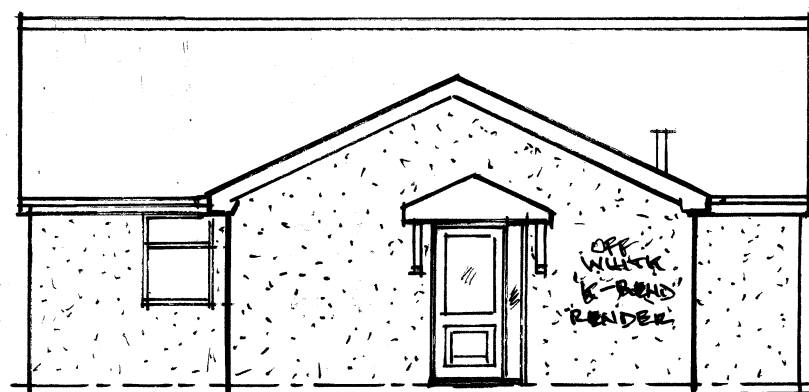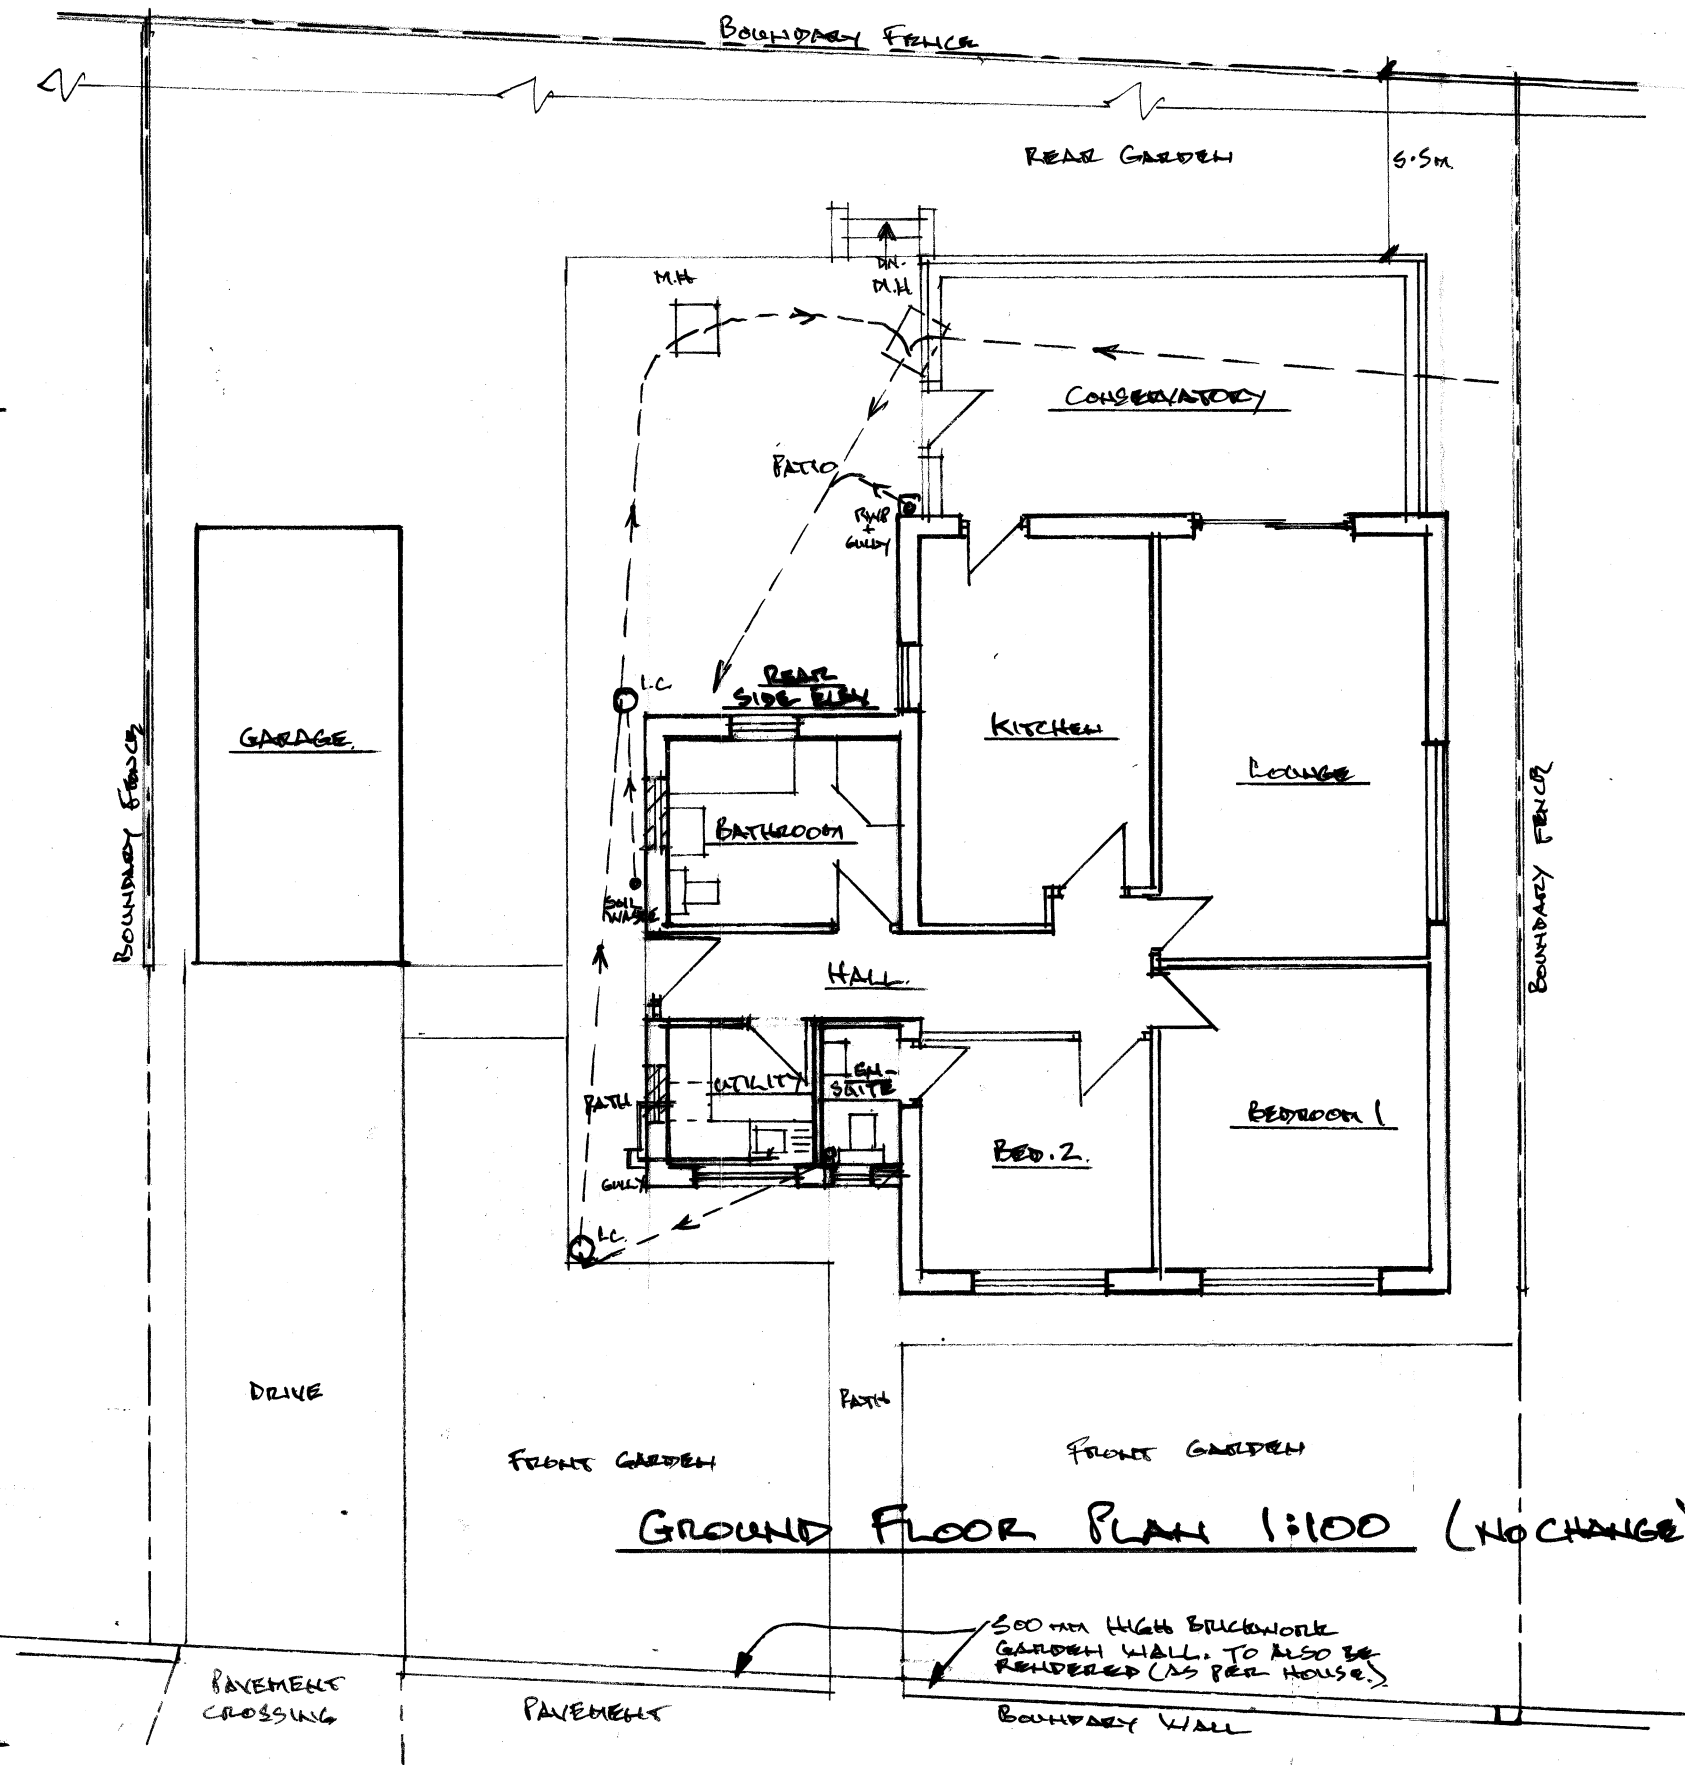

PROPOSED L.H. SIDE ELEVATION 1:100



PROPOSED FRONT ELEVATION

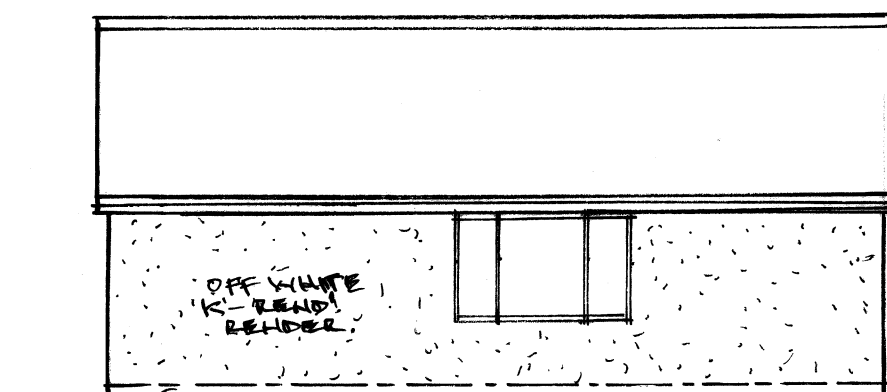

PROPOSED R.H. SIDE ELEVATION

Architectural & Building Services			
NEIL BUTTERWORTH			
Tel: 07785 275483			
Mobile: 07785 275483			
89 Higher Ainsworth Road, Radcliffe, Manchester, M26 4JJ.			
Job Title PROPOSED EXTERNAL ALTERATIONS			
AT 23A COUNTESS LANE, RADCLIFFE, FOR MR & MRS P. WINSTANLEY			
Drawing Title			
Scale	Date	Drawn by	Drawing No.
1:100	MAR. 26	N.B.	1