




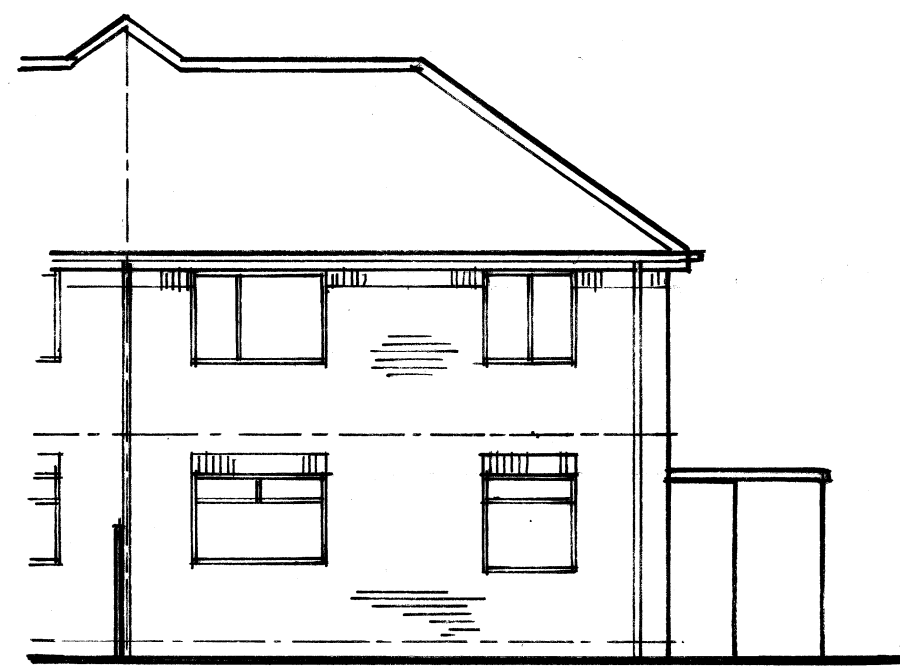

REAR ELEVATION. 1:100
ROAD - BOLTON ROAD WEST.

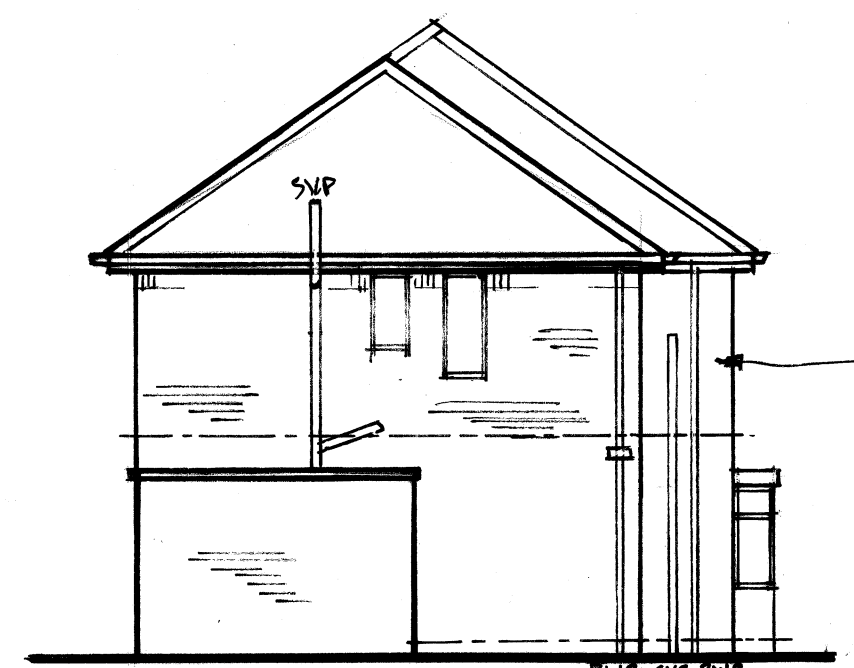


SIDE ELEVATION

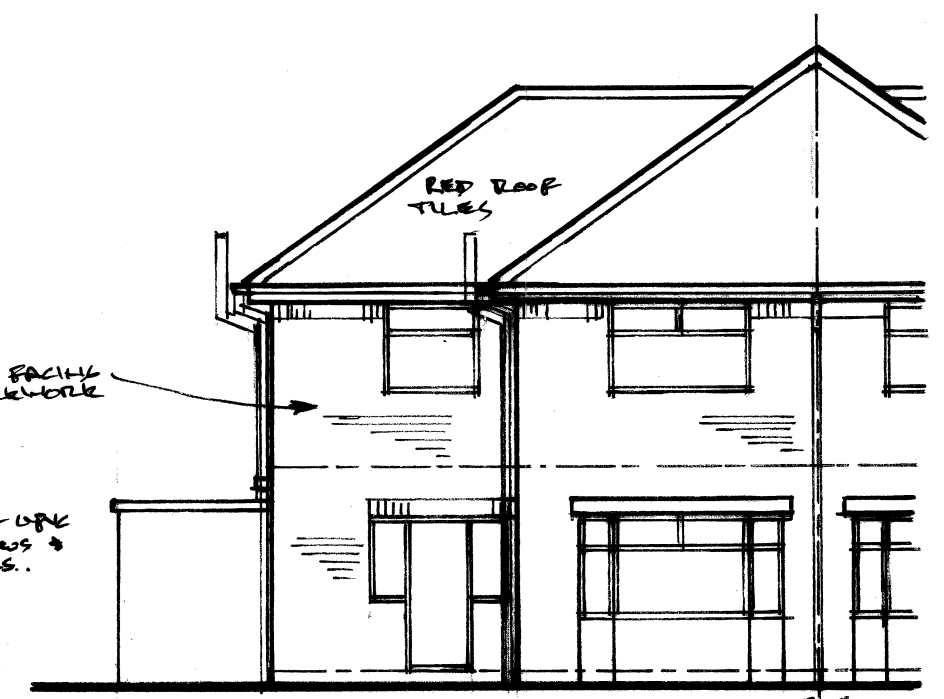


FRONT ELEVATION


RED FACED BRICKWORK
WHITE UPK WINDOWS & DOOR FLS.

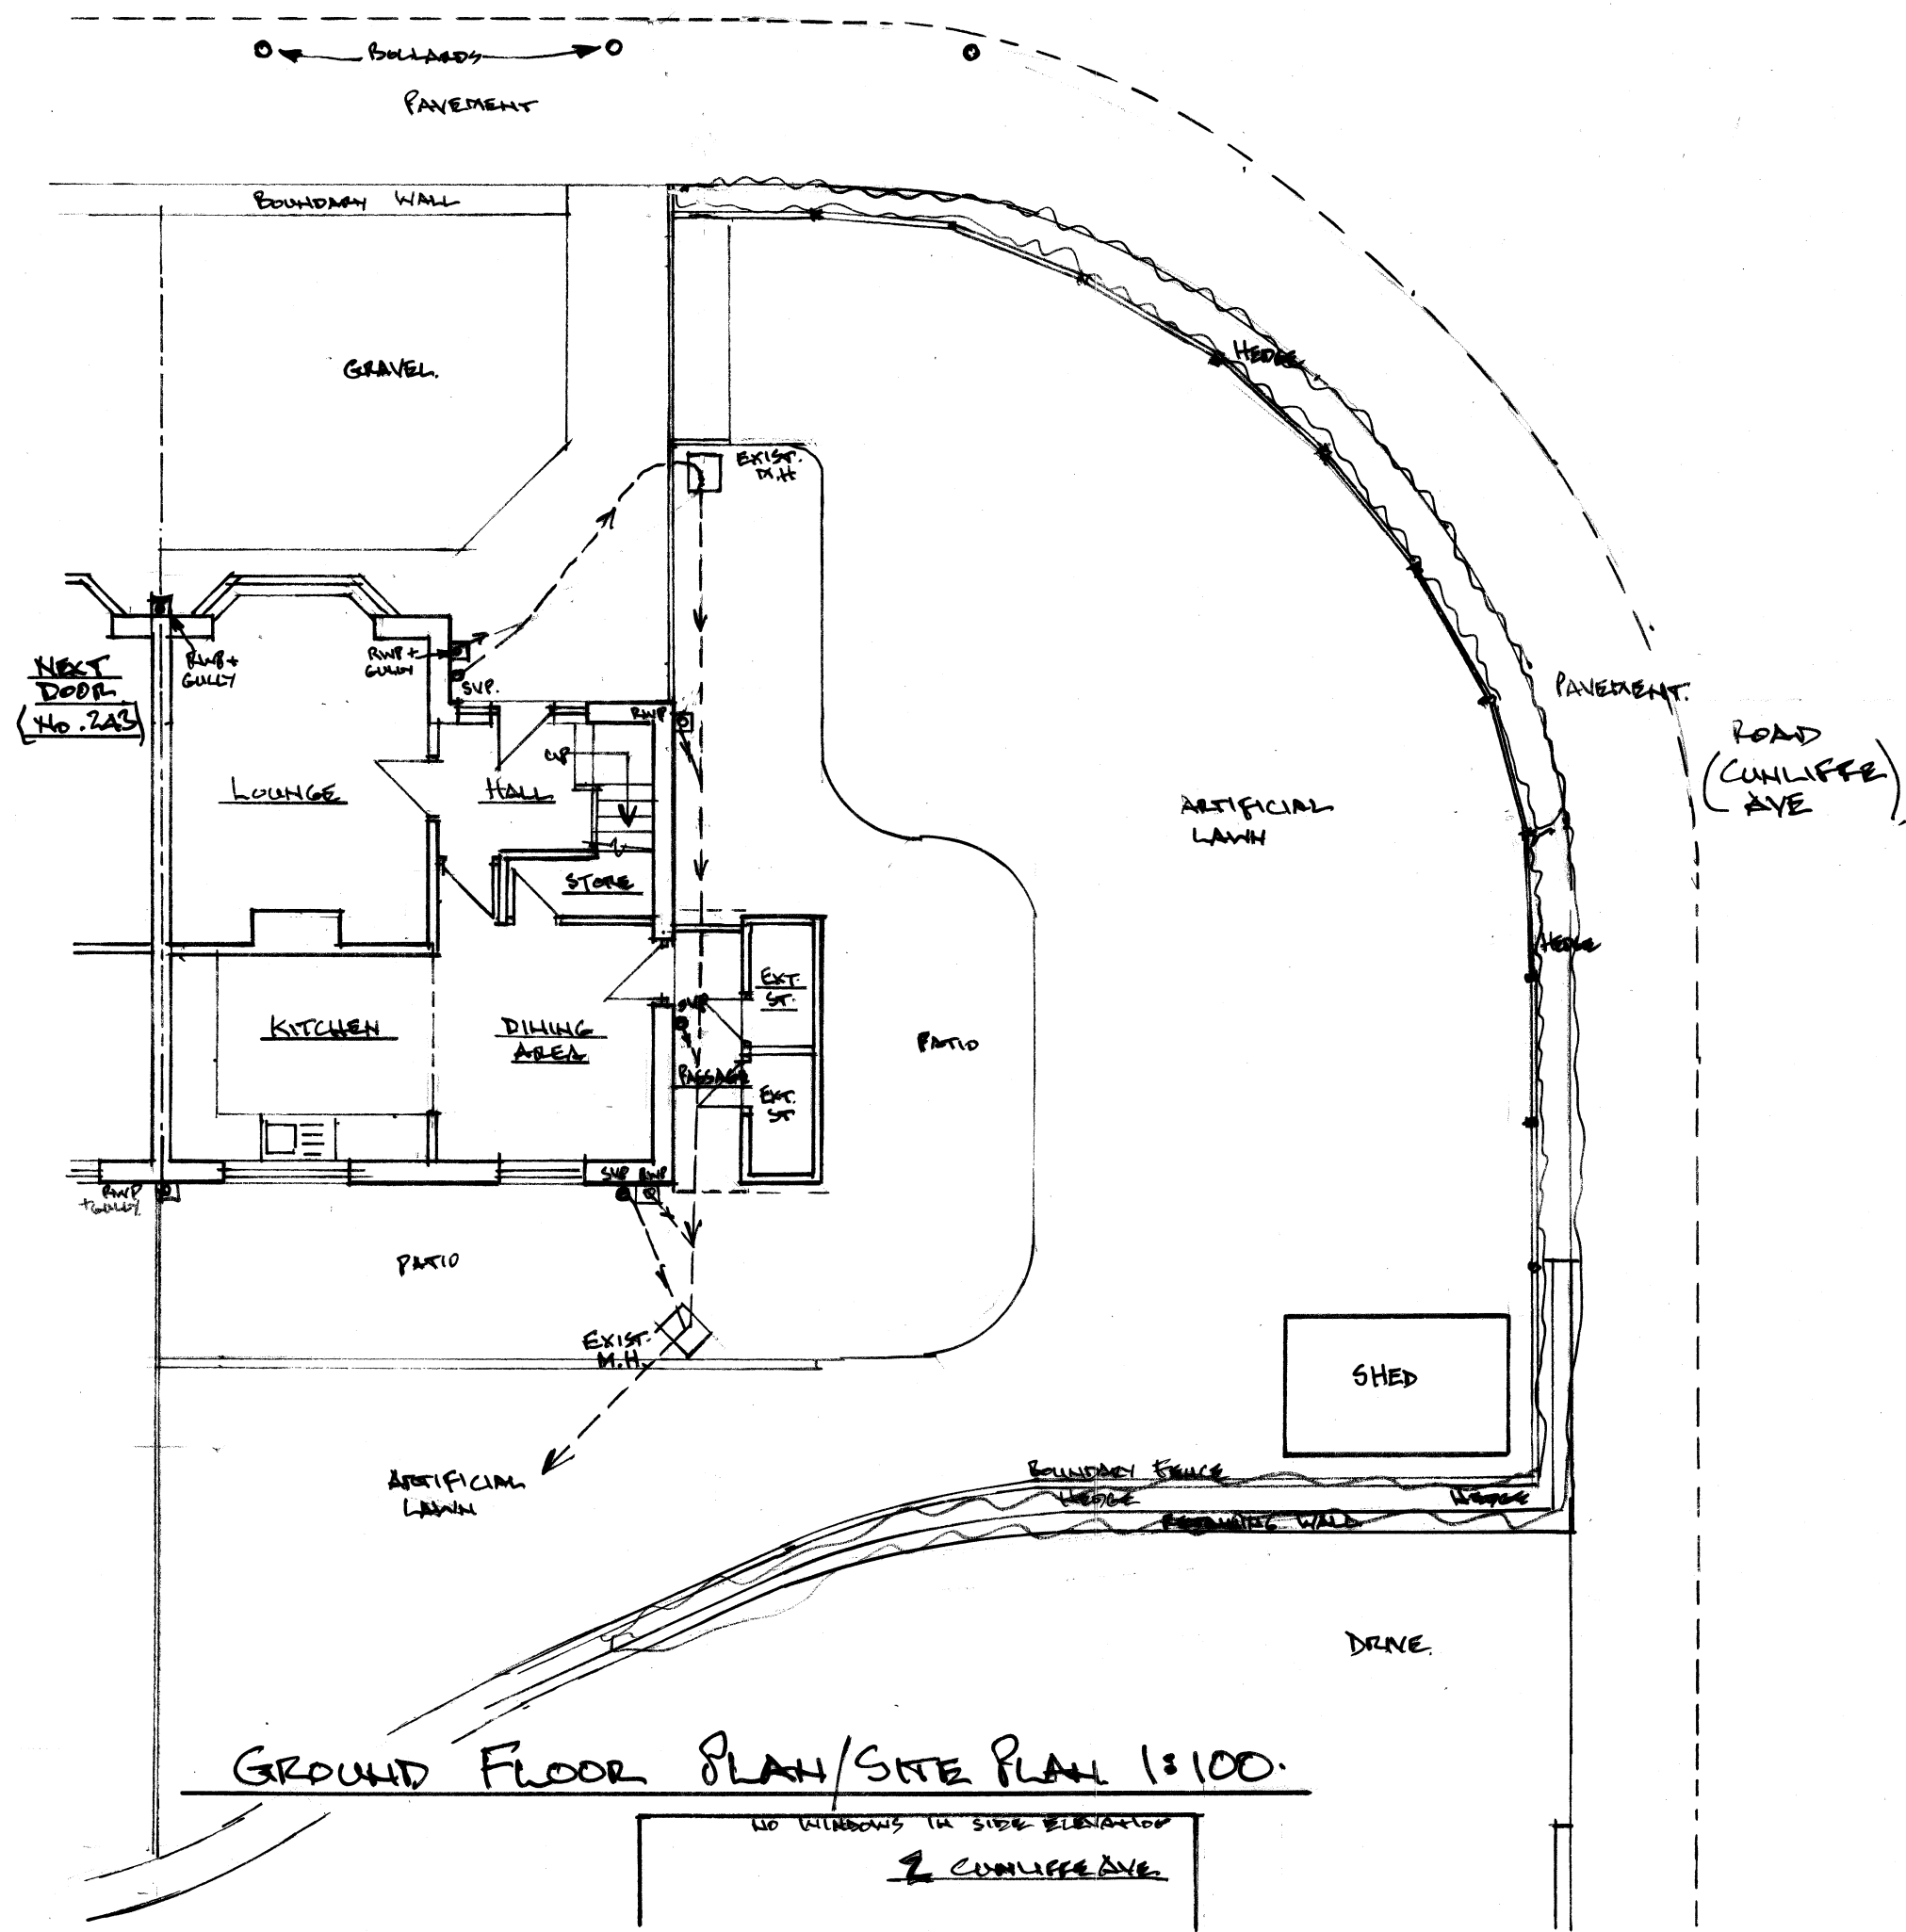


GROUND FLOOR PLAN/SITE PLAN 1:100.

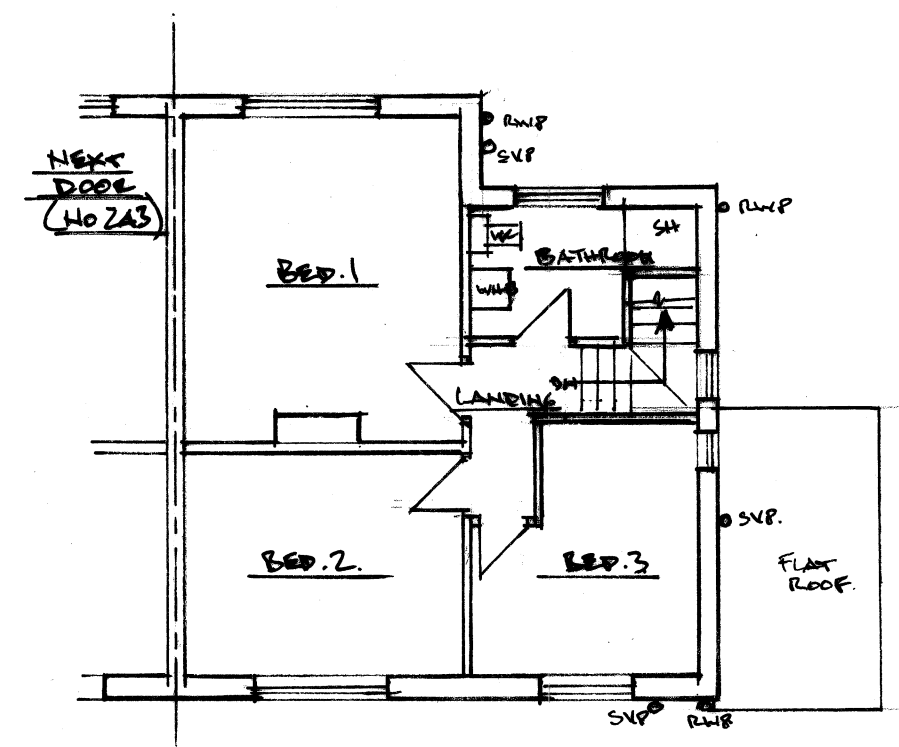

FIRST FLOOR PLAN

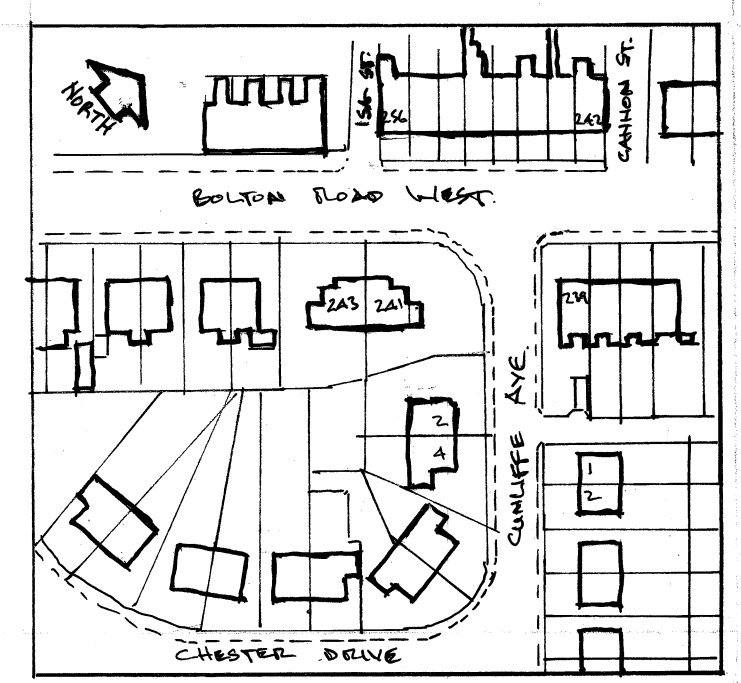

LOCATION PLAN 1:1250.

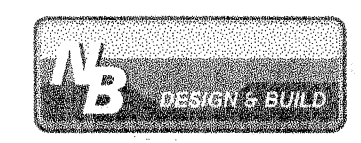

Architectural & Building Services
NEIL BUTTERWORTH
Tel:
Mobile: 07785 275483
89 Higher Ainsworth Road,
Radcliffe, Manchester, M26 4JJ.

Job Title PROPOSED TWO STOREY SIDE
EXTENSION, & EXT./INTERNAL ALTERATIONS
AT 241 BOLTON ROAD WEST,
HOLCOMBE BROOK, BURY.

Drawing Title EXISTING PLANS & ELEVATIONS

Scale 1:100	Date MAR. 26	Drawn by N.B.	Drawing No. 1
----------------	-----------------	------------------	------------------