


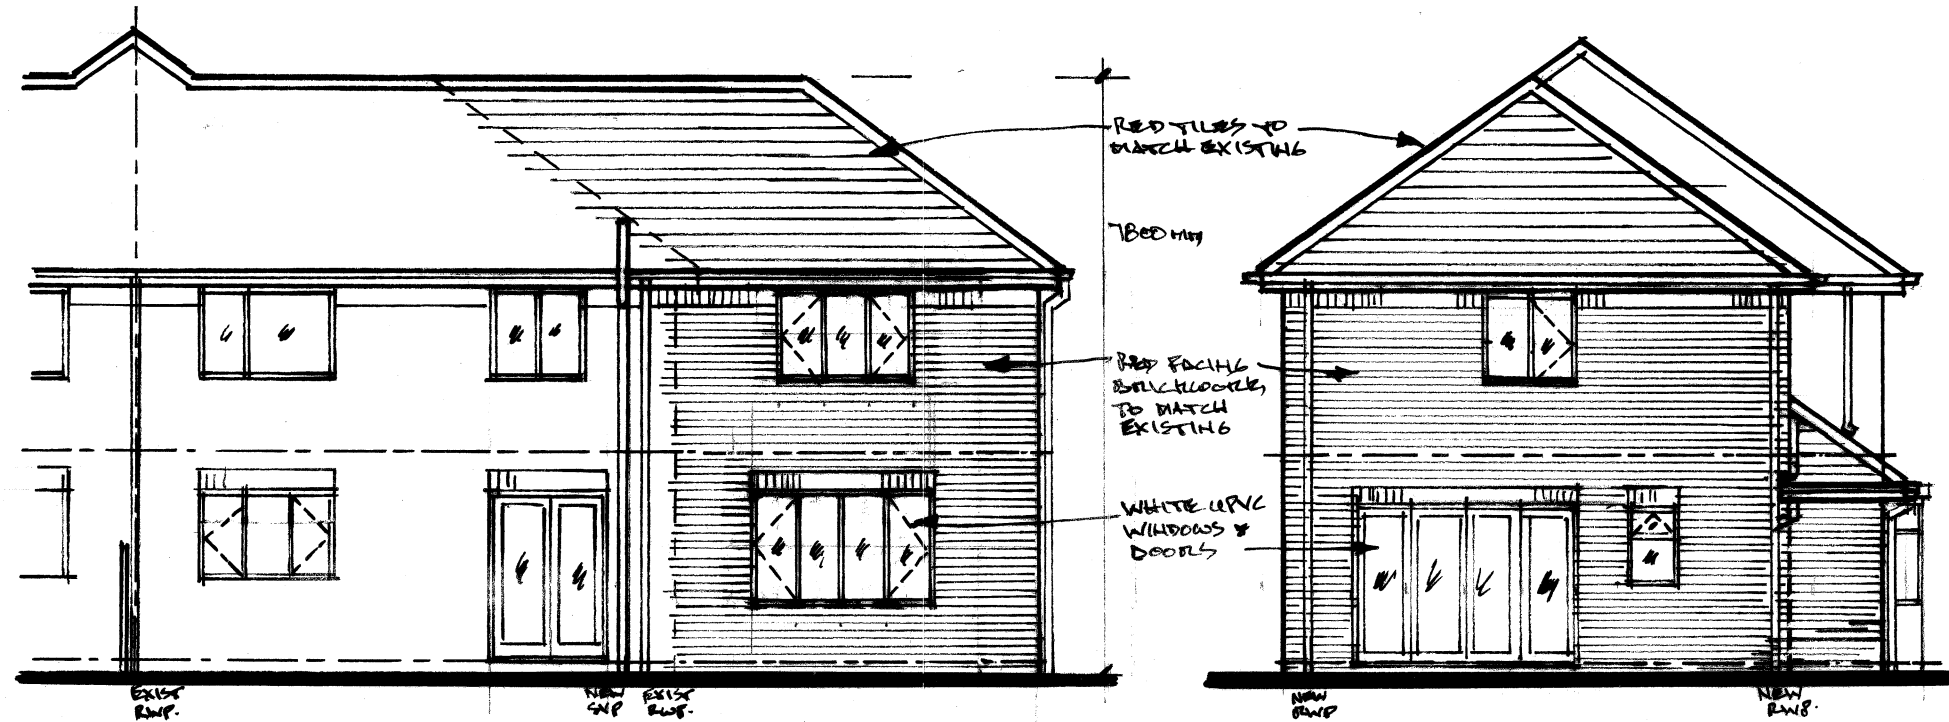


REAR ELEVATION 1:100.


SIDE ELEVATION



FRONT ELEVATION

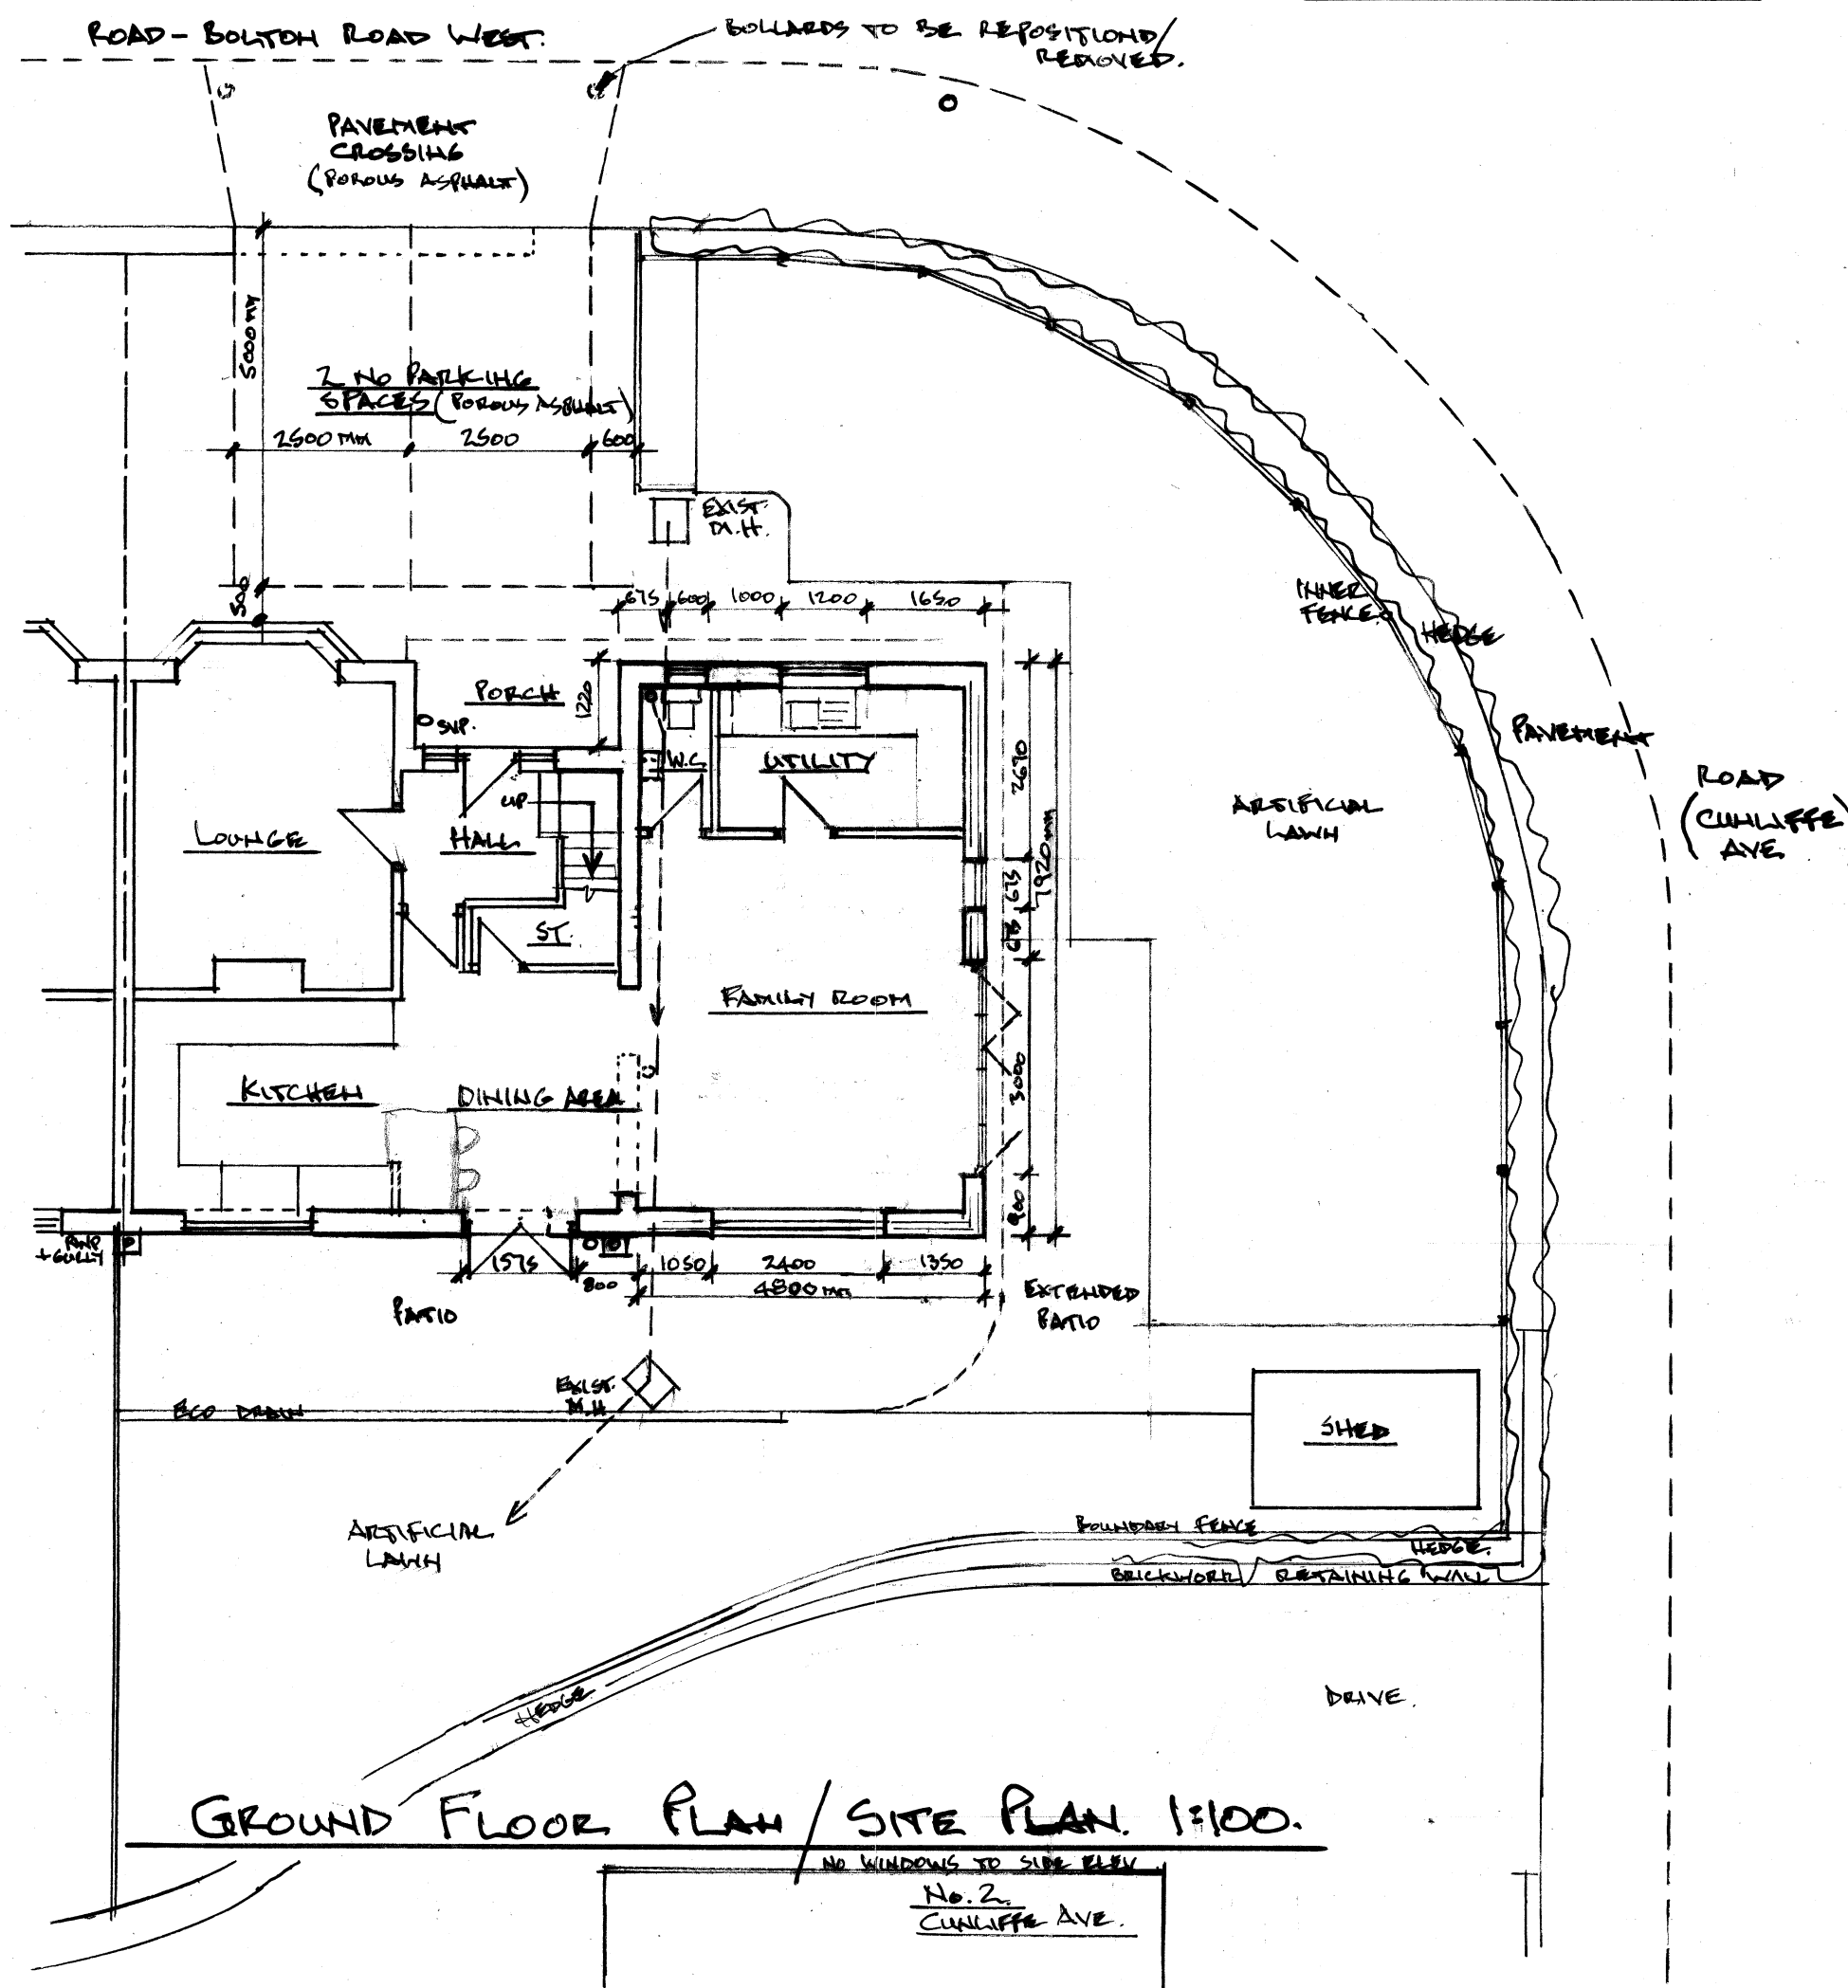

GROUND FLOOR PLAN/SITE PLAN 1:100.

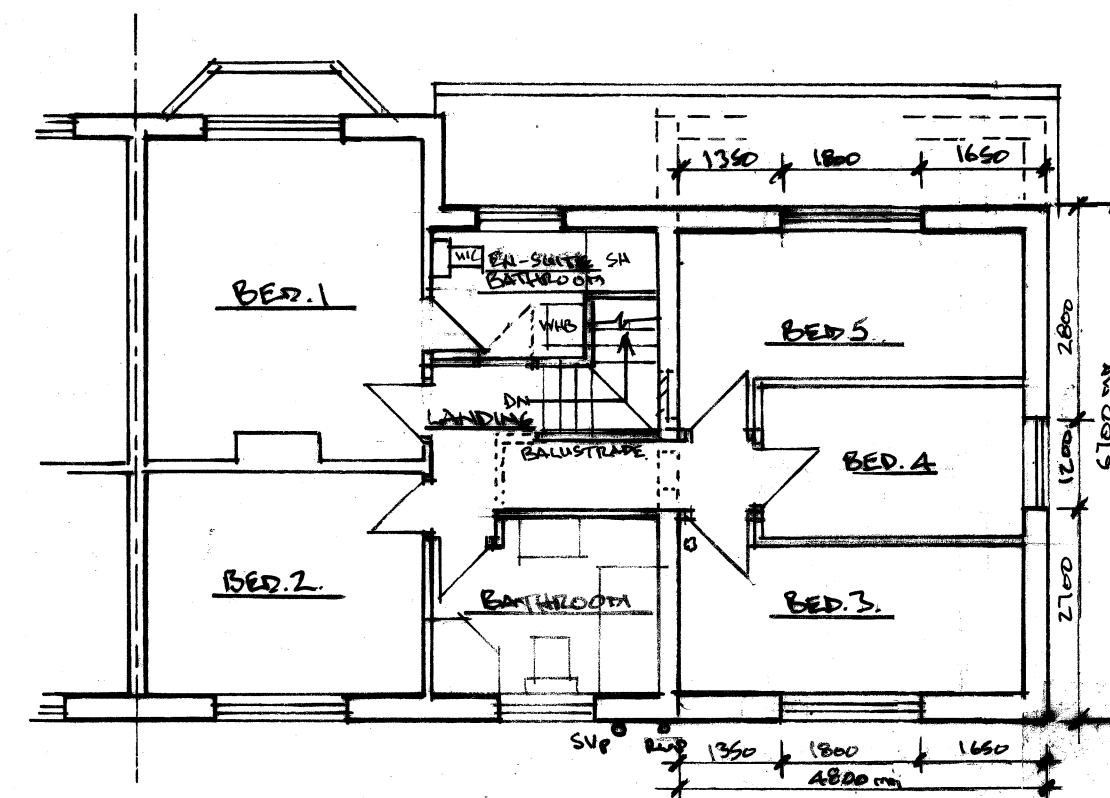

FIRST FLOOR PLAN

Architectural & Building Services			
NEIL BUTTERWORTH			
Tel: 07785 275483			
89 Higher Ainsworth Road, Radcliffe, Manchester, M26 4JJ.			
Job Title PROPOSED TWO STOREY SIDE EXTENSION, & EXT./INTERNAL ALTERATIONS AT 241 BOLTON ROAD WEST, HOLCOMBE BROOK, BURY.			
Drawing Title PROPOSED PLANS & ELEVATIONS			
Scale	Date	Drawn by	Drawing No.
1:100	MAR. 26	N.B.	2