

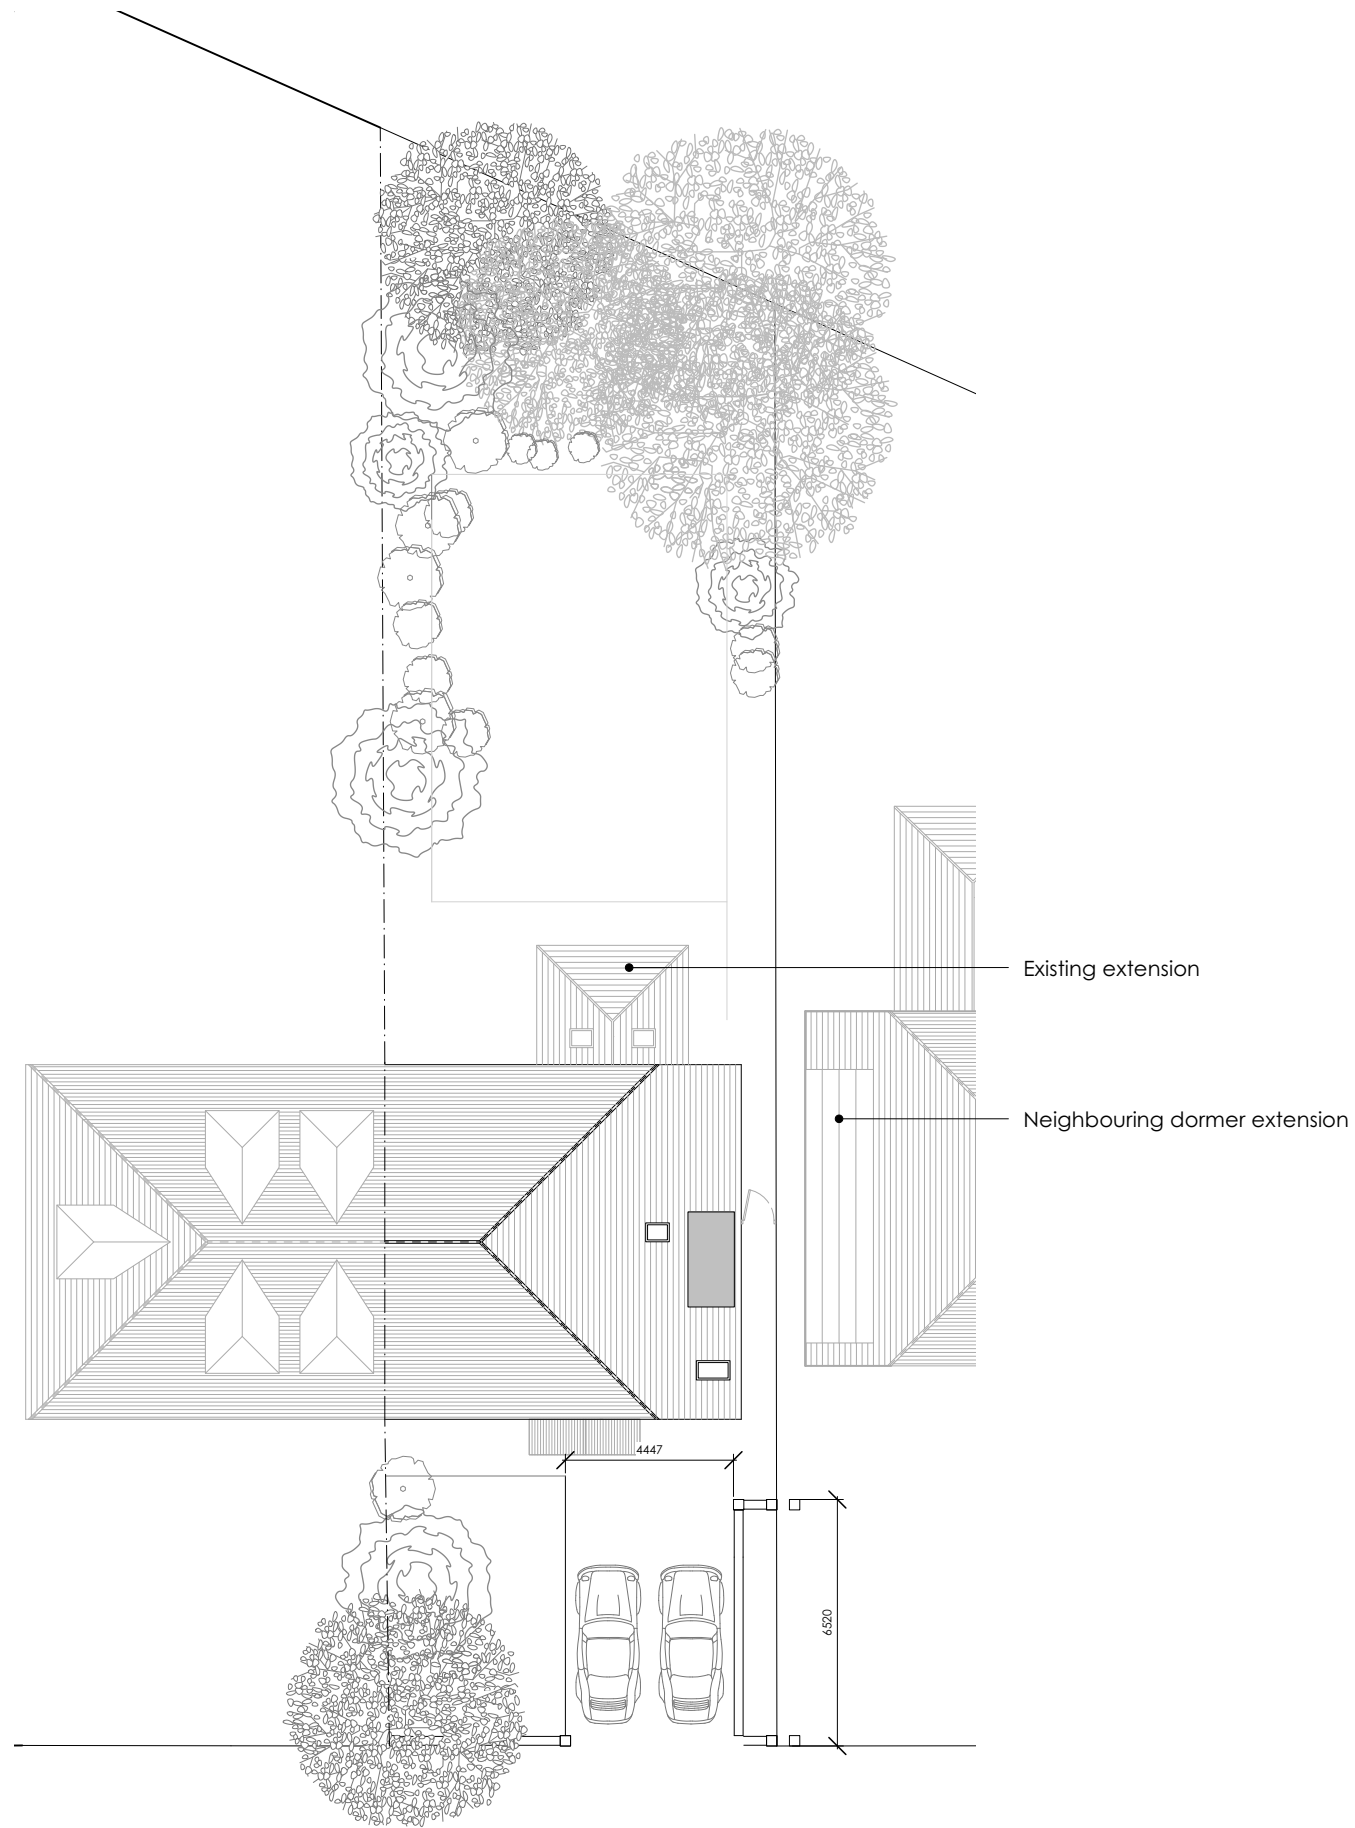


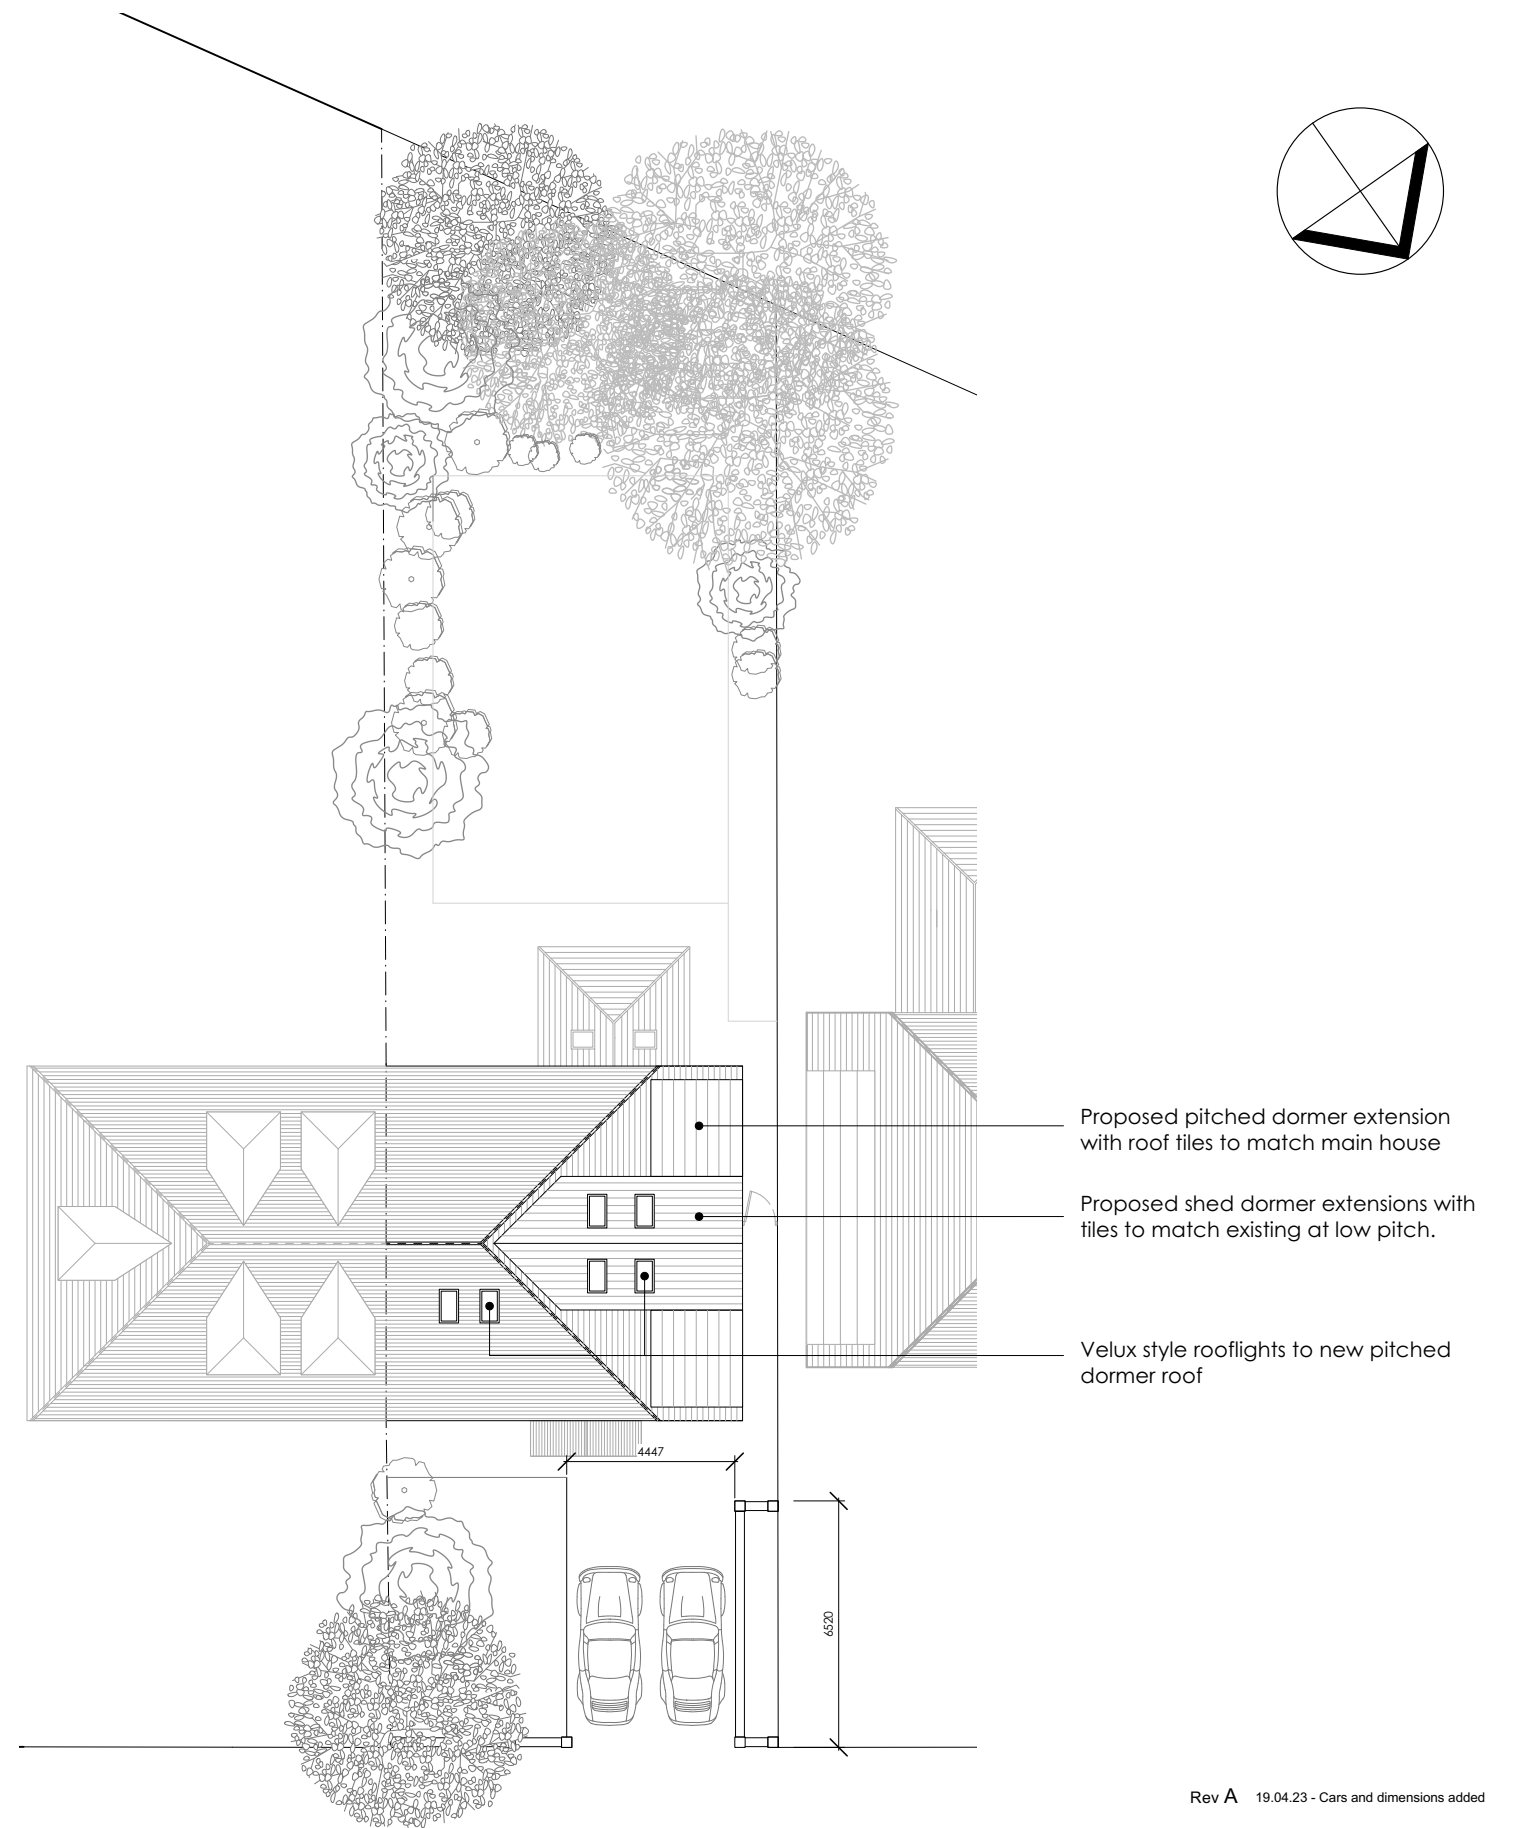

Existing Site Plan 1:200

 

Proposed Site Plan 1:200

Rev A 19.04.23 - Cars and dimensions added



18 Branksome Ave

DP187 - P02A

Existing and Proposed

06.04.23 Site Plans

Scale 1:200

This drawing is for planning purposes only. All measurements and setting out must be verified and confirmed on site, before any demolition or construction commences.

© Copyright designPush Architectural Design