



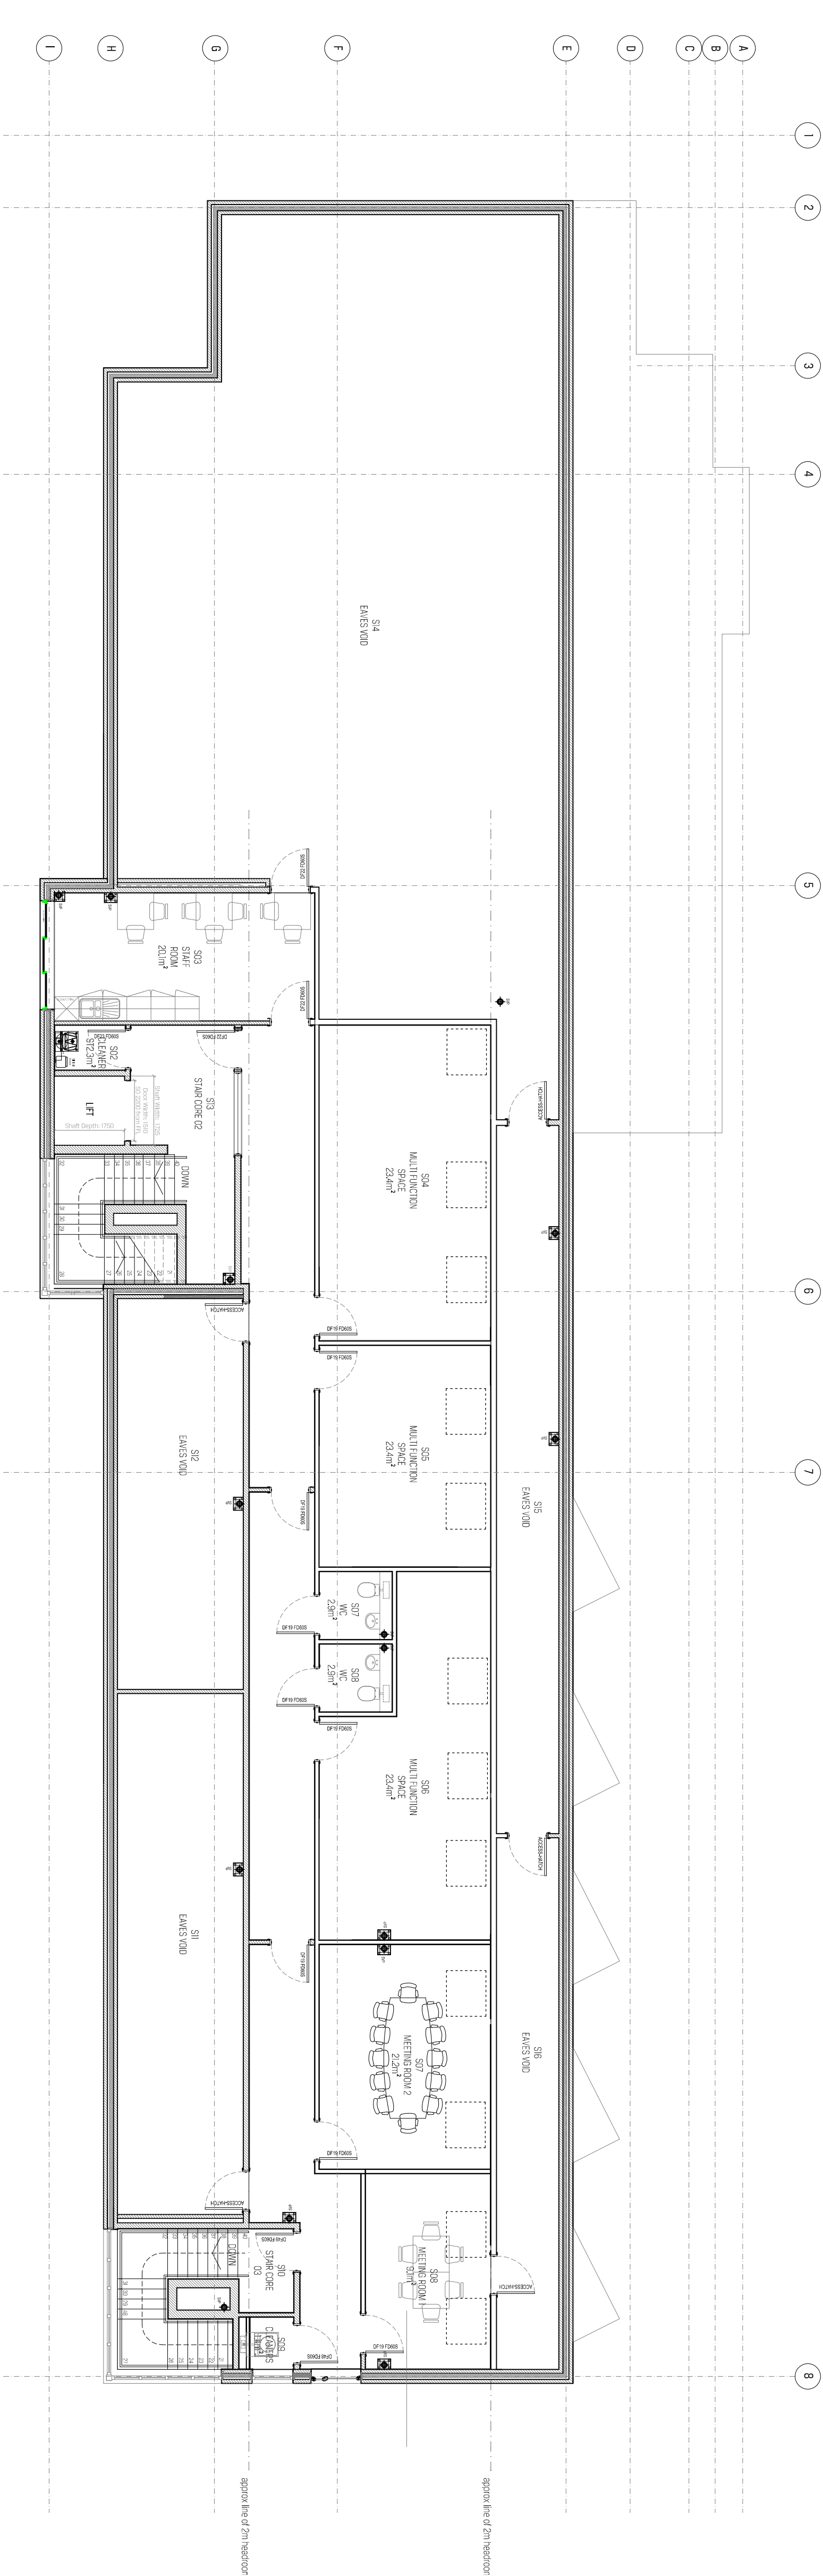

SECOND FLOOR
GIA: 265m²
[2852.4ft²]

PROPOSED SECOND FLOOR PLAN | SCALE 1:100

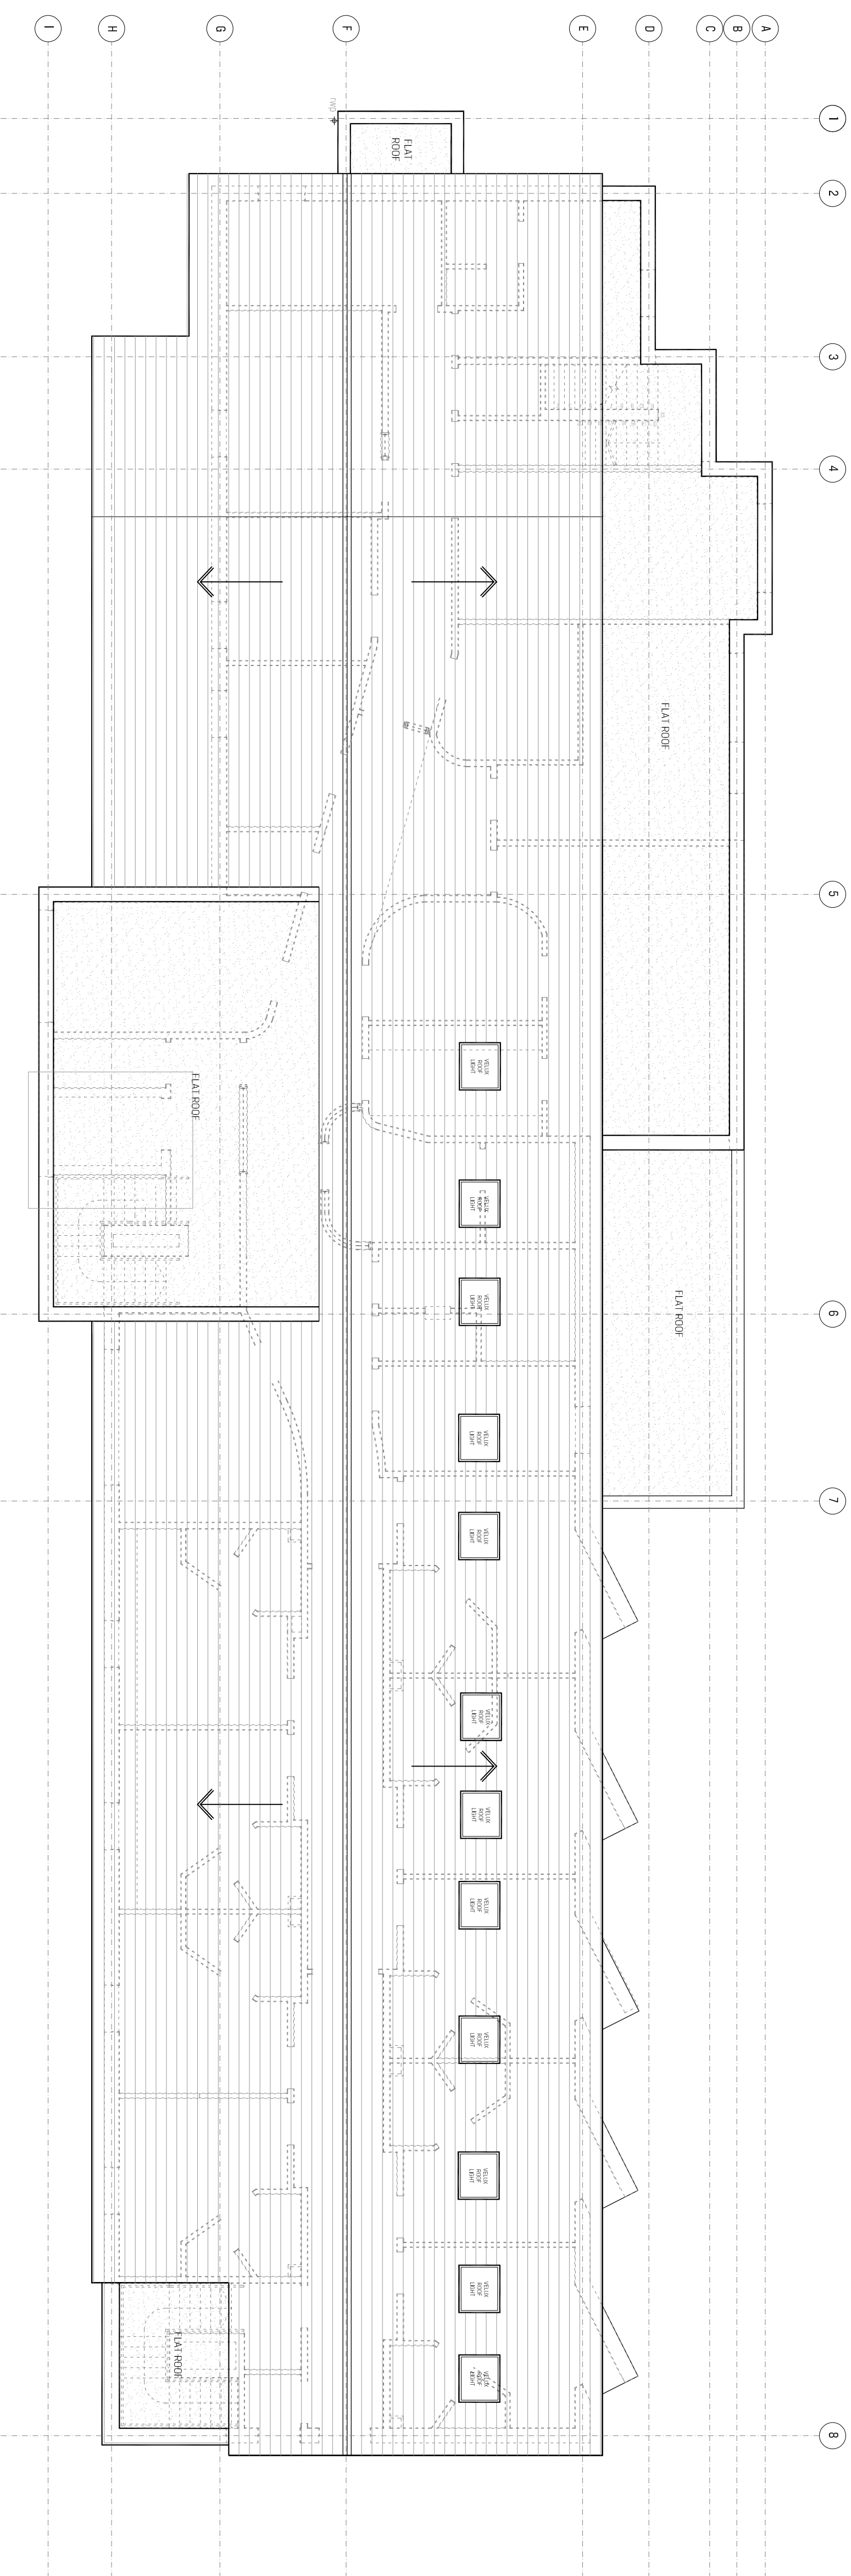

PROPOSED ROOF PLAN | SCALE 1:100



STATUS				
PLANNING				
© Copyright SHACKARCHITECTURE. All rights reserved. No part of this drawing may be reproduced or transmitted in any form or by any means electronic or mechanical, including photocopying, recording, or by any information storage and retrieval system, without prior written permission from SHACKARCHITECTURE. All dimensions must be checked on the plan to construction and any discrepancies reported to the architect.				
REVISION	DRAWN	CHECKED	DATE	