
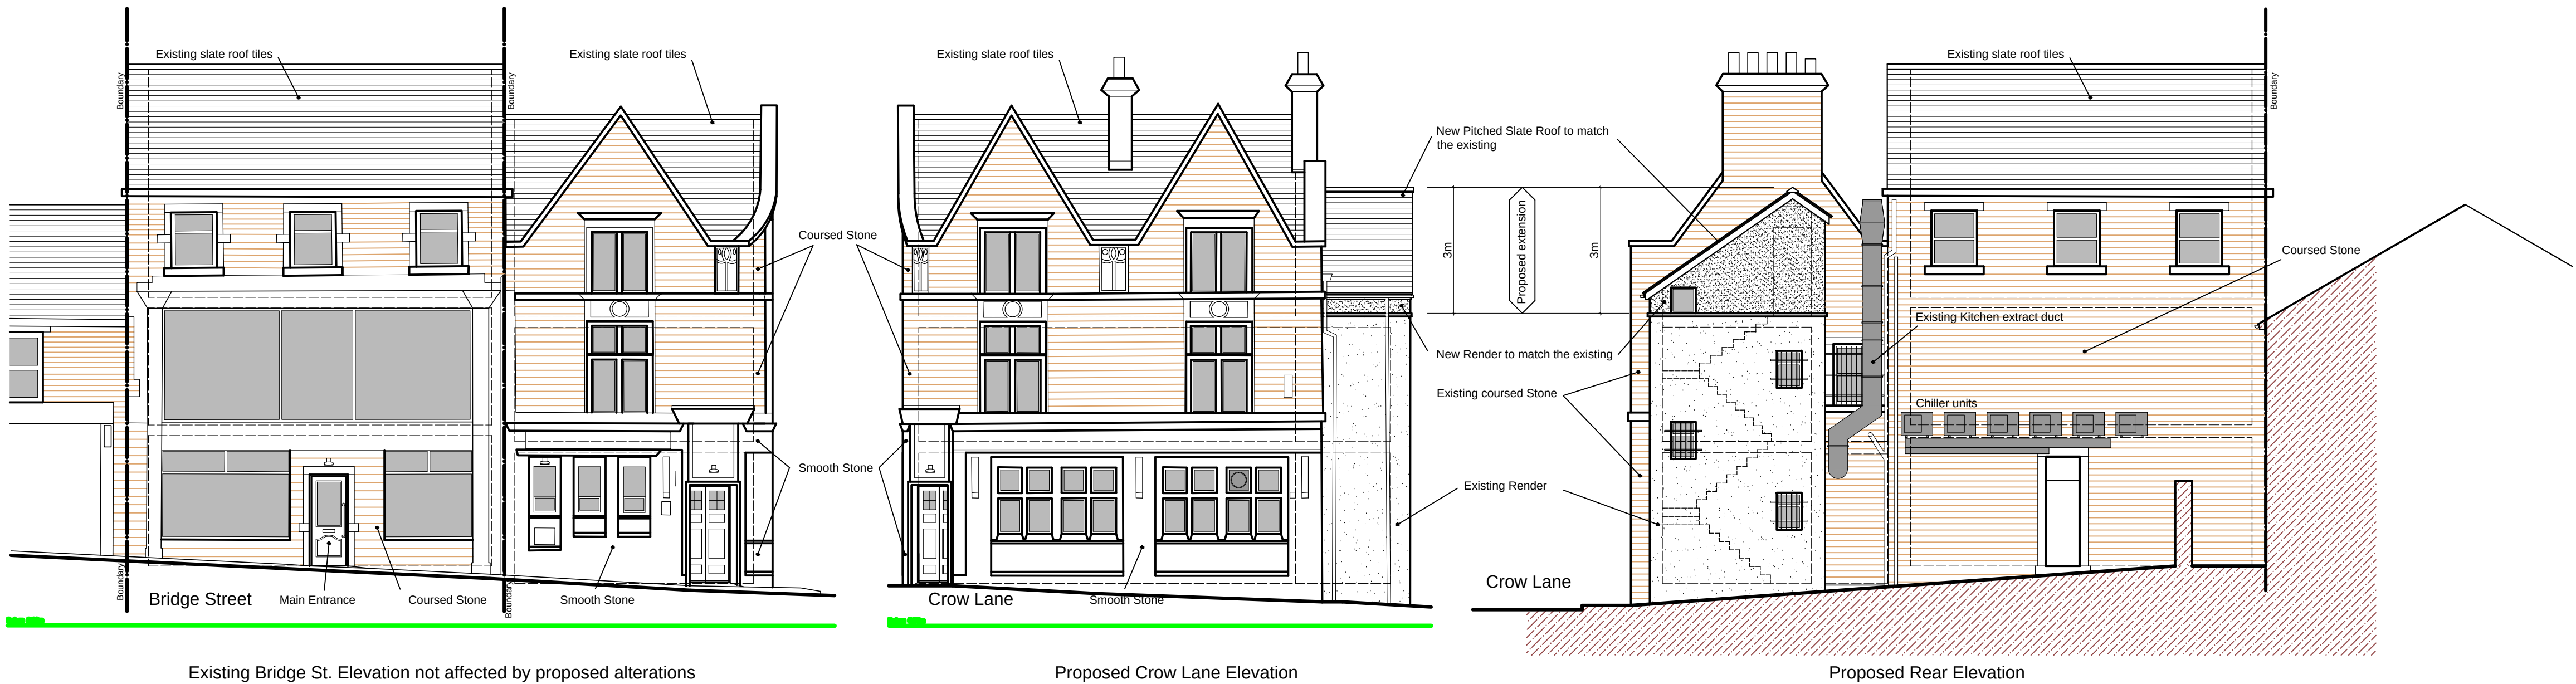



Proposed Elevations @1:100

 

- NOTES
- This drawing is copyright. No unauthorised copying of drawings without the express permission of the architect.
 - Do not scale from prints. Use figure dimensions only.
 - Contractors to check all dimensions on site prior to commencement of works.
 - All works to be carried out in accordance with current statutory Health and Safety Regulations.
 - This drawing is to be read in conjunction with all relevant consultants' and / or specialists' drawings / documents and discrepancies or variations are to be notified to the architect before affected work commences.

REV. AMENDMENTS D.


Proposed Second Floor Plan

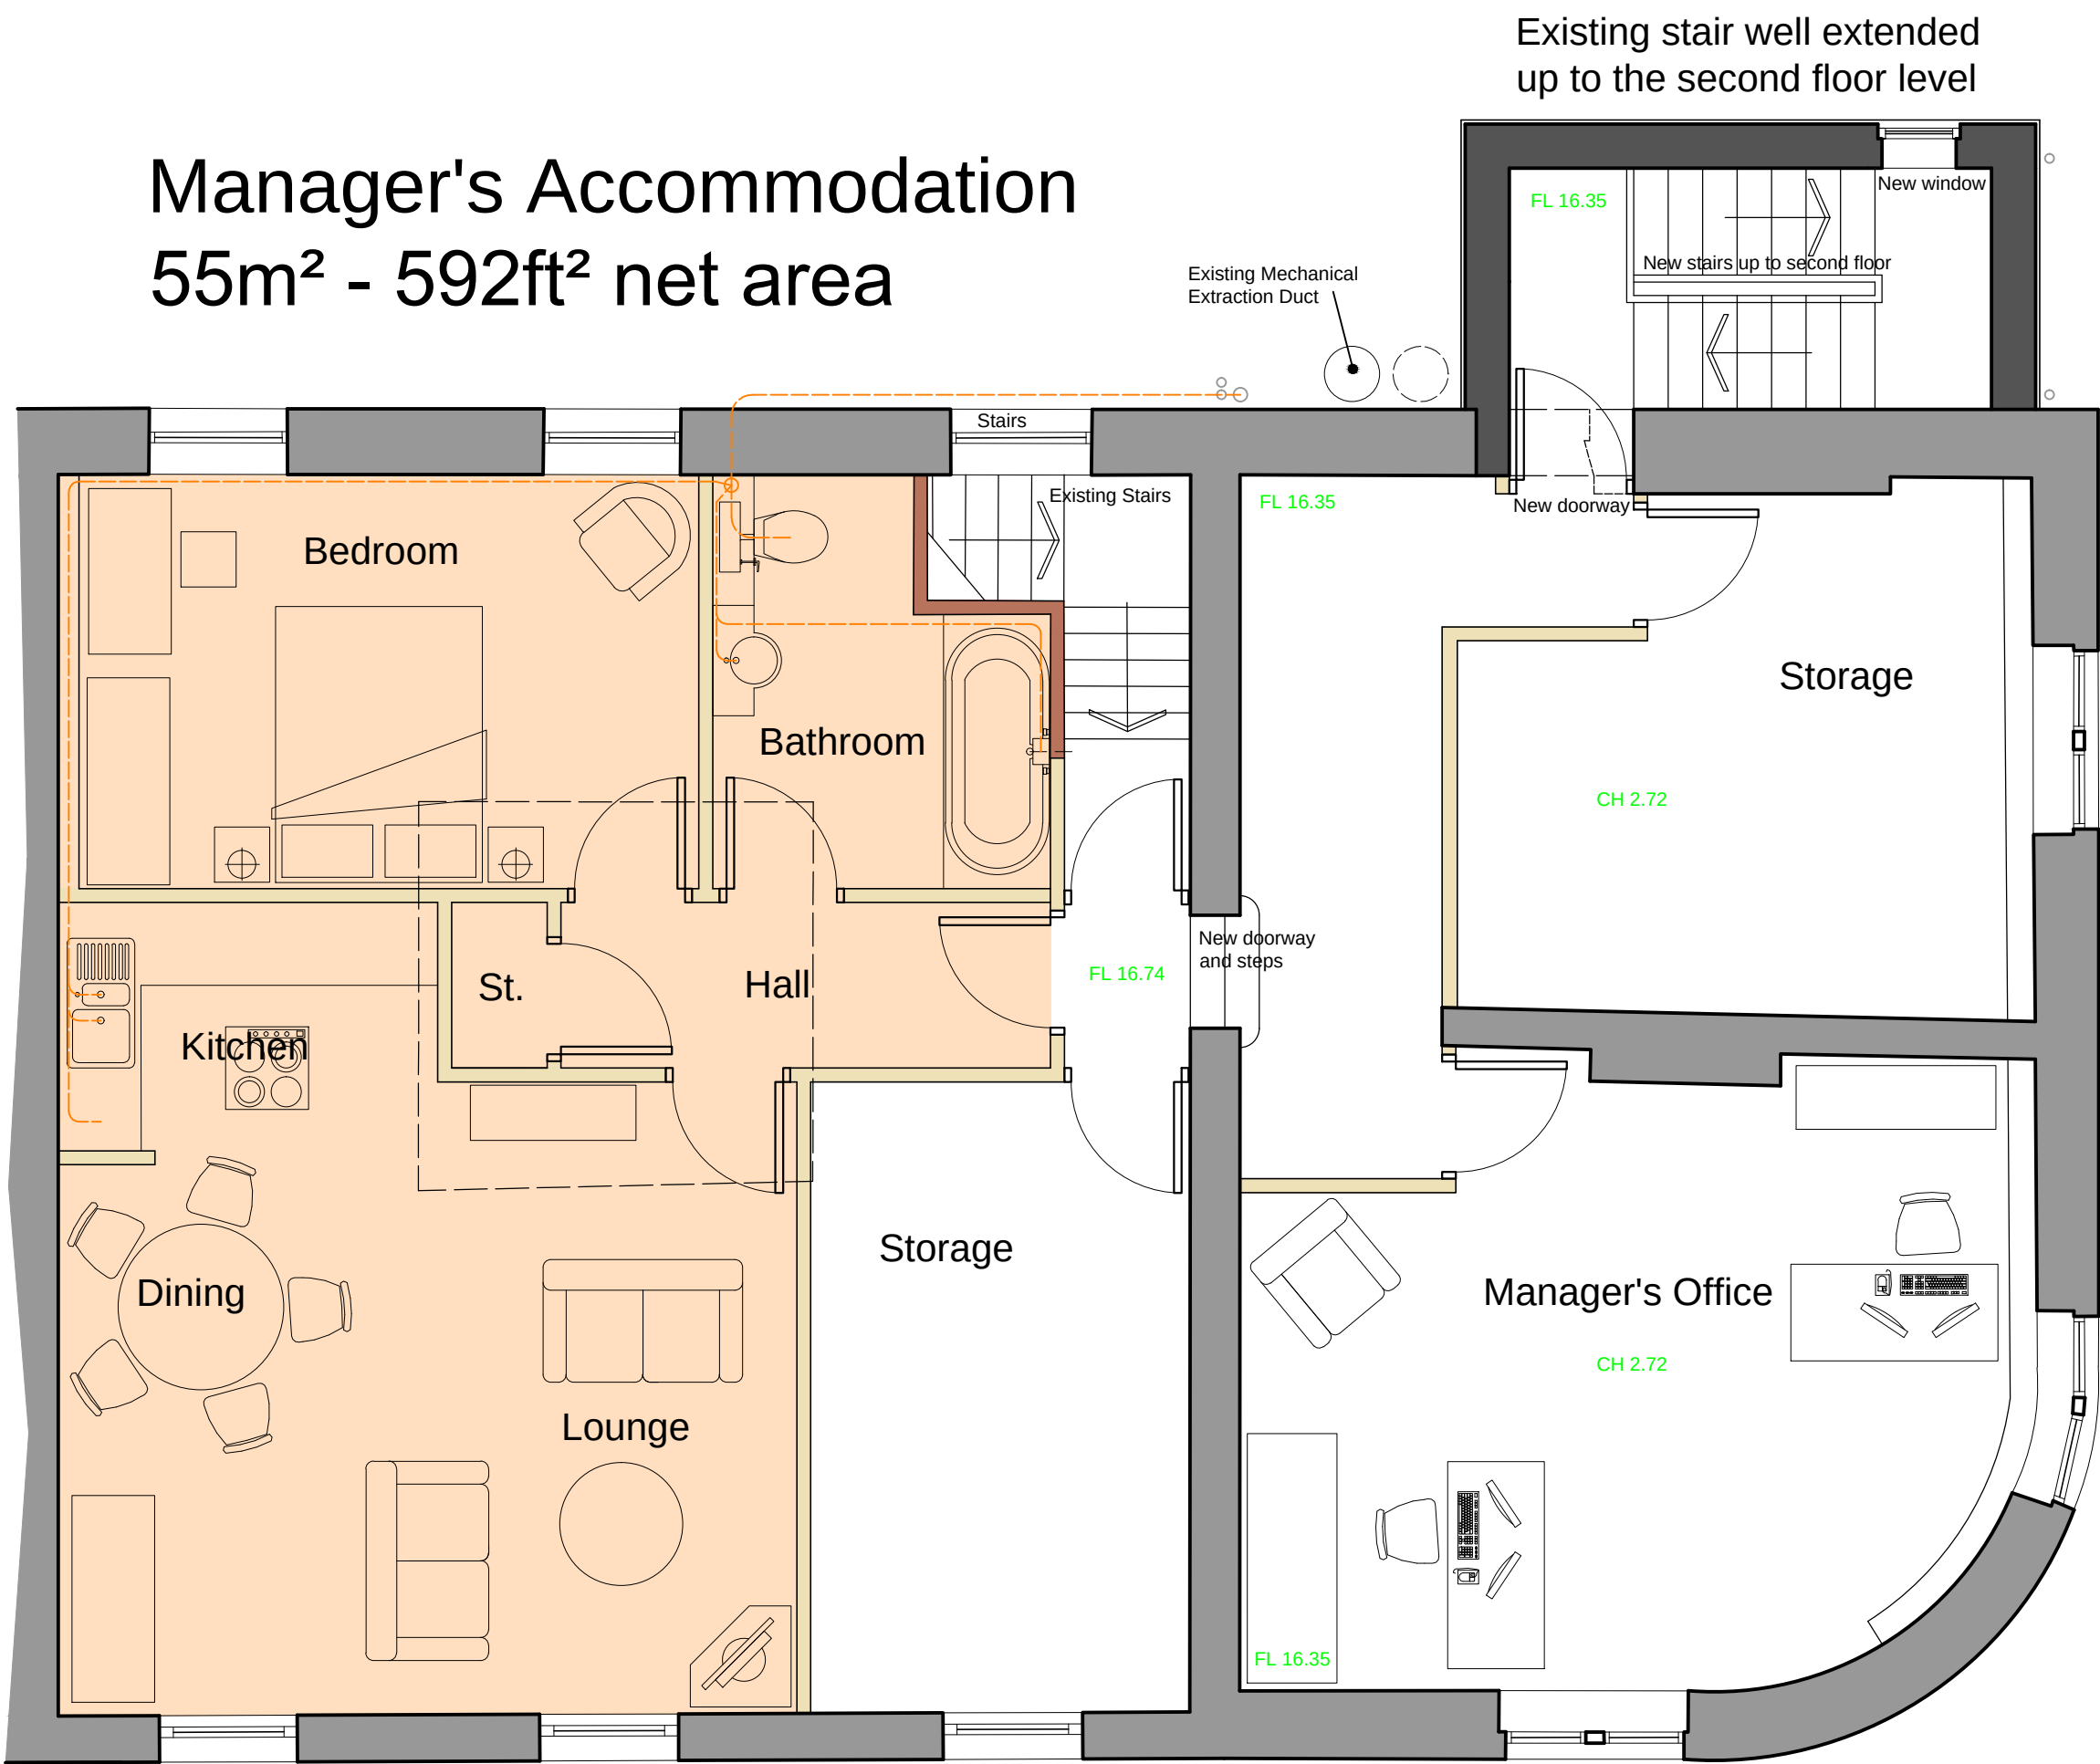

Proposed Floor Plans @1:50



Proposed First Floor Plan

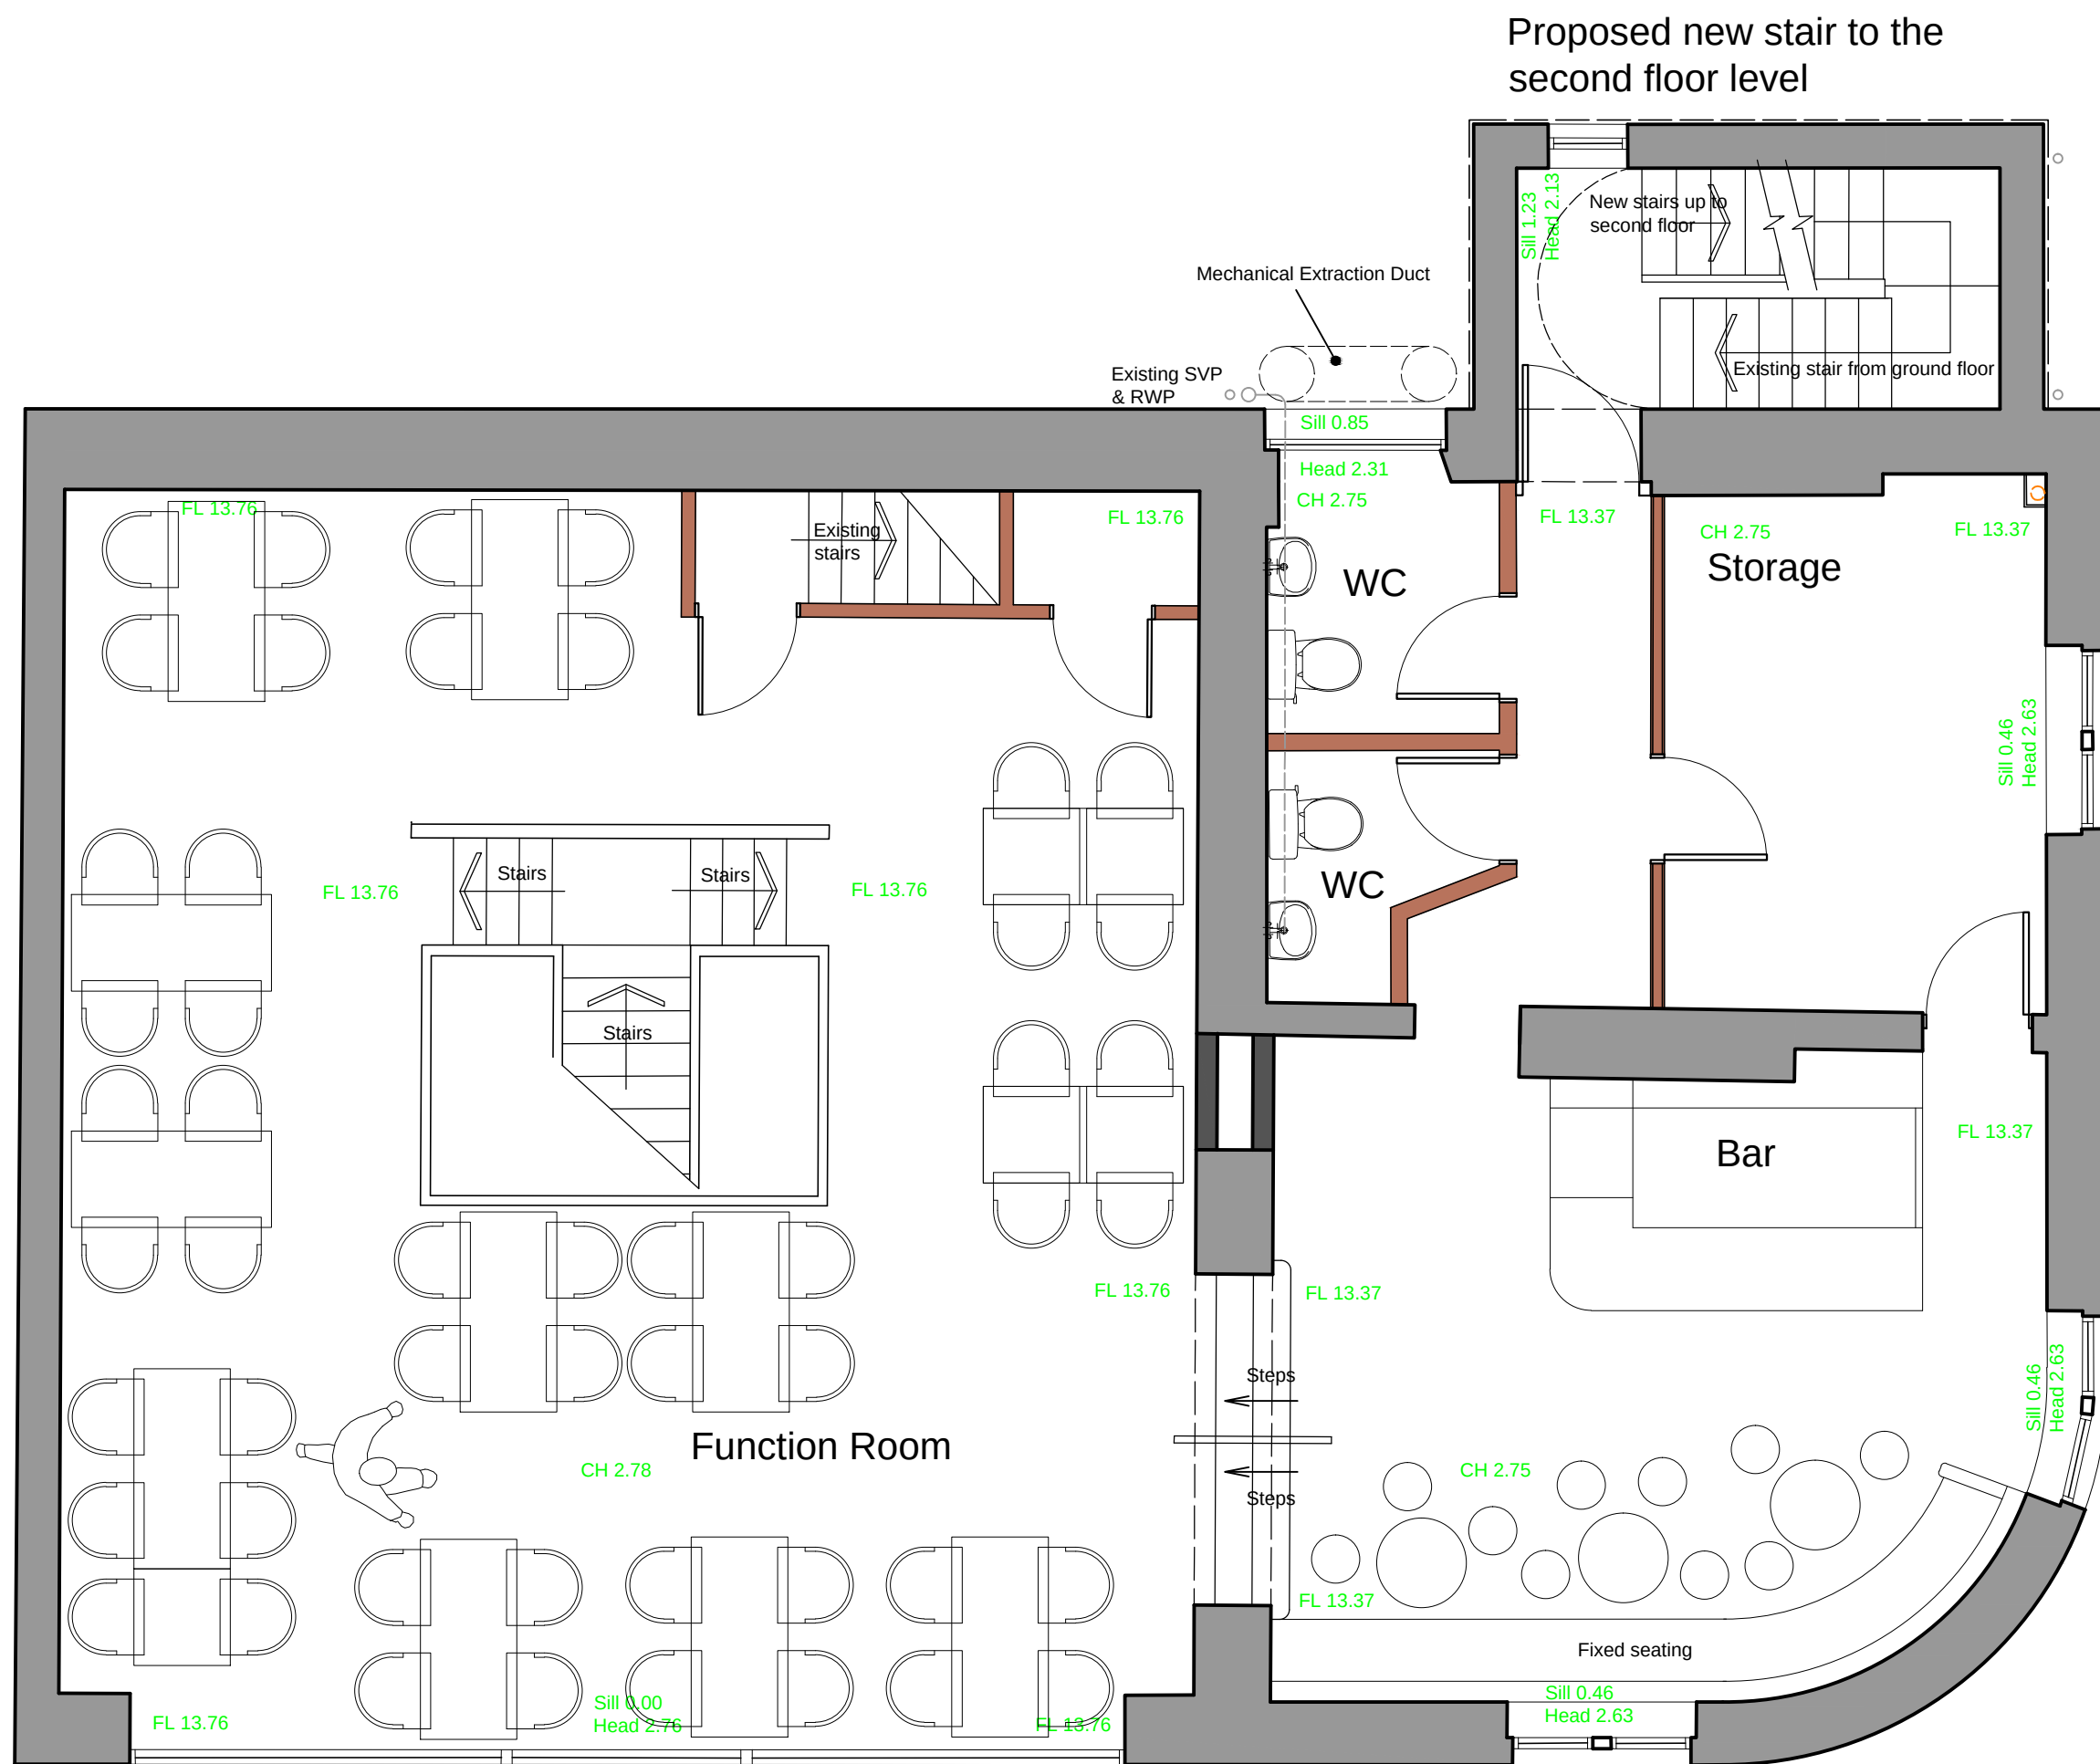

Project	PROPOSED EXTENSION & ALTERATIONS TO 27-29 BRIDGE STREET, RAMSBOTTOM, BURY BL0 9AD
Drawing	PROPOSED FIRST & SECOND FLOOR PLAN & ELEVATIONS
Client	DEKONING LEISURE GROUP LTD
Dwn. By	NP
Scale	1:50 @ A1
Drg. No.	19-03-25
Drg. Size	A1
Date	NOVEMBER 2022