


NOTES		
This drawing is copyright. No unauthorised copying of drawing without the express permission of the architect.		
Do not scale from prints. Use figure dimensions only.		
Contractors to check all dimensions on site prior to commencement of works.		
All works to be carried out in accordance with current statutory Health and Safety Regulations.		
This drawing is to be read in conjunction with all relevant consultants' and / or specialists' drawings / documents and any discrepancies or variations are to be notified to the architect before affected work commences.		
REV.	AMENDMENTS	DATE

EXISTING FIRST
FLOOR PLAN (Scale 1:50)

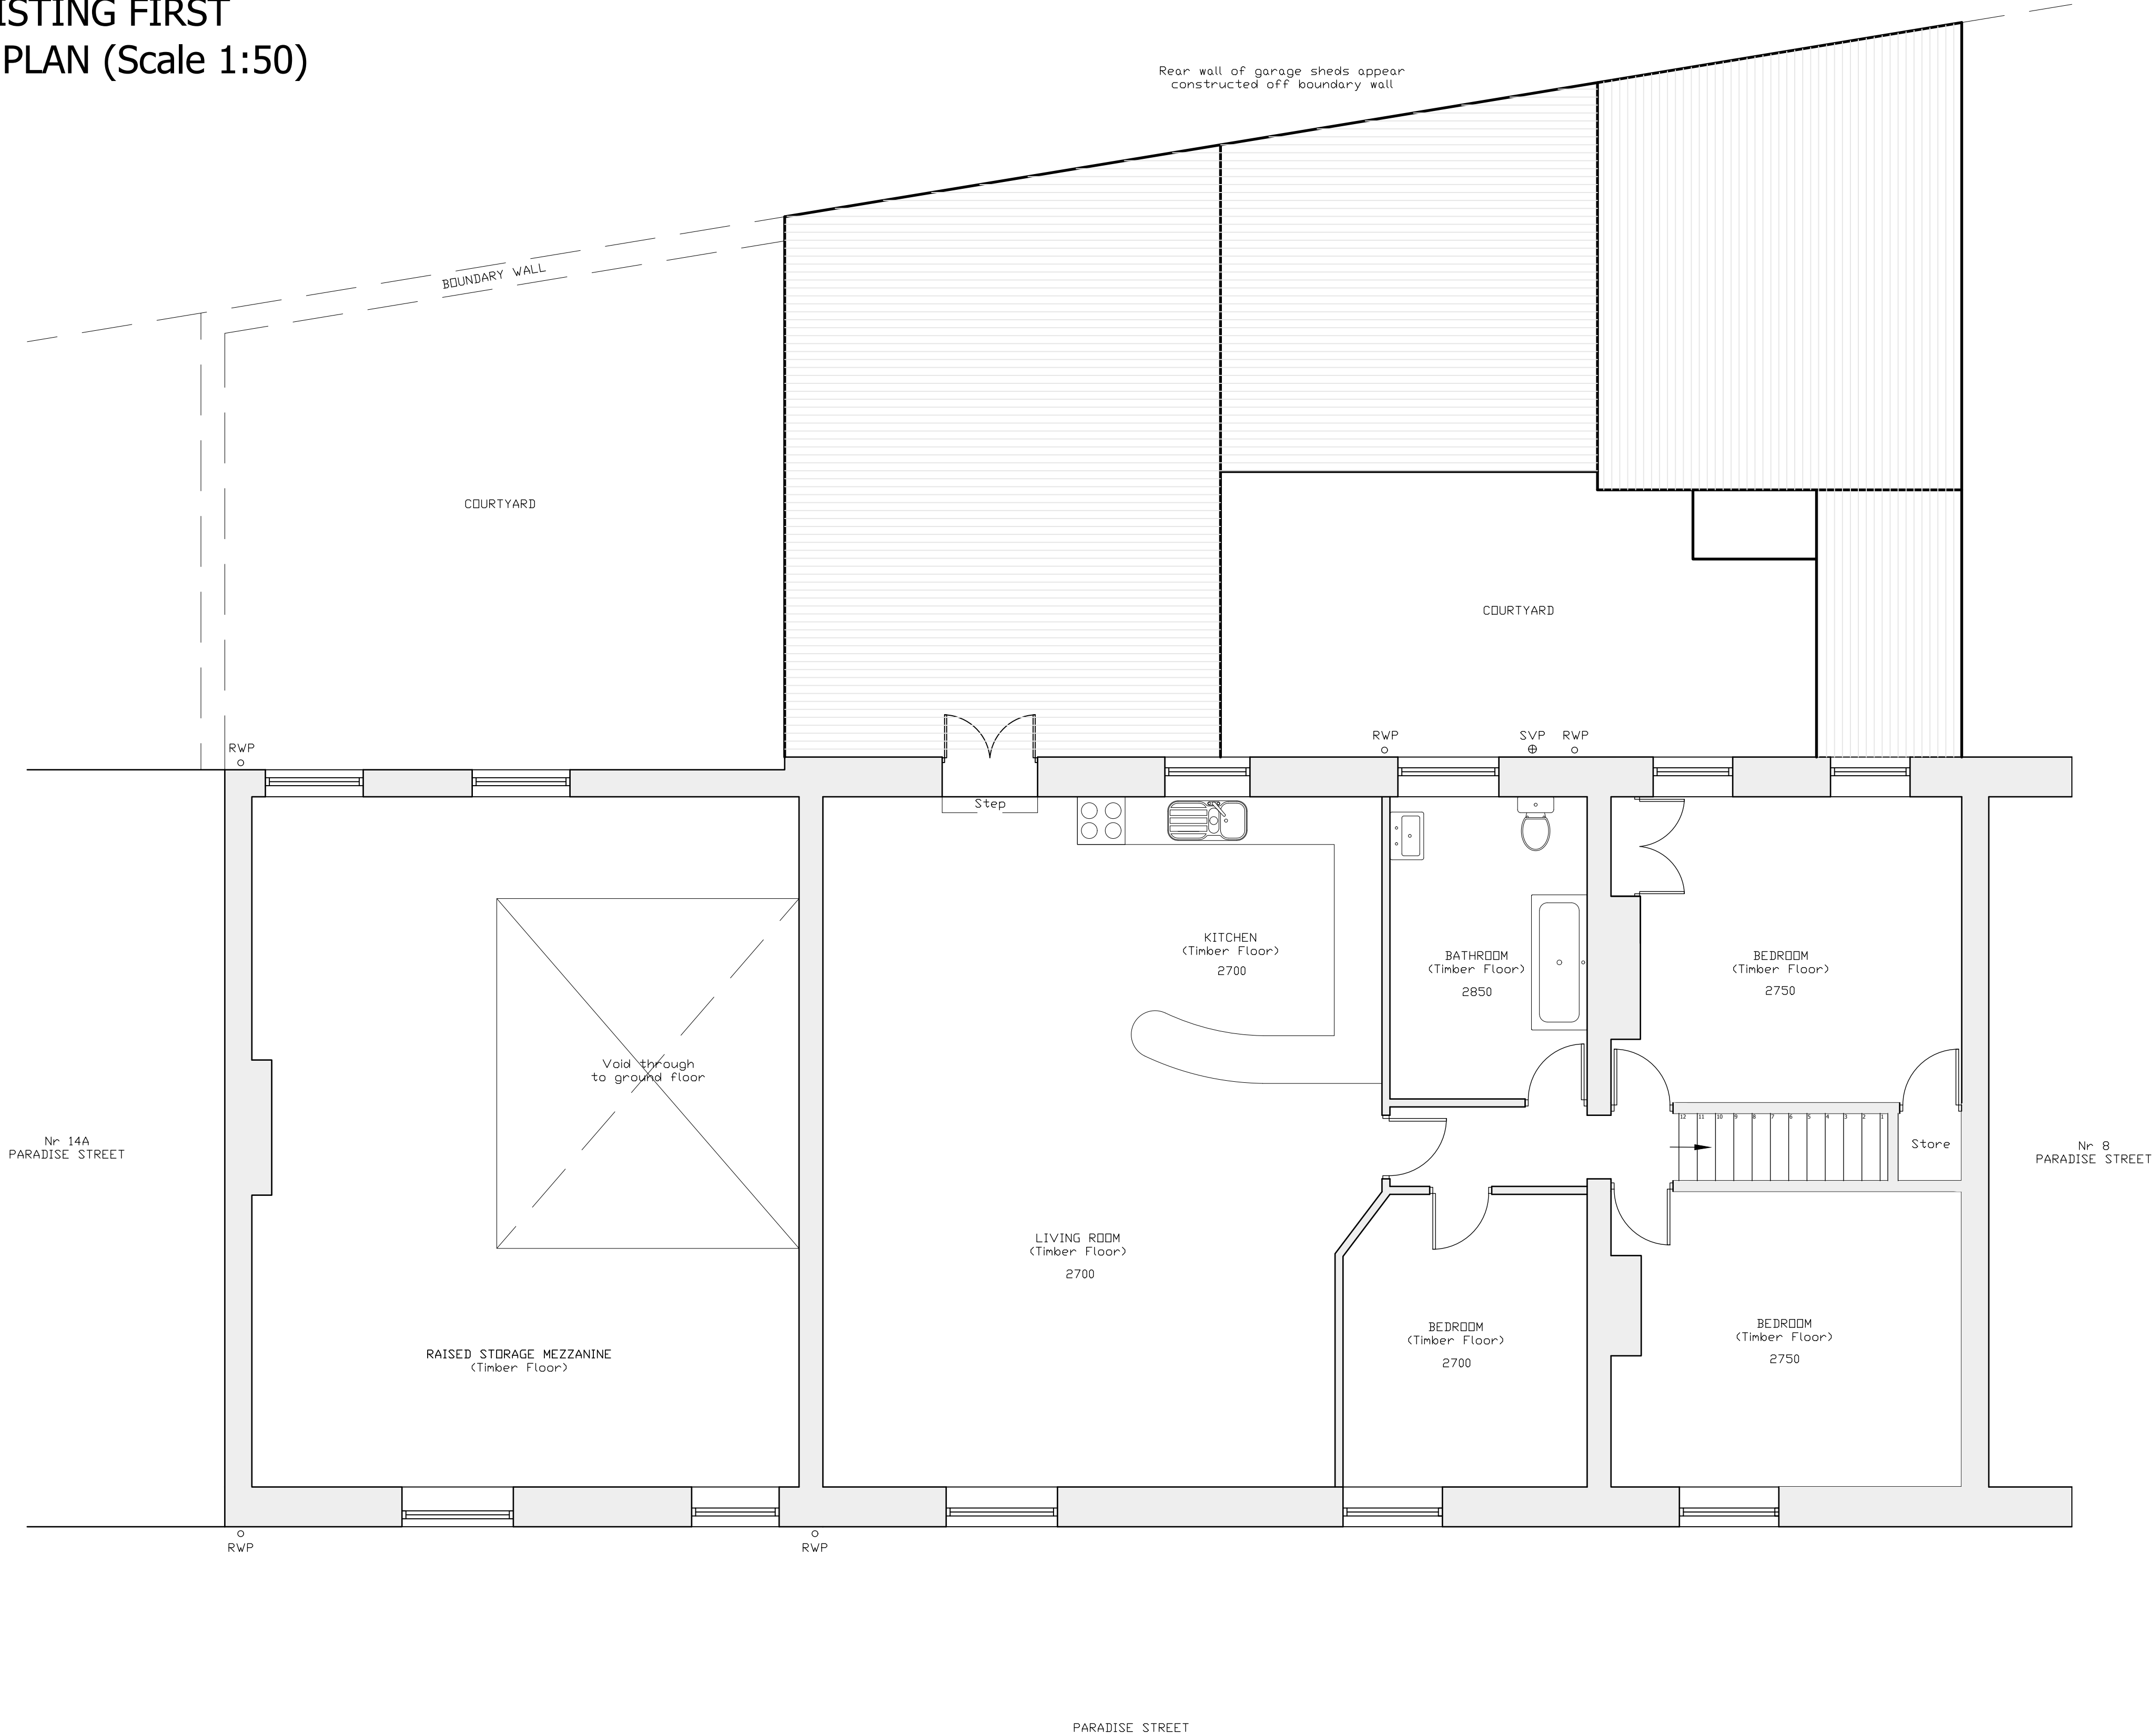

Project	13 PARADISE STREET, RAMSBOTTOM
Drawing	AS EXISTING FIRST FLOOR PLAN
Client	QUANTHILL LTD
Dwn. By	RH
Scale	1:50
Drg. No.	20.579.03
Drg. Size	A1
Date	FEB 2020

JOHN HOLT ARCHITECTS LTD.

3 MANCHESTER ROAD BURY LANCASHIRE BL9 0DR
TELEPHONE 0161 784 8314 E-MAIL mail@holtarchitects.co.uk

DO NOT SCALE DRAWING