


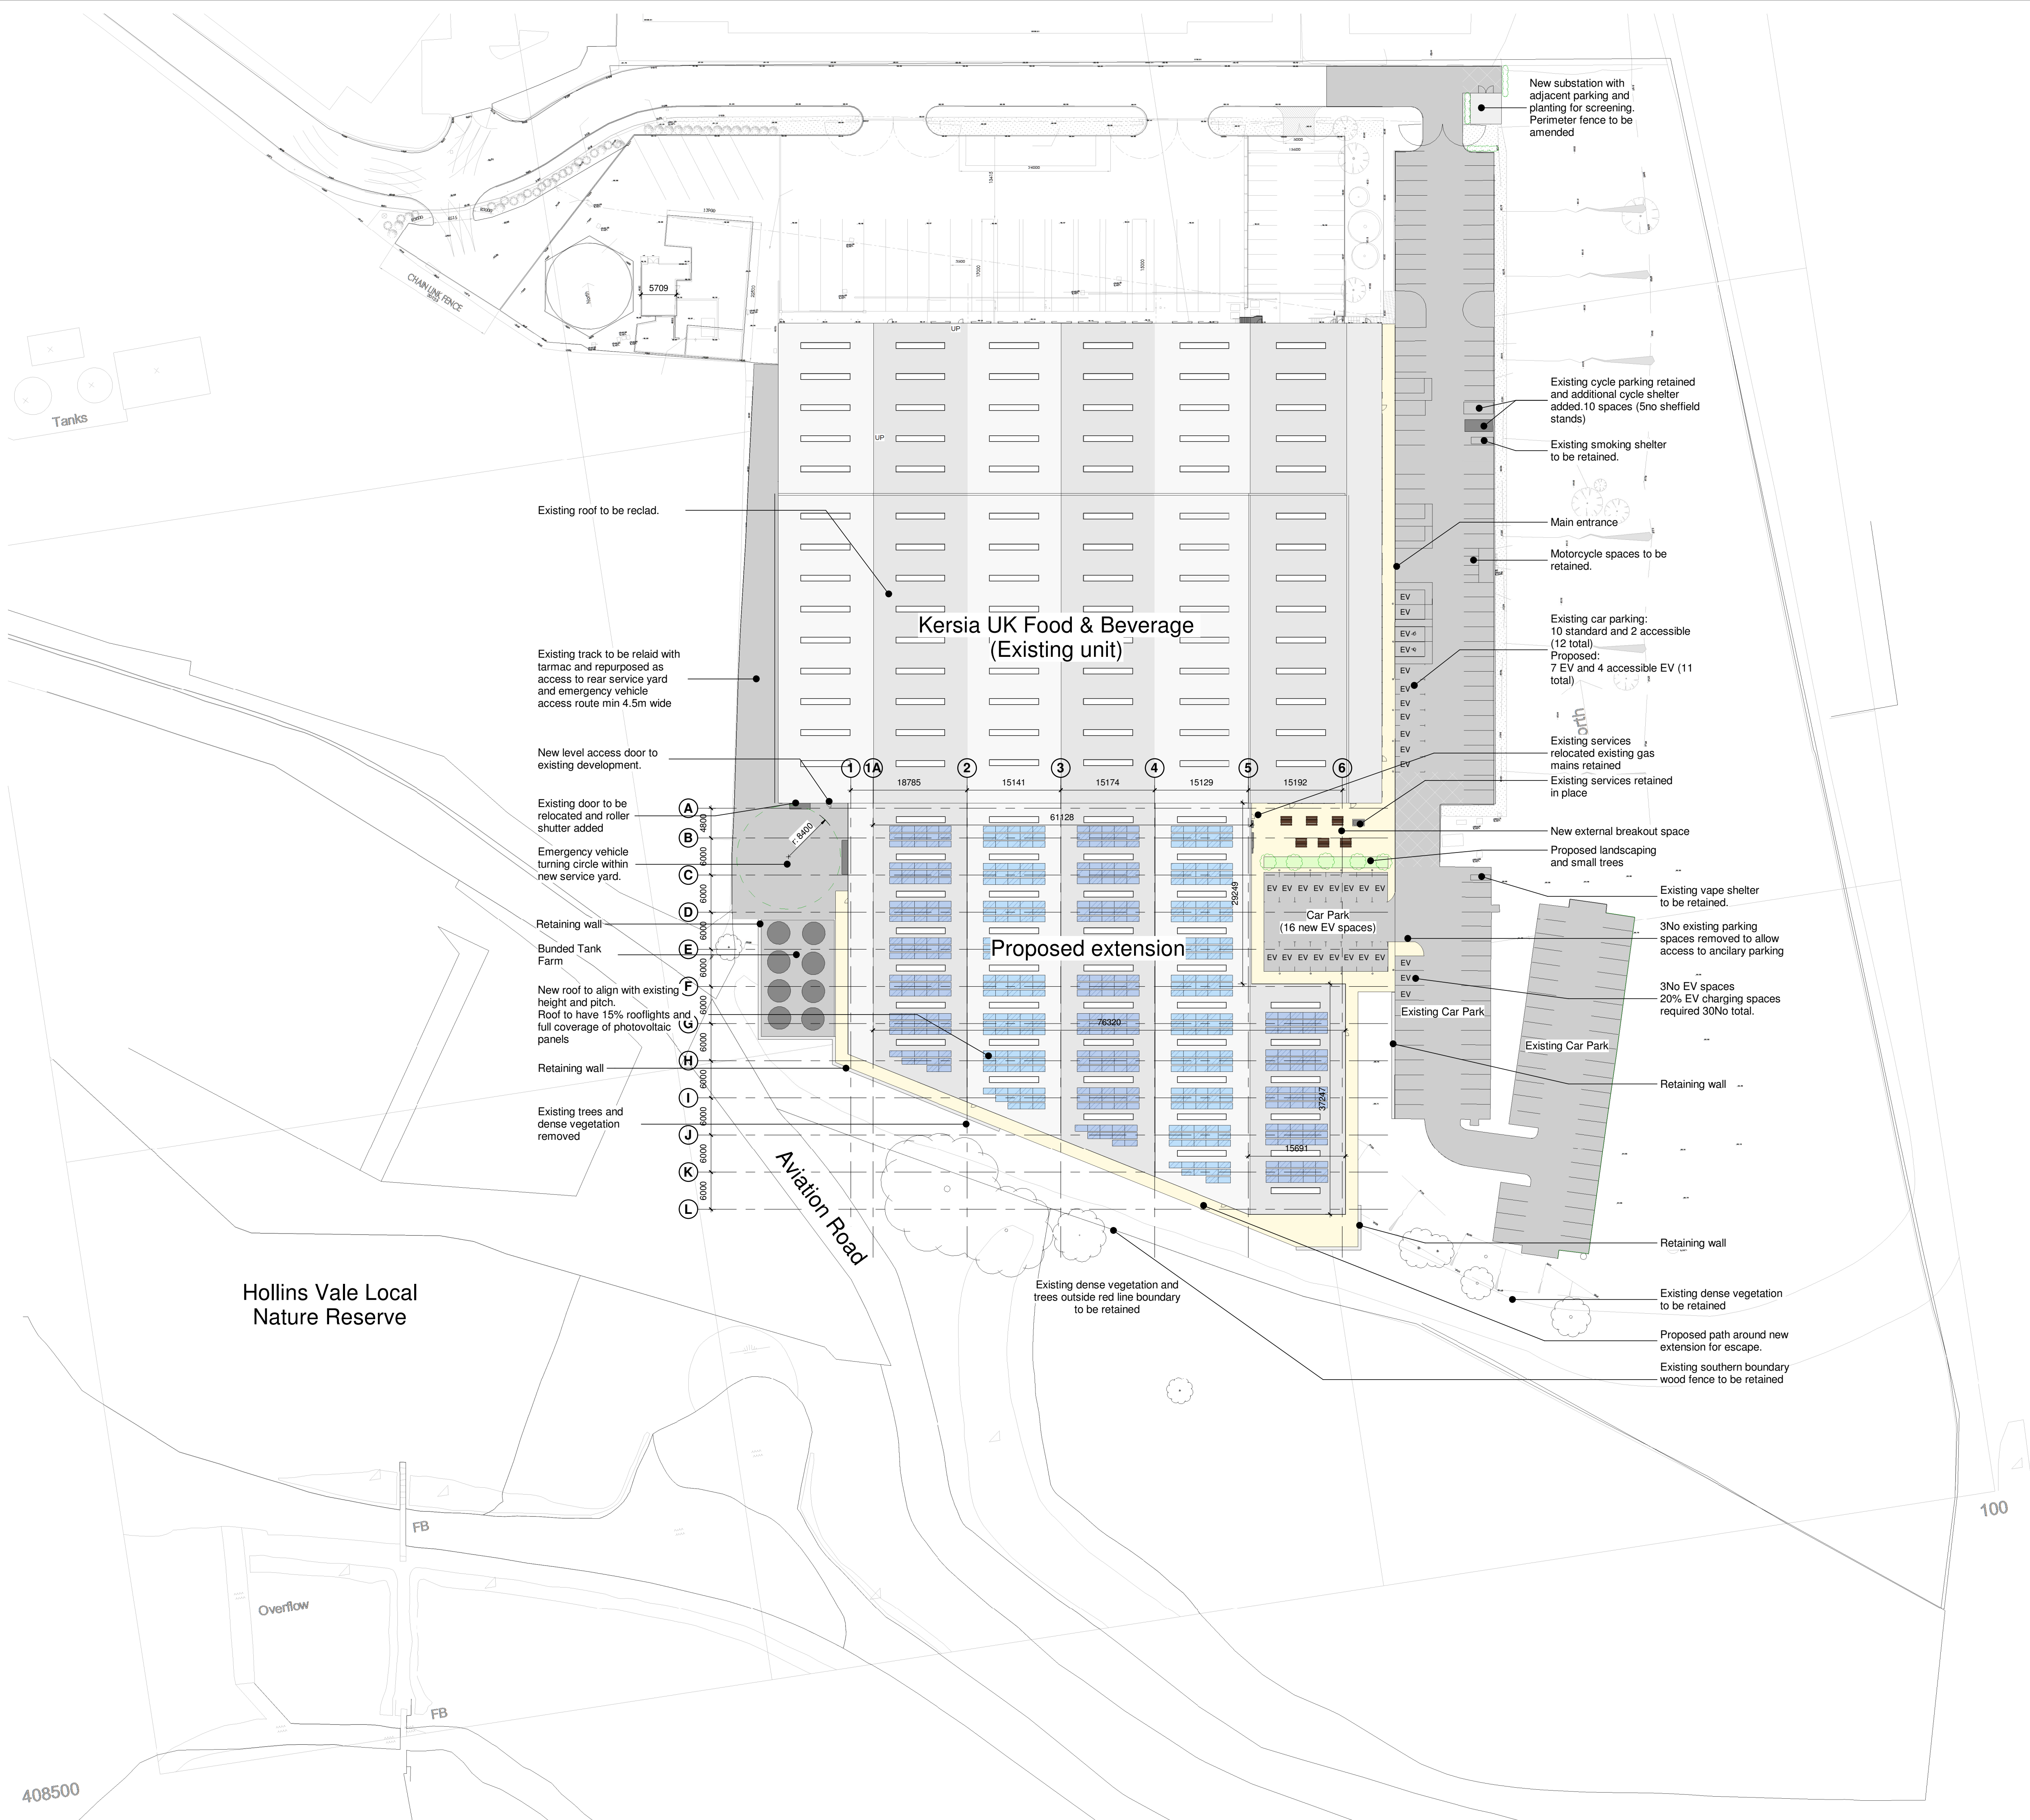

General Notes:

This drawing is the property of Fletcher-Rae (UK) Limited and copyright is reserved by them. The drawing is not to be copied, reproduced or re-distributed either in whole or in part without the prior written consent of Fletcher-Rae (UK) Limited.

The originator shall have no responsibility for any liability, loss, cost, damage or expense arising from or relating to any use of this document other than for its intended purpose on this project.

This drawing shall be read in conjunction with all other relevant drawings, specifications and associated documentation. Any discrepancies, errors or omissions are to be reported to the originator before proceeding with work.

All dimensions are to be checked on site by the contractor prior to proceeding with any work. This drawing shall not be scaled to ascertain any dimensions. Work to figured dimensions only.

DISCLAIMER
When this drawing is issued in CAD, it is an uncontrolled version issued for information only, to enable the recipient to prepare their own documents/ drawings for which they are solely responsible.

SOFTWARE INTEROPERABILITY
Fletcher-Rae (UK) Limited prepared this drawing using Autodesk REVIT.

Fletcher-Rae (UK) Limited does not accept liability for any loss or degradation of any information held in the drawing resulting from the translation from the original file format to any other file format or from the recipient's reading of it in any other programme.

Hazard Identification		
Ref	Hazard	Date

Parking Provisions (Existing)

- 150 Standard spaces
- 5 Disabled spaces
- 4 Motorcycle spaces

Parking Provisions (Proposed)

- 16 EV spaces
- 2 Disabled EV spaces
- (3 existing spaces removed for access to new car park. 1 space removed for new accessible EV spaces)

Parking Provisions (Total)

- 162 (150 + 4 + 16) Standard and 20% EV charging spaces (30 No total incl 4 Disabled)
- (5+2) Disabled spaces
- 4 Motorcycle spaces

P4	Draft Planning Issue for comment. Footprint extended	EG	22.11.23	BB
P3	PLANNING ISSUE	EG	04.10.23	BB
P2	Draft planning issue for comment	EG	25.09.23	BB
P1	Existing site topography added	EG	01.09.23	BB
Rev	Revision Details	Drawn	Date	Chkd

Project No.	23026
Suitability	SO WORK IN PROGRESS
Status	Planning

Client:

Kersia Group

Project:

Pilsworth Industrial Estate Extension
Bury

Sheet Name:
Planning - Proposed Site Plan

Drawing No.	23026-HFR-AV-ZZ-DR-A-PL10	Rev.	P4
Drawn By	EG	Scale	As indicated @ A1
Created	September 2023		

HORIZON
fletcher | rae

Level 12, Tower 12, 18-22 Bridge Street, Manchester, M3 3BZ
t +44 (0) 161 242 1140
w www.fletcher-rae.com
e info@fletcher-rae.com