

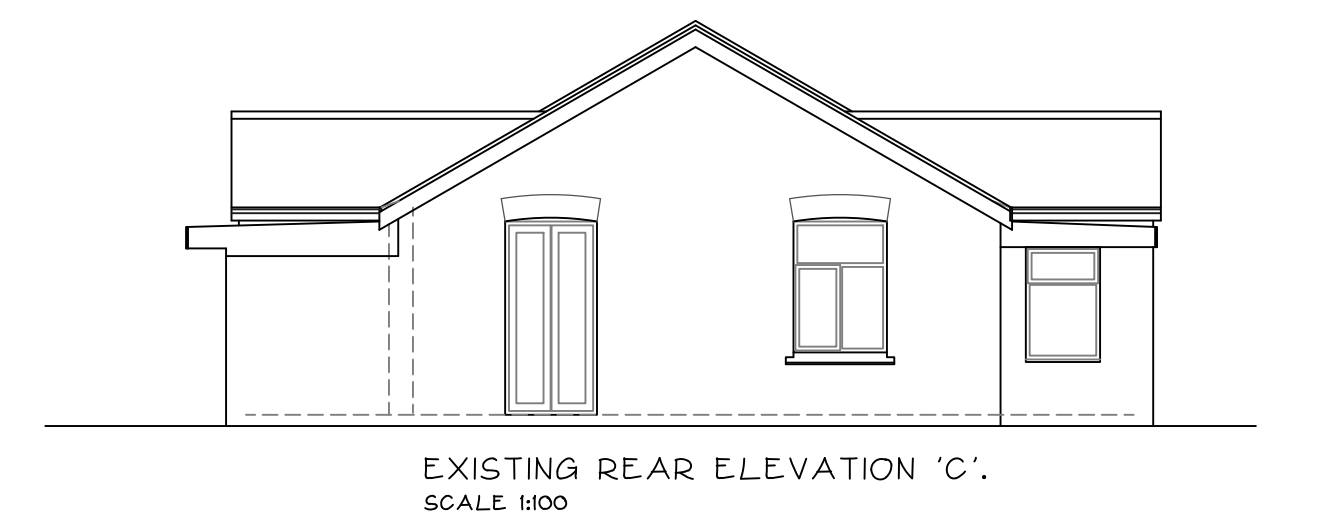
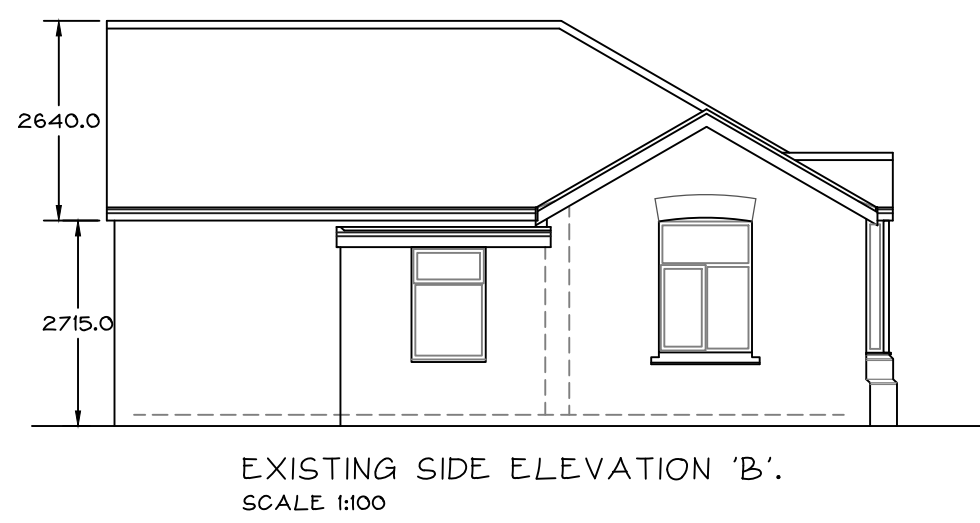
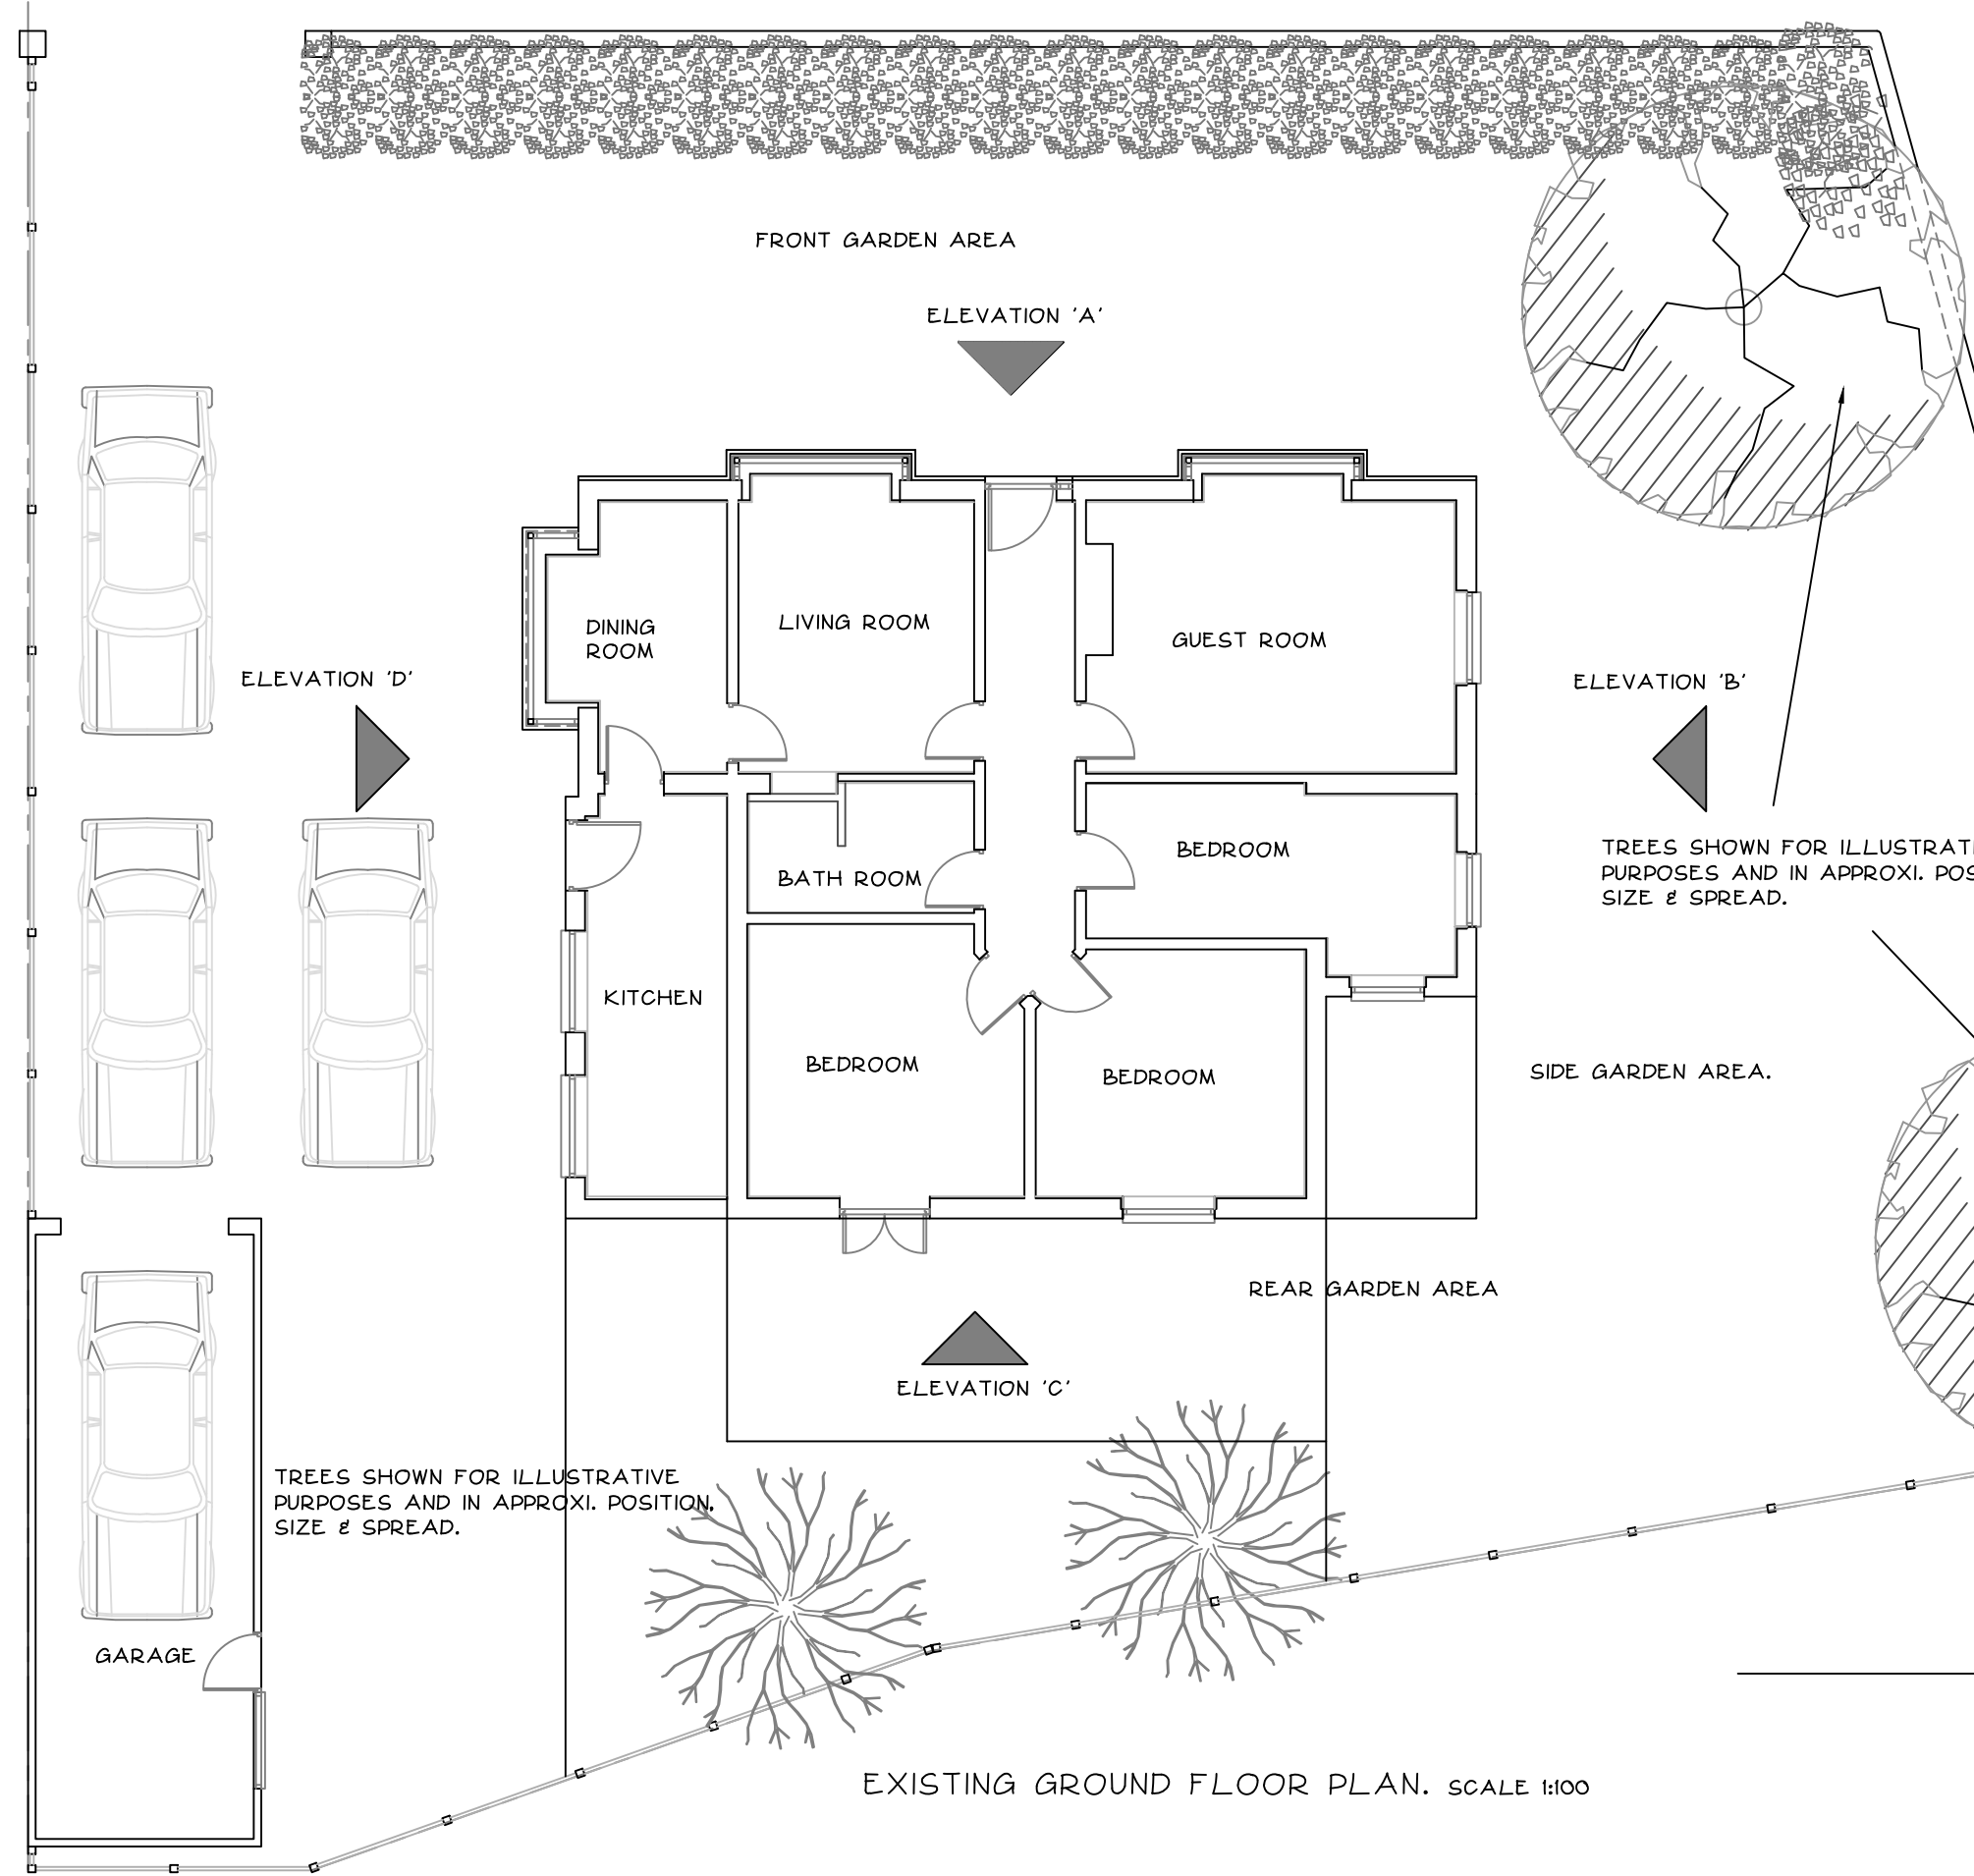
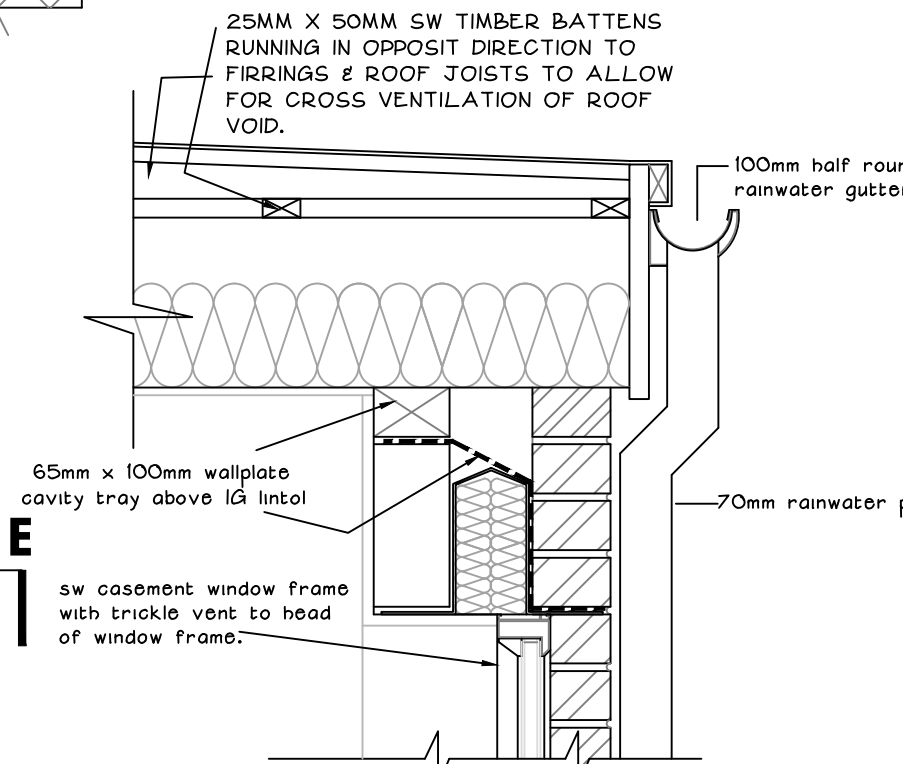
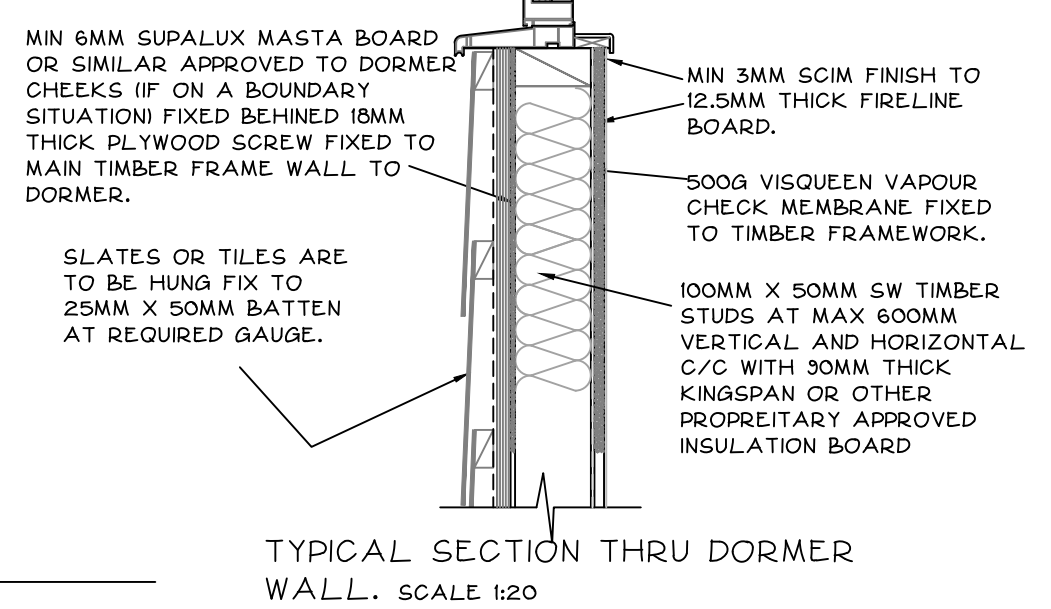


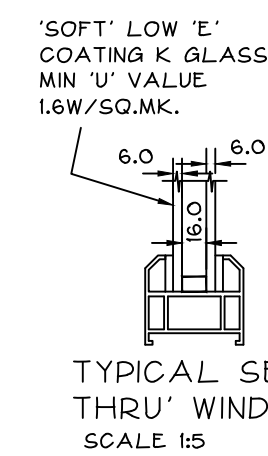

TIMBER FLOOR JOISTS TO BE MIN 225MM X 50MM SW TIMBER FLOOR JOISTS AT MAX 400MM C/C UNDERDRAWN BY FIRELINE BOARD TO GIVE MIN 1/2HR F.R. JOISTS TO BE TAPED AND SCIMMED PRIOR TO APPLYING FINAL SCIM FINISH. LAY BETWEEN FLOOR JOISTS ROCKWOOL QUILT INSULATION MIN 10KG/M3 DENSITY. PROVIDED PROPRIETARY STRUTTING AT MAX 2.0M C/C OR AT MIDSPAN POSITION WHICH EVER IS THE GREATER.

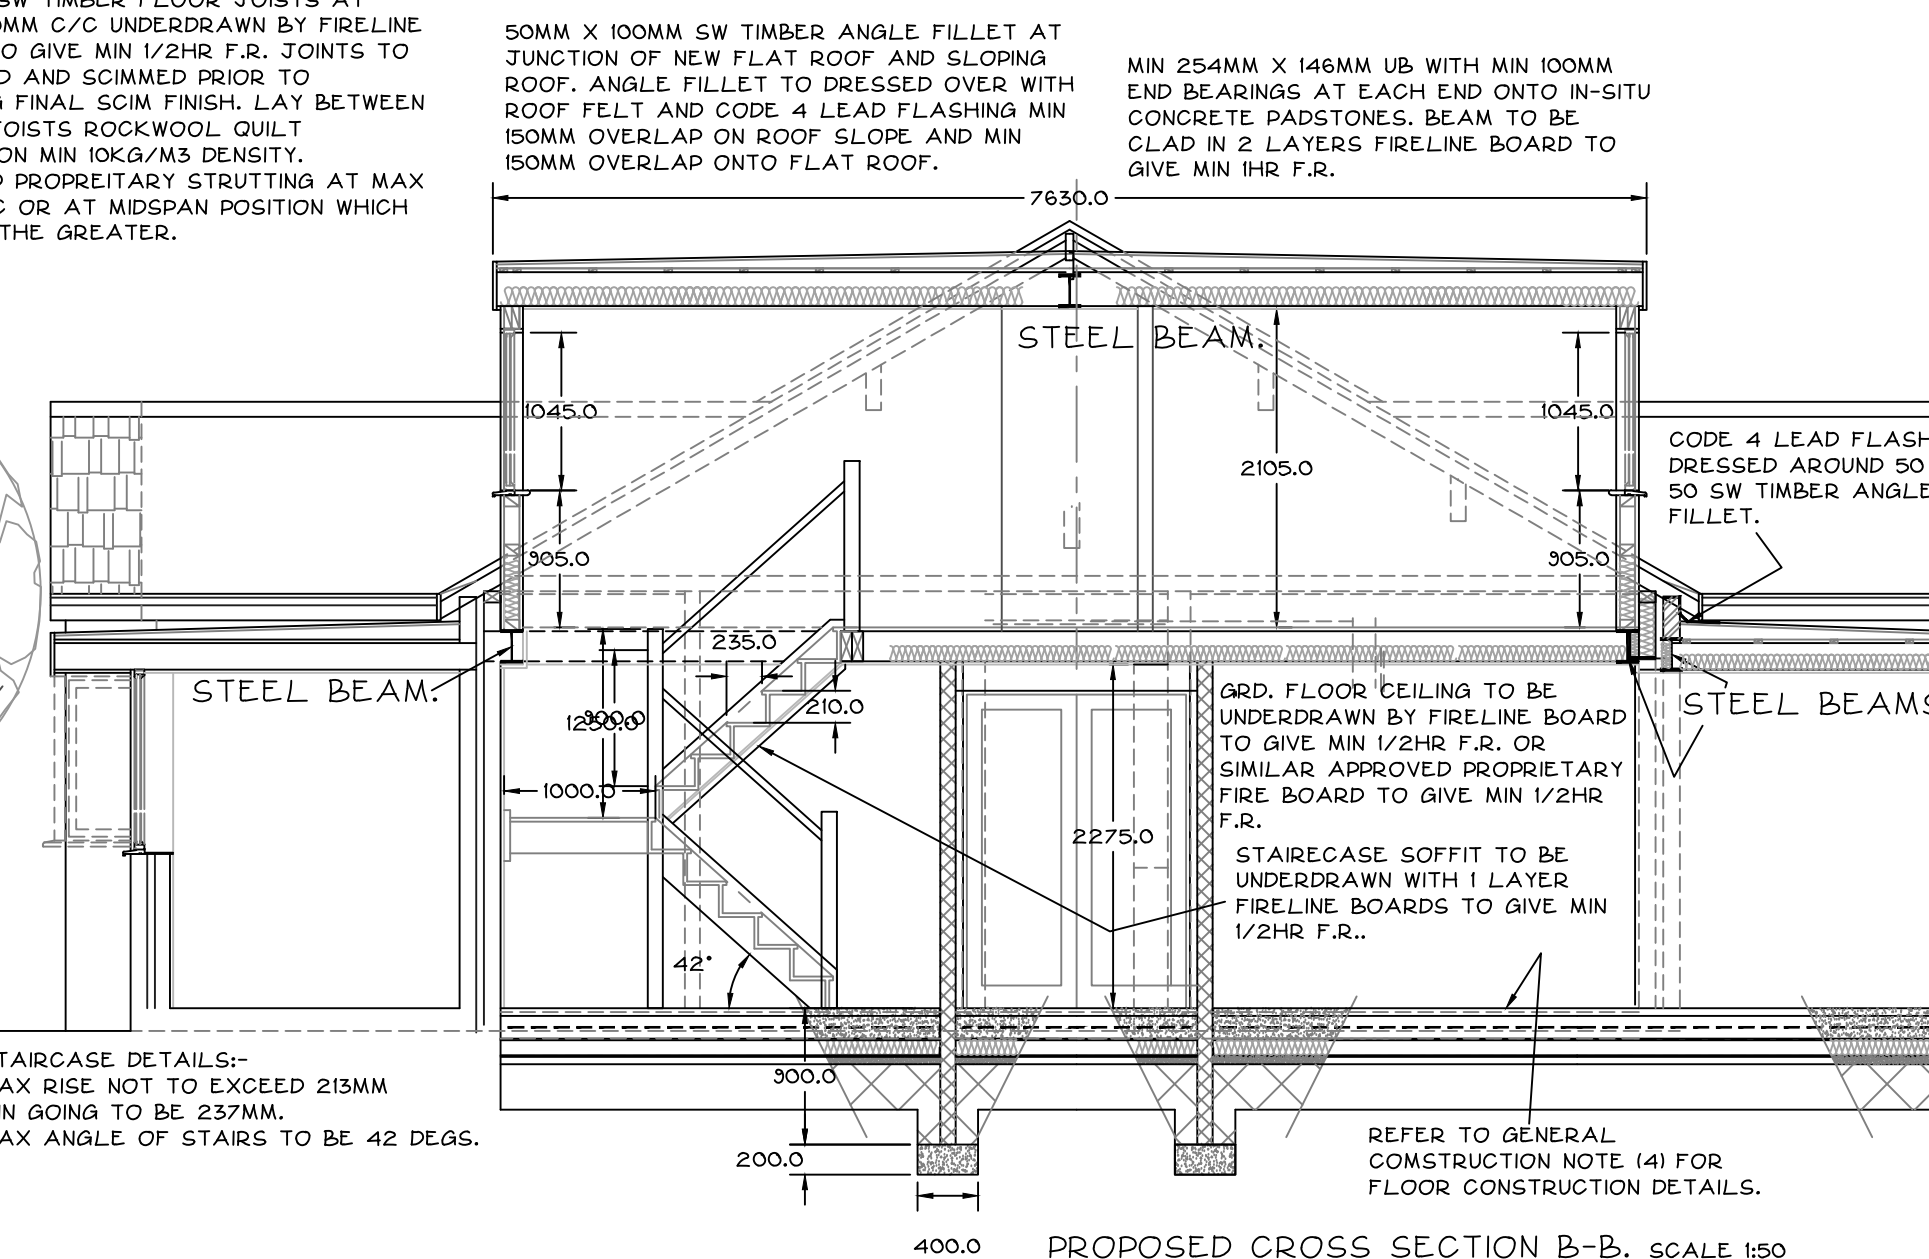

NOTE:- THIS PLAN COPY IS FOR PLANNING APPROVAL PURPOSES ONLY.

REV 'A' 24.02.23 PROPOSED SITE PLAN ADDED AND DIMENSIONS ADDED TO ELEVATIONS, PLANS & X-SECTIONS. No reliance should be placed upon dimensions which are scaled off this drawing : please see annotations.

Revision					
Issued	09.02.23	A			
PLANNING DEPT	1	1			
CLIENT	1	1			
BUILDING REGS					

title
PROPOSED ALTERATION OF HIPPED ROOF TO FRONT ELEVATION TO GABLE PROFILE, ADDITION OF FIRST FLOOR LEVEL DORMER EXTENSIONS & SINGLE STOREY DORMER EXTENSIONS AT:- 219 AINSWORTH RD, BURY. BL8 2SQ.

EXISTING & PROPOSED FLOOR PLANS, EXISTING ELEVATIONS AND CROSS SECTION DETAILS.

YOUNUS KHAN
ARCHITECTURAL CONSULTANT

YOUNUS KHAN B.A (HONS) ARCH. DESIGN CONSULTANT
TEL + FAX BLACKBURN 01254 691988. MOBILE 07930 344601

date	drawn	checked	rev
FEB. 2023			
scale	project no.	drawing no.	
1:50, 1:100	3632	01	A

