

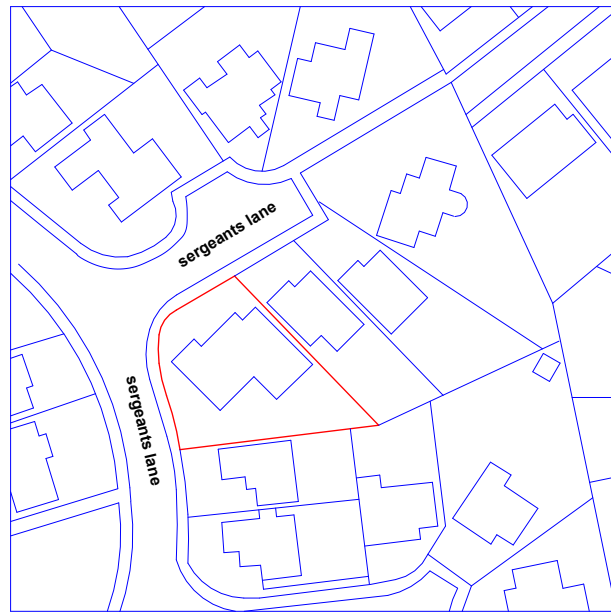


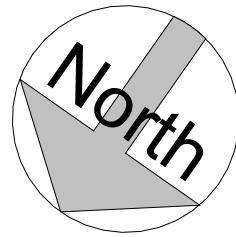

Location Plan

1 : 1250

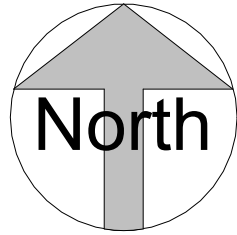

VISUAL SCALE 1:1250 @ A3



Site Plan

1 : 200



VISUAL SCALE 1:200 @ A3

THIS DRAWING IS THE COPYRIGHT OF MD DESIGN CONSULTANCY. DO NOT SCALE FROM THESE DRAWINGS. ALL LEVELS/DIMENSIONS TO BE CHECKED ON SITE PRIOR TO WORKS COMMENCING. REPORT ALL DISCREPANCIES TO CLIENT/DESIGNER.

CIAT affiliate	 MD DESIGN CONSULTANCY 07728417797 dabeer@mddesigns.co.uk	Proposed Single Storey Rear Extension & First Floor Rear Extension 29 Sergeants Ln, Whitefield, Manchester M45 7TR	Location & Site Plan (DR) A207	Client Name Matt Kelly	Rev A B	Description Draft Issue Issued For Planning	Date 05.04.26 01.05.26
			Project Number 0110	Drawn By MDR			
					Revision	B	