



Axonometric View of Proposed Entrance Public Realm - 1:100@A1



Section Location Plan - 1:250@A1

## NOTES:

DO NOT SCALE. Use figured dimensions only. The contractor is requested to check all dimensions before the work is put in hand. Copyright of this drawing belongs solely to Iteriad Ltd ©. This drawing must only be used for the purpose for which it is supplied and its contents must not be reproduced for any purpose without written permission. Areas indicated, or areas calculated from this drawing should be used for valuation purposes or as the basis for development contracts. Iteriad Ltd is a limited liability company registered in England and Wales. Number 7966573


KEY PLAN

### TO BE READ IN CONJUNCTION WITH:

Woodbury Entrance Drawings:  
WBE-ITR-00-XX-DR-L-0001 - Landscape Masterplan  
WBE-ITR-00-XX-DR-L-0002 - Landscape Strategy Plan  
WBE-ITR-00-XX-DR-L-0003 - External Levels Strategy  
WBE-ITR-00-XX-DR-L-0101 - Landscape GA

Woodbury South Drawings:  
WBS-ITR-00-XX-DR-L-0001 - Landscape Masterplan  
WBS-ITR-00-XX-DR-L-0002 - Landscape Strategy Plan  
WBS-ITR-00-XX-DR-L-0003 - External Levels Strategy  
WBS-ITR-00-XX-DR-L-0101 - Landscape GA

Woodbury Documents:  
WBC-ITR-VV-XX-SP-L-2000 - Outline Hard & Soft Landscape Materials Schedule

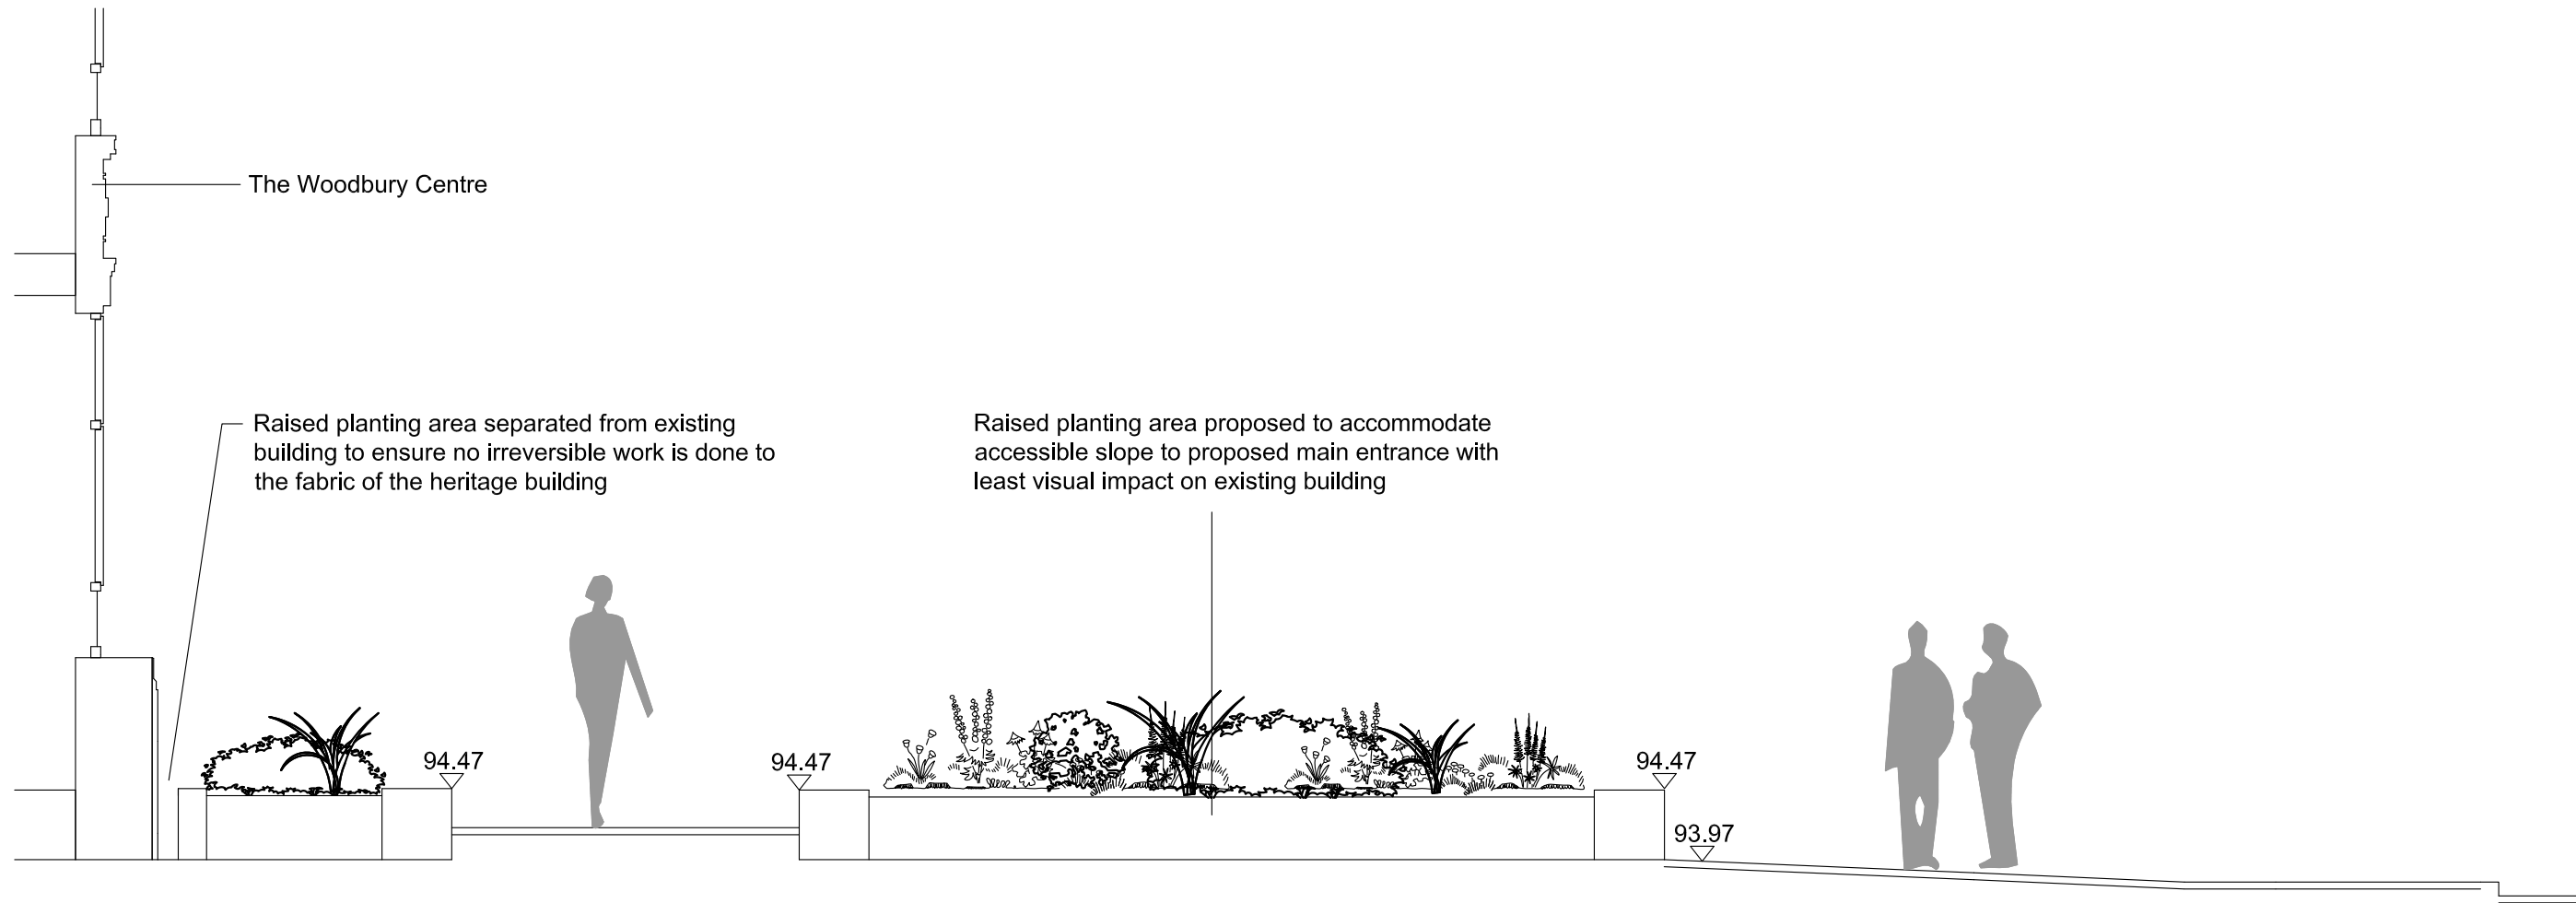

Section A-A - 1:50@A1

1:21 Accessible slope to higher level proposed main entrance

Planting in 0.5m high raised bed

Existing footpath (outside site boundary)




Section B-B - 1:50@A1


Proposed arrival space 0.5m above existing ground level to fully inclusive access to proposed main entrance

Proposed stepped access to new main entrance


Existing footpath (outside site boundary)

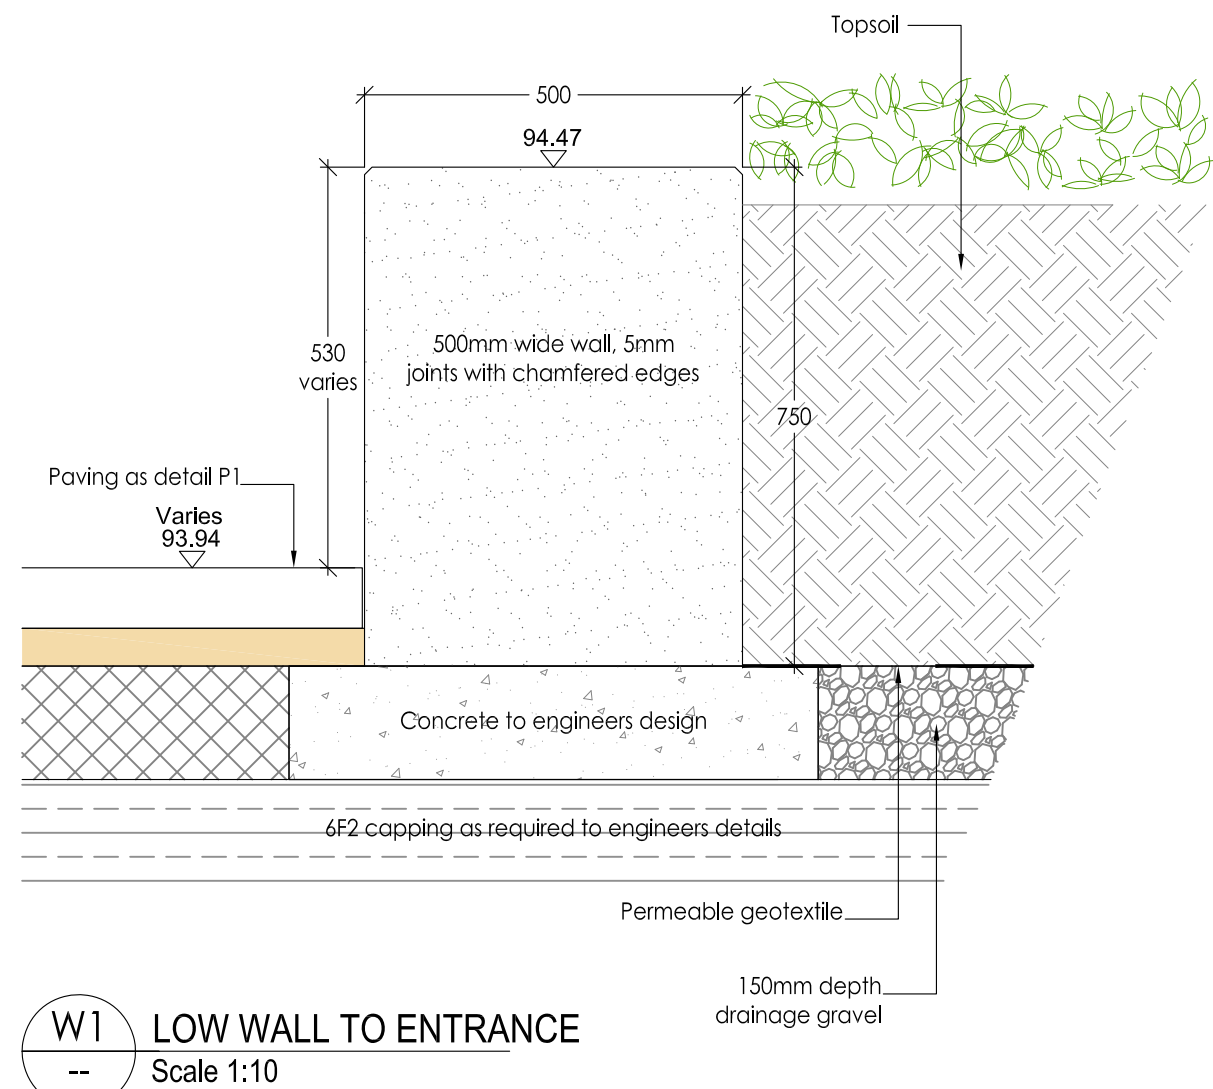

Typical Wall Section C-C - 1:10@A1

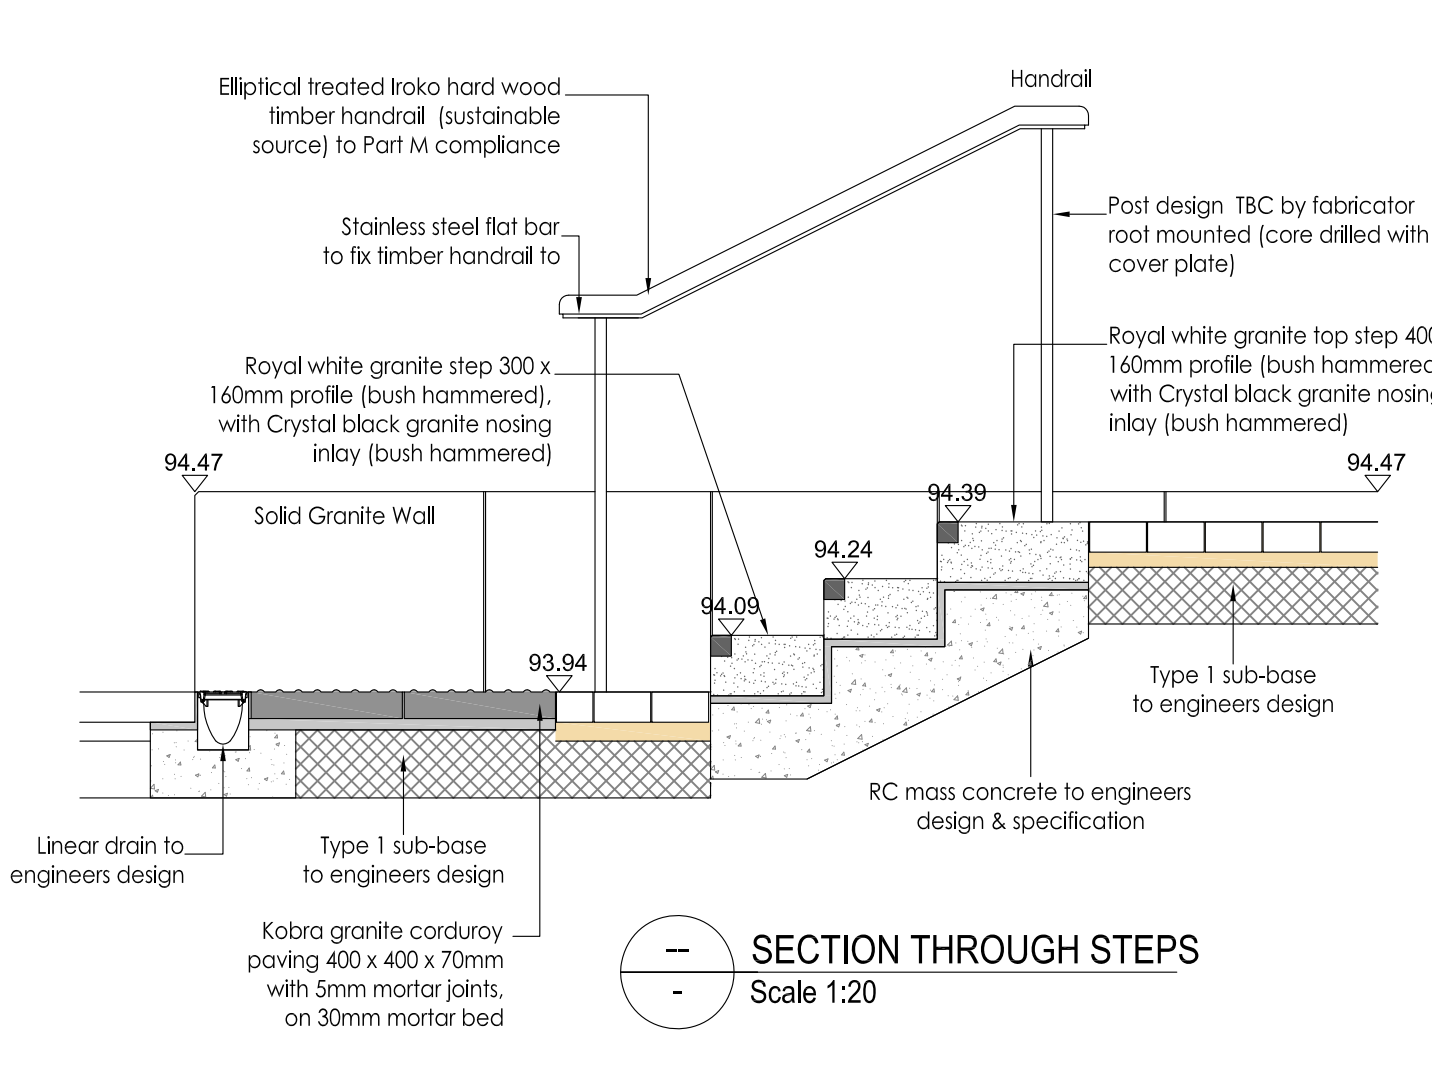

Section Through Proposed Steps D-D - 1:20@A1

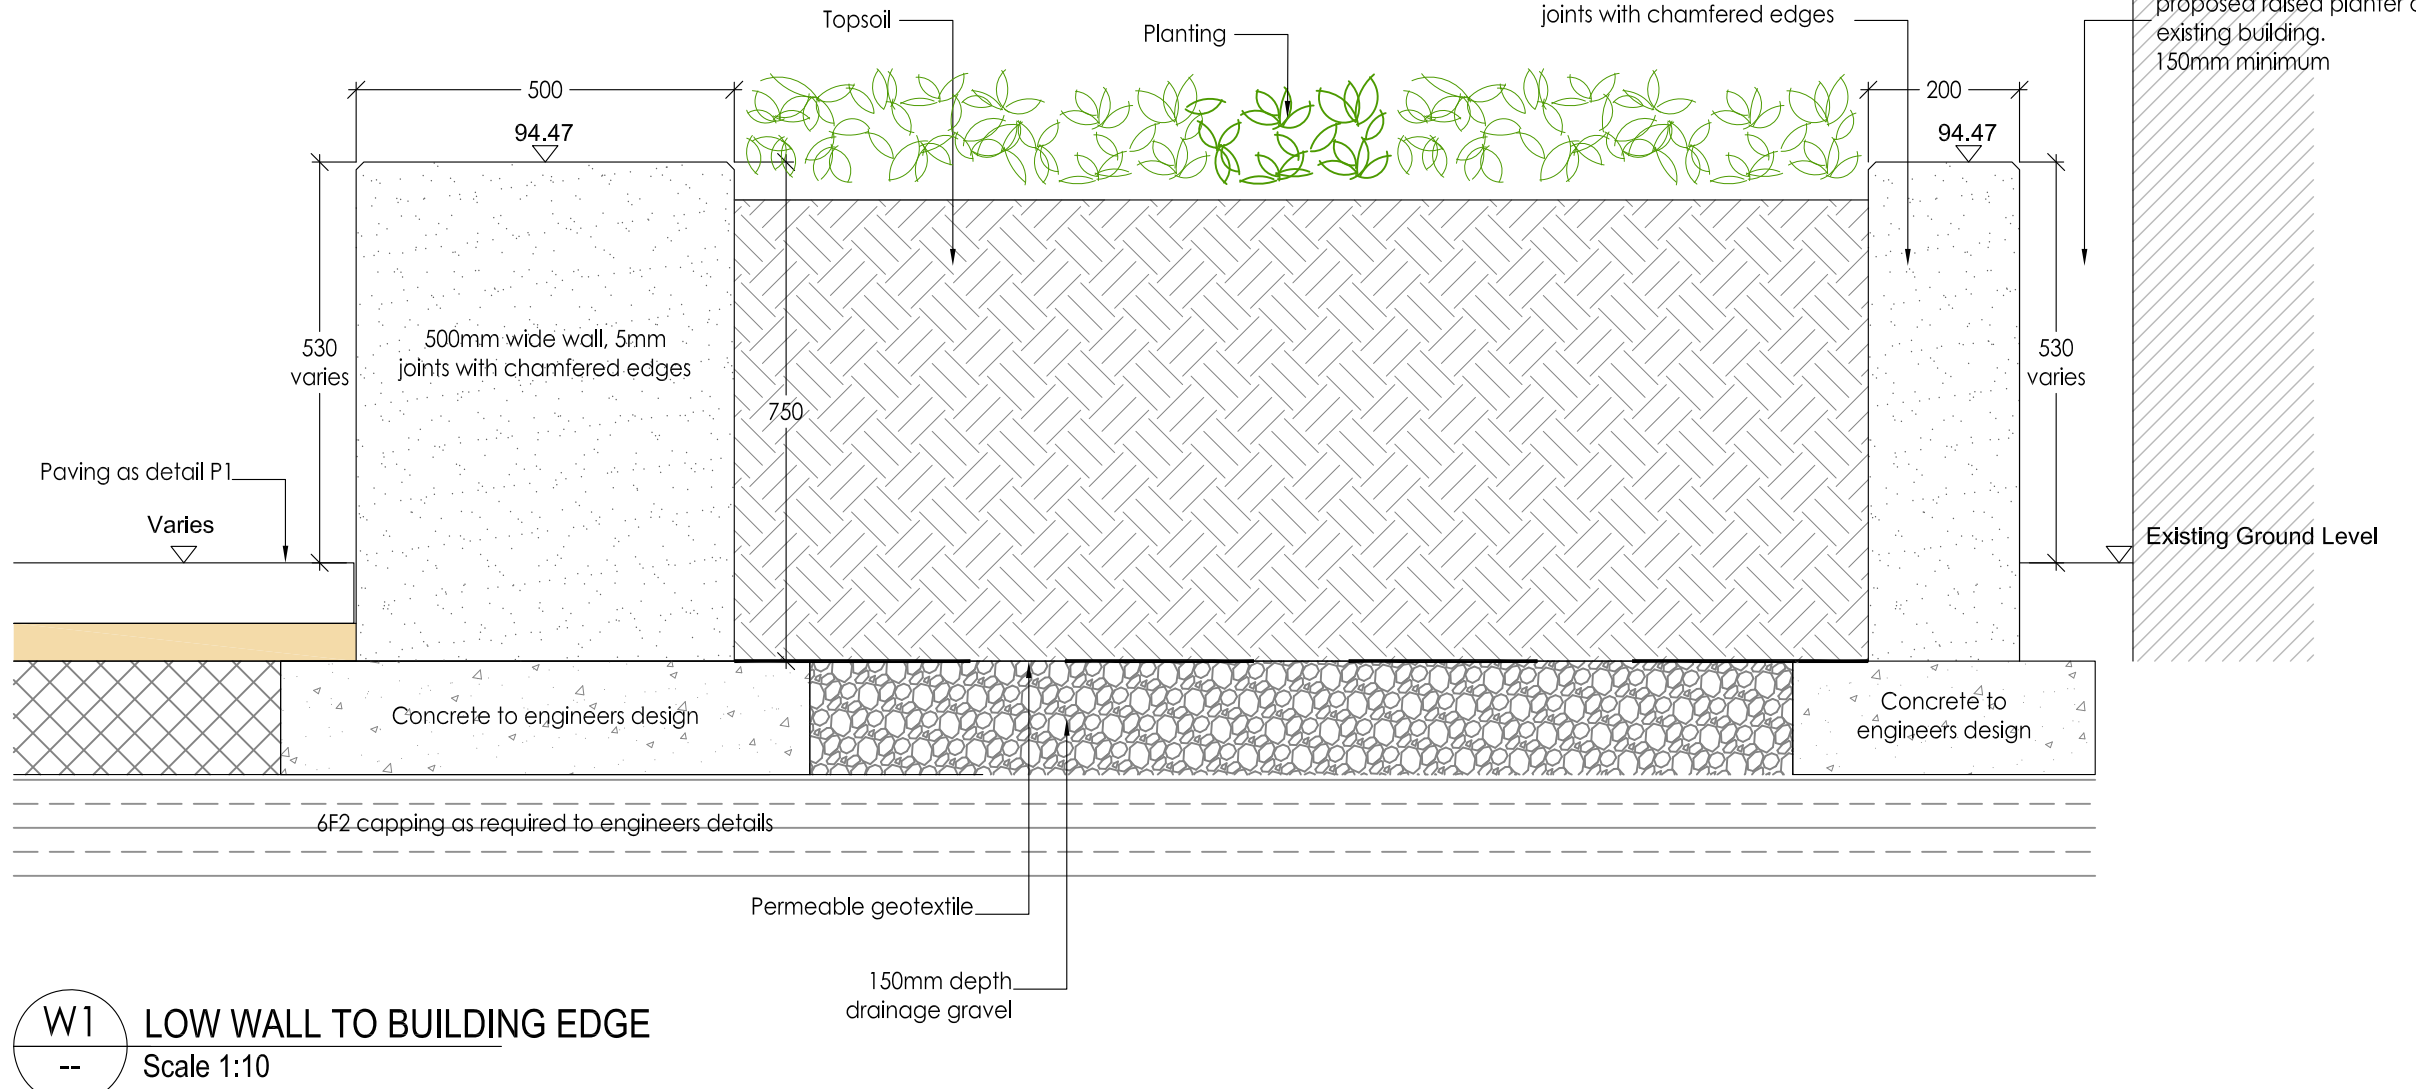

Section Through Building Edge E-E - 1:20@A1

| REV | DETAILS     | DRAWN BY | CHECKED BY | CHECKED DATE |
|-----|-------------|----------|------------|--------------|
| P01 | FIRST ISSUE | MS       | KH         | 22.11.23     |

### DRAWING RECORD


### STATUS

### FOR INFORMATION

### CLIENT



### MASTERPLANNERS/LANDSCAPE ARCHITECTS

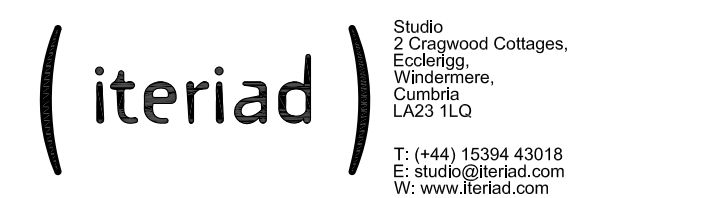

### PROJECT TITLE

BURY COLLEGE - WOODBURY ENTRANCE

### DRAWING TITLE

Landscape Bespoke Details  
Main Entrance Arrangement

### SCALE

Varies@A1 MS NOV '23

### JOB/DRAWING NUMBER

WBE-ITR-00-XX-DR-L-0310 P01

### REVISION