


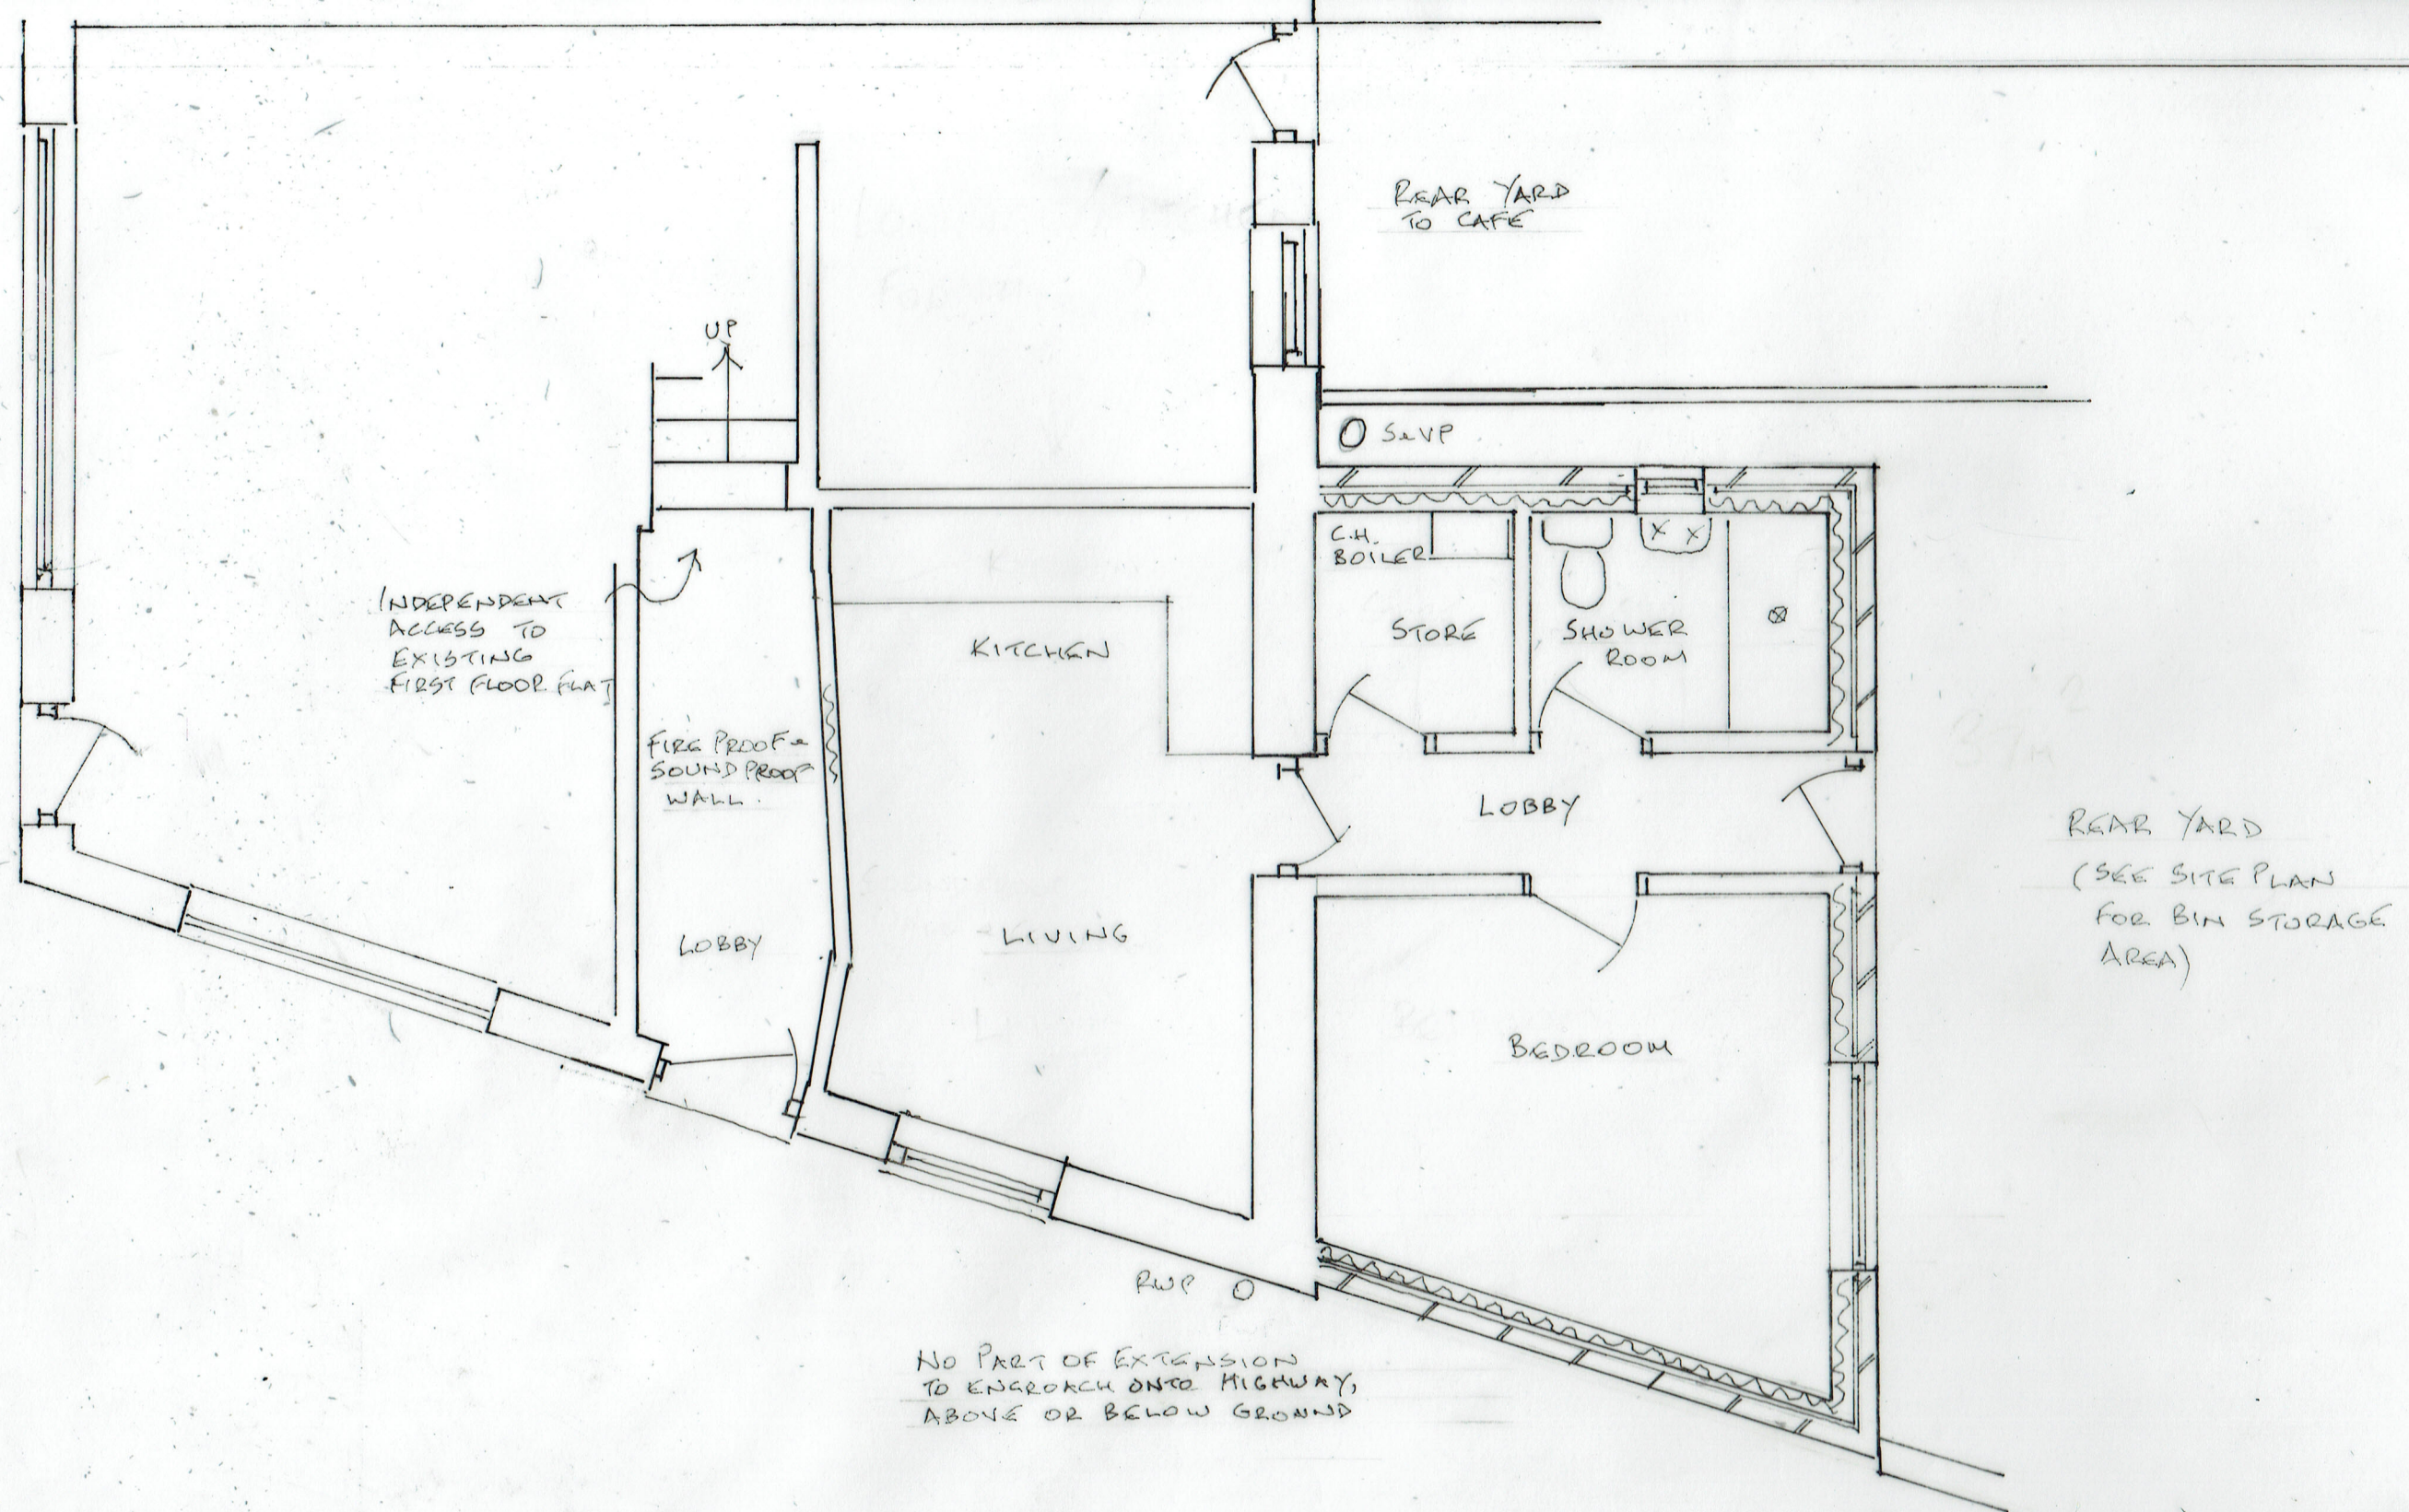

3. PROPOSED GROUND FLOOR PLAN

22/11/2023 - FULL GROUND FLOOR SHOWN
18/11/2023

23/755/03A

0 5 METRES

SCALE 1:500 A3

EXTENSION TO CREATE GROUND FLOOR FLAT

212 A, BELL LANE, BURY BL9 6HS