



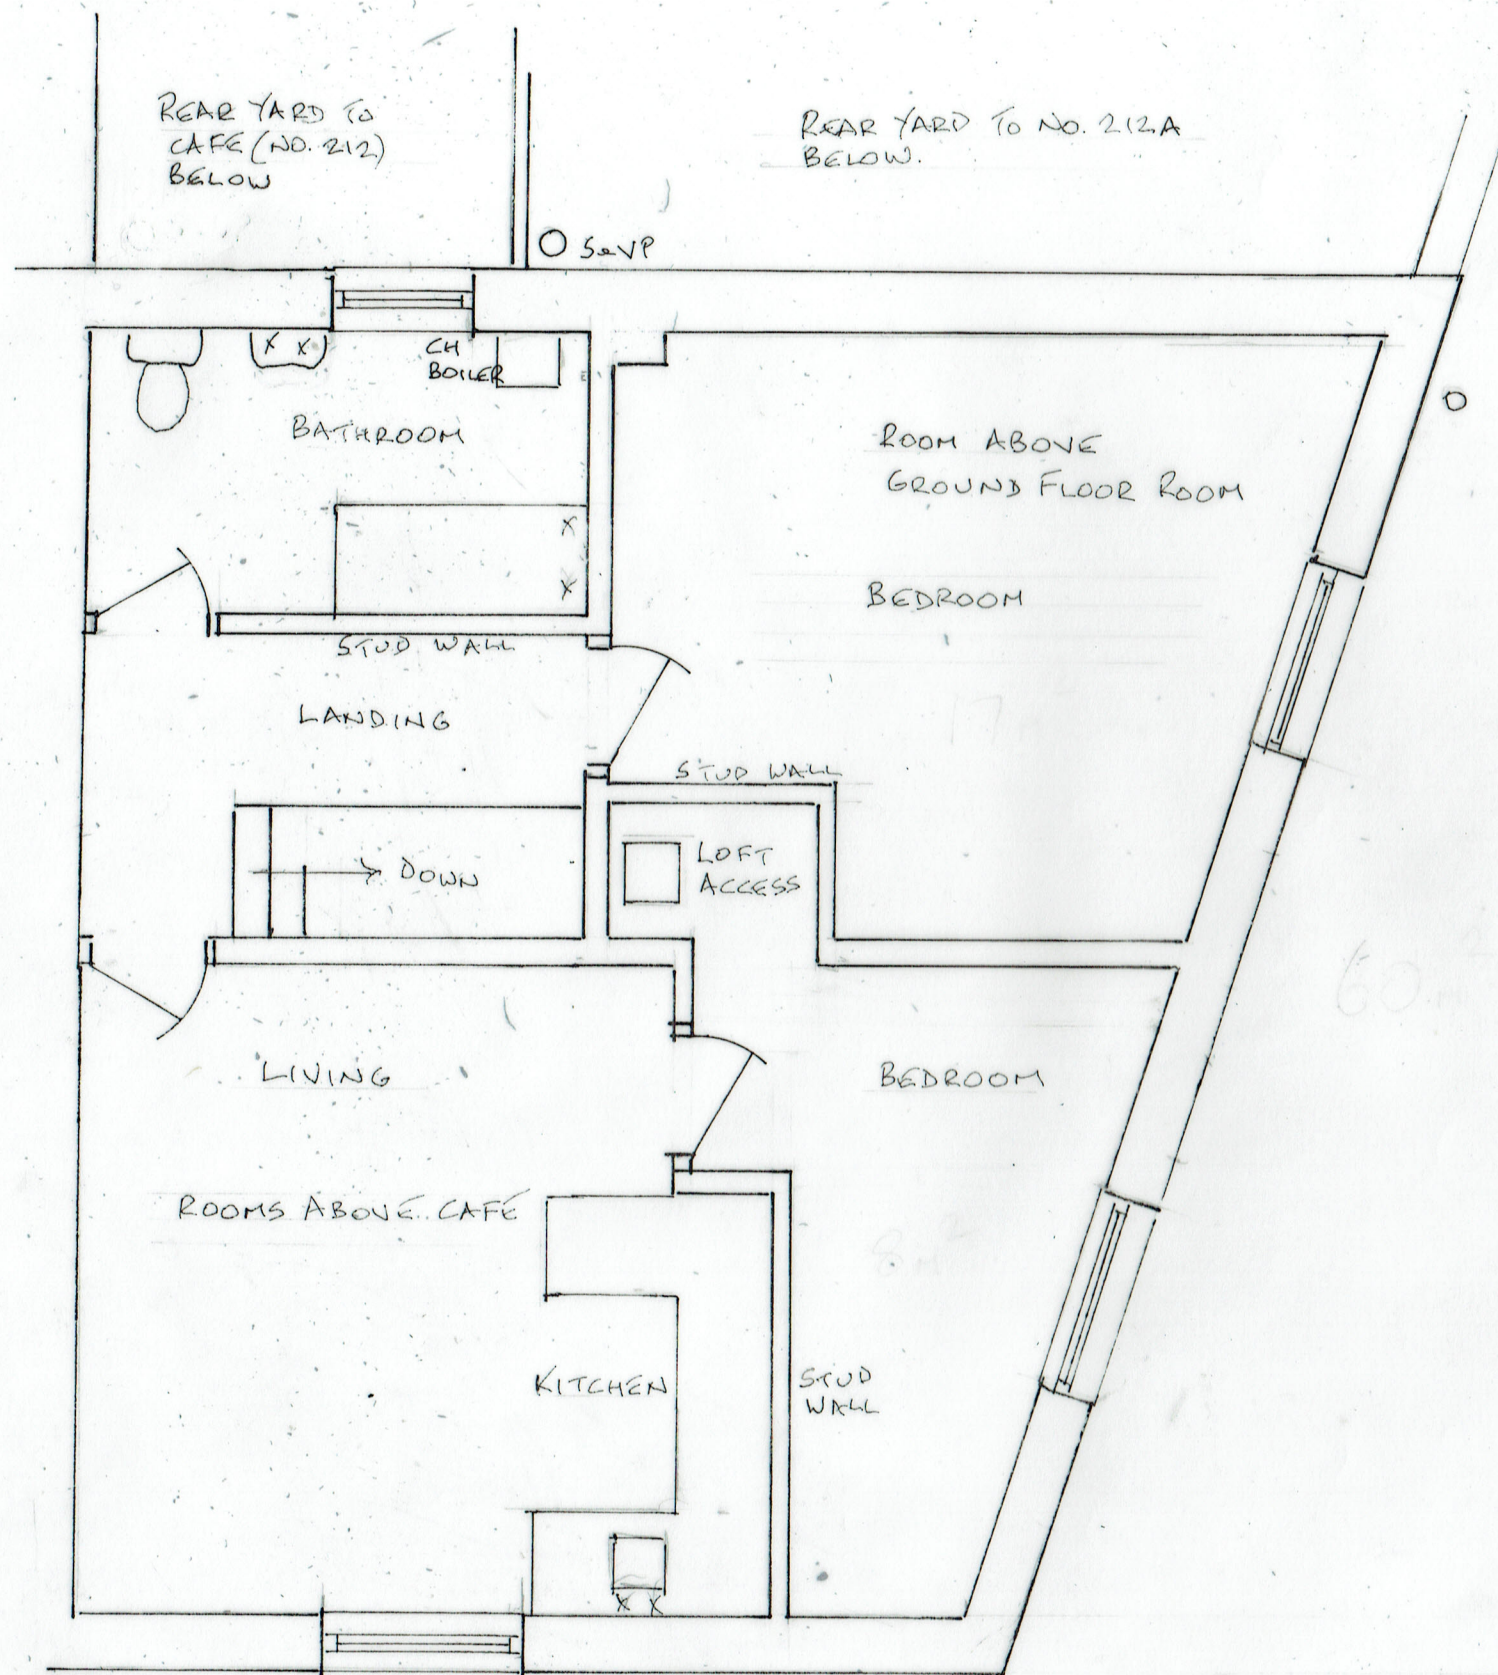

2A EXISTING FIRST FLOOR PLAN

 

SCALE 1:50 @ A3

* FIRST FLOOR LAYOUT WILL BE RETAINED AS EXISTING

29/11/2023 -
18/11/2023

23/155/02A

EXTENSION TO CREATE GROUND FLOOR FLAT
212A, BELL LANE BURY BL9 6HS