



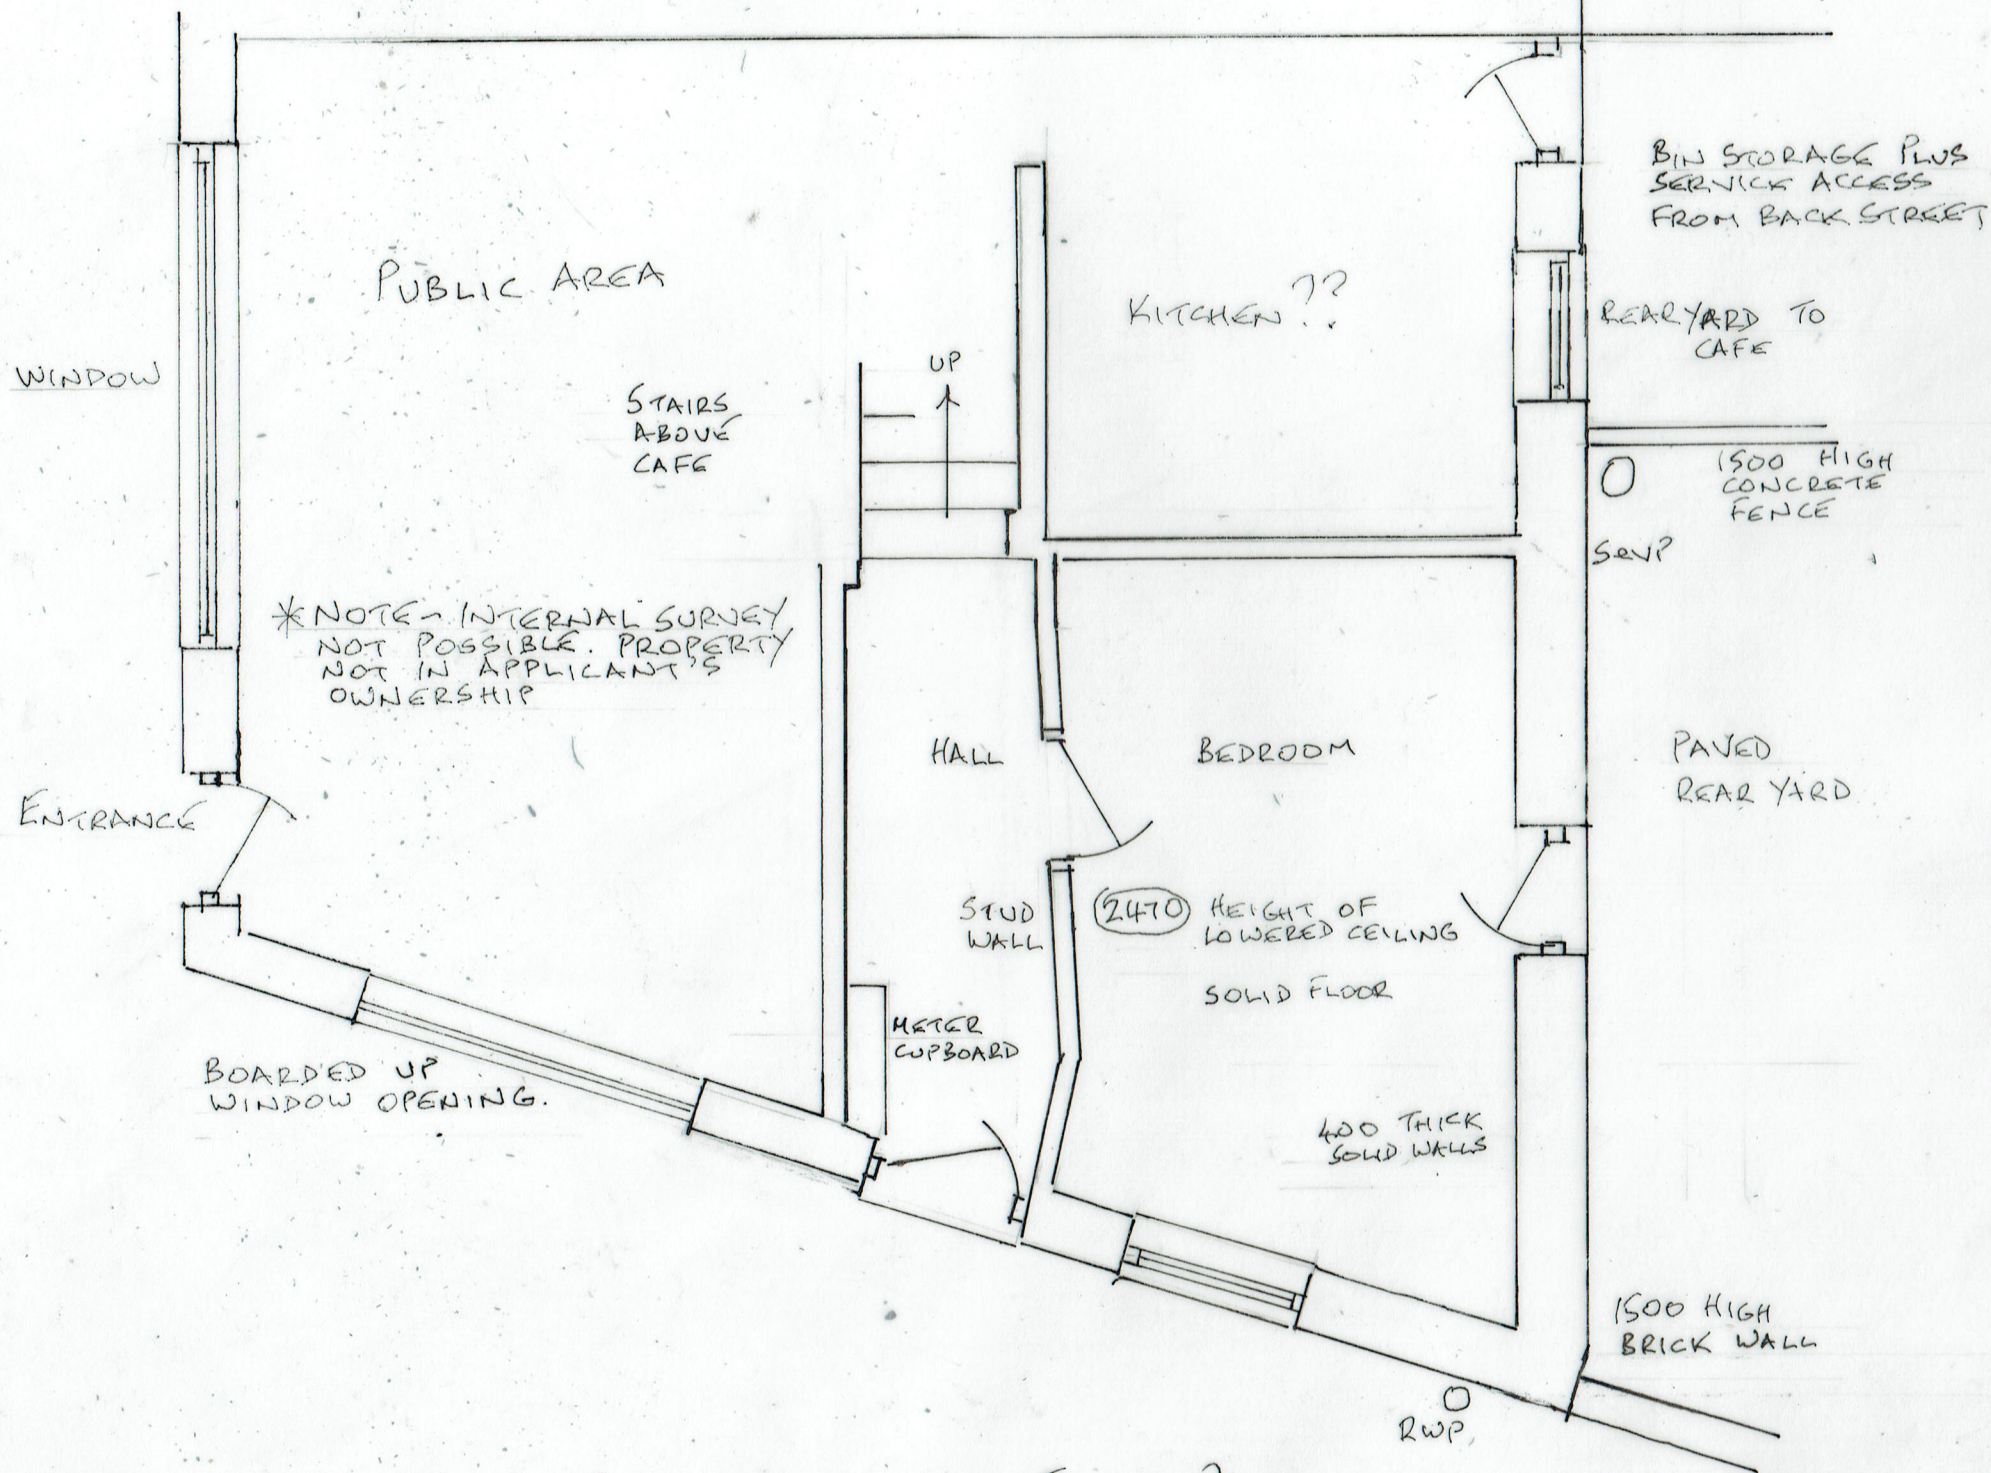

LOCATION PLAN (1:1250)

EXISTING GROUND FLOOR PLAN

 

SCALE 1:50 @ A3

29/11/2023 - FULL GROUND FLOOR SHOWN  
18/11/2023

23/155/01A

EXTENSION TO CREATE GROUND FLOOR FLAT

212 A, BELL LANE BURY BLA 6HS