



NOTES

- This drawing is copyright. No unauthorised copying of drawing without the express permission of the architect.
- Do not scale from prints. Use figure dimensions only.
- Contractors to check all dimensions on site prior to commencement of work.
- All works to be carried out in accordance with current statutory health and safety regulations.
- This drawing is to be read in conjunction with all relevant specifications and schedules of materials and finishes. Any discrepancies or variations are to be notified to the architect before affected work commences.


REV. AMENDMENTS DATE

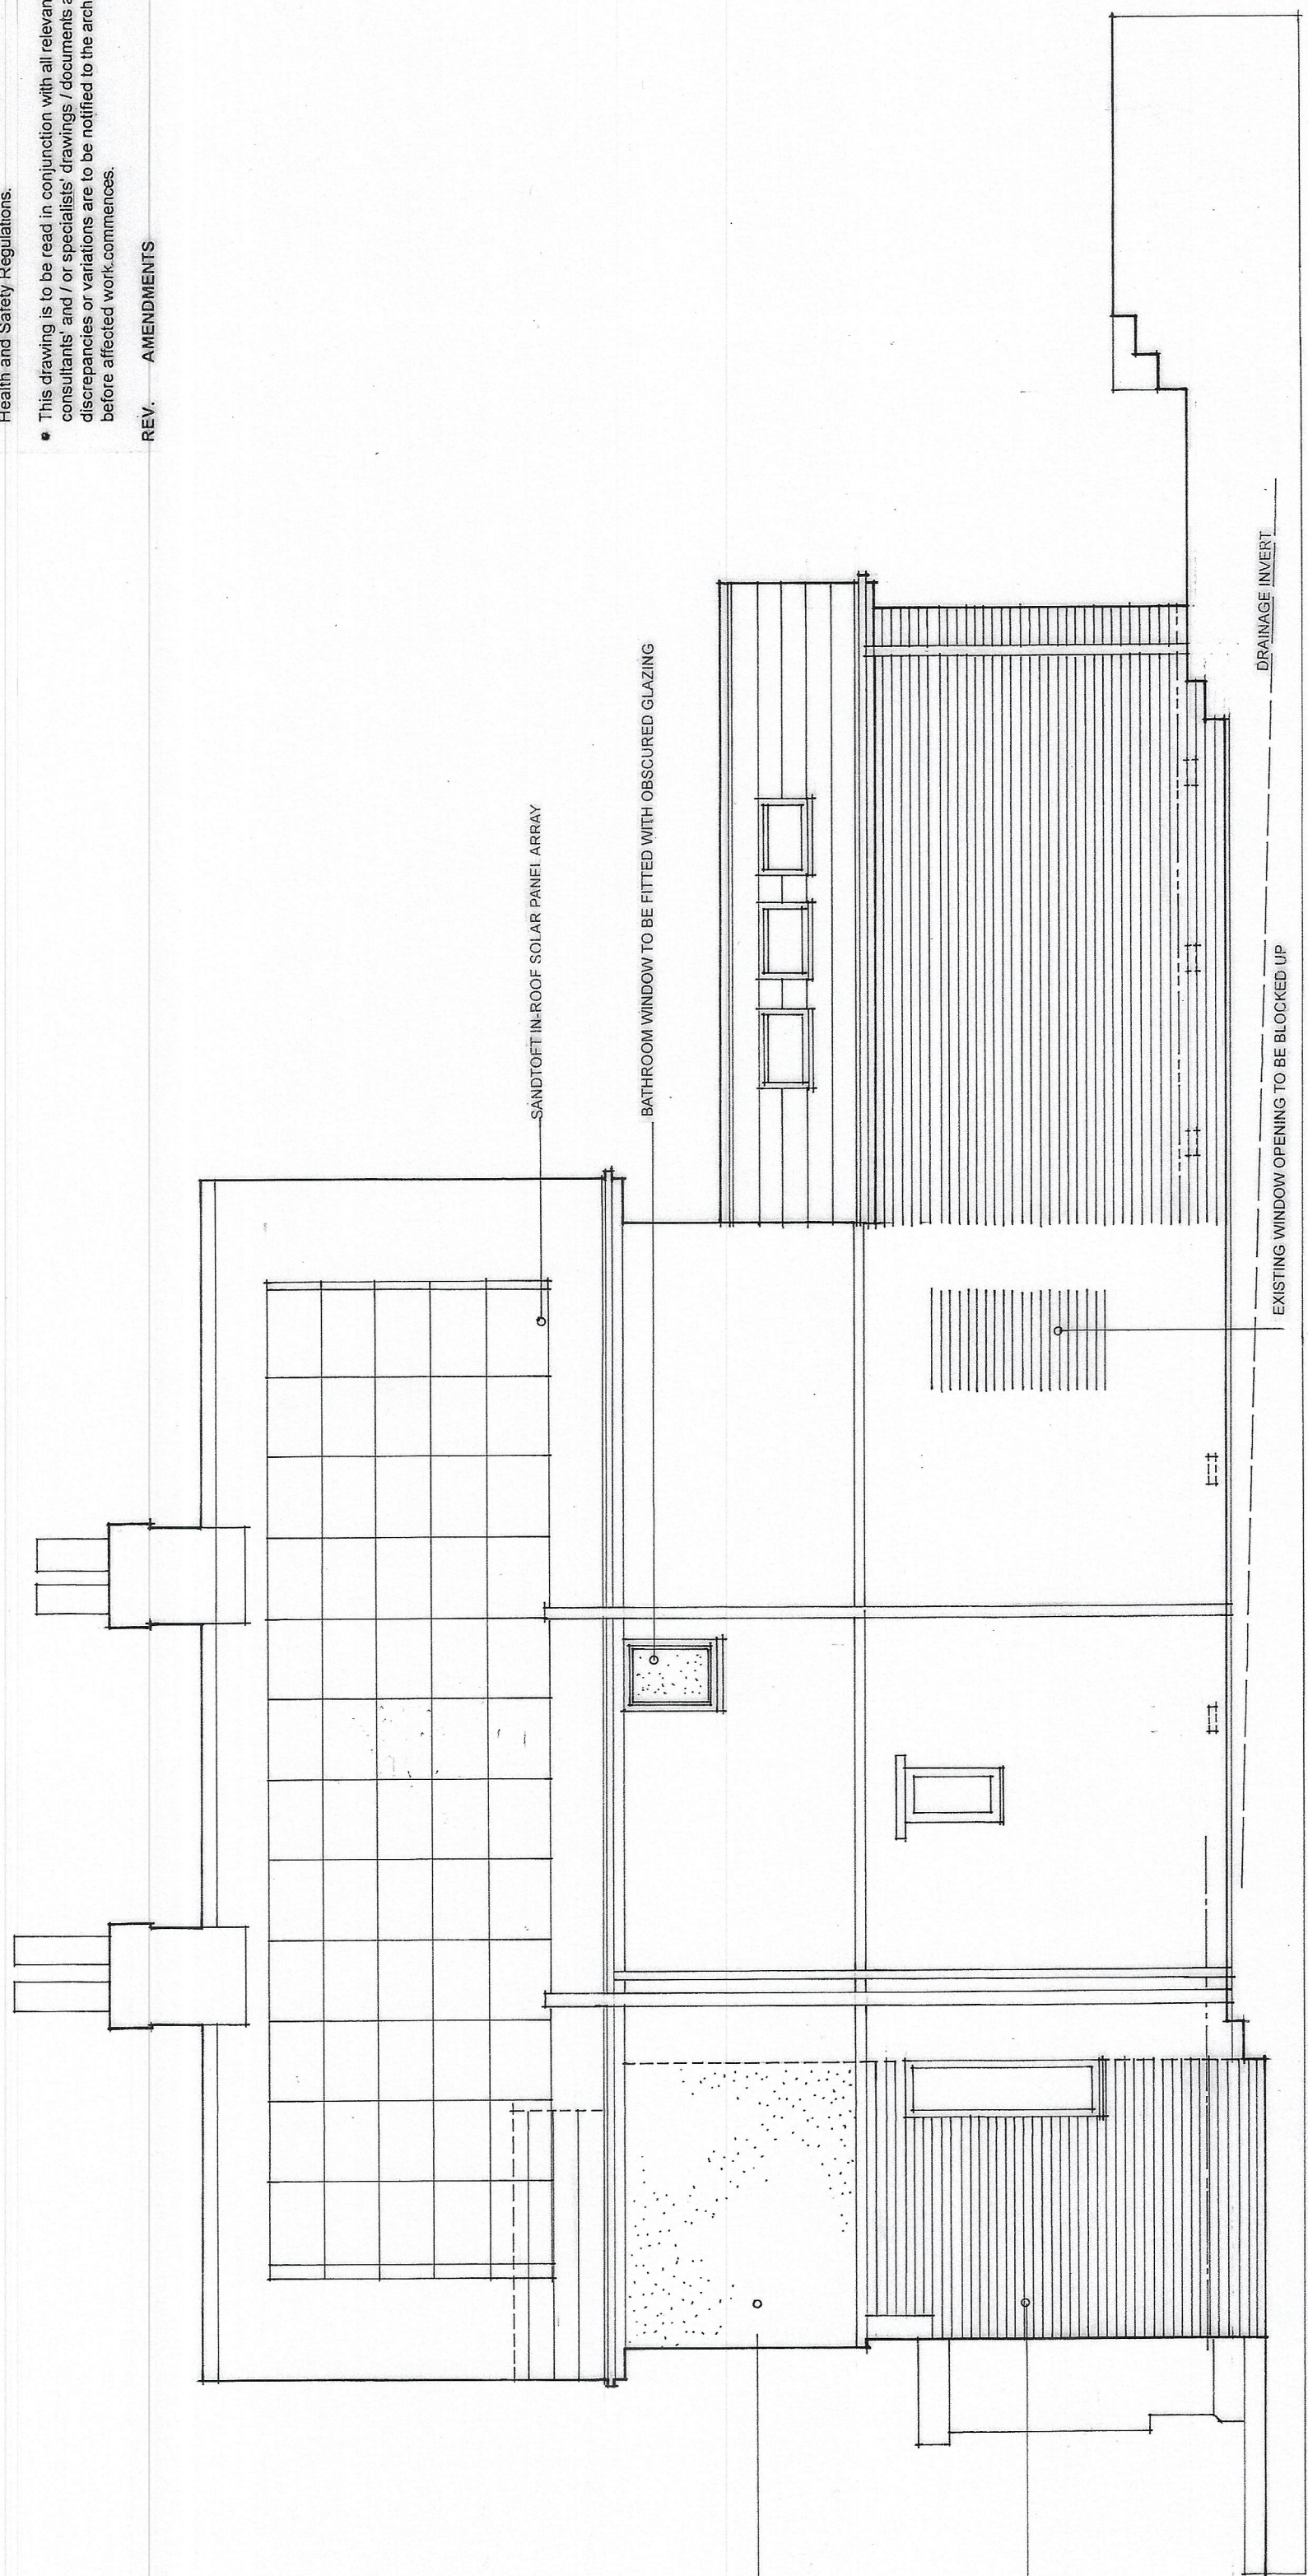

PROPOSED FRONT ELEVATION

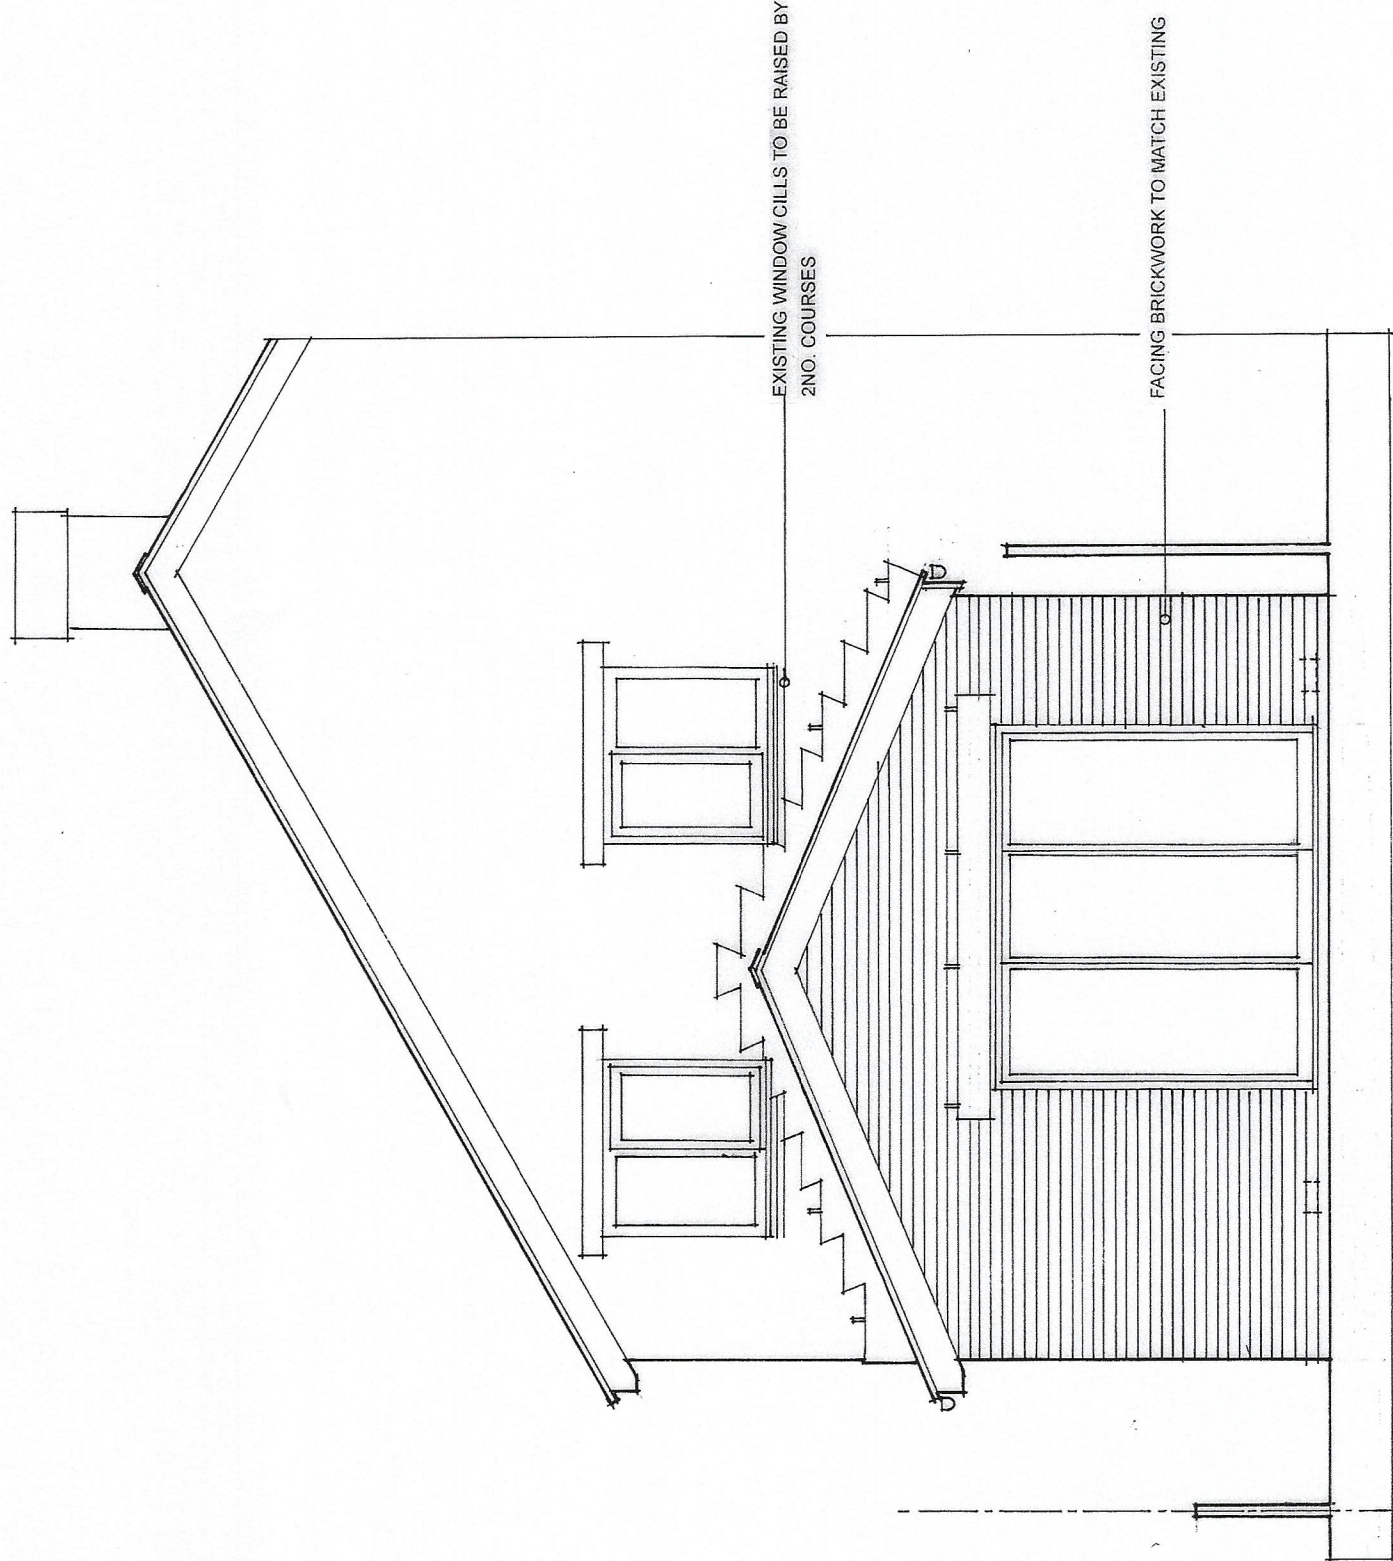

PROPOSED SIDE ELEVATION (TO NO.9)

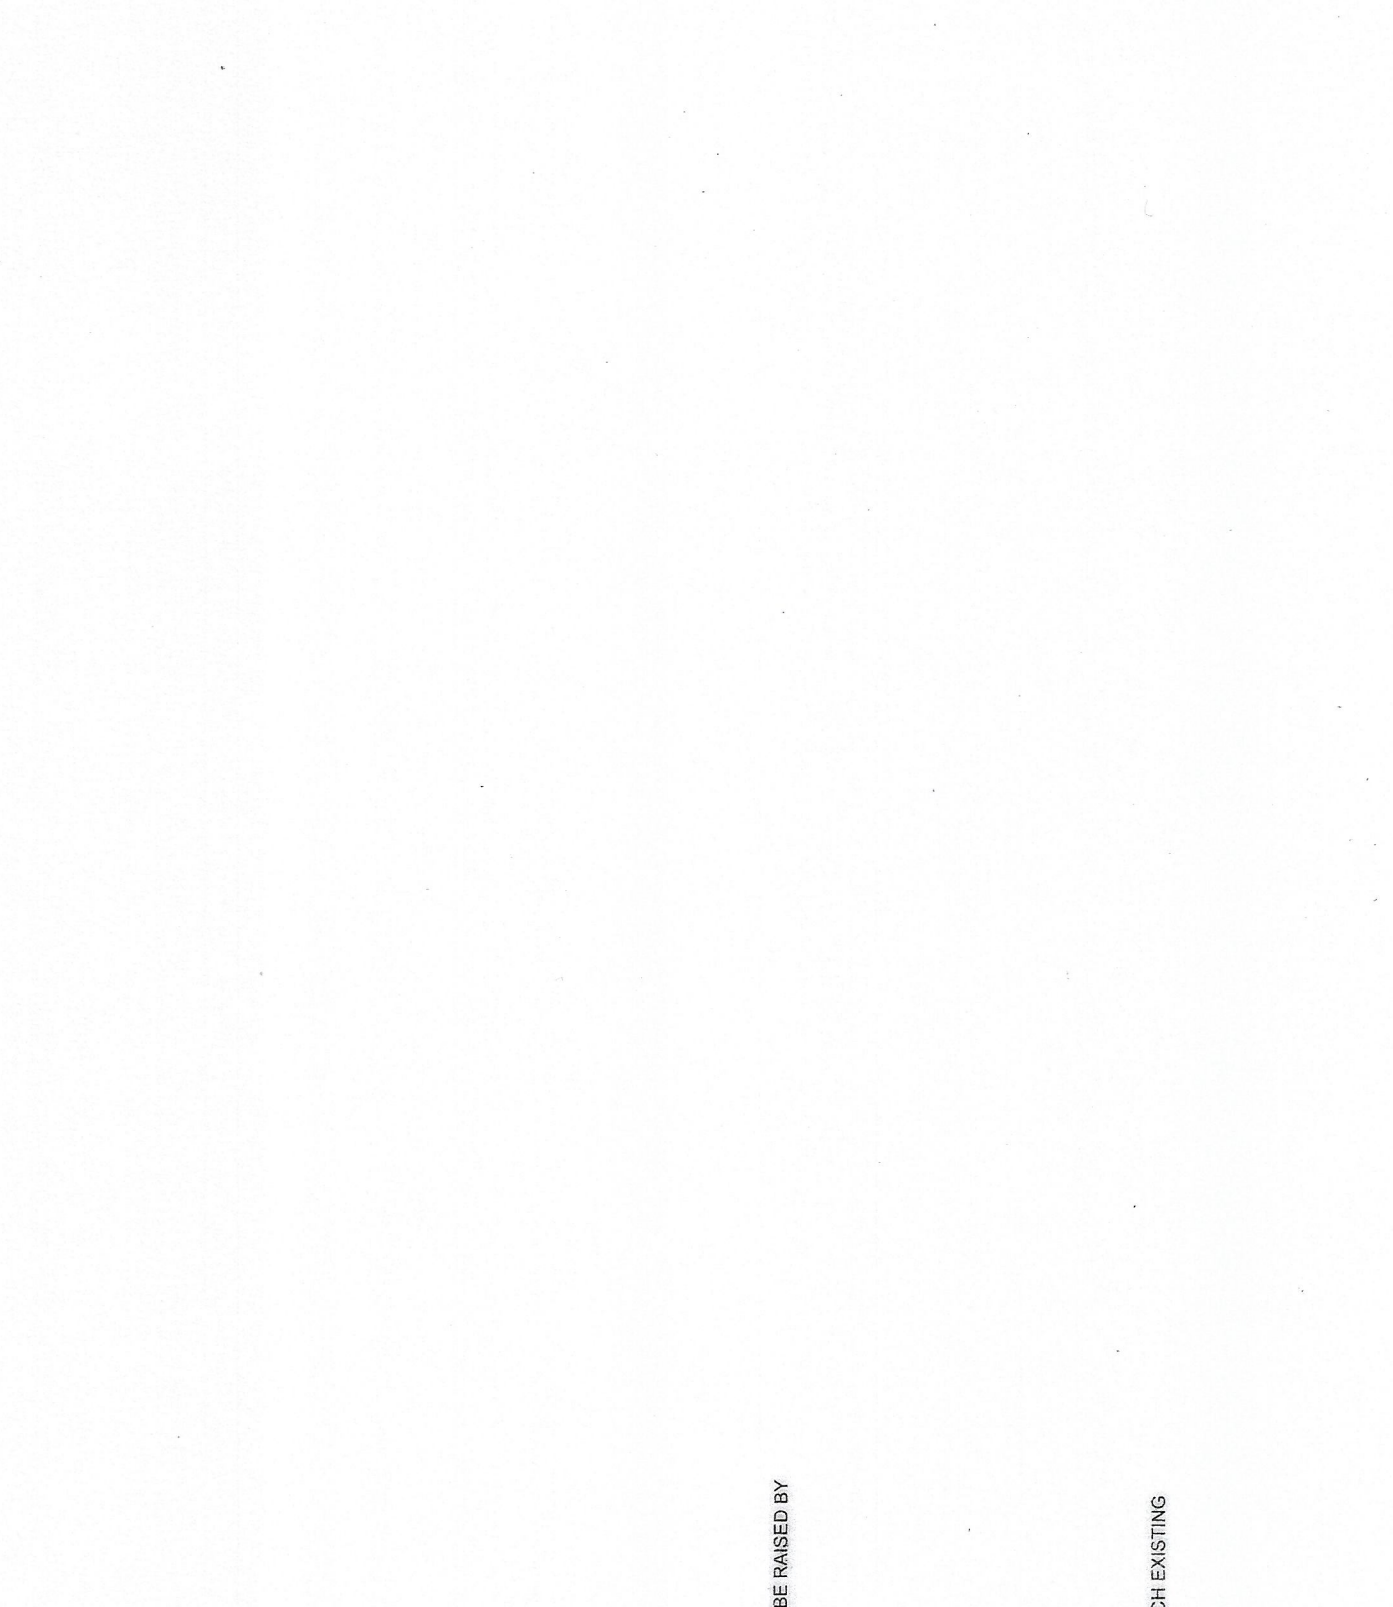

PROPOSED REAR ELEVATION

|           |                                                        |
|-----------|--------------------------------------------------------|
| Project   | ALTERATIONS & EXTENSION 7 NUTTALL HALL ROAD RAMSBOTTOM |
| Drawing   | PROPOSED ELEVATIONS                                    |
| Client    | ARION HOMES                                            |
| Dwn. By   | WJH                                                    |
| Scale     | 1:50 @ A1                                              |
| Dwg. No.  | 23040.05                                               |
| Dwg. Size | A1                                                     |
| Date      | JUNE 2023                                              |

JOHN HOLT ARCHITECTS LTD.

5 MANCHESTER ROAD BURY LANCASHIRE BL9 0DS  
TELEPHONE 0161 754 8314 FACSIMILE 0161 754 6996  
E-MAIL [mah@johnholt.co.uk](mailto:mah@johnholt.co.uk)

DO NOT SCALE DRAWING