




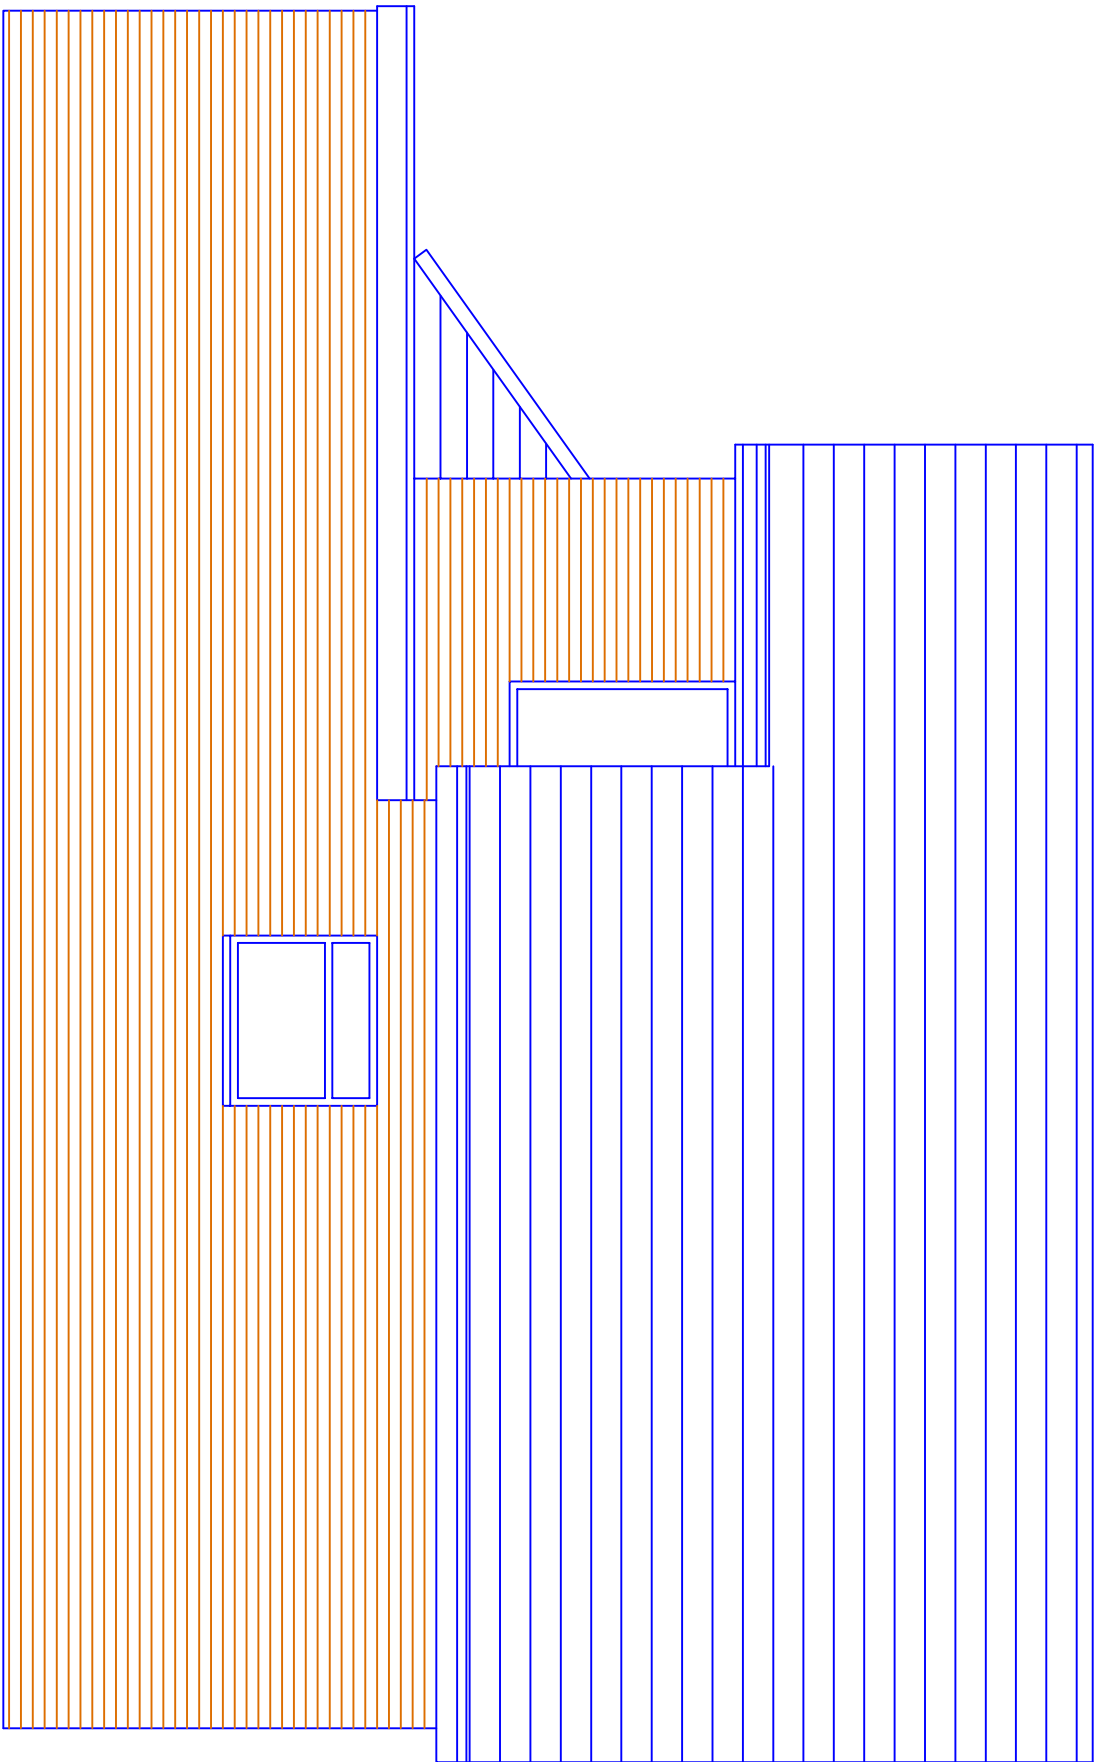


Existing Side Elevation

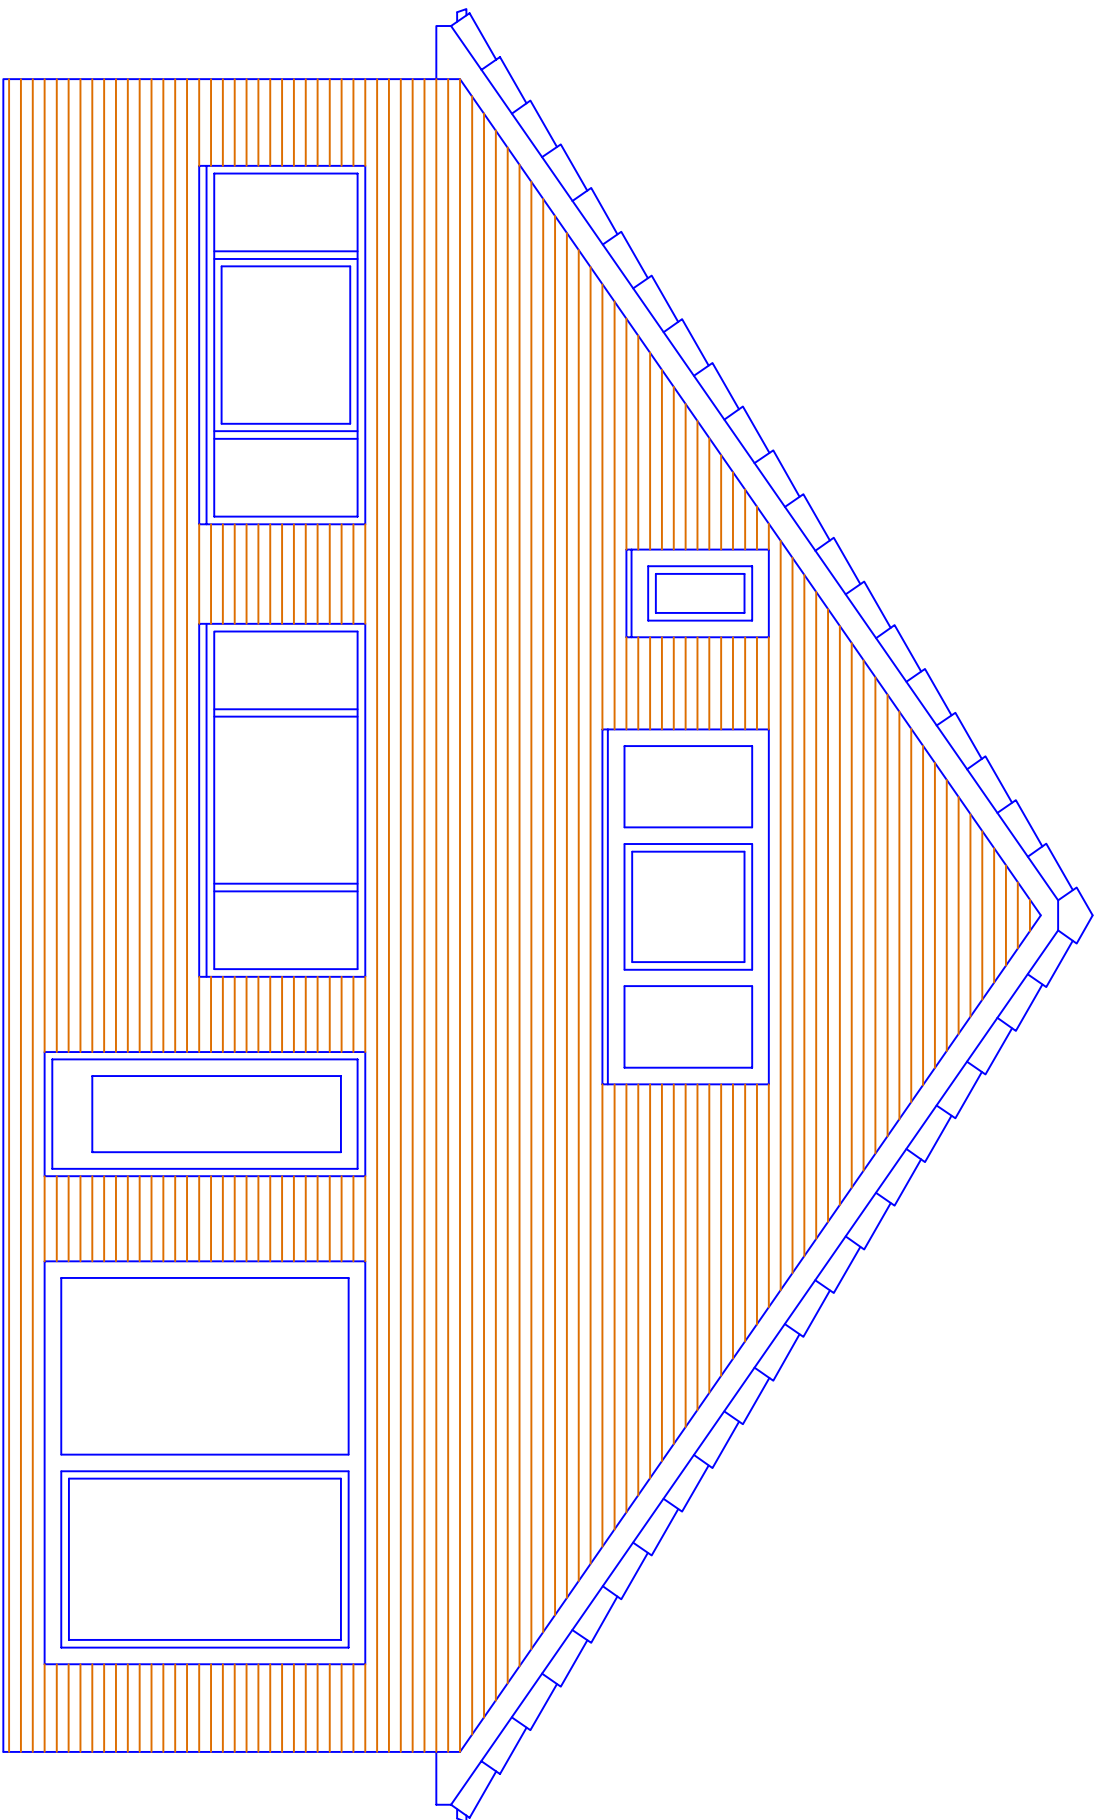


Existing Rear Elevation

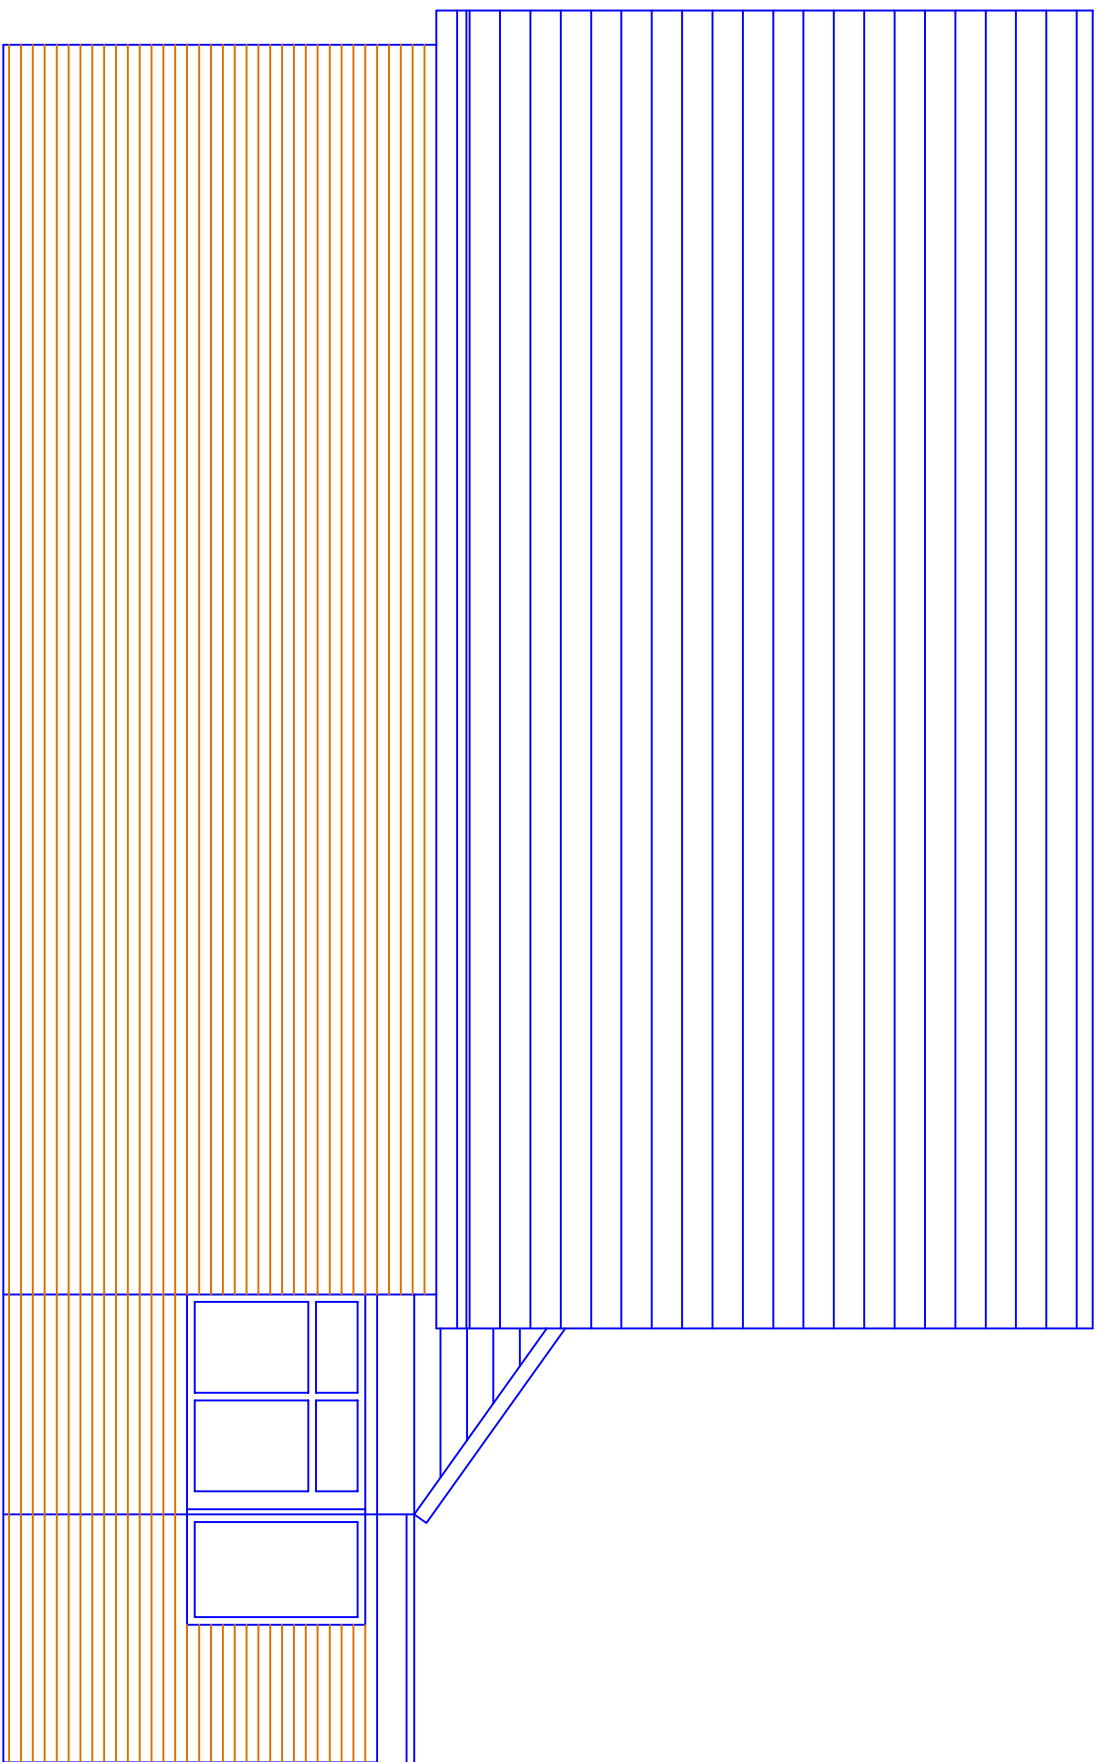


Existing Side Elevation

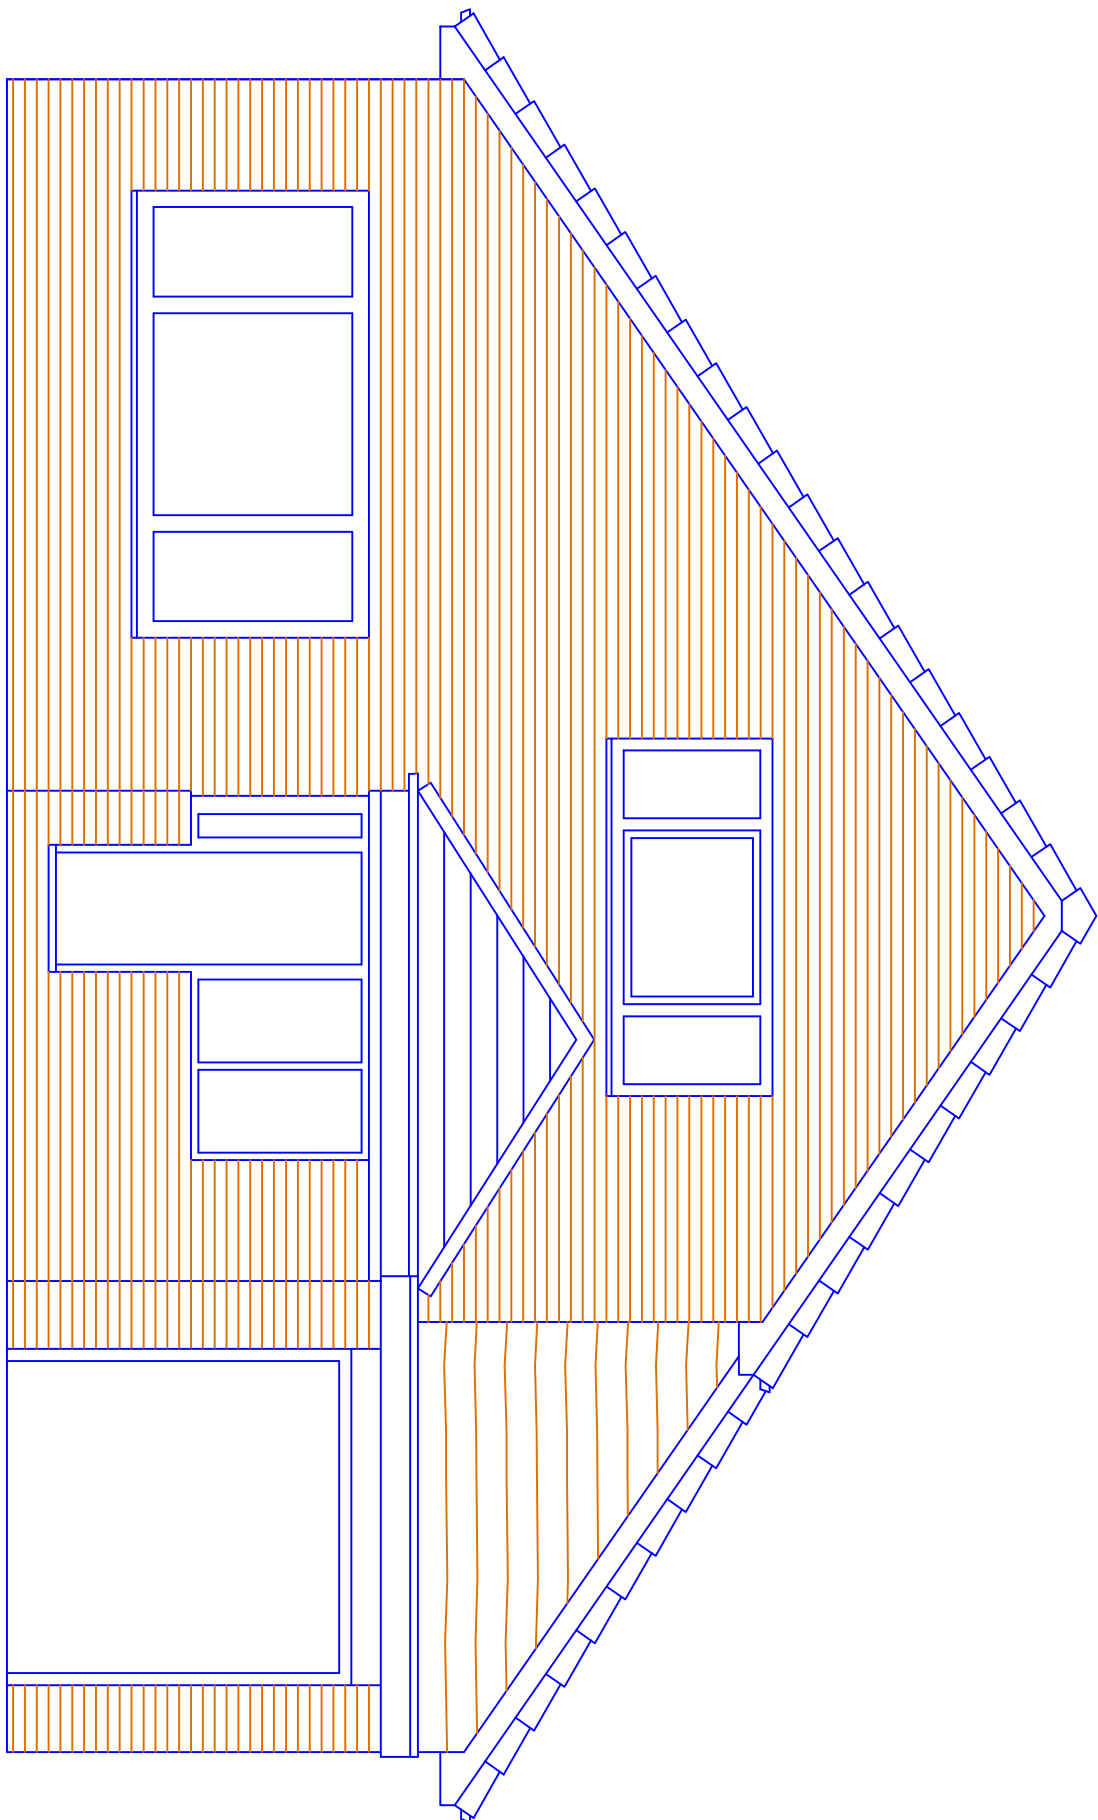

Existing Front Elevation

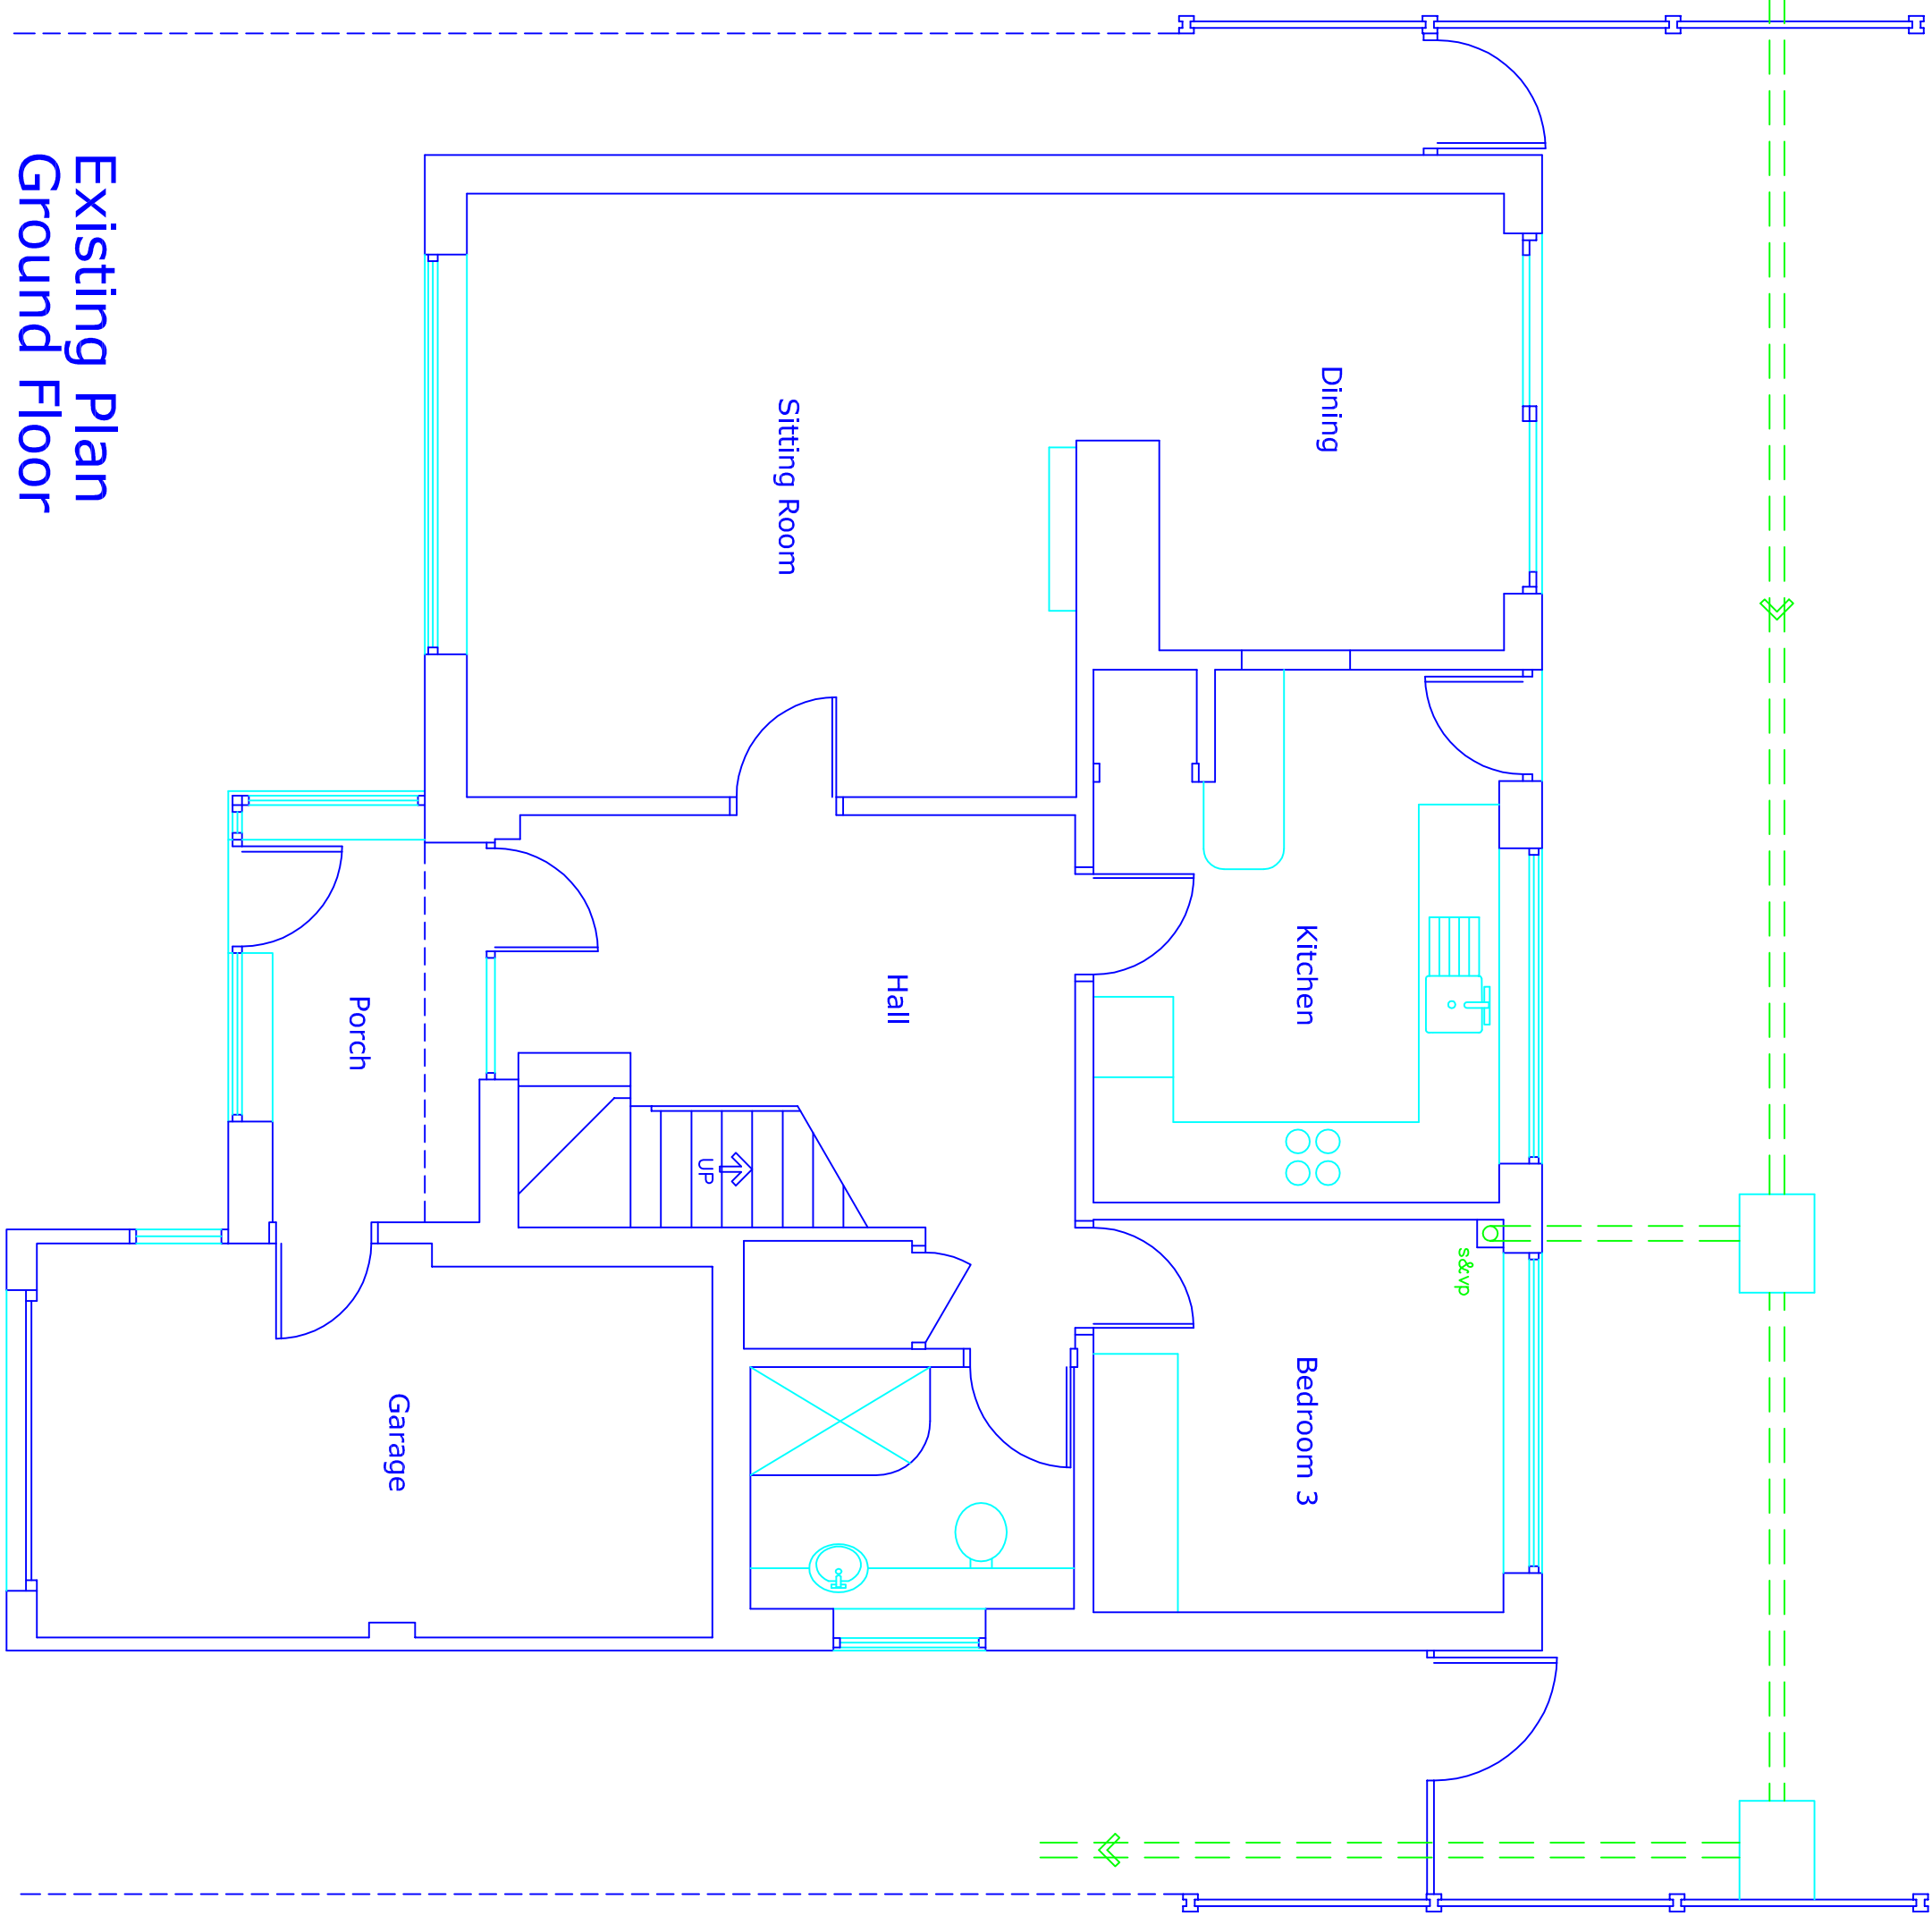

Existing Plan
Ground Floor

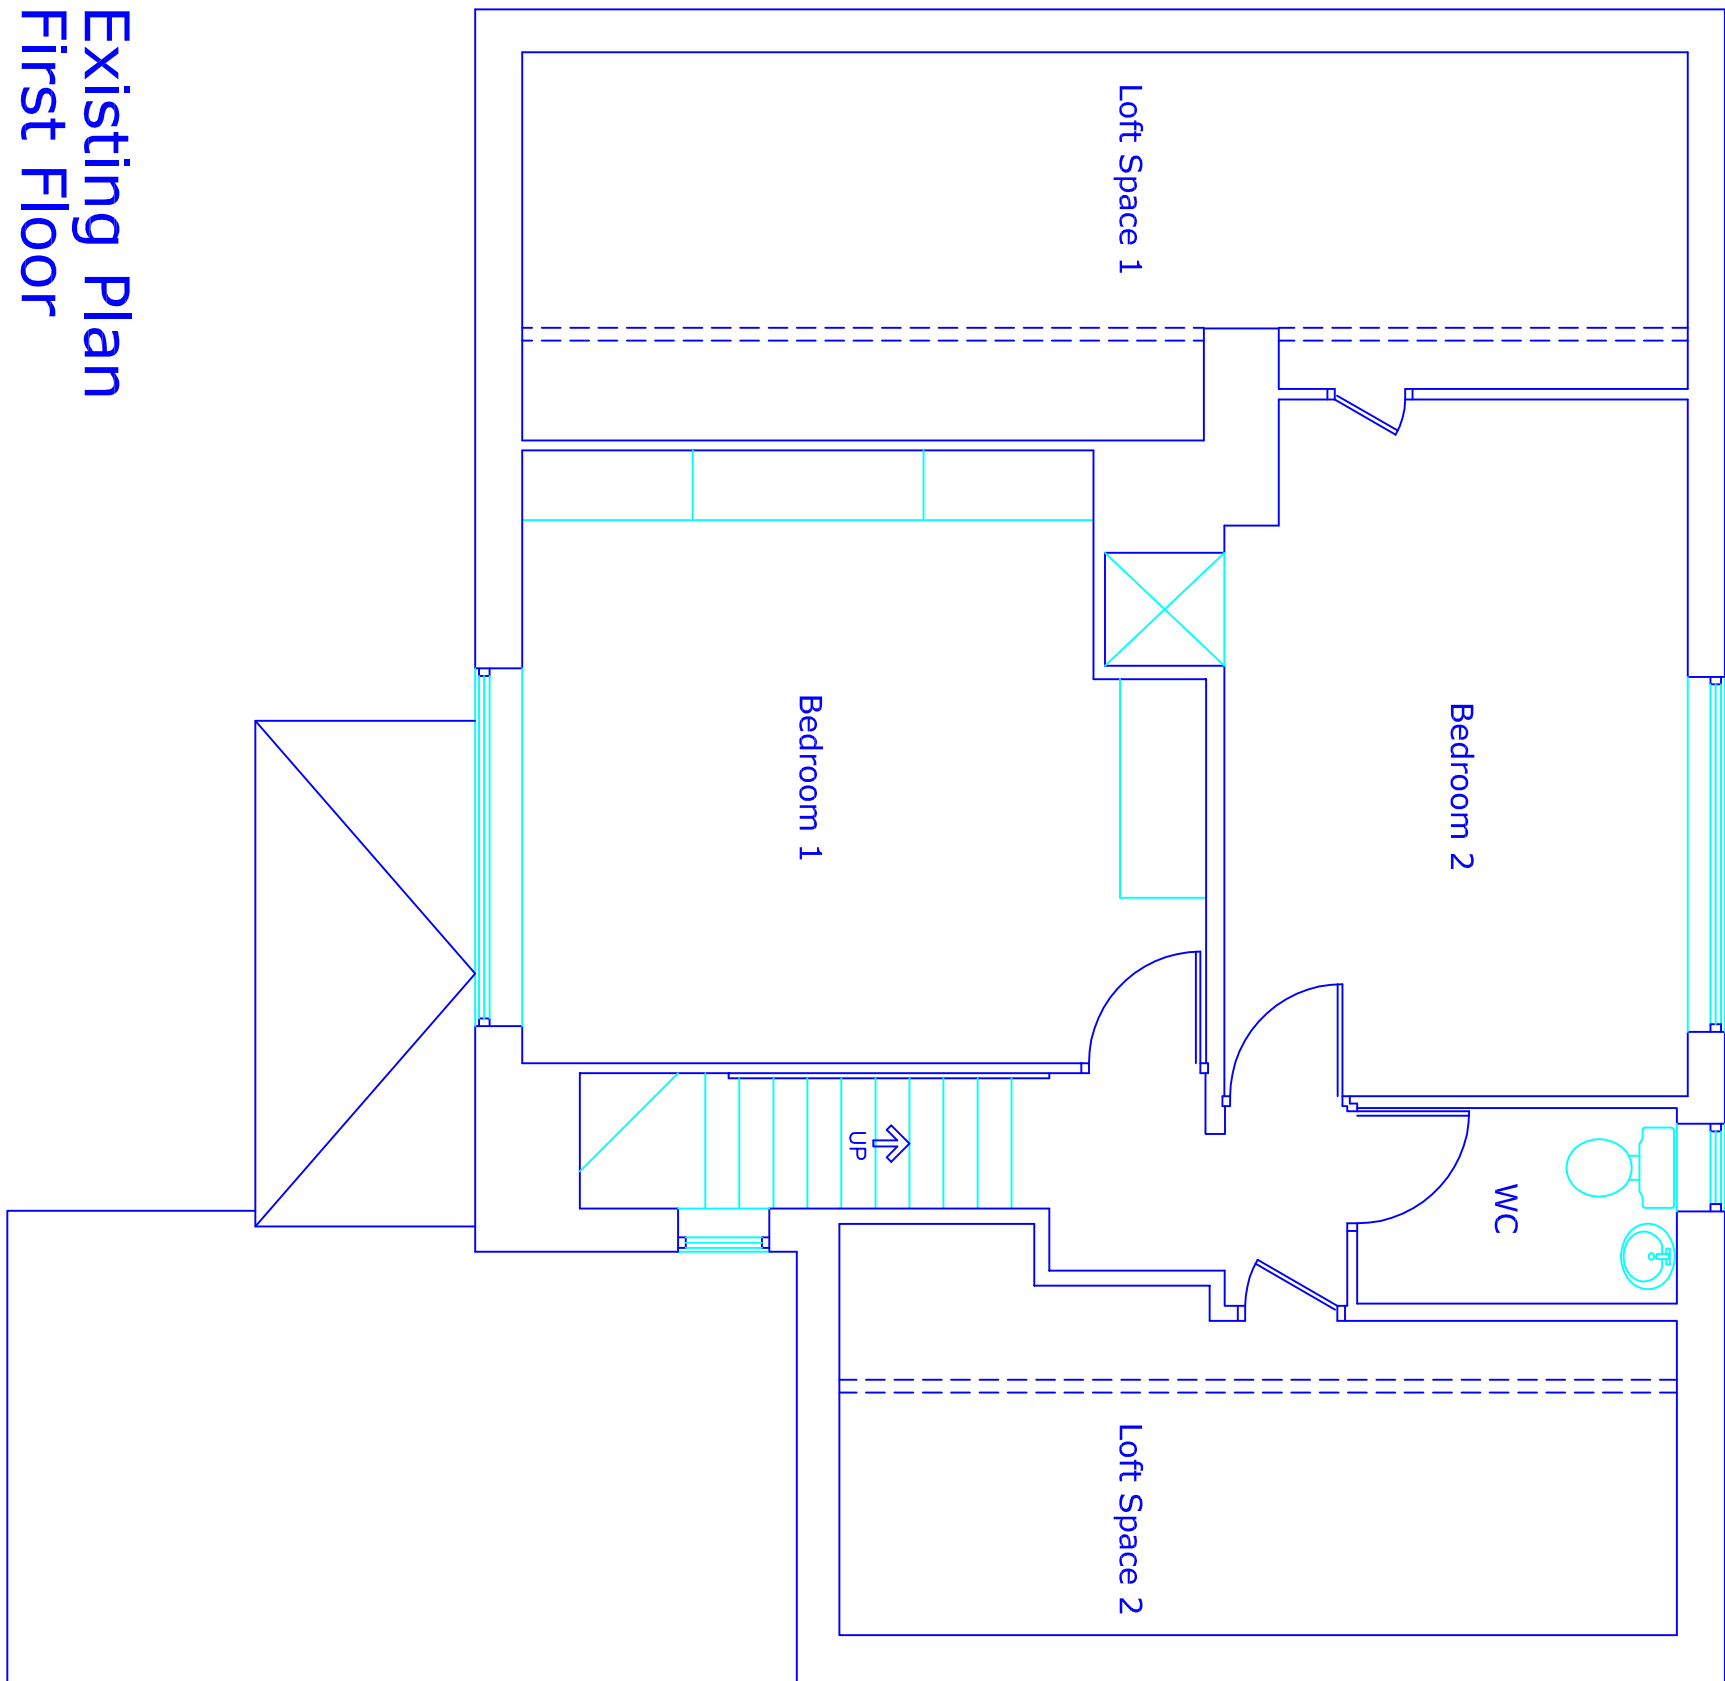

Existing Plan
First Floor

Materials:

Walls: Red/burnt red multi-stock
Roof: Grey interlocking tiles
Doors and windows: White upvc

0 1 2 3 m

9 Belvedere Drive
Greenmount
Bury
BL8 4ED
DG1-01

scale 1:50 at A1
September 2022
Existing Plans
and Elevations

PPY design Ltd

This drawing and design concept is the property of PPV design. It should not be reproduced without written permission

2 Helmsshore Road, Holcombe Village
Ramsbottom, Lancashire BL8 4PA

Gary Peardon (JK home) DpArch RIBA
garn@ppv-design.co.uk www.ppv-design.co.uk
T. 0706 822751 M. 07712 669482