



Notes: This drawing is the copyright Paddock Johnson Partnership Limited and may not be used without their prior written consent. Written dimensions to be taken in preference to scaled dimensions. Due to the inaccuracies of scanning, scanned images should not be scaled.


| + | REV: | DATE:    | DESCRIPTION:                                    | BY: |
|---|------|----------|-------------------------------------------------|-----|
|   | A    | 20.02.25 | Drawing amended following client comments       | OM  |
|   | B    | 26.02.25 | Bay window added                                | OM  |
|   | C    | 27.02.25 | Sheet naming amended following addition of 'B7' | OM  |
|   | D    | 04.09.25 | Status updated to Planning                      | BG  |
|   | E    | 21.11.25 | Planning status issue                           | CT  |

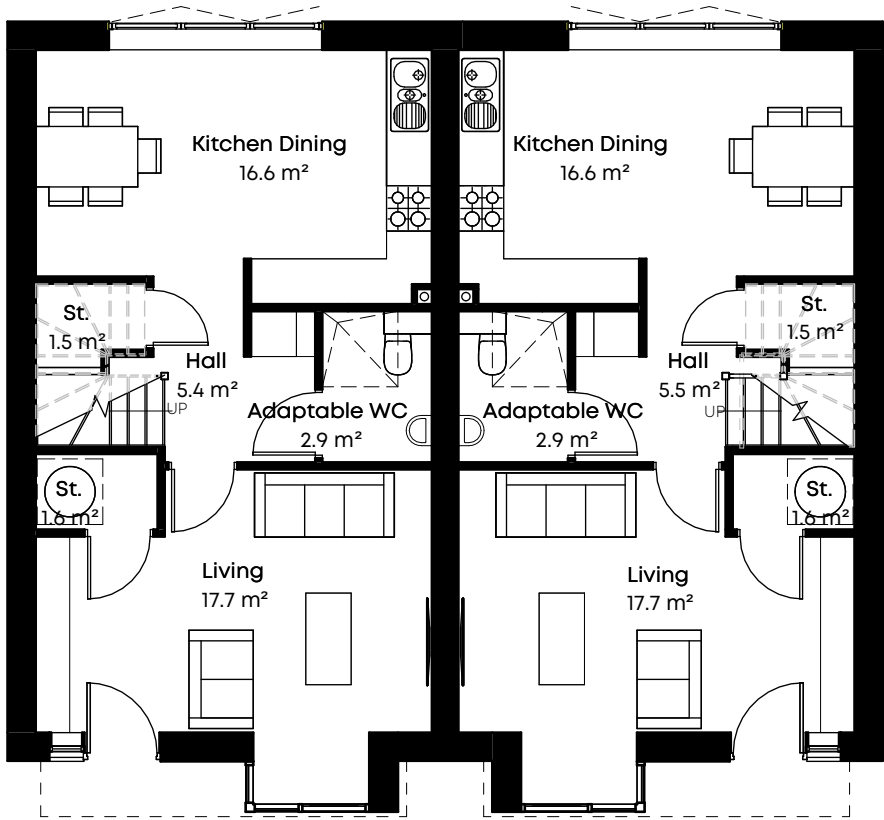

1 Ground Floor Plan  
Scale: 1 : 100

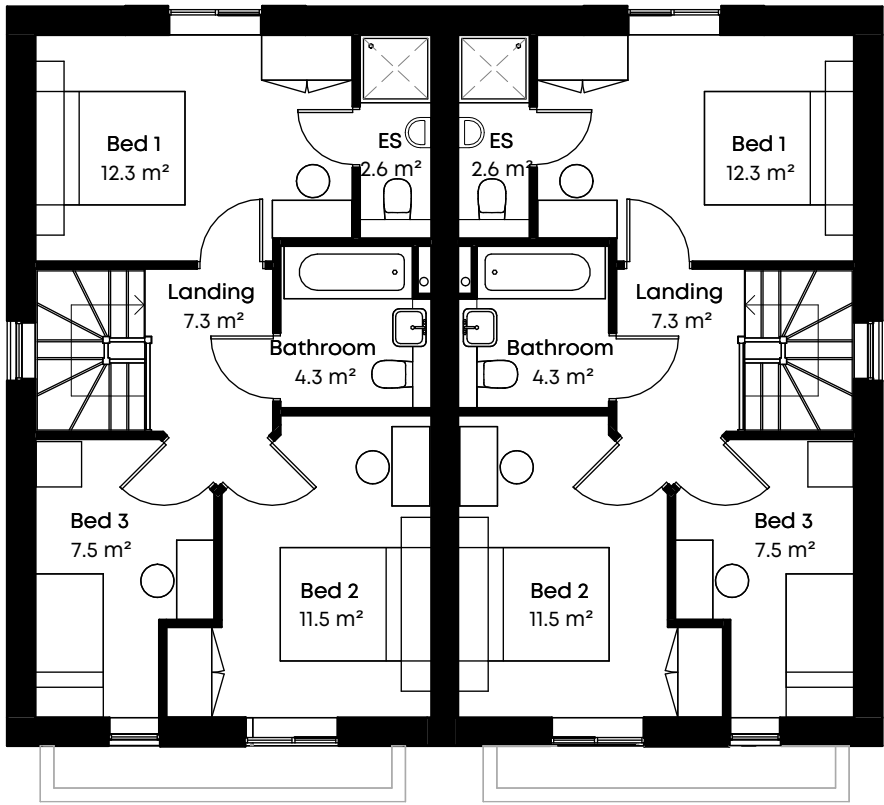


2 First Floor Plan  
Scale: 1 : 100

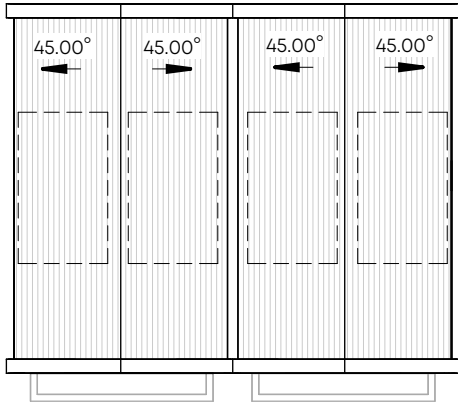

3 B1 Roof Plan  
Scale: 1 : 200

Notes:  
  
Please refer to site plan drawing ref: 23036-PJA-01-XX-DR-A-1200 for plot locations and further information.

PV shown indicatively. Location and amount of PV to be designed by SAP consultant during developed design stage to ensure compliance with ADBR Part L'

 

VISUAL SCALE 1:100 @ A3

CLIENT:  
  
Westshield Ltd.

PROJECT:  
  
Proposed Residential Development  
Ashbourne Grove, Stand Golf Club, Whitefield

DRAWING TITLE:  
  
Block B1 - Floor Plans - 3B5P - 96m2 - Plots 1-2, 30-31 & 42-43

DRAWING NUMBER:  
  
**23036-PJA-B1-ZZ-DR-A-2000-E**

SCALE: As indicated@A3

DATE: 19.02.25

STATUS: **PLANNING**

BY: OM

CHECKED: SH

\\pjdco1\CubeFiles\Generated Docs\Drawings\PJA-B1-ZZ-M3-A-9000\23036-PJA-B1-ZZ-M3-A-9000-B.rvt

PADDOCKJOHNSON

Studio 2, The Lyceum,  
Bath Street, Port Sunlight,  
Merseyside, CH62 4UJ  
0151 643 1234  
admin@paddockjohnson.com  
www.paddockjohnson.com  
Paddock Johnson Partnership  
Limited. Registered in England  
and Wales. No. 06684275