

Notes:

This drawing is the copyright Paddock Johnson Partnership Limited and may not be used without their prior written consent.
Written dimensions to be taken in preference to scaled dimensions.
Due to the inaccuracies of scanning, scanned images should not be scaled.

REV:	DATE:	DESCRIPTION:	BY:
A	20.02.25	Drawing amended following client comments	OM
B	17.09.25	Status updted to Planning	BG
C	21.11.25	Planning status issue	CT



1 Front Elevation
Scale: 1:100




3 Side Elevation
Scale: 1:100



2 Rear Elevation
Scale: 1:100



4 Side Elevation
Scale: 1:100

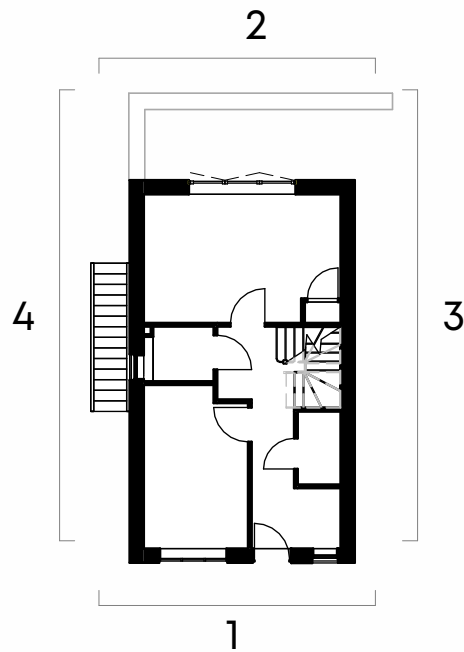


B2 Key Plan
Scale: 1:200

Notes:

Please refer to site plan drawing ref: 23036-PJA-01-XX-DR-A-1200 for plot locations and further information.

Planning Materials:

Graphical representation of materials is indicative, please refer to D&A statement for details.

 

CLIENT:

Westshield Ltd.

PROJECT:

Proposed Residential Development
Ashbourne Grove, Stand Golf Club,
Whitefield

DRAWING NUMBER:

23036-PJA-B2-ZZ-DR-A-2200-C

DRAWING TITLE:

B2 - Elevations - 3B6P - 144m2 - Plots
23, 25, 27

STATUS:

PLANNING

SCALE:	DATE:	BY:	CHECKED:
As indicated@A2	19.02.25	OM	SH