


Notes: This drawing is the copyright Paddock Johnson Partnership Limited and may not be used without their prior written consent. Written dimensions to be taken in preference to scaled dimensions. Due to the inaccuracies of scanning, scanned images should not be scaled.

+	REV:	DATE:	DESCRIPTION:	BY:
	A	20.02.25	Drawing updated following client comments	OM
	B	26.02.25	Bay window added	OM
	C	10.09.25	Status updated to Planning	BG
	D	21.11.25	Planning status issue	CT



1 Front Elevation
Scale: 1:100

2 Side Elevation
Scale: 1:100

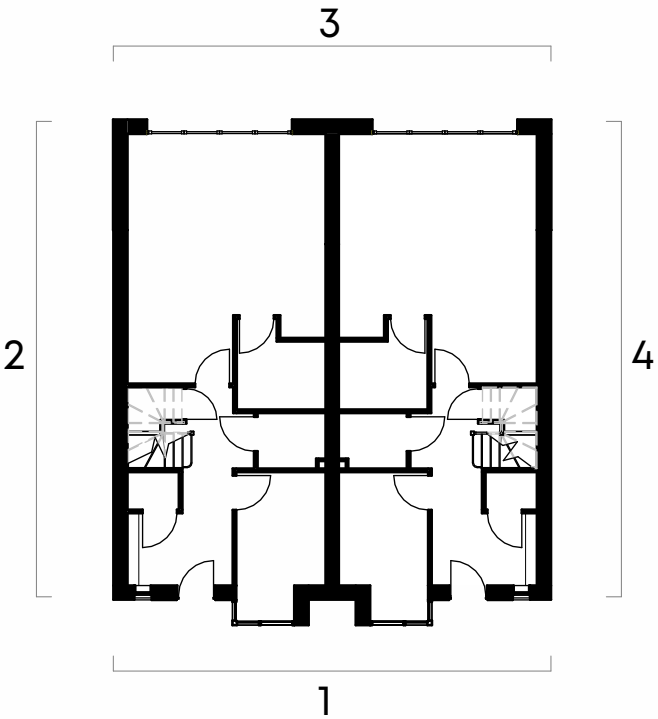

5 Ground Floor Key Plan
Scale: 1:200



3 Rear Elevation
Scale: 1:100


4 Side Elevation
Scale: 1:100

Notes:

Please refer to site plan drawing ref: 23036-PJA-01-XX-DR-A-1200 for plot locations and further information.

Planning Materials:

Graphical representation of materials is indicative, please refer to D&A statement for details.

 

VISUAL SCALE 1:100 @ A3

CLIENT:	PROJECT:	DRAWING TITLE:
Westshield Ltd.	Proposed Residential Development Ashbourne Grove, Stand Golf Club, Whitefield	Block B3 - Elevations - 3B5P - 111m2 - Plots 18-19

DRAWING NUMBER:	SCALE:	DATE:
23036-PJA-B3-ZZ-DR-A-2200-D	As indicated@A3	19.02.25
STATUS:	BY:	CHECKED:
PLANNING	OM	SH

\\pjpdc01\CubeFiles\Generated Docs\2456\Drawings\PJA-B3-ZZ-M3-A-9000\23036-PJA-B3-ZZ-M3-A-9000-A.rvt

PADDOCK
JOHNSON

Studio 2, The Lyceum,
Bath Street, Port Sunlight,
Merseyside, CH62 4UJ
0151 643 1234
admin@paddockjohnson.com
www.paddockjohnson.com
Paddock Johnson Partnership
Limited. Registered in England
and Wales. No. 06684275