


Notes: This drawing is the copyright Paddock Johnson Partnership Limited and may not be used without their prior written consent. Written dimensions to be taken in preference to scaled dimensions. Due to the inaccuracies of scanning, scanned images should not be scaled.

+	REV:	DATE:	DESCRIPTION:	BY:
	A	19.02.25	Drawing amended following client review	OM
	B	26.02.25	Porch added	OM
	C	15.09.25	Status updated to planning	BG
	D	21.11.25	Planning Status Issue	CT



1 Front Elevation
Scale: 1:100

3 Side Elevation
Scale: 1:100

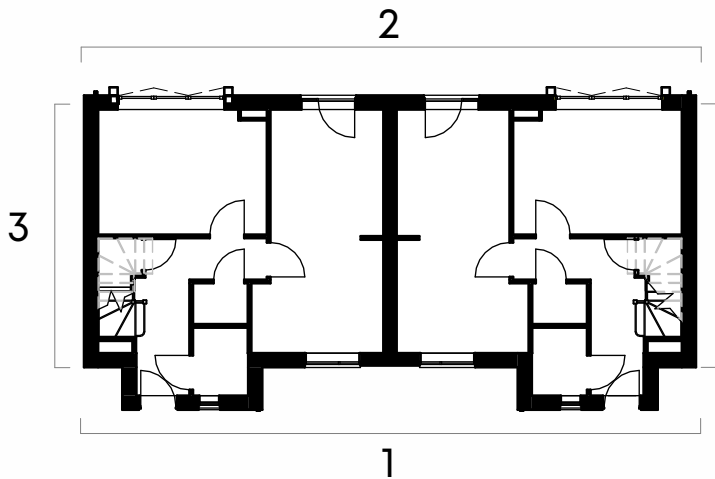

5 Key Plan 1
Scale: 1:200



2 Rear Elevation
Scale: 1:100

4 Side Elevation
Scale: 1:100

Notes:

Please refer to site plan drawing ref: 23036-PJA-01-XX-DR-A-1200 for plot locations and further information.

Planning Materials:

Graphical representation of materials is indicative, please refer to D&A statement for details.

CLIENT:	PROJECT:	DRAWING TITLE:	DRAWING NUMBER:	SCALE:	DATE:	PADDOCK JOHNSON Studio 2, The Lyceum, Bath Street, Port Sunlight, Merseyside, CH62 4UJ 0151 643 1234 admin@paddockjohnson.com www.paddockjohnson.com Paddock Johnson Partnership Limited. Registered in England and Wales. No. 06684275
Westshield Ltd.	Proposed Residential Development Ashbourne Grove, Stand Golf Club, Whitefield	Block B5 - Elevations - 3B5P - 101m2 - Plots 14-15, 34-35 & 36-37	23036-PJA-B5-ZZ-DR-A-2200-D	As indicated@A3	23/10/24	
			STATUS:	BY:	CHECKED:	
			PLANNING	CT	EG	
			\\pjdco11\Cubefiles\Generated Docs\2456\Drawings\PJA-B5-ZZ-M3-A-9000\23036-PJA-B5-ZZ-M3-A-9000-B.rvt			