




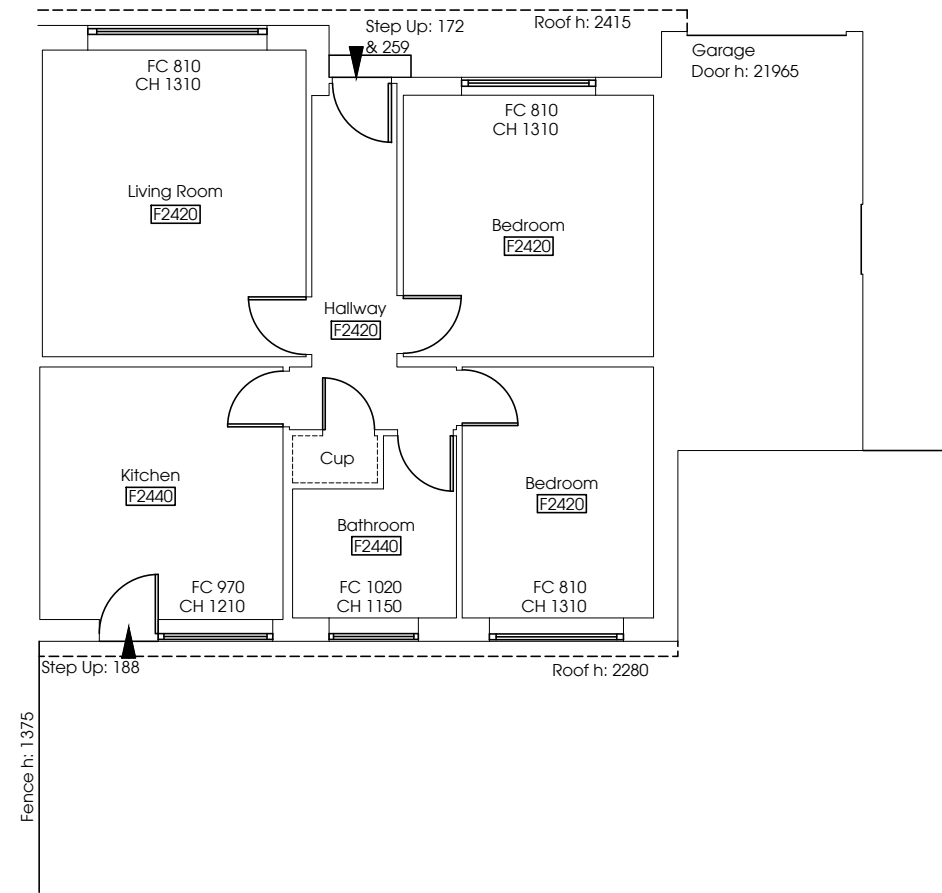


Existing Ground Floor Plan

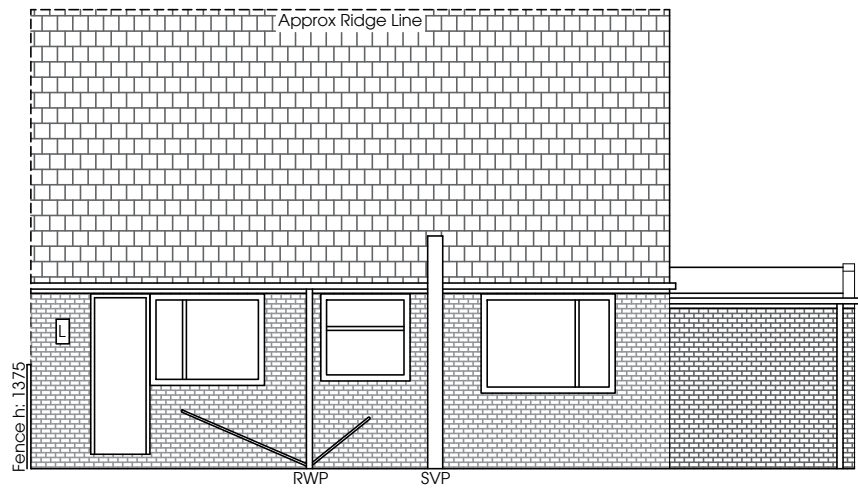

Existing Rear Elevation

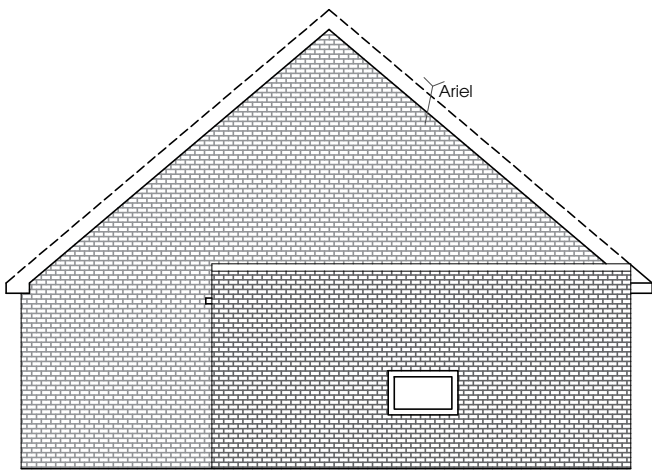

Existing Side Elevation

 

NOTES			
1) ALL DIMENSIONS TO BE CHECKED ON SITE AND NOT SCALED FROM THIS DRAWING. 2) C-DRAWING SERVICES SHALL BE INFORMED IN WRITING OF ANY DISCREPANCIES. 3) ALL DIMENSIONS ARE IN METRES ONLY. 4) THE ORIGIN AND ORIENTATION OF THE SURVEY GRID RELATE TO AN ARBITRARY GRID.			
REVISIONS			
No.	Date	Amendments	Initial
TITLE			
Existing Ground Floor Plan & Existing Elevations			
CLIENT			
Mr L Graham 66 Bankhouse Road Bury, BL8 1DS			
PROJECT NAME			
66 Bankhouse Road Bury, BL8 1DS			
DRAWN BY C-DS		DATE 23.04.2022	
SCALE 1:100 @A3		CHECKED C-DS	
DRAWING NO. 0066-FP		REV. NO.	