




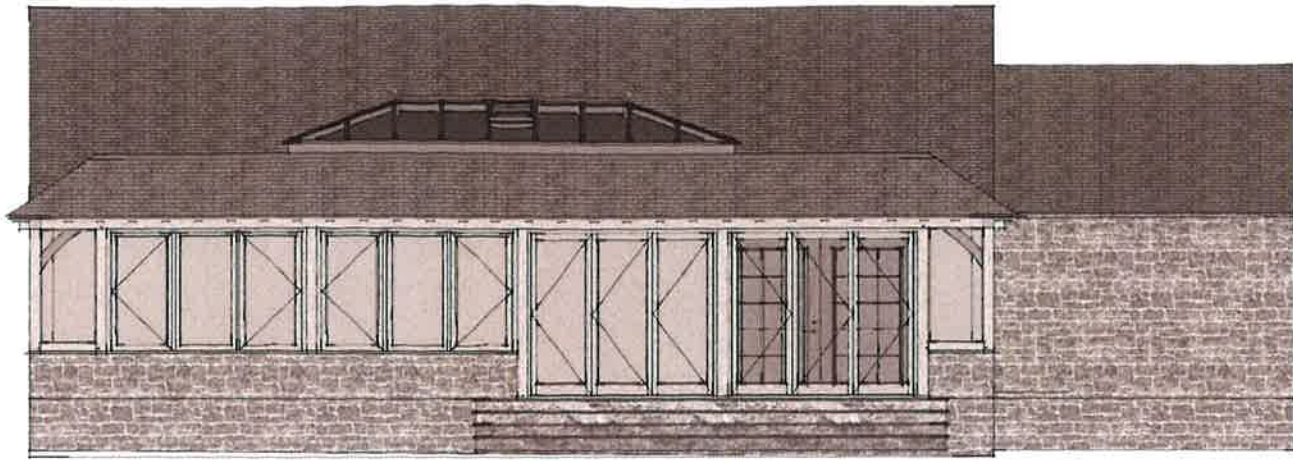


PROPOSED SOUTH ELEVATION

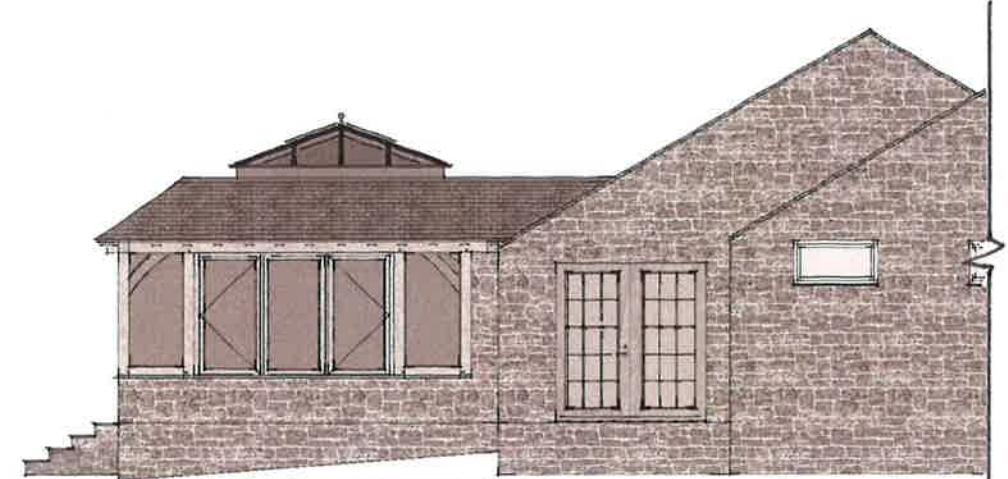

PROPOSED EAST ELEVATION

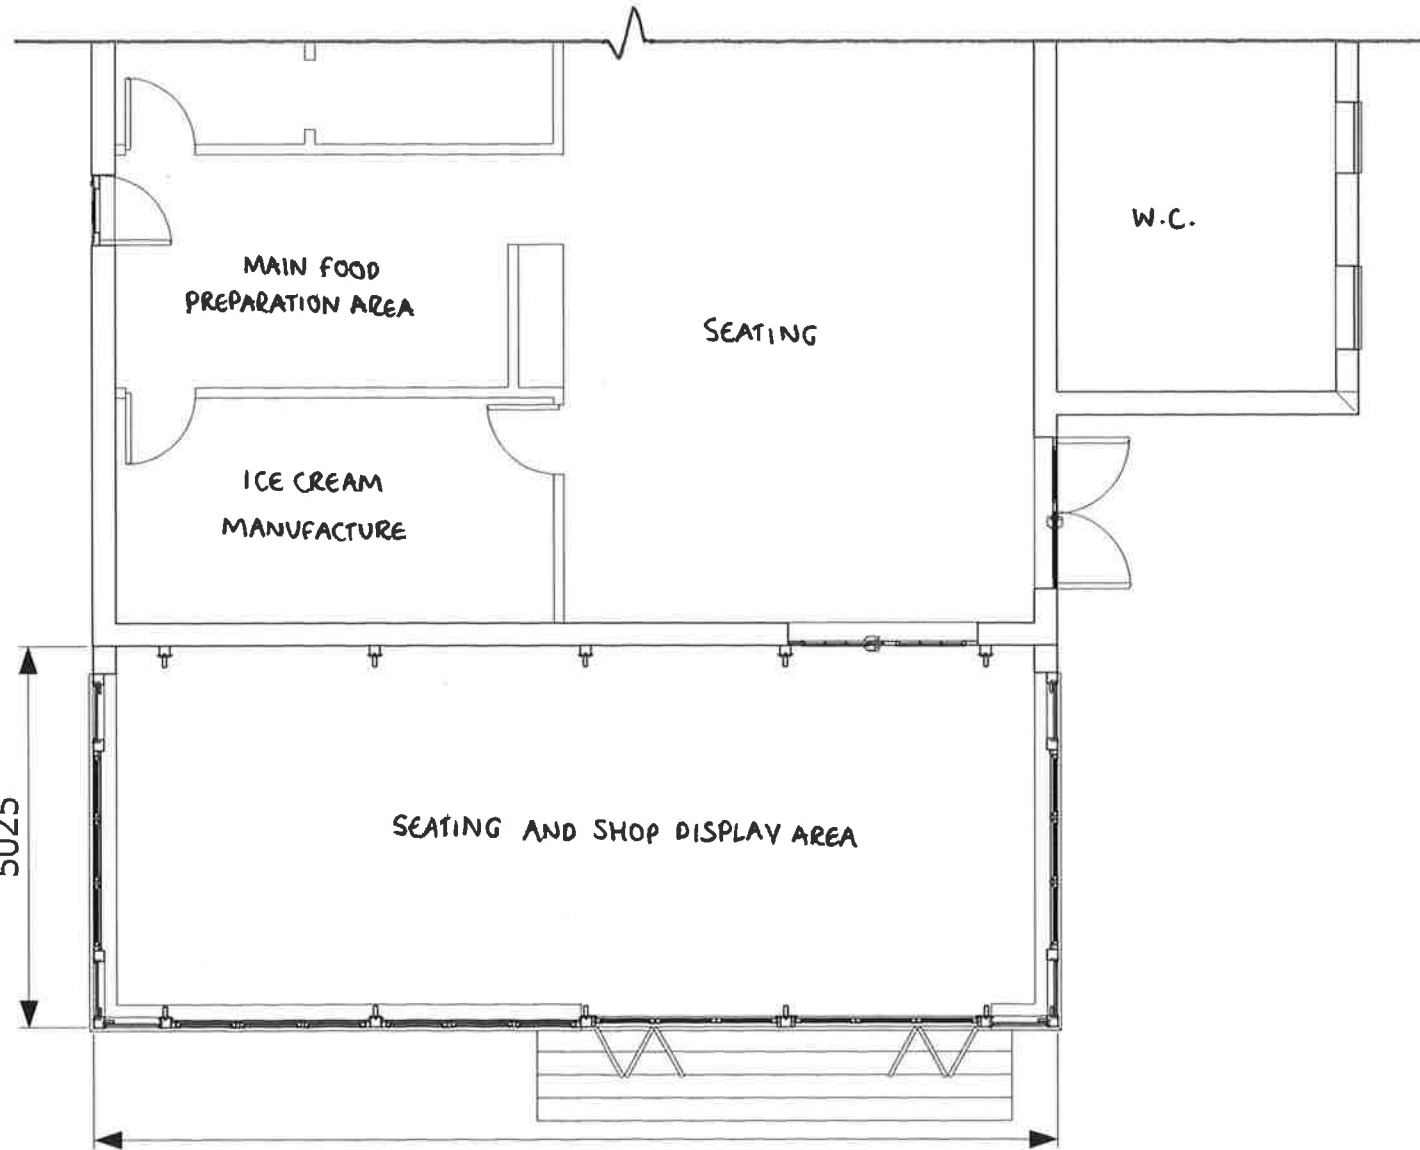

PROPOSED FLOOR PLAN

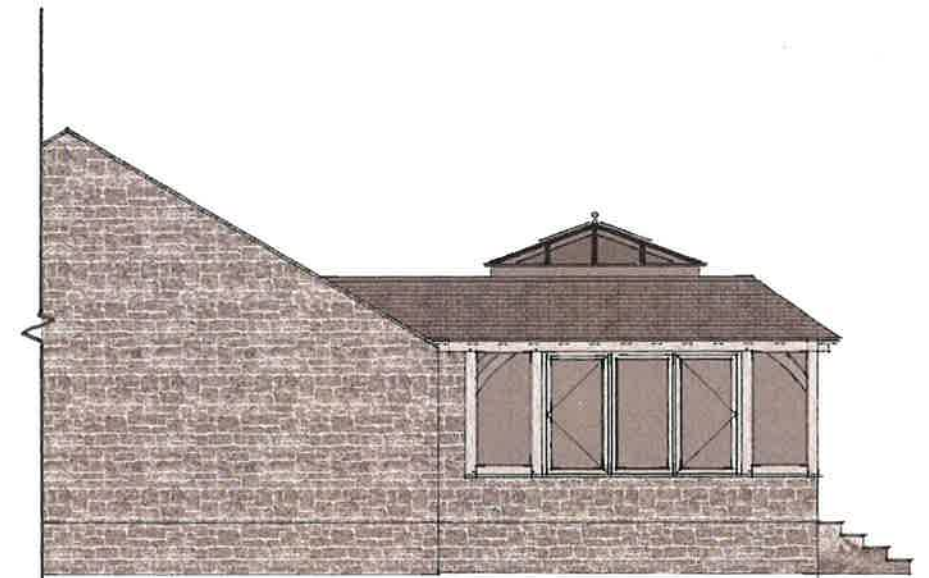

PROPOSED WEST ELEVATION



Proposed

Drawing No. 51657/05

Mrs Falshaw
- 1:100 Date 03/05/22