


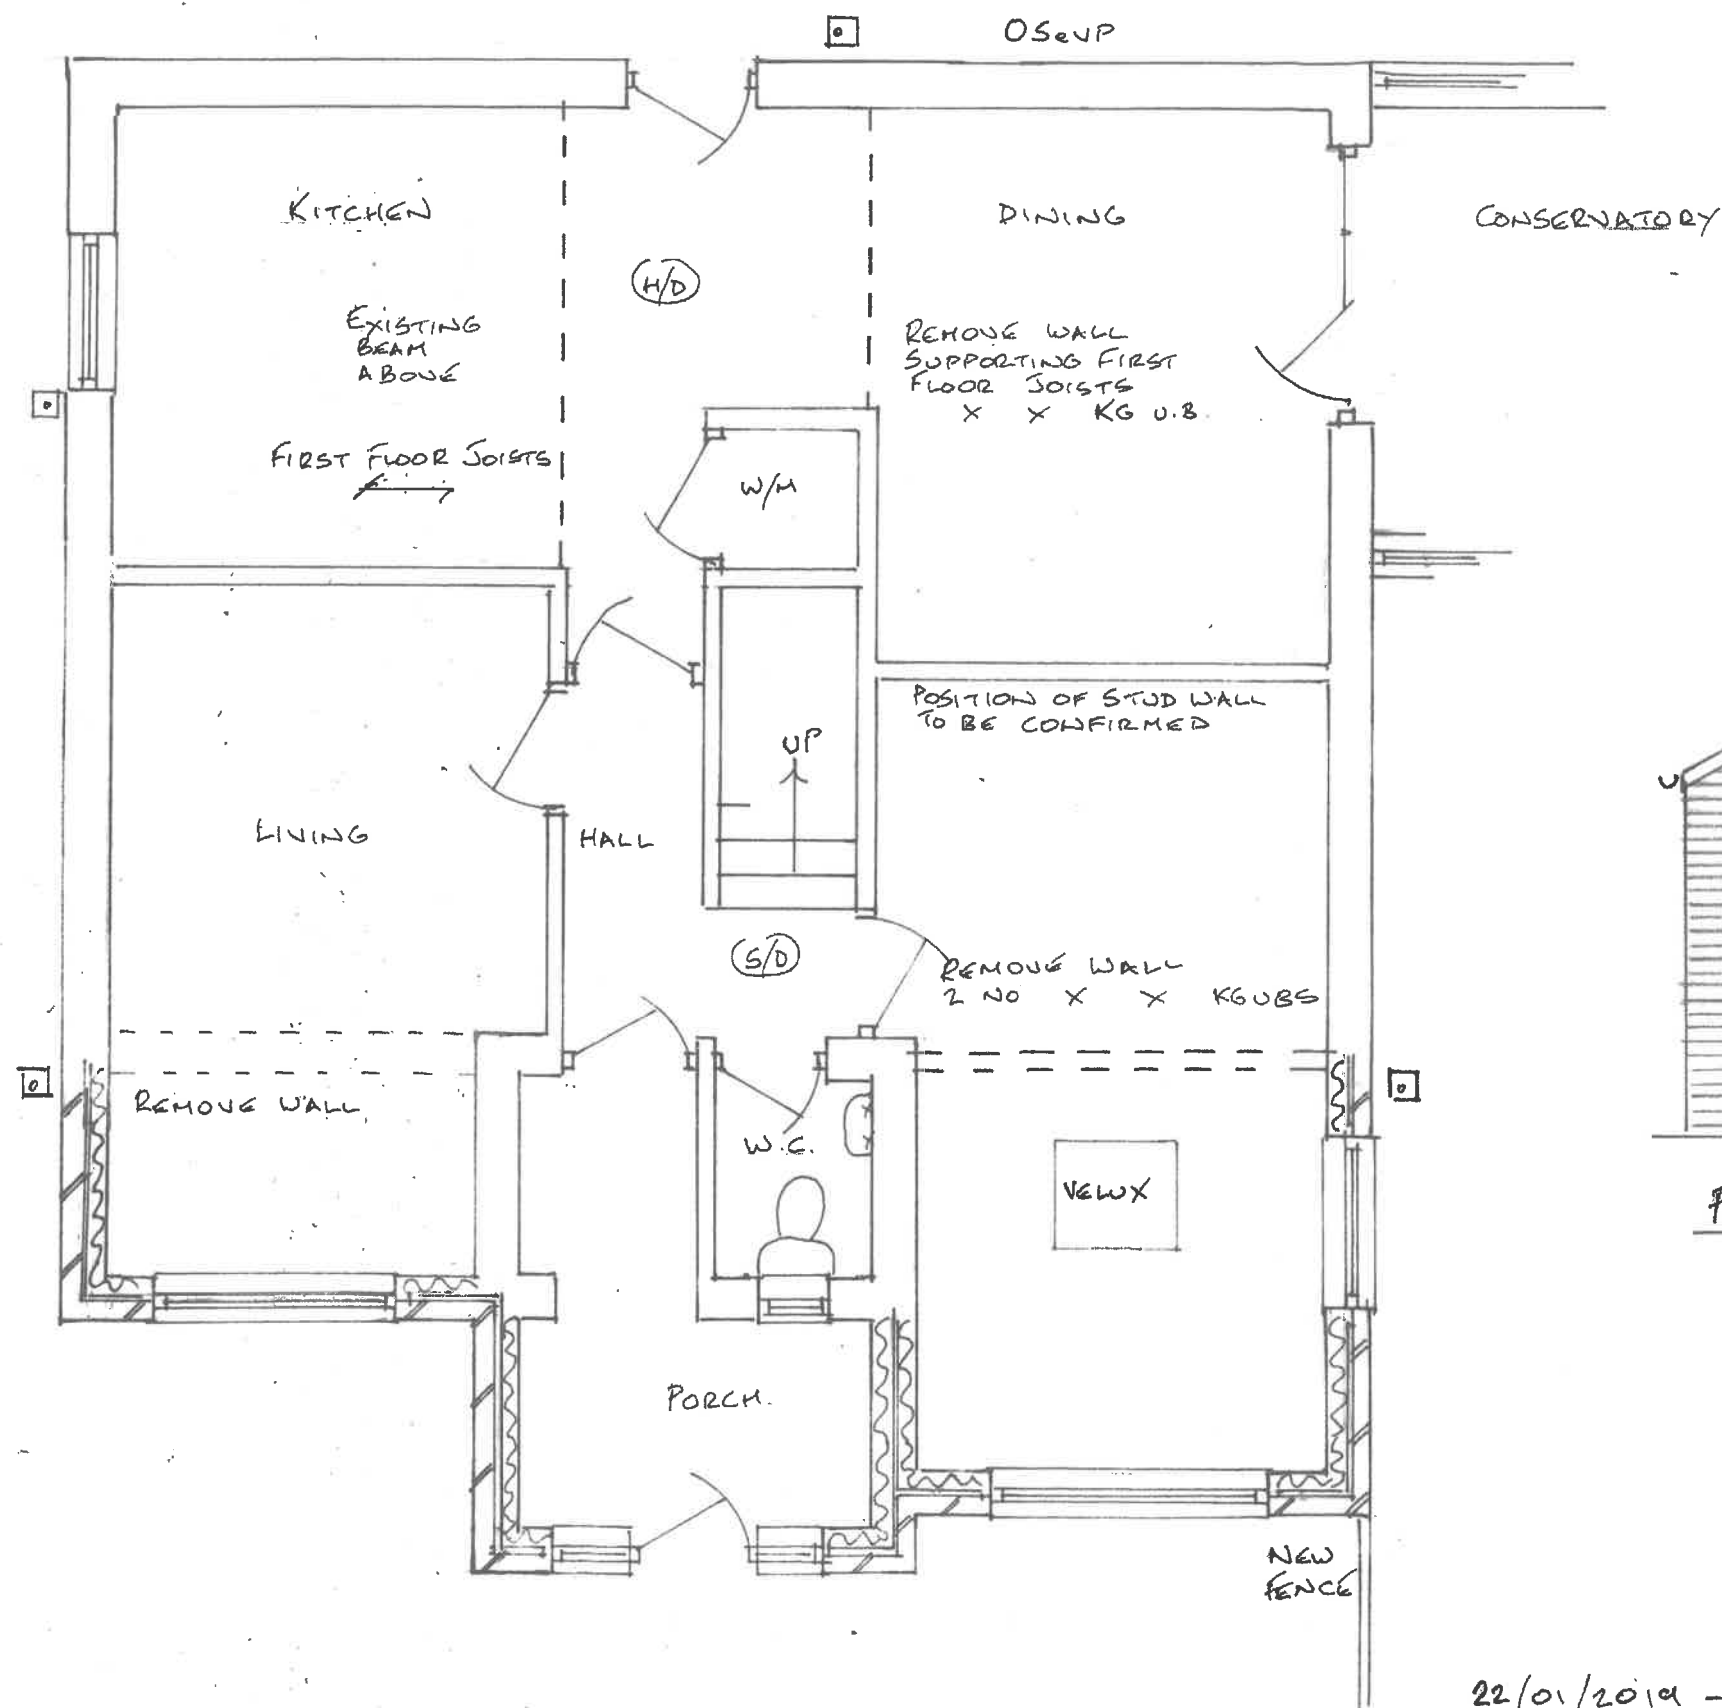

PROPOSED FRONT ELEVATION

3A PROPOSED GROUND FLOOR PLAN

22/01/2014 - SIZE OF EXTENSION REDUCED
21/11/2018

18/459/03A

TWO STOREY/SINGLE STOREY FRONT EXTENSION
23 WADEBRIDGE DRIVE, BURY BL8 2NN

SCALE 1:50 & 1:100 @ A3