


Contractor must verify all dimensions on site before commencing any work or shop drawings. If this drawing exceeds the quantities taken in any way the Architects are to be informed before the work is initiated. Only figured dimensions to be taken from this drawing. Do not scale off this drawing. Drawings based on Ordnance Survey and / or existing record drawings - design and drawing content subject to Site Survey, Structural Survey, Site Investigations, Planning and Statutory Requirements and Approvals. Authorised reproduction from Ordnance Survey Map with permission of the Controller of Her Majesty's Stationery Office. Crown Copyright reserved.



Proposed Front Elevation
Scale 1:100@A3




Proposed Rear Elevation
Scale 1:100@A3

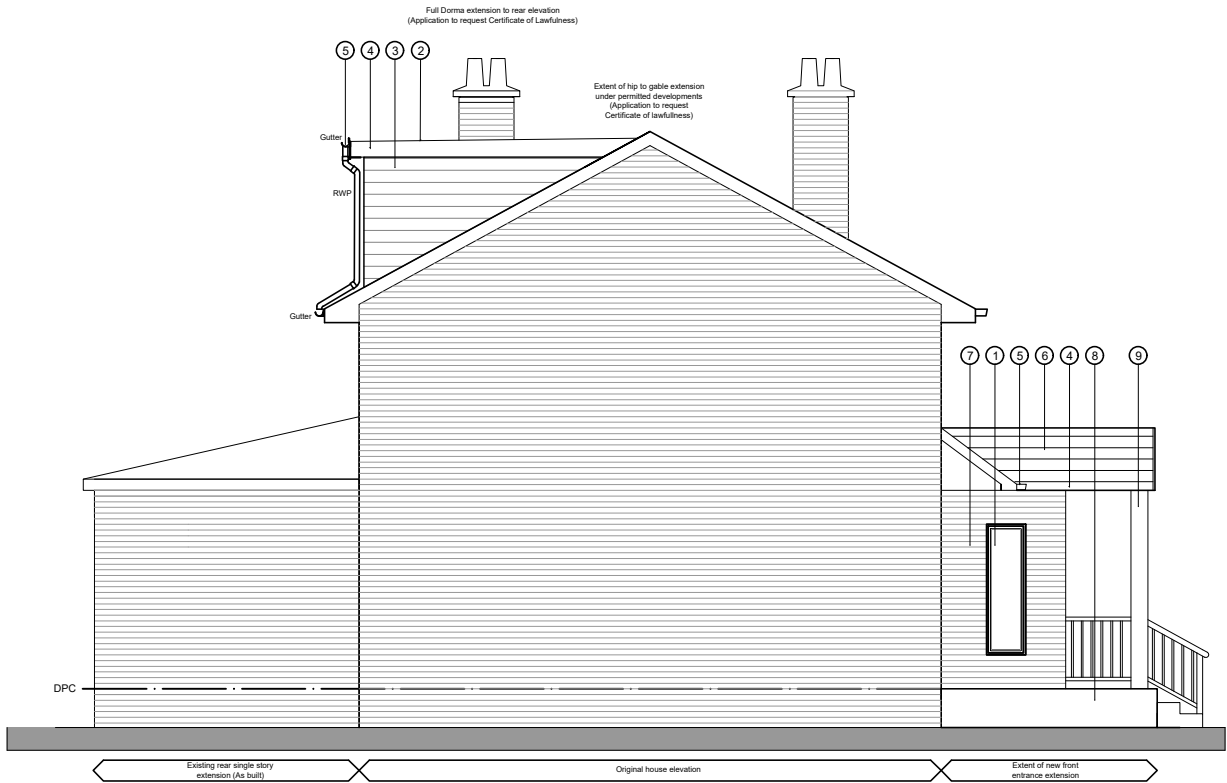

Proposed Side Elevation
Scale 1:100@A3

1. New White PCV Doors and Glazing units to match existing
2. Flat Dorma Roof with Single ply membrane.
3. White PVC t&g boards to dorma elevations fixed on timber battons.
4. Fascia Boards finished in white to match exiting
5. New Rain waterpipes in Black PCV to match existing
6. Roofs finished in traditional slate to match existing.
7. Red brick to match existing
8. Exterior Ceramic tiles light buff
9. Feature sandstone columns

 

Location Plan:

Revision: Description: By: Date:
Reason For Issue:

For Approval

Drawing Number: 22_013_(20)_007	Revision: -
Scale: 1:100 @ A3	Date: FEB 22
Drawn by: JAB	Checked by: JB

Project Name:
512 Manchester Road
Drawing Title:
Proposed Elevations

John Brazier Architectural Services
17 Britain Street, Bury, Lancashire. BL9 9PD
john.brazier78@gmail.com
07752847372