




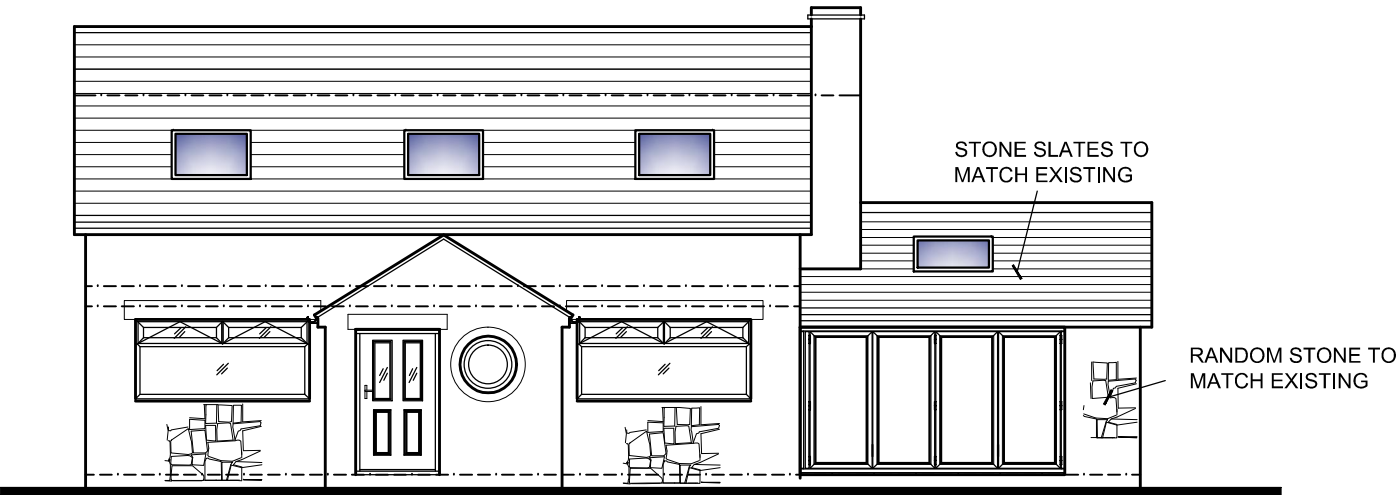


PROPOSED FRONT ELEVATION

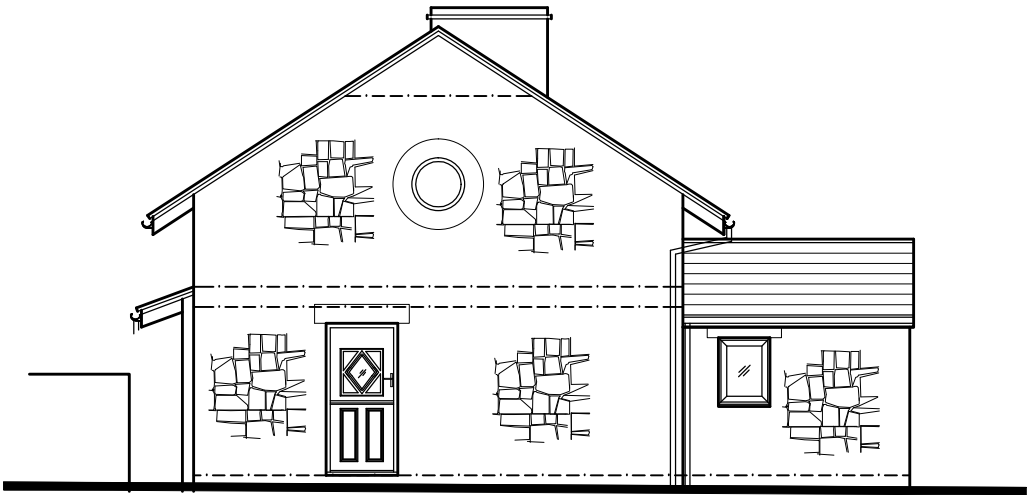


PROPOSED SIDE ELEVATION

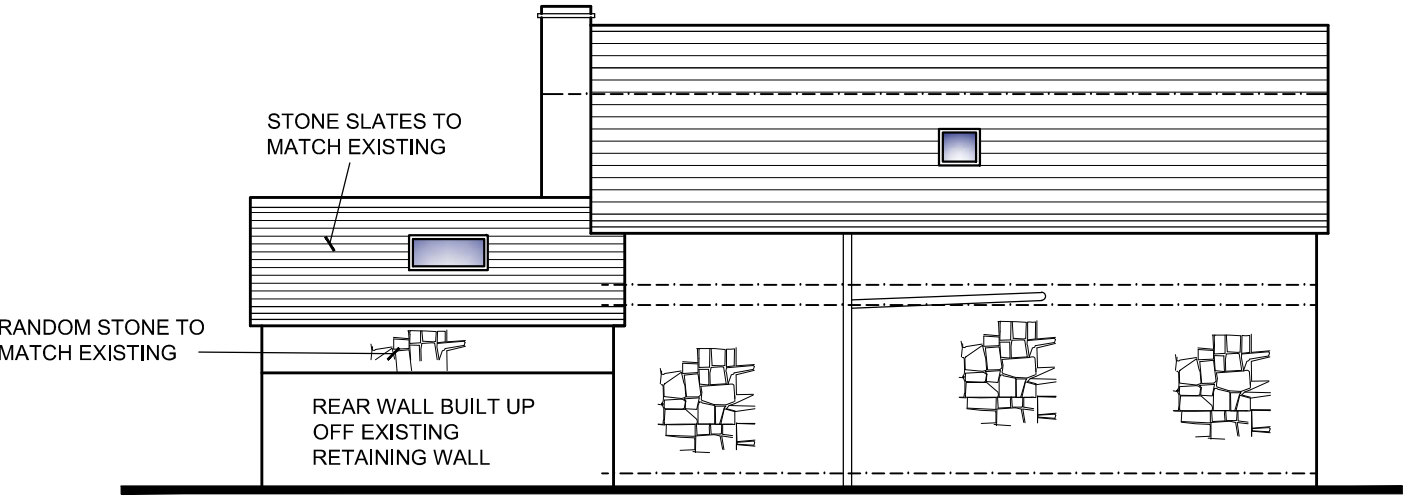

PROPOSED REAR ELEVATION

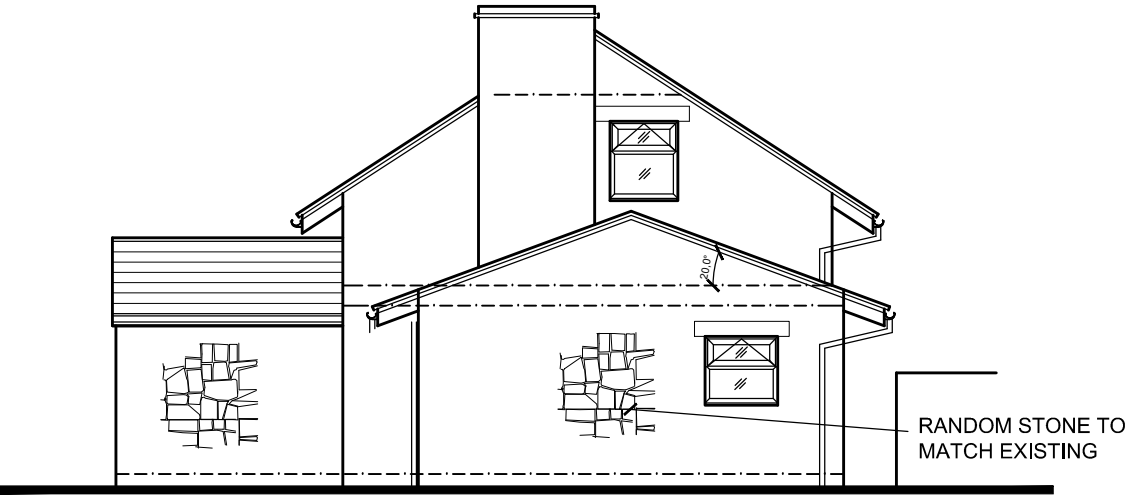

PROPOSED SIDE ELEVATION

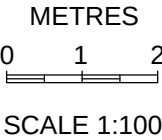

PLANNING			
REV	DATE	AMENDMENTS	INT
Harry Jackson Surveyors Limited			
Unit 4A Farnworth Park Industrial Estate			
Wellington Street, Farnworth, Bolton BL4 7BY			
Tel: 01204 701740 Mobile: 07931 321879			
CLIENT		Mr G Sanders	
ADDRESS		Davises Farm	
		Mather Road, Bury, BL9 6TJ	
PROJECT		Side Extension to Dwelling	
TITLE		Proposed Elevations	
DRAWING No.	4	REV	
SCALES	1:100	DATE	April 2023
DRAWN BY	BE	SHEET SIZE	A3
CHECKED BY	HJ	COPYRIGHT	©