



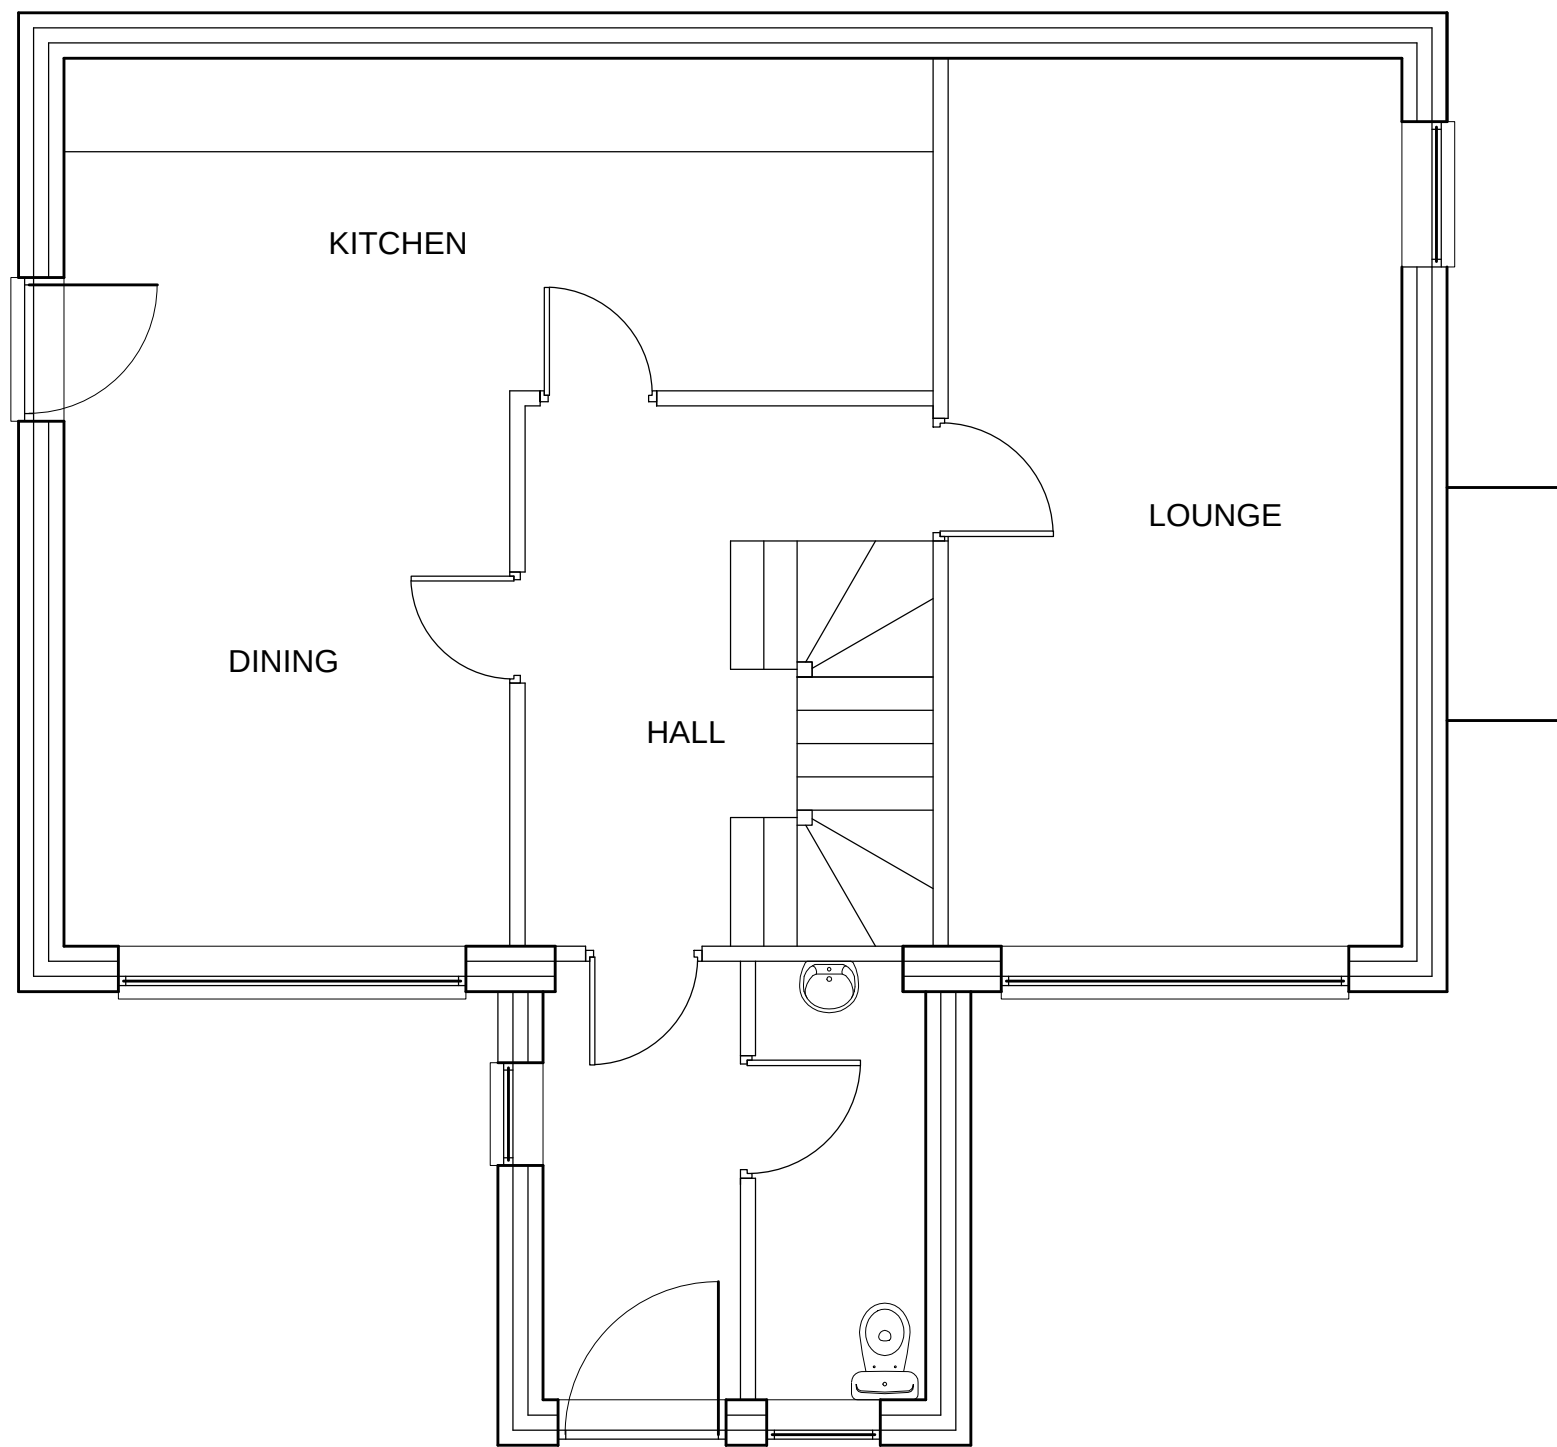

FRONT OF HOUSE
EXISTING G.F. PLAN

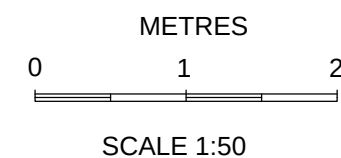

PLANNING

REV	DATE	AMENDMENTS	INT
Harry Jackson Surveyors Limited Unit 4A Farnworth Park Industrial Estate Wellington Street, Farnworth, Bolton BL4 7BY Tel: 01204 701740 Mobile: 07931 321879			
CLIENT	Mr G Sanders		
ADDRESS	Davises Farm Mather Road, Bury, BL9 6TJ		
PROJECT	Side Extension to Dwelling		
TITLE	Existing Ground Floor Plan		
DRAWING No.	1	REV	
SCALES	1:50	DATE	April 2023
DRAWN BY	BE	SHEET SIZE	A3
CHECKED BY	HJ	COPYRIGHT	©