

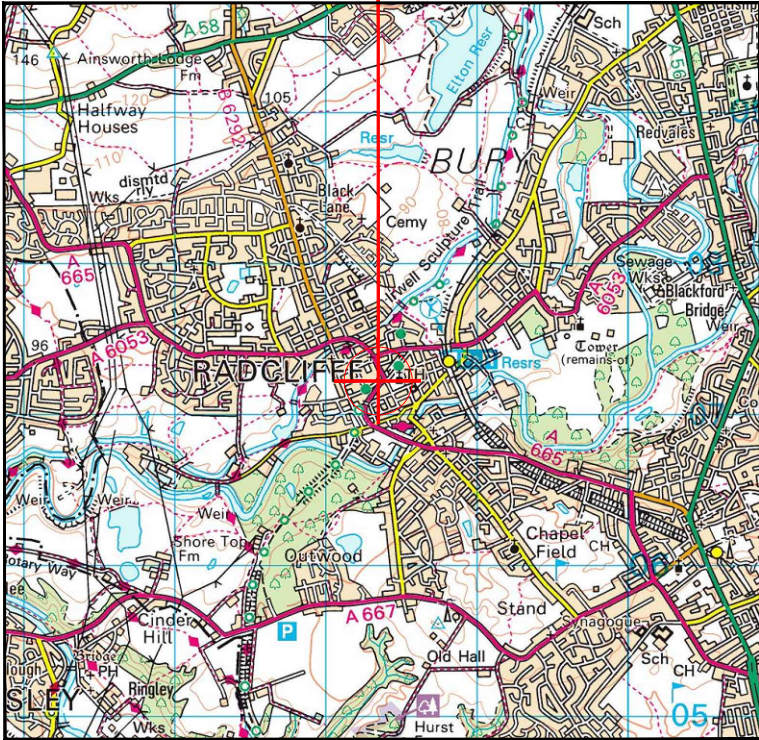


SITE LOCATION

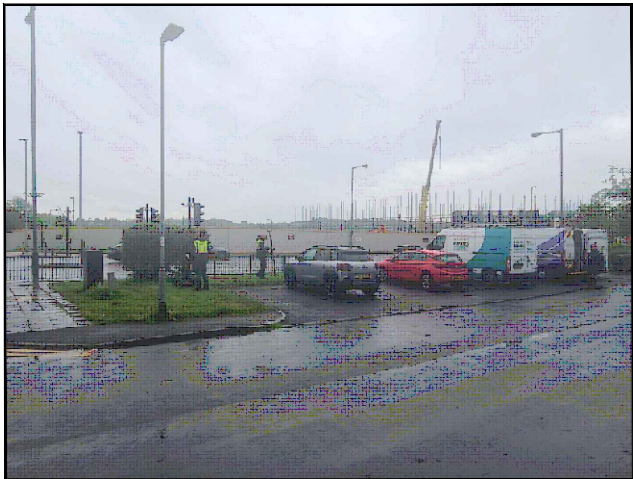


Reproduced by permission of Ordnance Survey on behalf of the Controller of Her Majesty's Stationery Office
All rights reserved. © Crown Copyright licence no. 100022432

SITE AREA PLAN

 


SITE PHOTOGRAPH

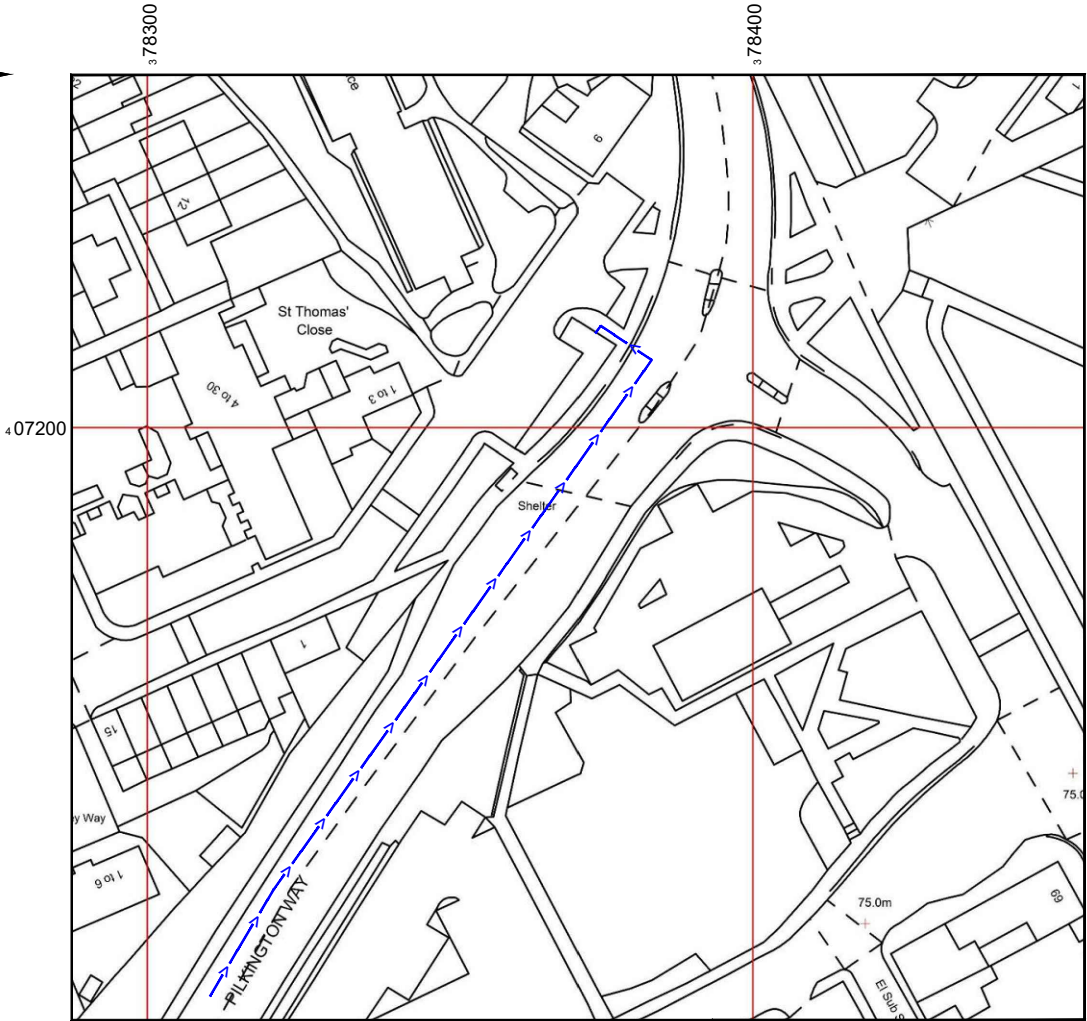

Reproduced by permission of Ordnance Survey on behalf of the Controller of Her Majesty's Stationery Office
All rights reserved. © Crown Copyright licence no. 100022432

NGR E: 378372 N: 407213

SITE LOCATION PLAN

 

GOOGLE MAPS QR CODE

GOOGLE MAPS - HYPERLINK

GOOGLE STREET VIEW - HYPERLINK

NOTES:

1. ALL DIMENSIONS IN MM UNLESS OTHERWISE NOTED.

DIRECTIONS TO SITE:

Head north on Bury New Rd/A56 toward Radcliffe New Rd/B6473. Turn left onto Radcliffe New Rd/B6473 and continue for 0.3 miles. At the roundabout, continue straight onto Radcliffe New Rd/A665. Continue to follow A665 for 1.3 miles. The site will be on the left

Access Route To Site:



Master:	MBNL / EE / H3G:	Project:	Purpose of Issue:	Issue:
M003	EE	EE NTQ	Planning	C
Date:	28/10/2024	Revision / Upgrade Description:		
Drawn:	APS	Wraparound cabinet rotated		
Checked:	D Rowland			
Approved:	R Nicoll			
Master:	MBNL / EE / H3G:	Project:	Purpose of Issue:	Issue:
M002	EE	EE NTQ	Planning	B
Date:	25/10/2024	Revision / Upgrade Description:		
Drawn:	APS	Redrawn		
Checked:	D Rowland			
Approved:	R Nicoll			
Master:	MBNL / EE / H3G:	Project:	Purpose of Issue:	Issue:
M001	EE	EE NTQ	Planning	A
Date:	05/08/2024	Revision / Upgrade Description:		
Drawn:	APS	First Issue		
Checked:	D Rowland			
Approved:	R Nicoll			



EE Limited
1 Braham Street
London
United Kingdom
E1 8EE



Site Name:	SCHOOL STREET SW		
Site ID:	1730054		
Address:	GRASS VERGE WEST OF SCHOOL STREET RADCLIFFE MANCHESTER M26 3AP		
Title:	002 SITE LOCATION PLAN		
Project:	EE NTQ		
Purpose of Issue:	PLANNING		
EE Cell ID:	MBNL Cell ID:	3UK Cell ID:	
33463	BRY143	N/A	
Master Drawing No:		Issue:	
1730054_BRY143_33463_N/A_M003		C	



NOTES:
1. ALL DIMENSIONS IN MM UNLESS OTHERWISE NOTED.


Master:	MBNL / EE / H3G:	Project:	Purpose of Issue:	Issue:
M003	EE	EE NTQ	Planning	C
Date:	28/10/2024	Revision / Upgrade Description:		
Drawn:	APS	Wraparound cabinet rotated		
Checked:	D Rowland			
Approved:	R Nicoll			
Master:	MBNL / EE / H3G:	Project:	Purpose of Issue:	Issue:
M002	EE	EE NTQ	Planning	B
Date:	25/10/2024	Revision / Upgrade Description:		
Drawn:	APS	Redrawn		
Checked:	D Rowland			
Approved:	R Nicoll			
Master:	MBNL / EE / H3G:	Project:	Purpose of Issue:	Issue:
M001	EE	EE NTQ	Planning	A
Date:	05/08/2024	Revision / Upgrade Description:		
Drawn:	APS	First Issue		
Checked:	D Rowland			
Approved:	R Nicoll			



EE Limited
1 Braham Street
London
United Kingdom
E1 8EE



Site Name:	SCHOOL STREET SW		
Site ID:	1730054		
Address:	GRASS VERGE WEST OF SCHOOL STREET RADCLIFFE MANCHESTER M26 3AP		
Title:	100 EXISTING SITE PLAN		
Project:	EE NTQ		
Purpose of Issue:	PLANNING		
EE Cell ID:	MBNL Cell ID:	3UK Cell ID:	
33463	BRY143	N/A	
Master Drawing No:			Issue:
1730054_BRY143_33463_N/A_M003			C

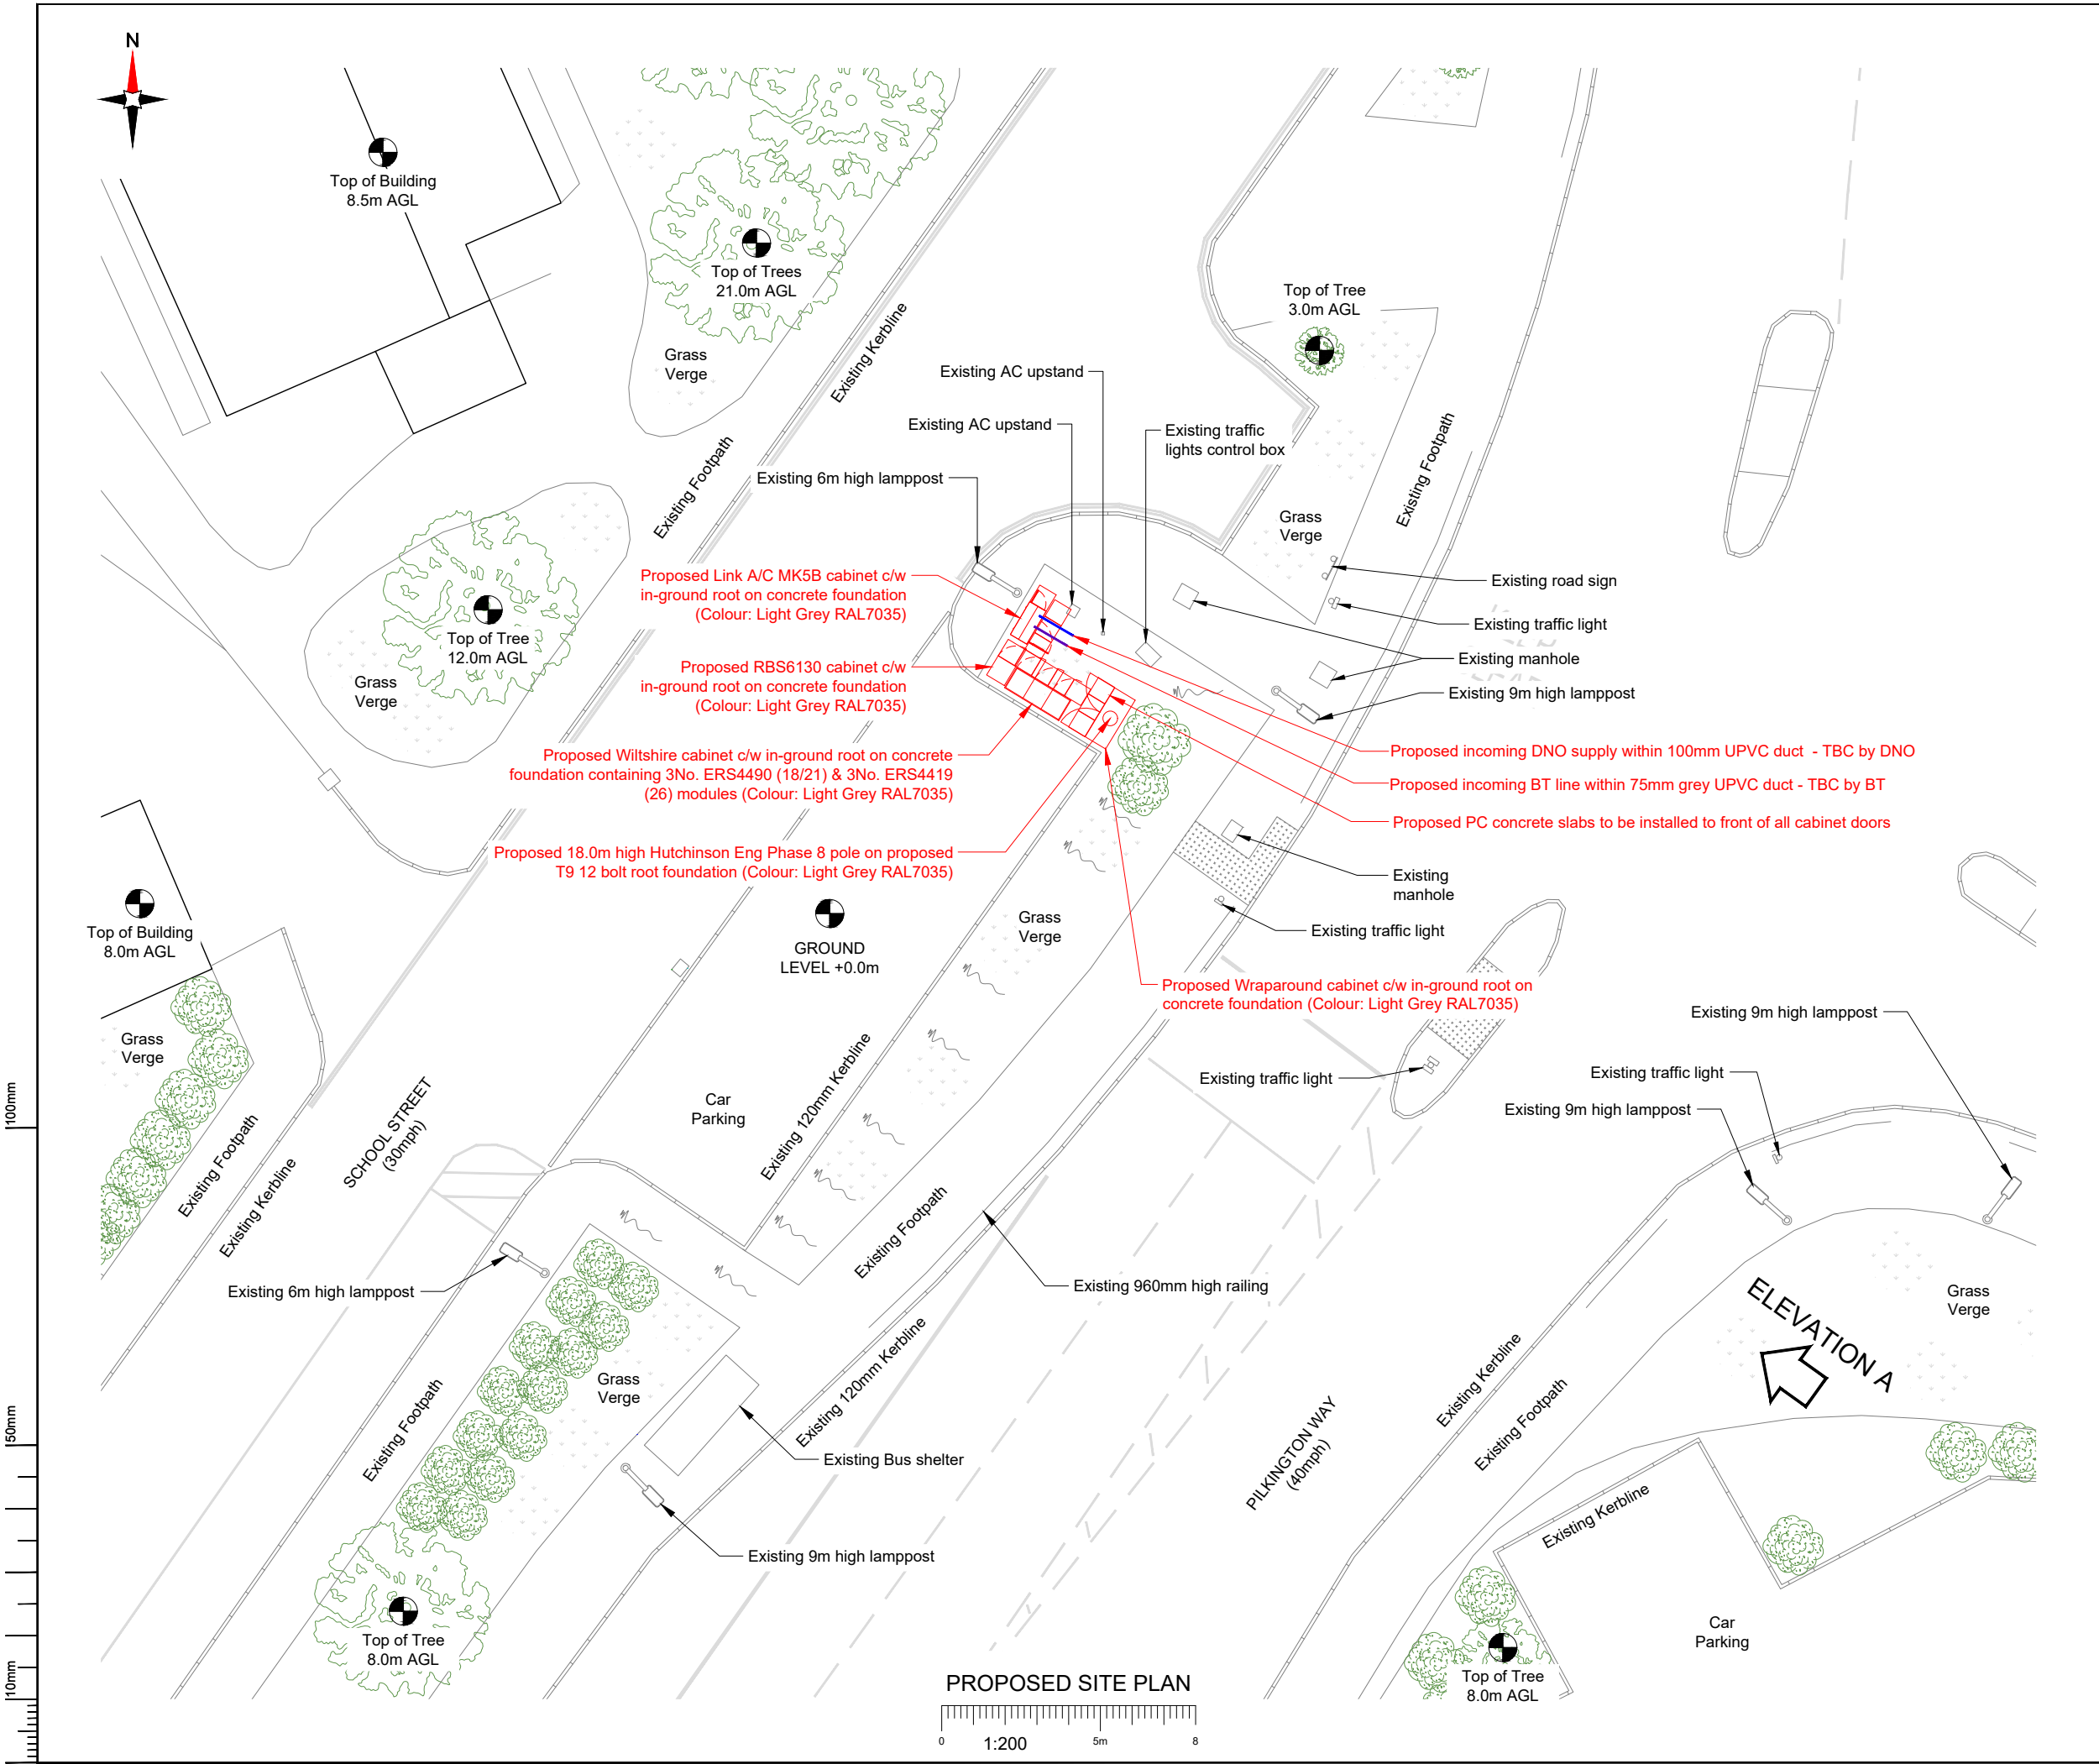

NOTES:

1. ALL DIMENSIONS IN MM UNLESS OTHERWISE NOTED.

Master:	MBNL / EE / H3G:	Project:	Purpose of Issue:	Issue:
M003	EE	EE NTQ	Planning	C
Date:	28/10/2024	Revision / Upgrade Description:		
Drawn:	APS	Wraparound cabinet rotated		
Checked:	D Rowland			
Approved:	R Nicoll			
Master:	MBNL / EE / H3G:	Project:	Purpose of Issue:	Issue:
M002	EE	EE NTQ	Planning	B
Date:	25/10/2024	Revision / Upgrade Description:		
Drawn:	APS	Redrawn		
Checked:	D Rowland			
Approved:	R Nicoll			
Master:	MBNL / EE / H3G:	Project:	Purpose of Issue:	Issue:
M001	EE	EE NTQ	Planning	A
Date:	05/08/2024	Revision / Upgrade Description:		
Drawn:	APS	First Issue		
Checked:	D Rowland			
Approved:	R Nicoll			



EE Limited
1 Braham Street
London
United Kingdom
E1 8EE




Site Name:	SCHOOL STREET SW		
Site ID:	1730054		
Address:	GRASS VERGE WEST OF SCHOOL STREET RADCLIFFE MANCHESTER M26 3AP		
Title:	150 PROPOSED SITE PLAN		
Project:	EE NTQ		
Purpose of Issue:	PLANNING		
EE Cell ID:	MBNL Cell ID:	3UK Cell ID:	
33463	BRY143	N/A	
Master Drawing No:			Issue:
1730054_BRY143_33463_N/A_M003			C


100mm

50mm

10mm

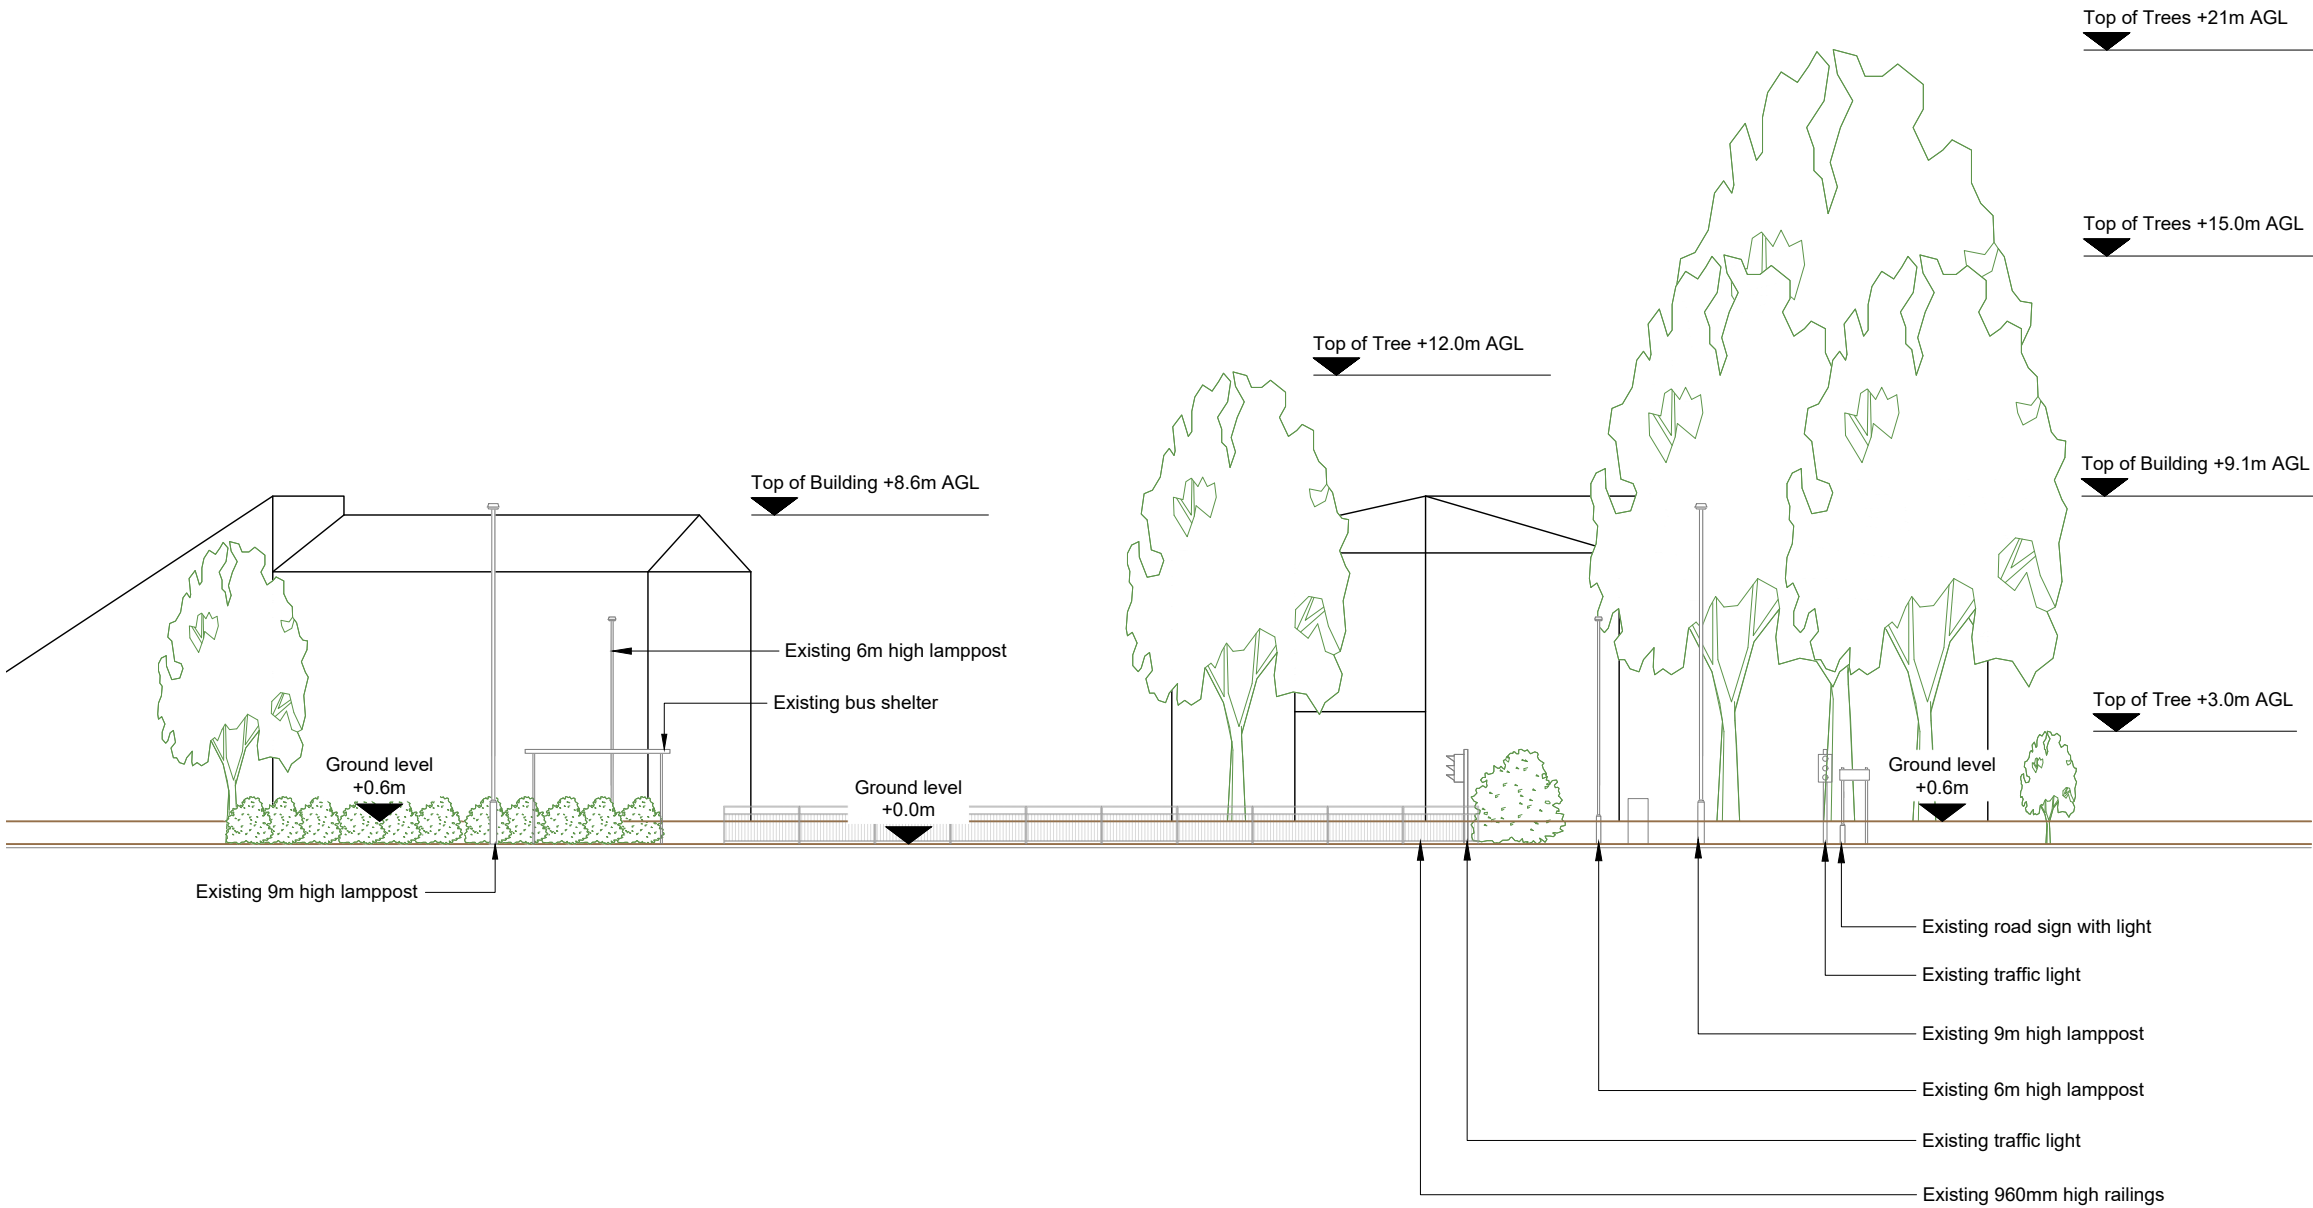

EXISTING SITE ELEVATION A

 

- NOTES:
- ALL DIMENSIONS IN MM UNLESS OTHERWISE NOTED.

Master:	MBNL / EE / H3G:	Project:	Purpose of Issue:	Issue:
M003	EE	EE NTQ	Planning	C
Date:	28/10/2024	Revision / Upgrade Description:		
Drawn:	APS	Wraparound cabinet rotated		
Checked:	D Rowland			
Approved:	R Nicoll			
Master:	MBNL / EE / H3G:	Project:	Purpose of Issue:	Issue:
M002	EE	EE NTQ	Planning	B
Date:	25/10/2024	Revision / Upgrade Description:		
Drawn:	APS	Redrawn		
Checked:	D Rowland			
Approved:	R Nicoll			
Master:	MBNL / EE / H3G:	Project:	Purpose of Issue:	Issue:
M001	EE	EE NTQ	Planning	A
Date:	05/08/2024	Revision / Upgrade Description:		
Drawn:	APS	First Issue		
Checked:	D Rowland			
Approved:	R Nicoll			



EE Limited
1 Braham Street
London
United Kingdom
E1 8EE




Site Name:	SCHOOL STREET SW		
Site ID:	1730054		
Address:	GRASS VERGE WEST OF SCHOOL STREET RADCLIFFE MANCHESTER M26 3AP		
Title:	200 EXISTING SITE ELEVATION A		
Project:	EE NTQ		
Purpose of Issue:	PLANNING		
EE Cell ID:	MBNL Cell ID:	3UK Cell ID:	
33463	BRY143	N/A	
Master Drawing No:			Issue:
1730054_BRY143_33463_N/A_M003			C

100mm

50mm

10mm

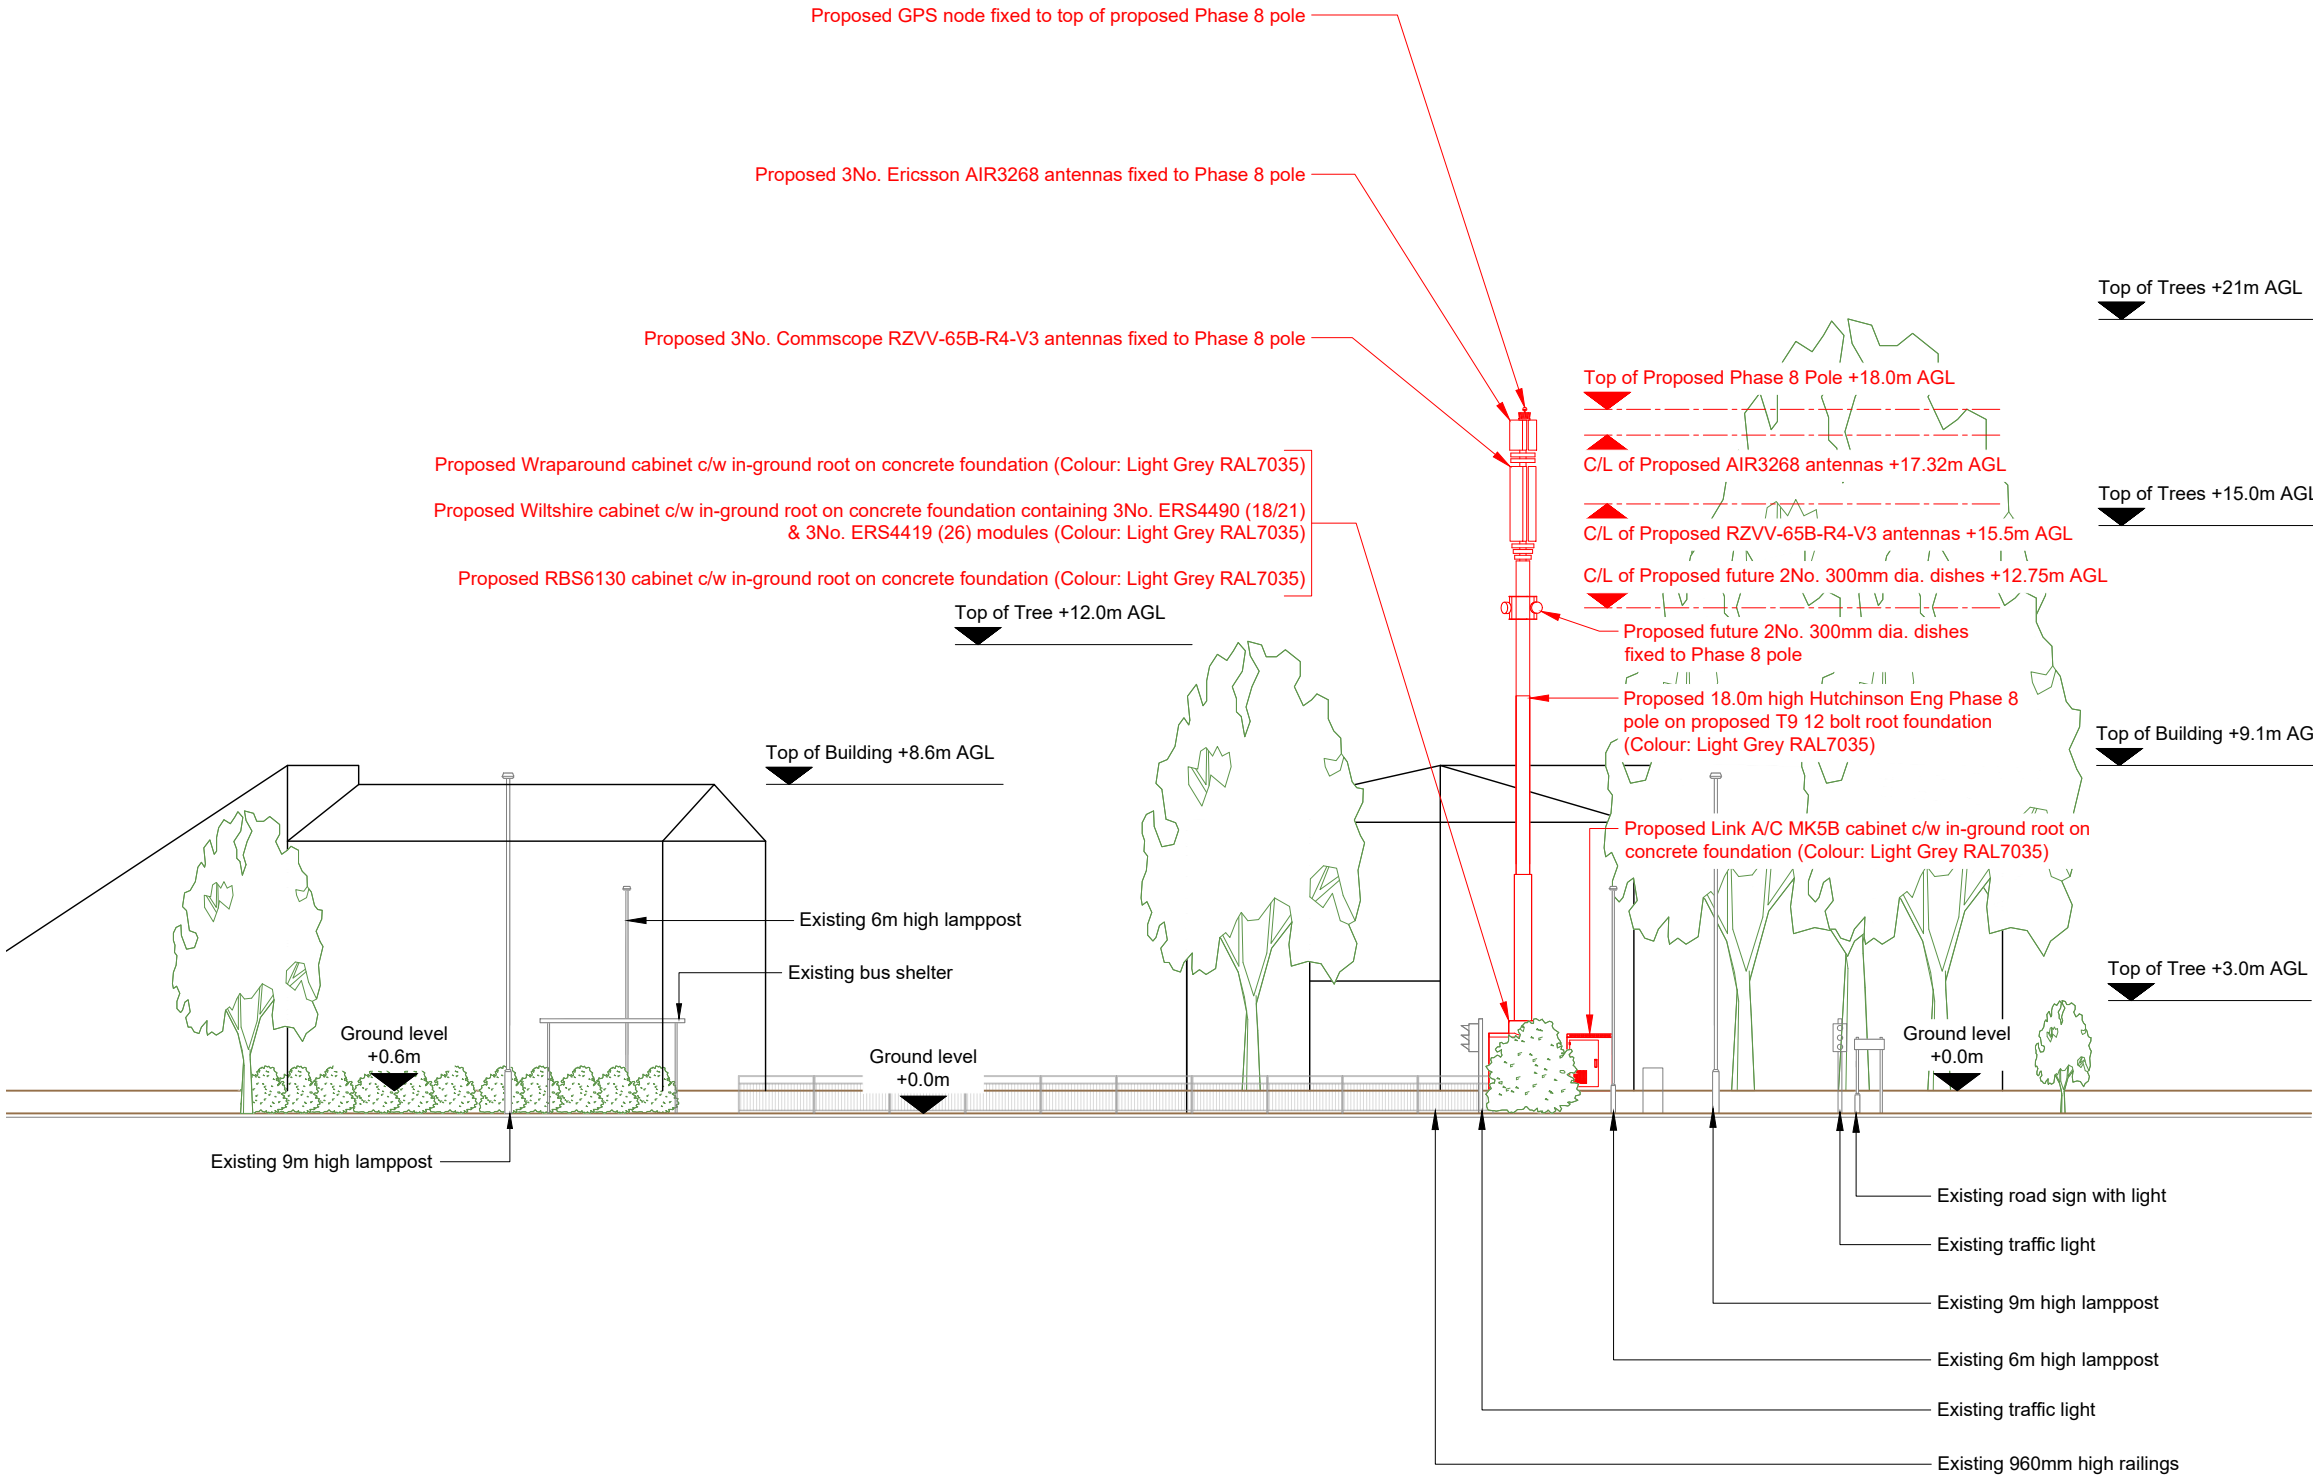

PROPOSED SITE ELEVATION A



- NOTES:
- ALL DIMENSIONS IN MM UNLESS OTHERWISE NOTED.

Master:	MBNL / EE / H3G:	Project:	Purpose of Issue:	Issue:
M003	EE	EE NTQ	Planning	C
Date:	28/10/2024	Revision / Upgrade Description:		
Drawn:	APS	Wraparound cabinet rotated		
Checked:	D Rowland			
Approved:	R Nicoll			
Master:	MBNL / EE / H3G:	Project:	Purpose of Issue:	Issue:
M002	EE	EE NTQ	Planning	B
Date:	25/10/2024	Revision / Upgrade Description:		
Drawn:	APS	Redrawn		
Checked:	D Rowland			
Approved:	R Nicoll			
Master:	MBNL / EE / H3G:	Project:	Purpose of Issue:	Issue:
M001	EE	EE NTQ	Planning	A
Date:	05/08/2024	Revision / Upgrade Description:		
Drawn:	APS	First Issue		
Checked:	D Rowland			
Approved:	R Nicoll			



EE Limited
1 Braham Street
London
United Kingdom
E1 8EE



Site Name:	SCHOOL STREET SW		
Site ID:	1730054		
Address:	GRASS VERGE WEST OF SCHOOL STREET RADCLIFFE MANCHESTER M26 3AP		
Title:	250 PROPOSED SITE ELEVATION A		
Project:	EE NTQ		
Purpose of Issue:	PLANNING		
EE Cell ID:	MBNL Cell ID:	3UK Cell ID:	
33463	BRY143	N/A	
Master Drawing No:			Issue:
1730054_BRY143_33463_N/A_M003			C