

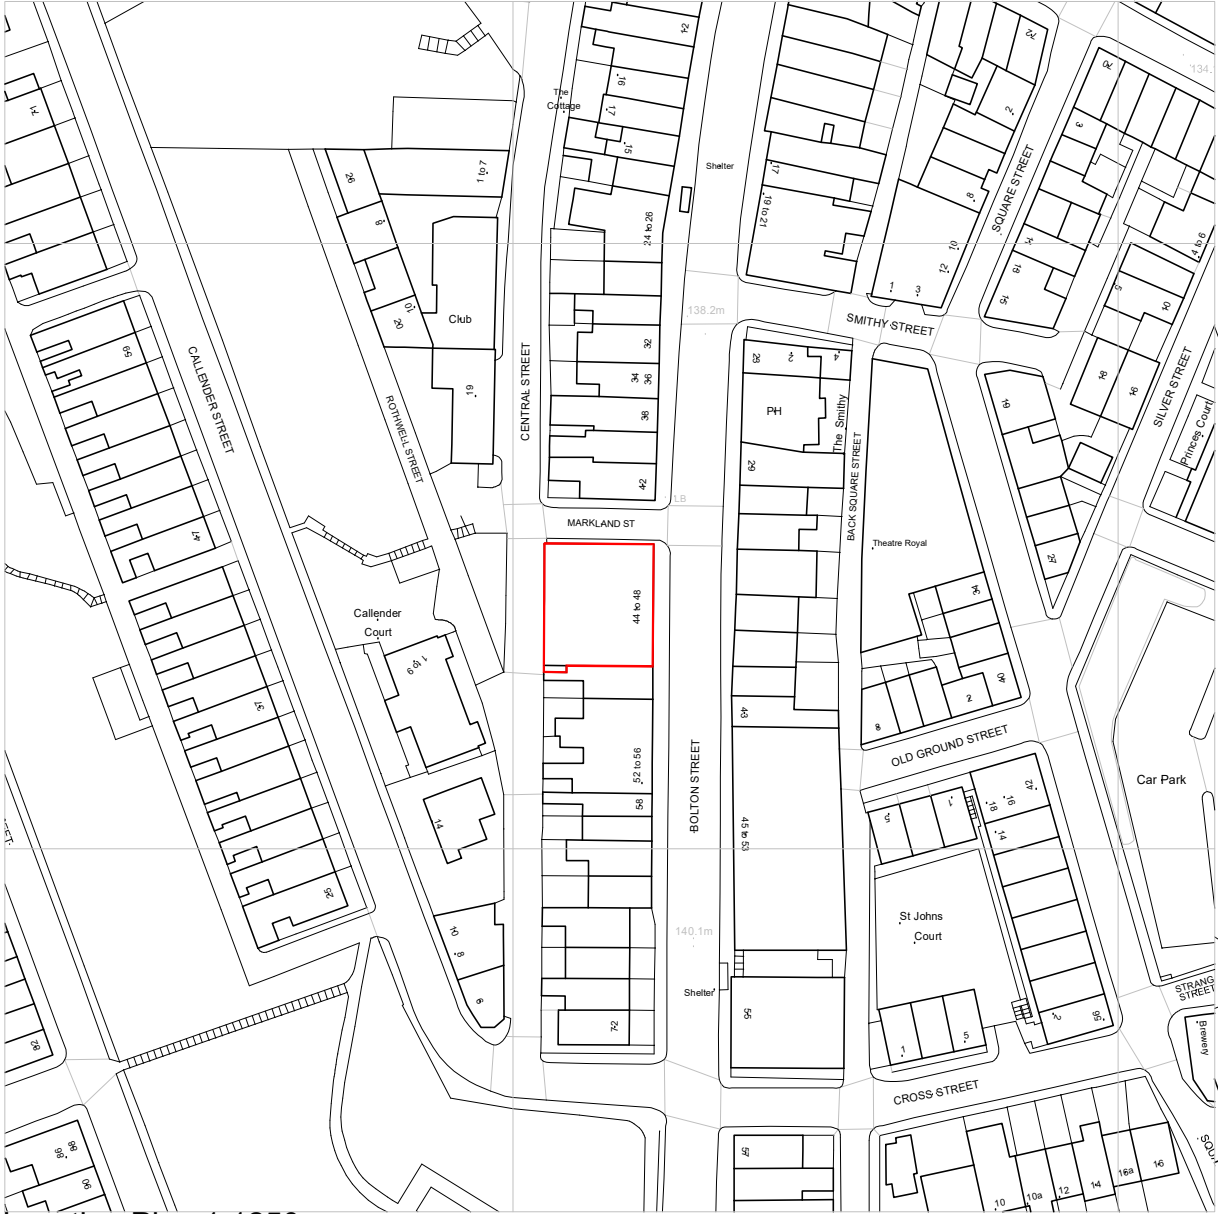


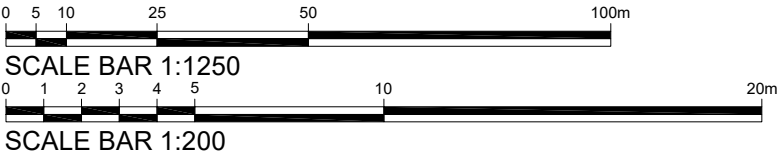

Location Plan 1:1250

Site Area: 367sqm

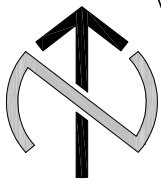

Site Plan 1:200



NOTES

- GRANT ERSKINE ARCHITECTS LTD SHALL HAVE NO RESPONSIBILITY FOR ANY USE MADE OF THIS DOCUMENT OTHER THAN FOR THAT WHICH IT WAS PREPARED AND ISSUED.
- ALL DIMENSIONS SHOULD BE CHECKED ON SITE.
- ANY DRAWING ERRORS OR DIVERGENCES SHOULD BE BROUGHT TO THE ATTENTION OF GRANT ERSKINE ARCHITECTS LTD.
- COPYRIGHT GRANT ERSKINE ARCHITECTS LTD. NOT TO BE USED / REPRODUCED IN PART OR IN FULL WITHOUT WRITTEN PERMISSON.

REVISION / DESCRIPTION	DRAWN	CHECKED	DATE
A - Amended in line with client comments	MDS	MDS	26/06/23
B - Added detail for validation	MDS	GPE	11/12/25

PROJECT TITLE 44-48 BOLTON STREET, RAMSBOTTOM	
PROJECT NUMBER 20230425	
DRAWING TITLE LOCATION AND SITE PLAN	SCALE AS SHOWN @A3
	DATE 05/06/23
DRAWING No. (90)A001	REVISION B

**GRANT
ERSKINE
ARCHITECTS**

info@granterskinearchitects.com
www.granterskinearchitects.com
Grant Erskine Architects Limited Reg. No. 07477118