
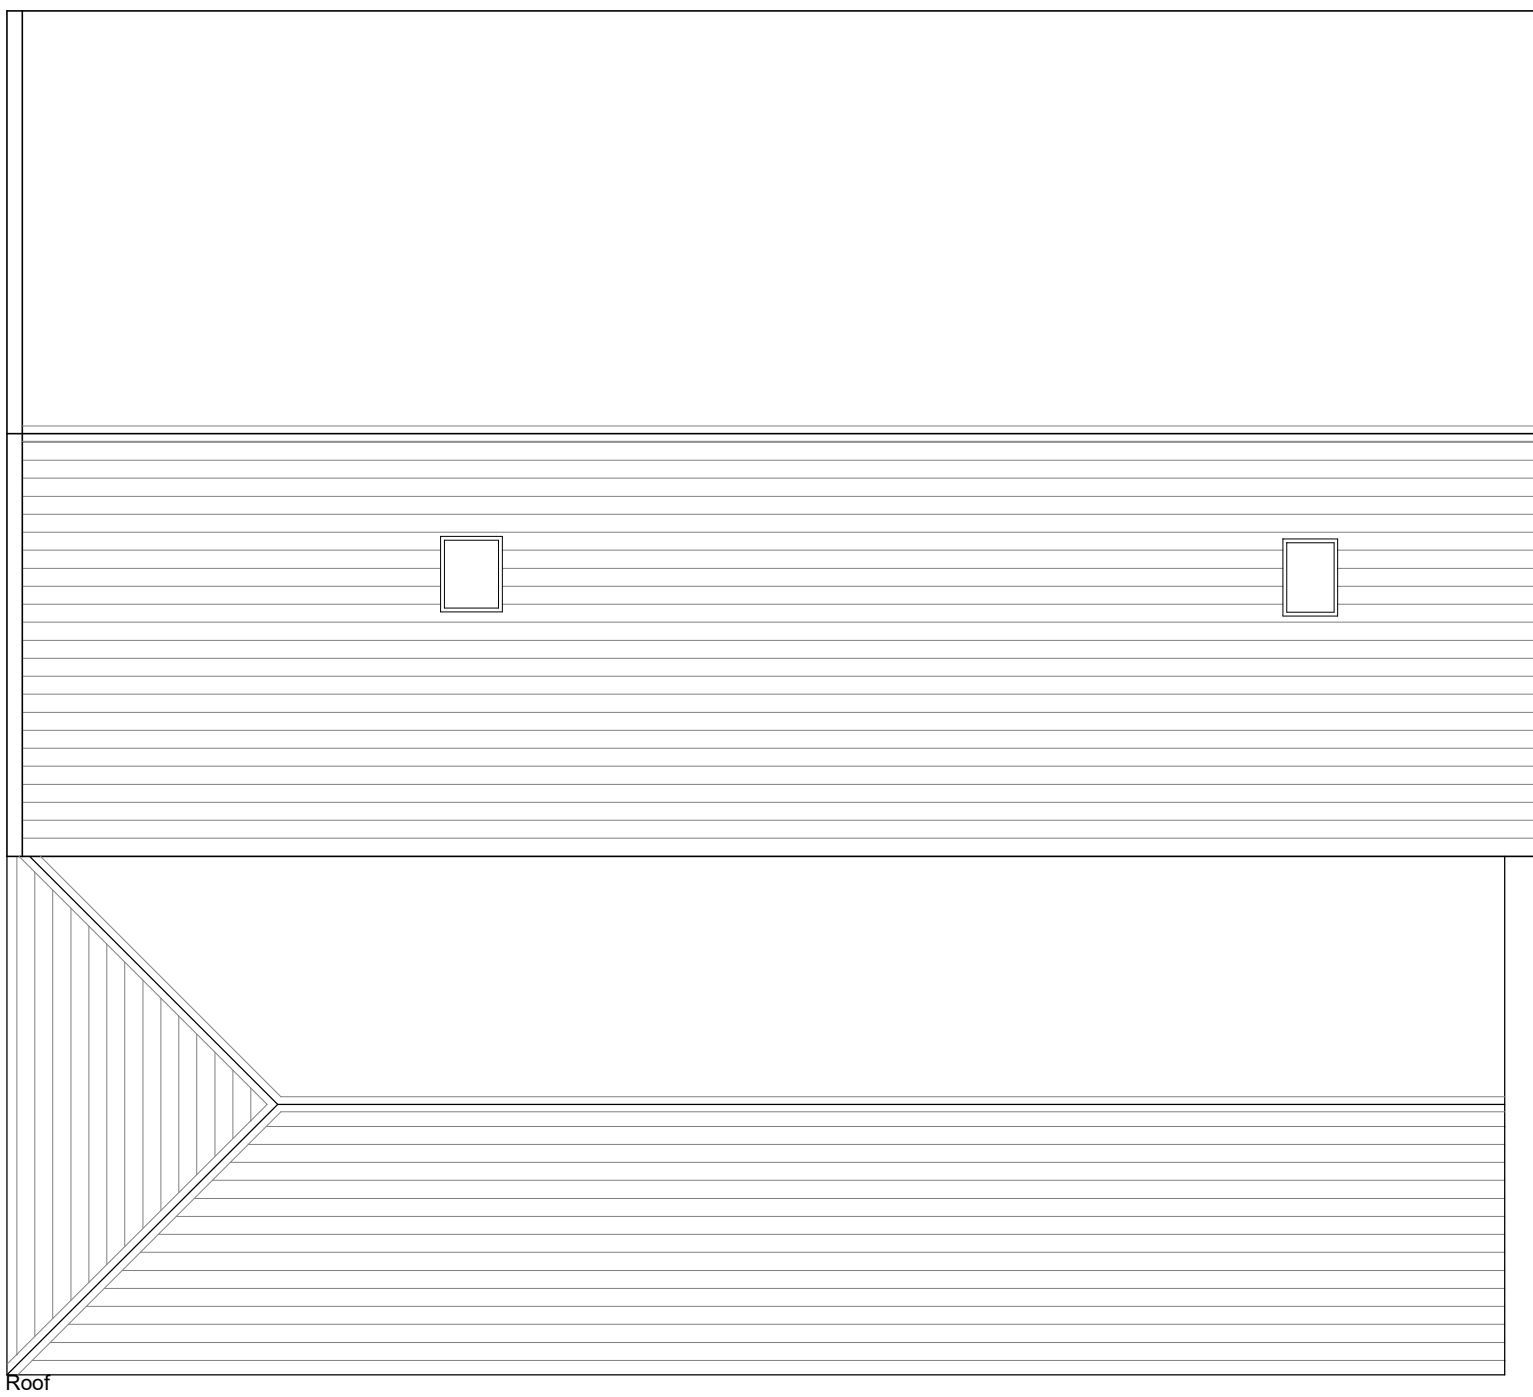
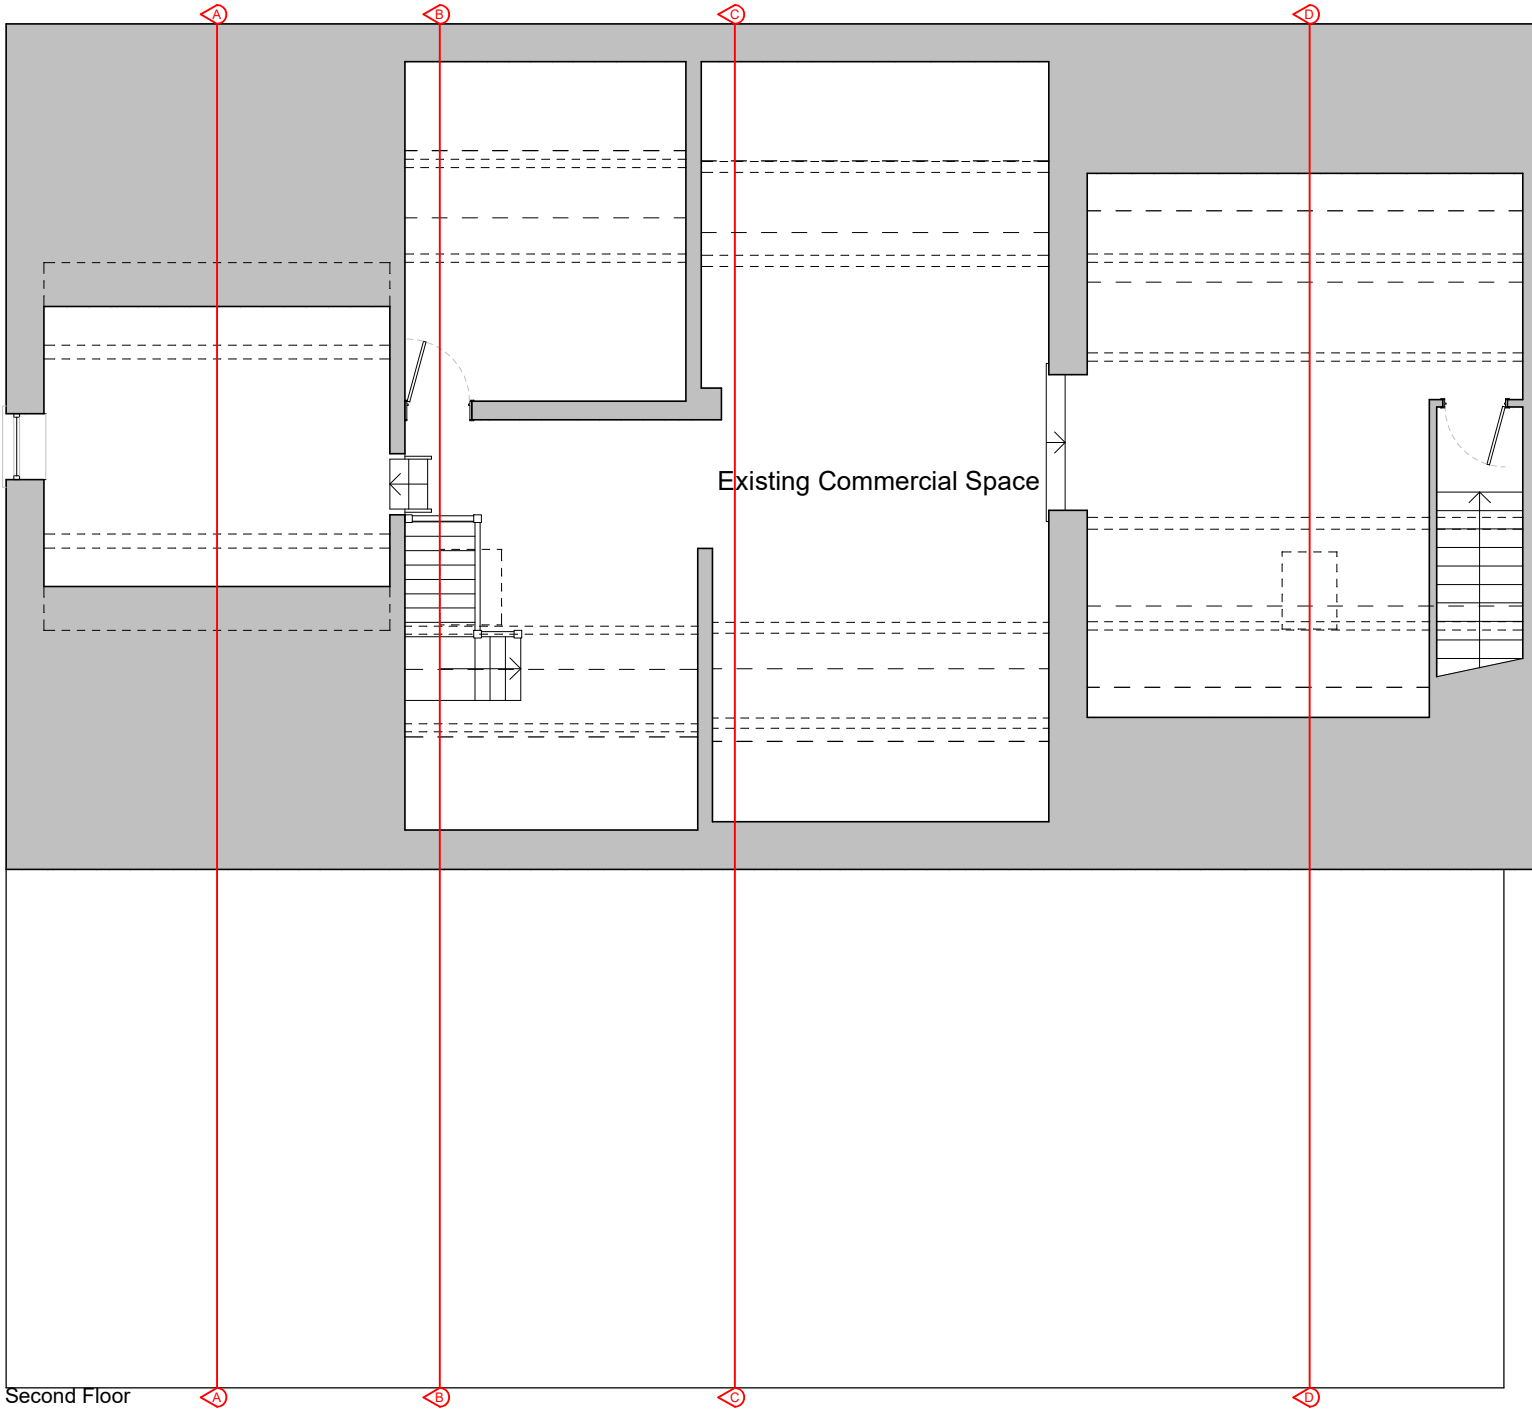
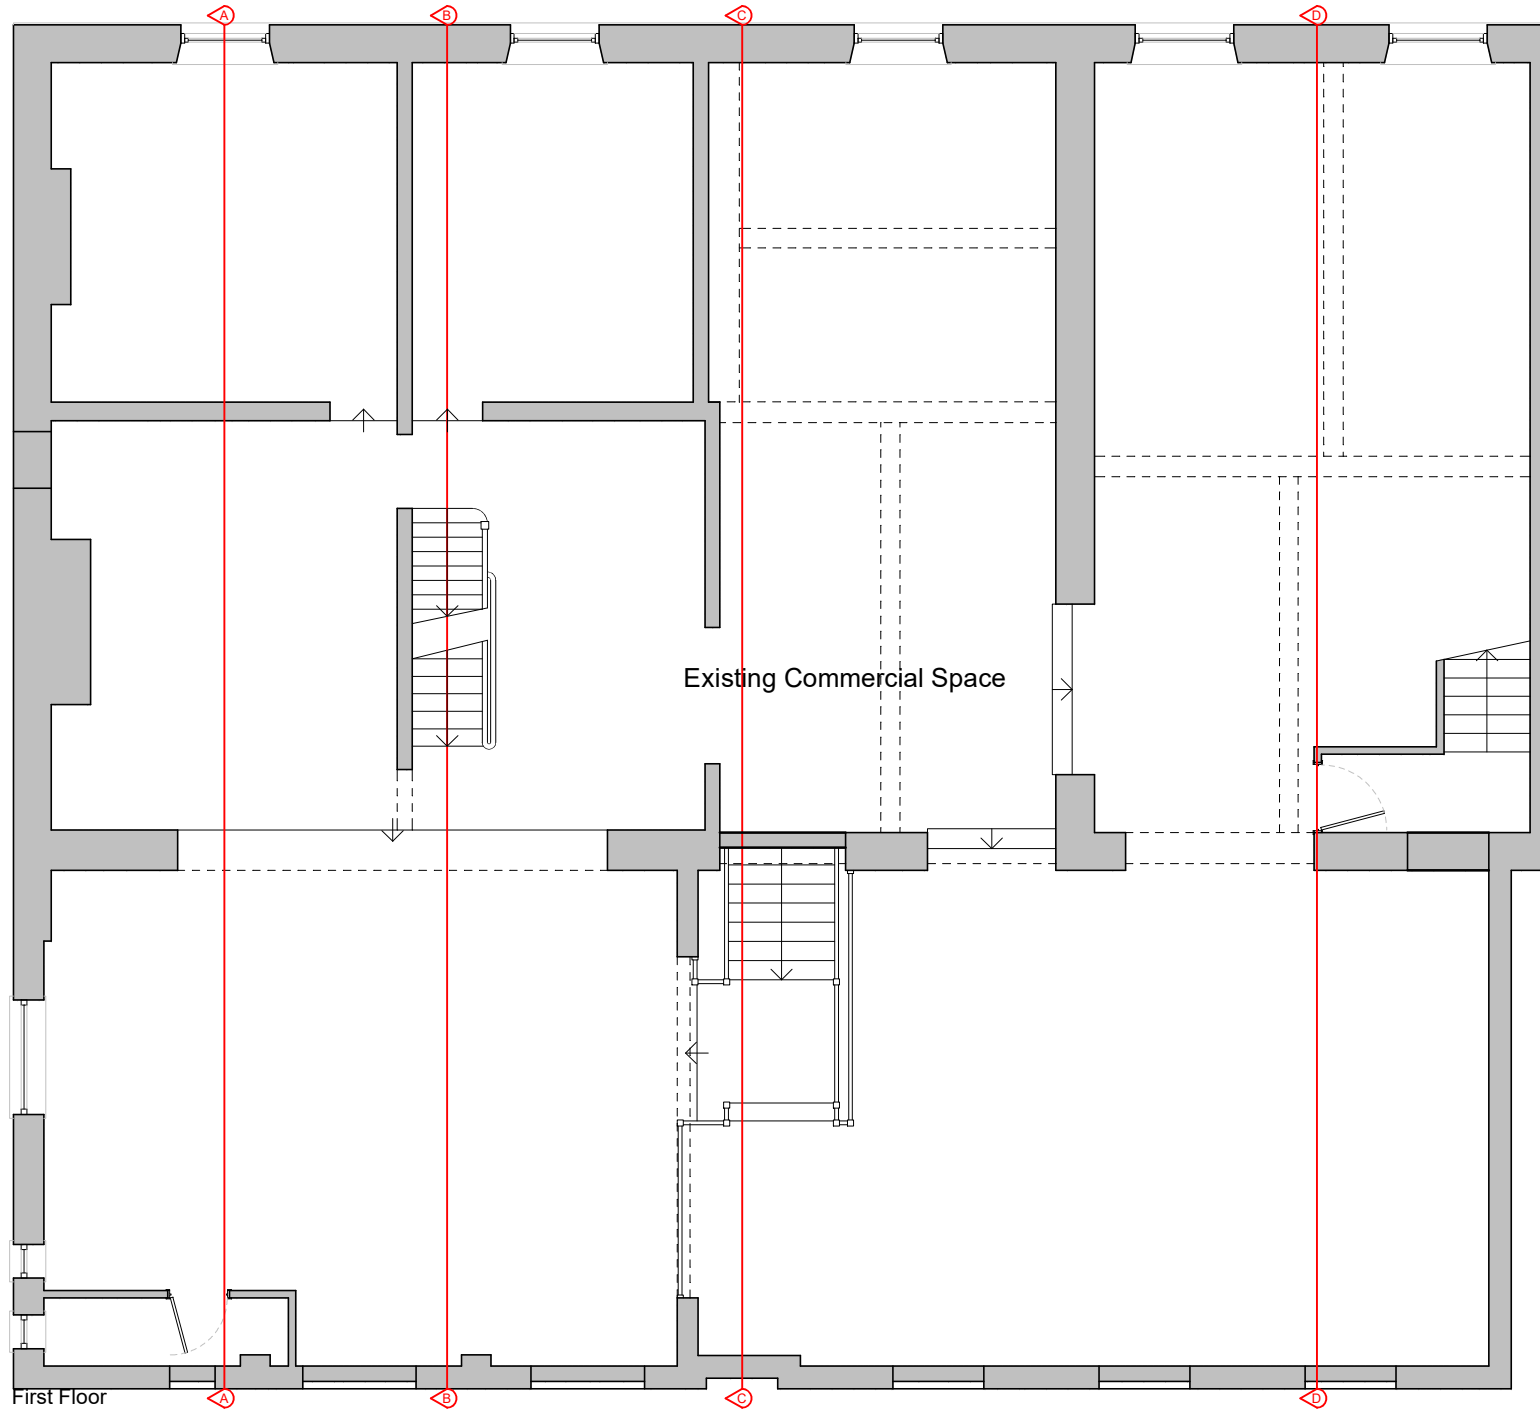
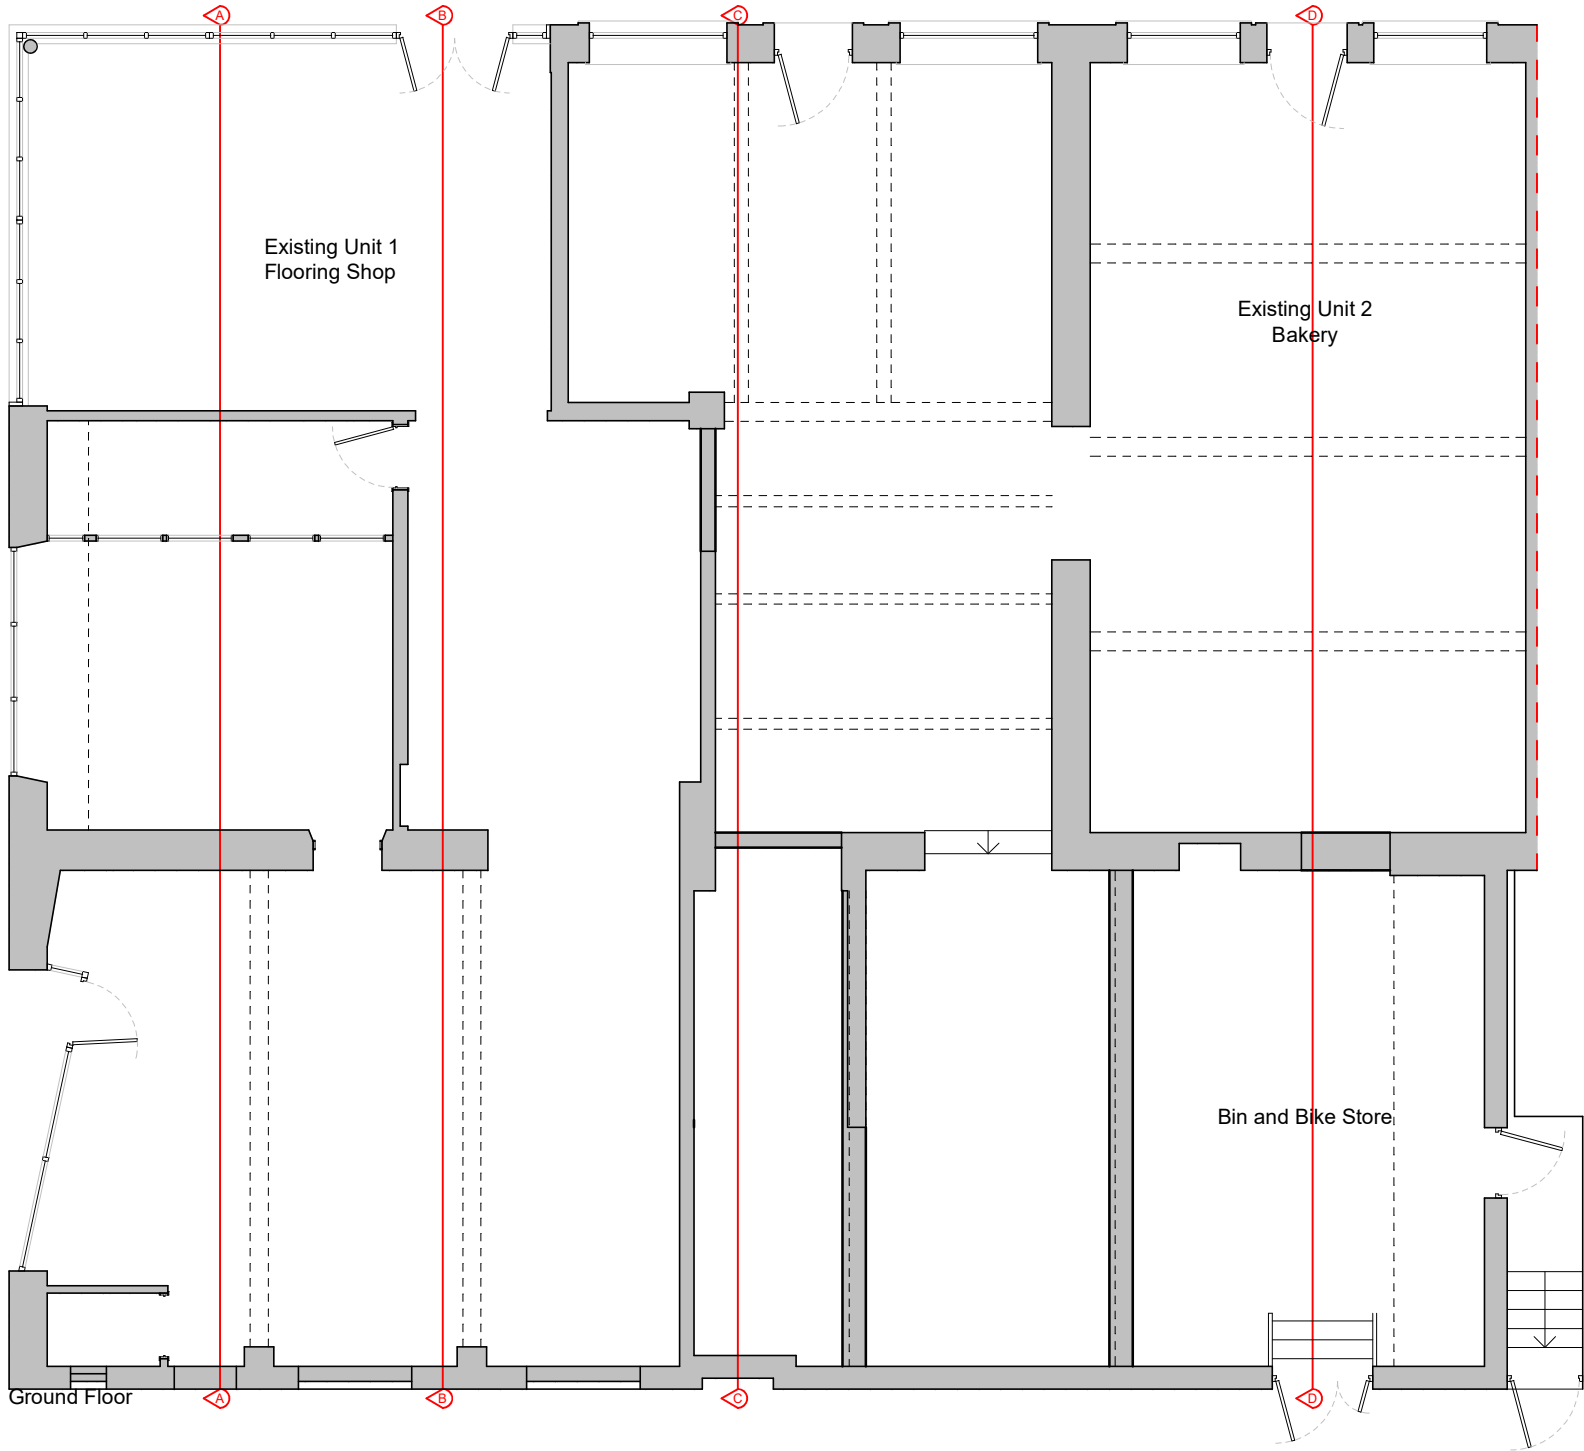


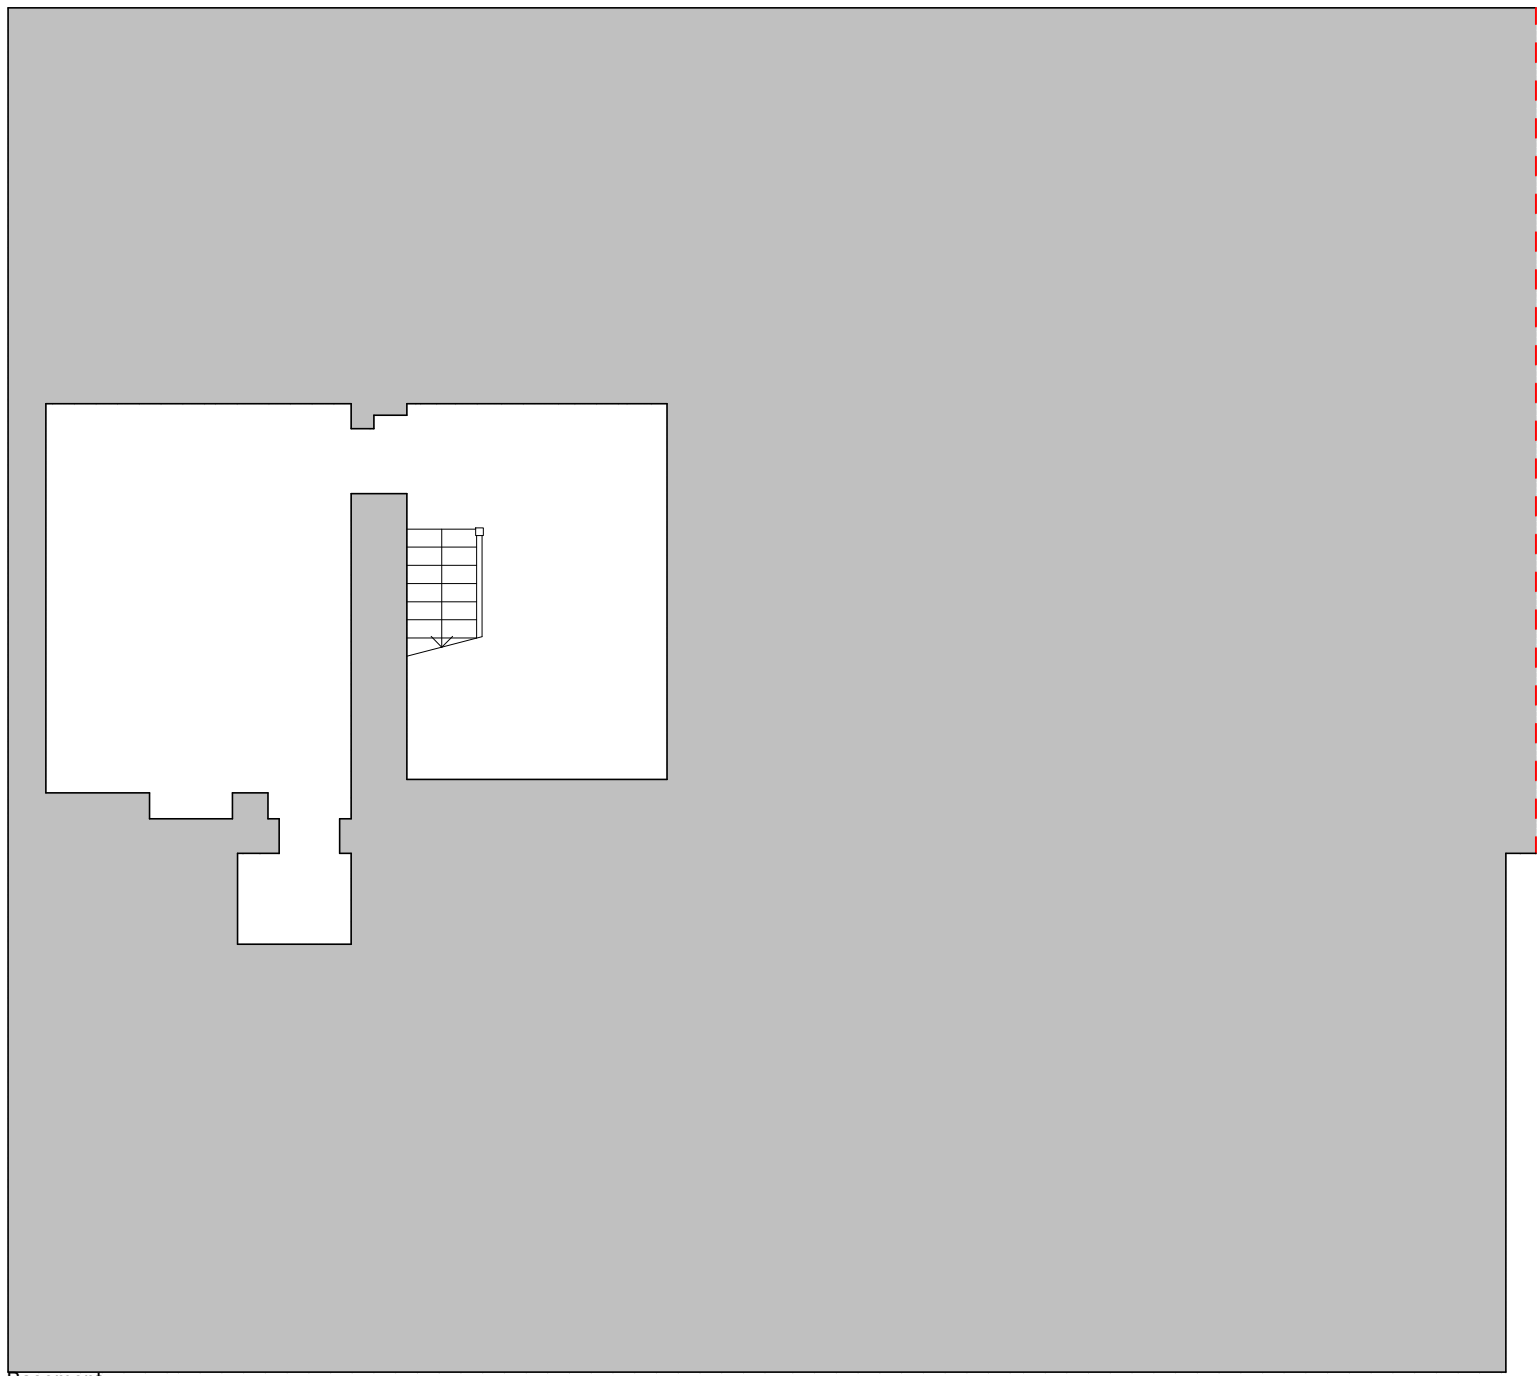

0 2 4 6 8 10m
SCALE BAR 1:100

- GRANT ERSKINE ARCHITECTS LTD SHALL HAVE NO RESPONSIBILITY FOR ANY USE MADE OF THIS DOCUMENT OTHER THAN FOR THAT WHICH IT WAS PREPARED AND ISSUED.
- ALL DIMENSIONS SHOULD BE CHECKED ON SITE.
- ANY DRAWING ERRORS OR DIVERGENCES SHOULD BE BROUGHT TO THE ATTENTION OF GRANT ERSKINE ARCHITECTS LTD.
- COPYRIGHT GRANT ERSKINE ARCHITECTS LTD. NOT TO BE USED / REPRODUCED IN PART OR IN FULL WITHOUT WRITTEN PERMISSION.

NOTES

FIRST ISSUE

REVISION / DESCRIPTION	DRAWN	CHECKED	DATE
REV A -			
A - Added notes/furniture etc.	MEB	GPE	17/05/23
B - Added roof plan	MEB	GPE	30/09/23
C - Updated to reflect changes made on site	MEB	MEB	09/05/23
D - Added details	MEB	MEB	12/12/23

CLIENT LOGO

**GRANT
ERSKINE
ARCHITECTS**
info@granterskinearchitects.com
www.granterskinearchitects.com
Grant Erskine Architects Limited Reg. No. 07477118

PROJECT TITLE 44-48 BOLTON STREET, RAMSBOTTOM	
PROJECT NUMBER 20230425	
DRAWING TITLE EXISTING PLANS	SCALE 1:100 @A1
	DATE 17/05/23
DRAWING No. (-9)A001	REVISION D