


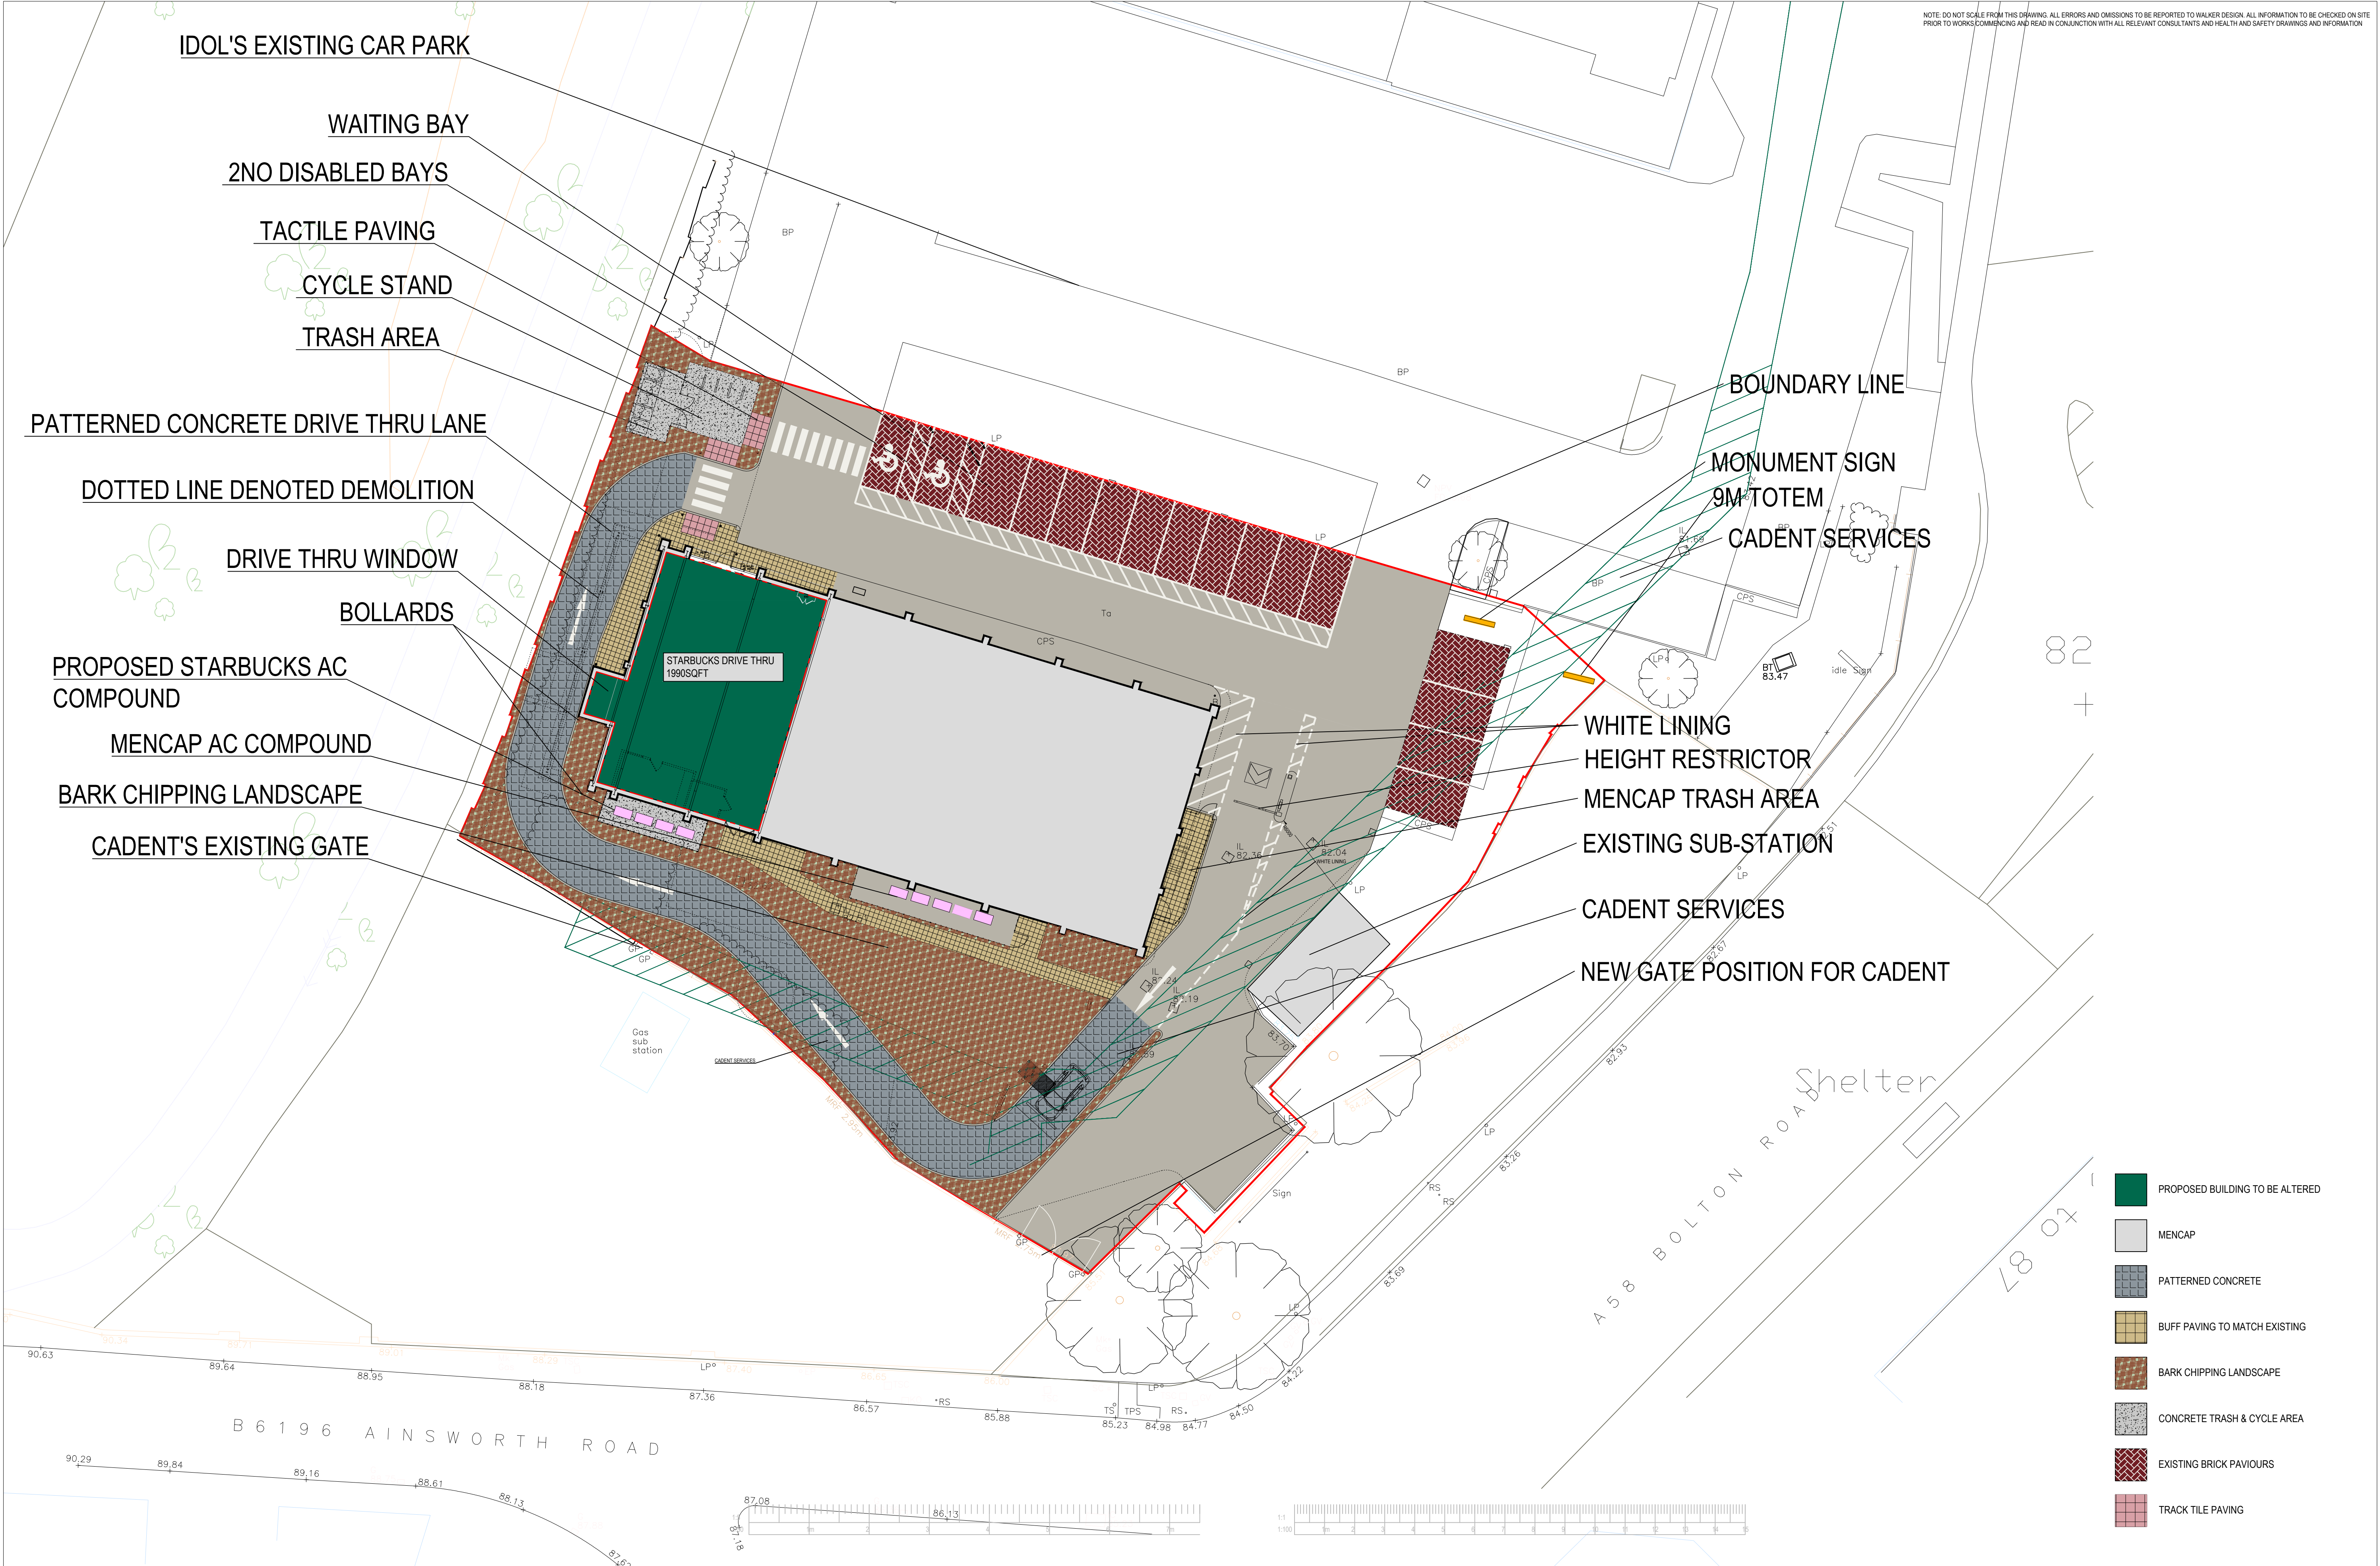

LION SHARE PROPERTIES LTD CLIENT	UNIT 2 VICTORIA RETAIL PARK BURY PROJECT	PROPOSED SITE PLAN TITLE	2418.P.103.C DRAWING NO.	1:200 SCALE@A1 SW DRAWN	WALKERDESIGN OFFICE G22, BOLTON ARENA, ARENA APPROACH, HORWICH, BOLTON, BL6 6LB TELEPHONE: 01204 357822 EMAIL: INFO@WALKER-DESIGN.NET
--	--	--	--	---	--