
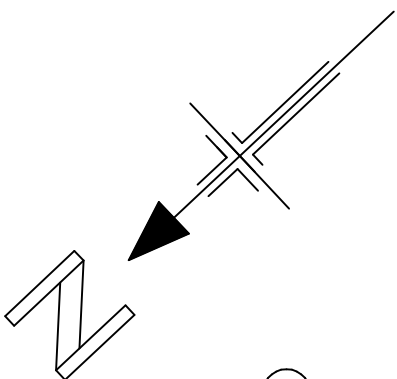


ALL DIMENSIONS TO BE VERIFIED AT SITE PRIOR TO COMMENCEMENT OF WORKS BY APPOINTED CONTRACTOR. ANY DISCREPANCY IN THE DRAWING MUST BE REPORTED TO KEVIN FOEY. WRITTEN DIMENSIONS TO BE TAKEN IN PREFERENCE TO SCALED OFF DIMENSIONS.

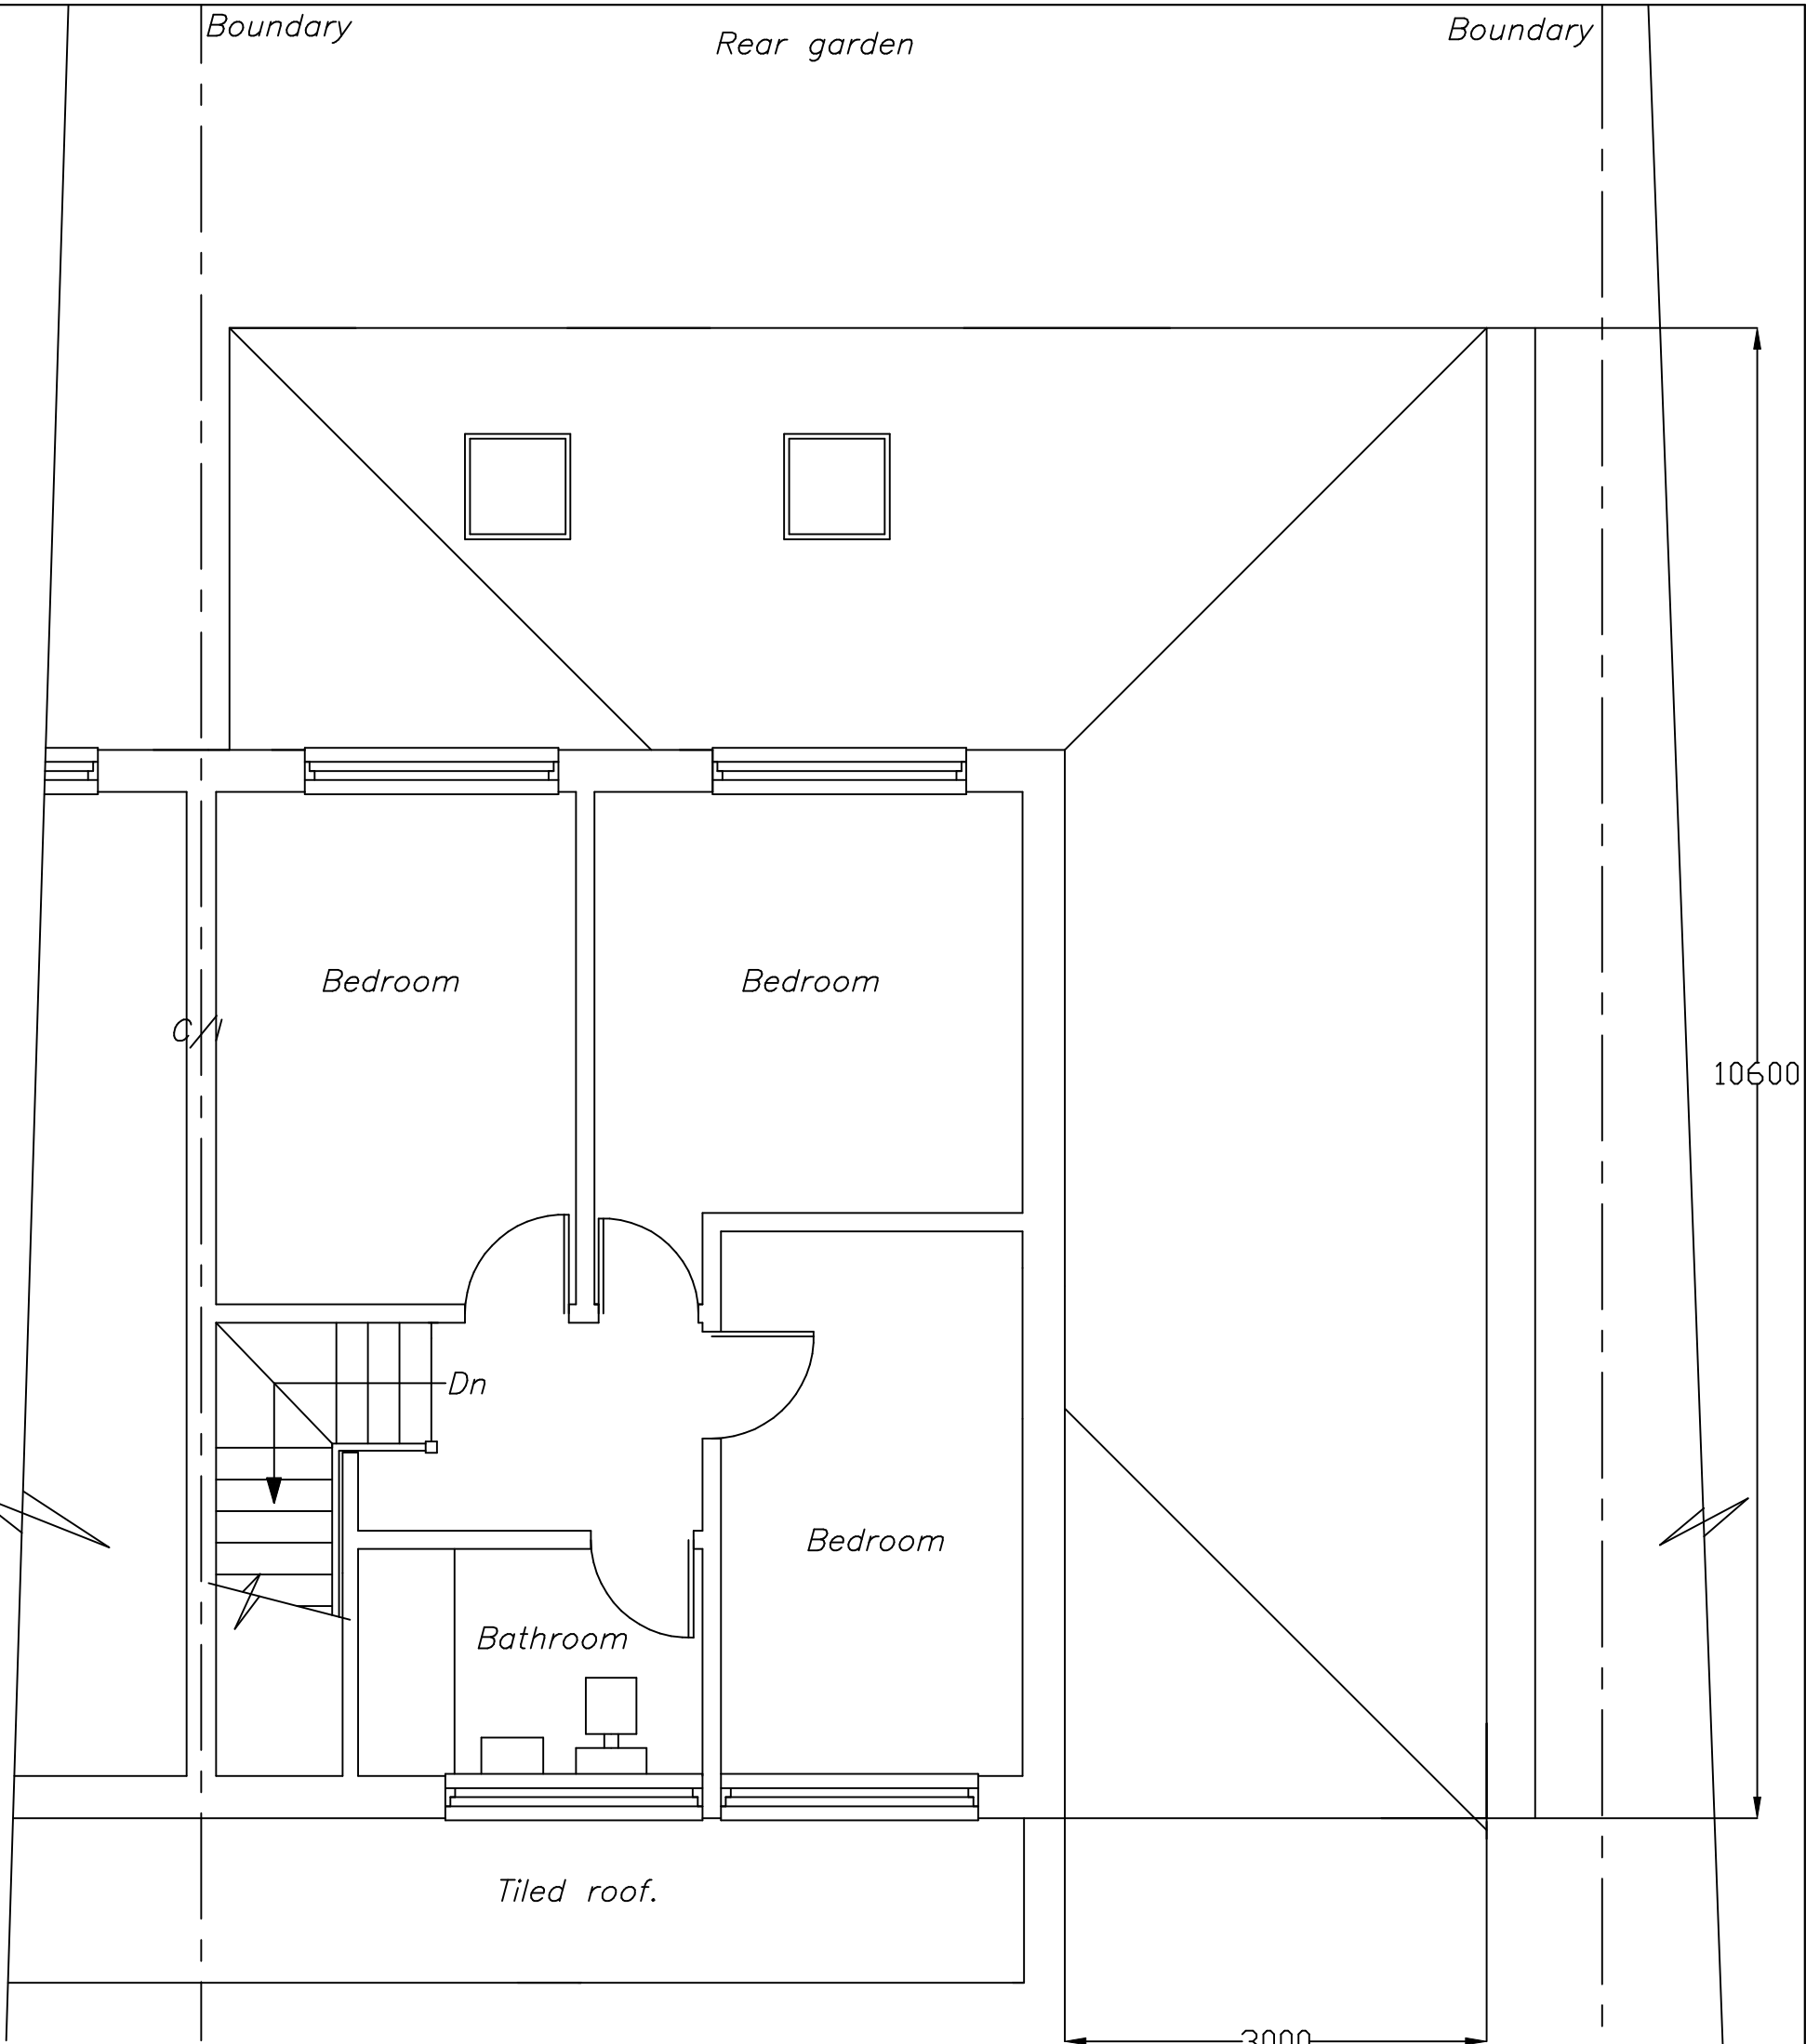

Ⓢⓓ = Hard & mains wired interconnected with battery back up smoke detector positions.

EXISTING FIRST FLOOR PLAN

DRAWING No 4 OF 10 DRAWING'S

PROPOSED FIRST FLOOR SIDE
EXTENSION AT—
No 6 MONSALL CLOSE,
UNSWORTH,
BURY,
BL9 8NS.
FOR—MR BOB HANDLEY.

SCALE:— 1:50

DATE:— JAN 2025

kevin foey

BUILDING
DESIGN CONSULTANTS
28 CHEW VALE
GREENFIELD
OLDHAM
OL3 7EQ