


ALL DIMENSIONS TO BE VERIFIED AT SITE PRIOR TO COMMENCEMENT OF WORKS BY APPOINTED CONTRACTOR. ANY DISCREPANCY IN THE DRAWING MUST BE REPORTED TO KEVIN FOEY. WRITTEN DIMENSIONS TO BE TAKEN IN PREFERENCE TO SCALED OFF DIMENSIONS.

Boundary


Rear garden

Boundary

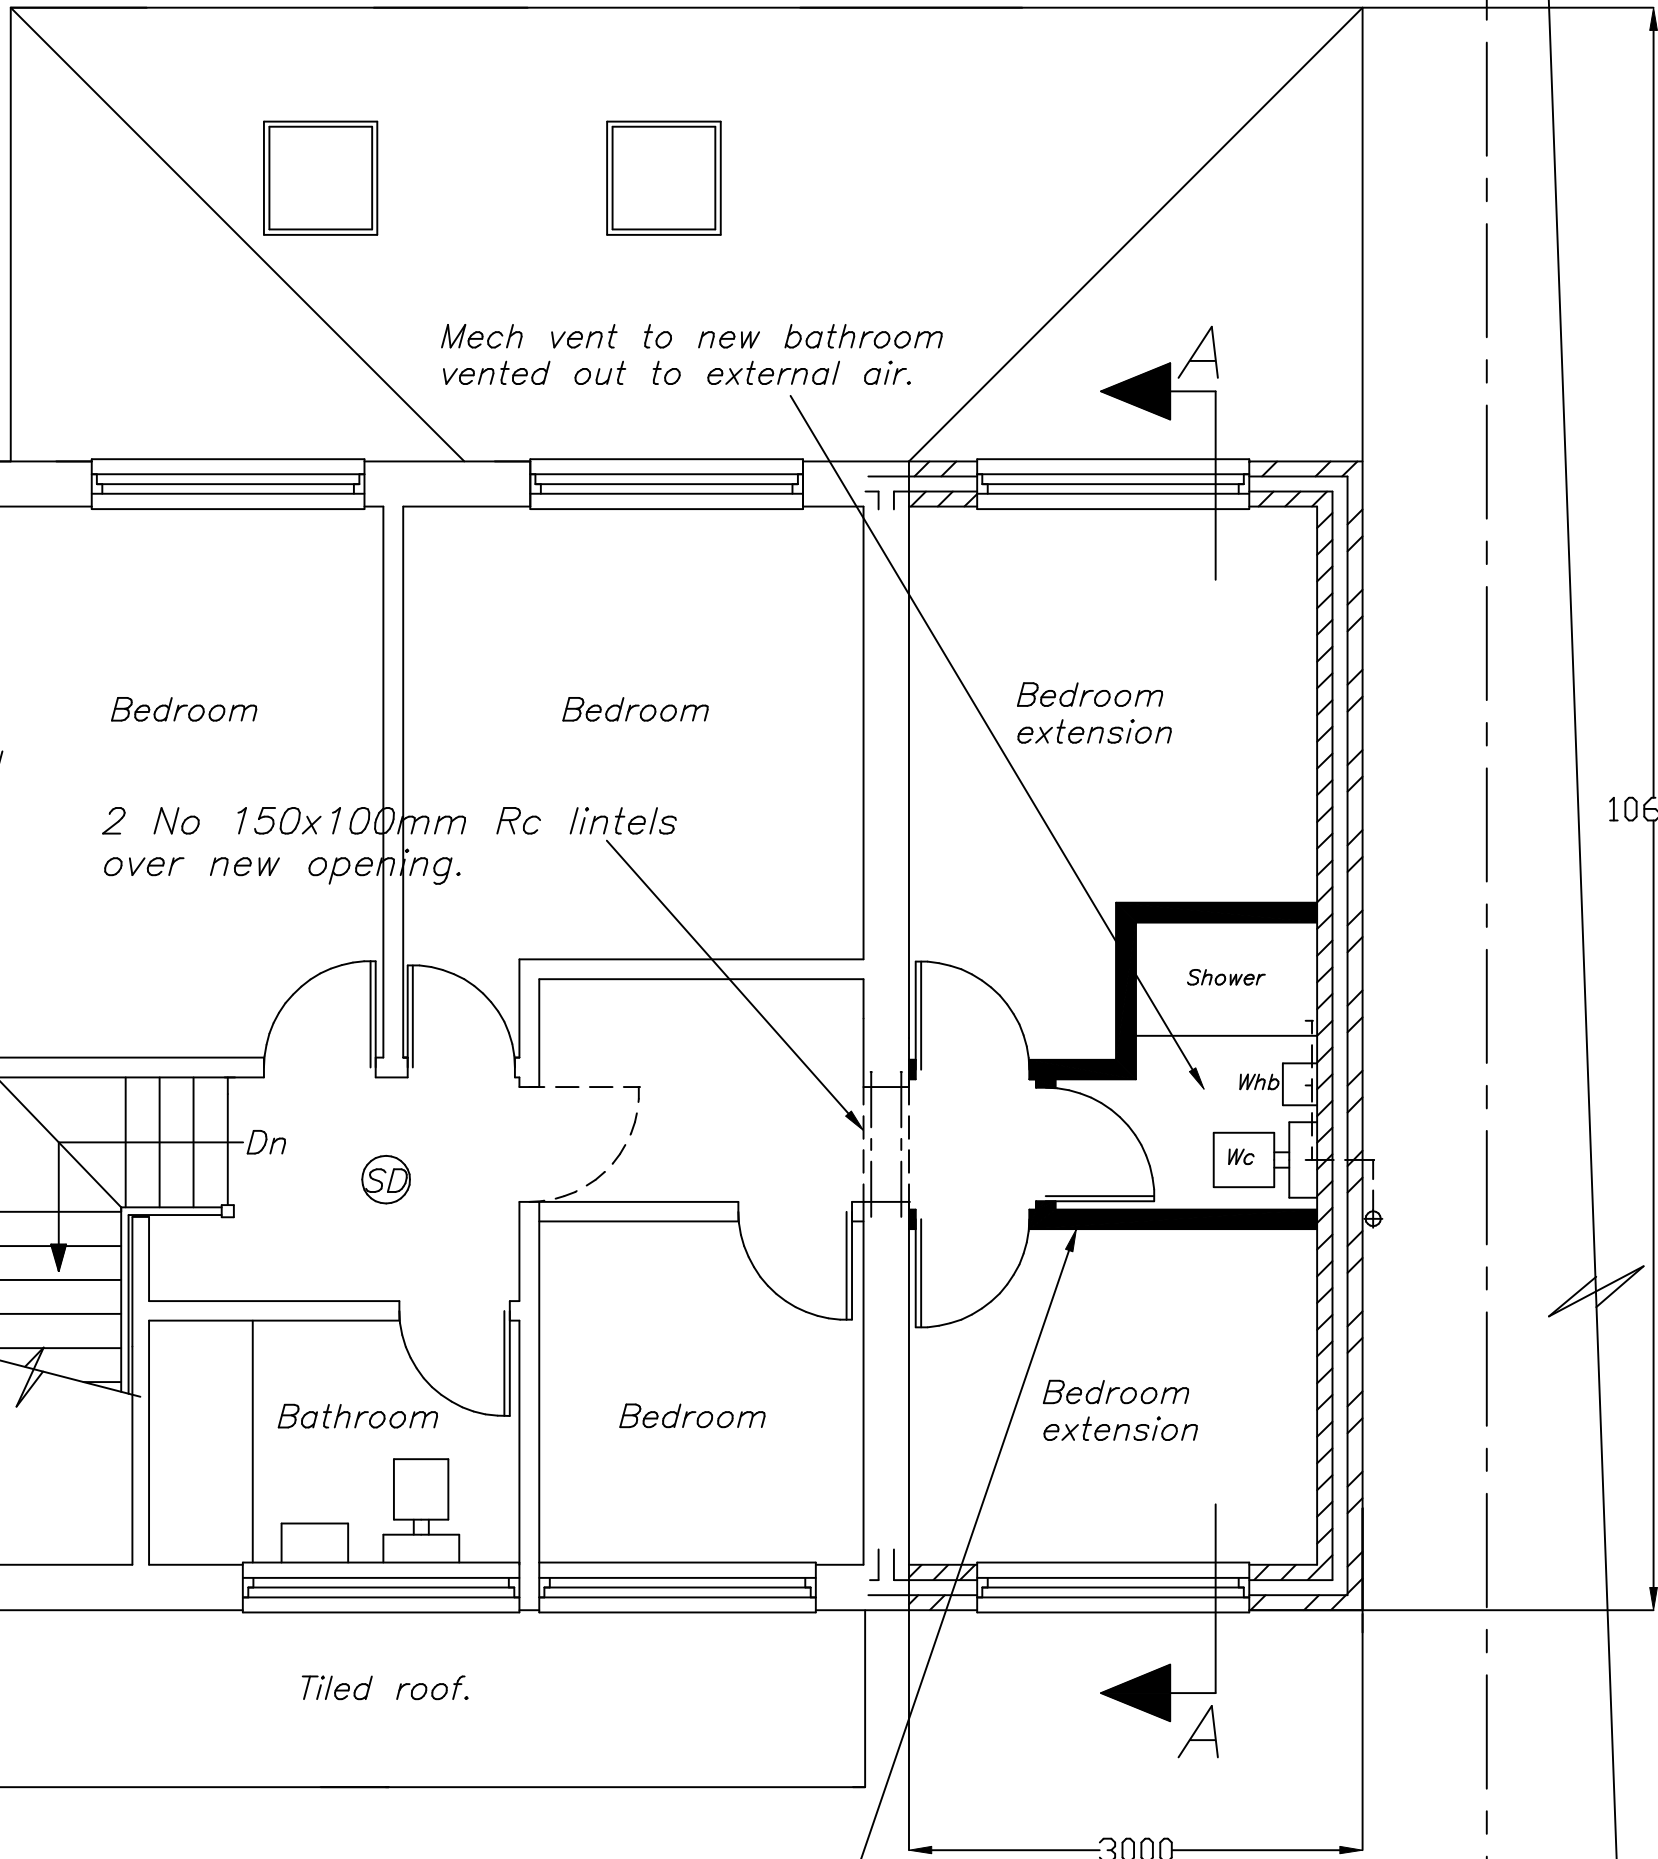

Tiled roof.

100x50mm Timber studding at 400mm ccs,
12.5mm plasterboard & skim both sides,
100mm Rockwool incorporated.

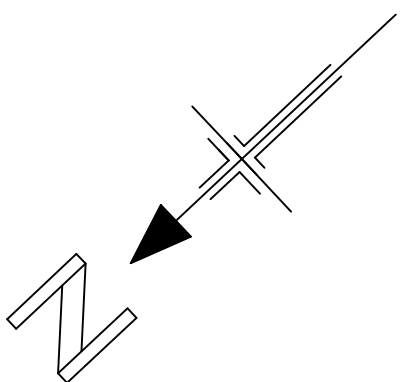

DRAWING No 6 OF 10 DRAWING'S

PROPOSED FIRST FLOOR SIDE
EXTENSION AT—
No 6 MONSALL CLOSE,
UNSWORTH,
BURY,
BL9 8NS.
FOR—MR BOB HANDLEY.

SCALE:— 1:50

DATE:— JAN 2025

kevin foey

BUILDING
DESIGN CONSULTANTS
28 CHEW VALE
GREENFIELD
OLDHAM
OL3 7EQ

PROPOSED FIRST FLOOR PLAN