



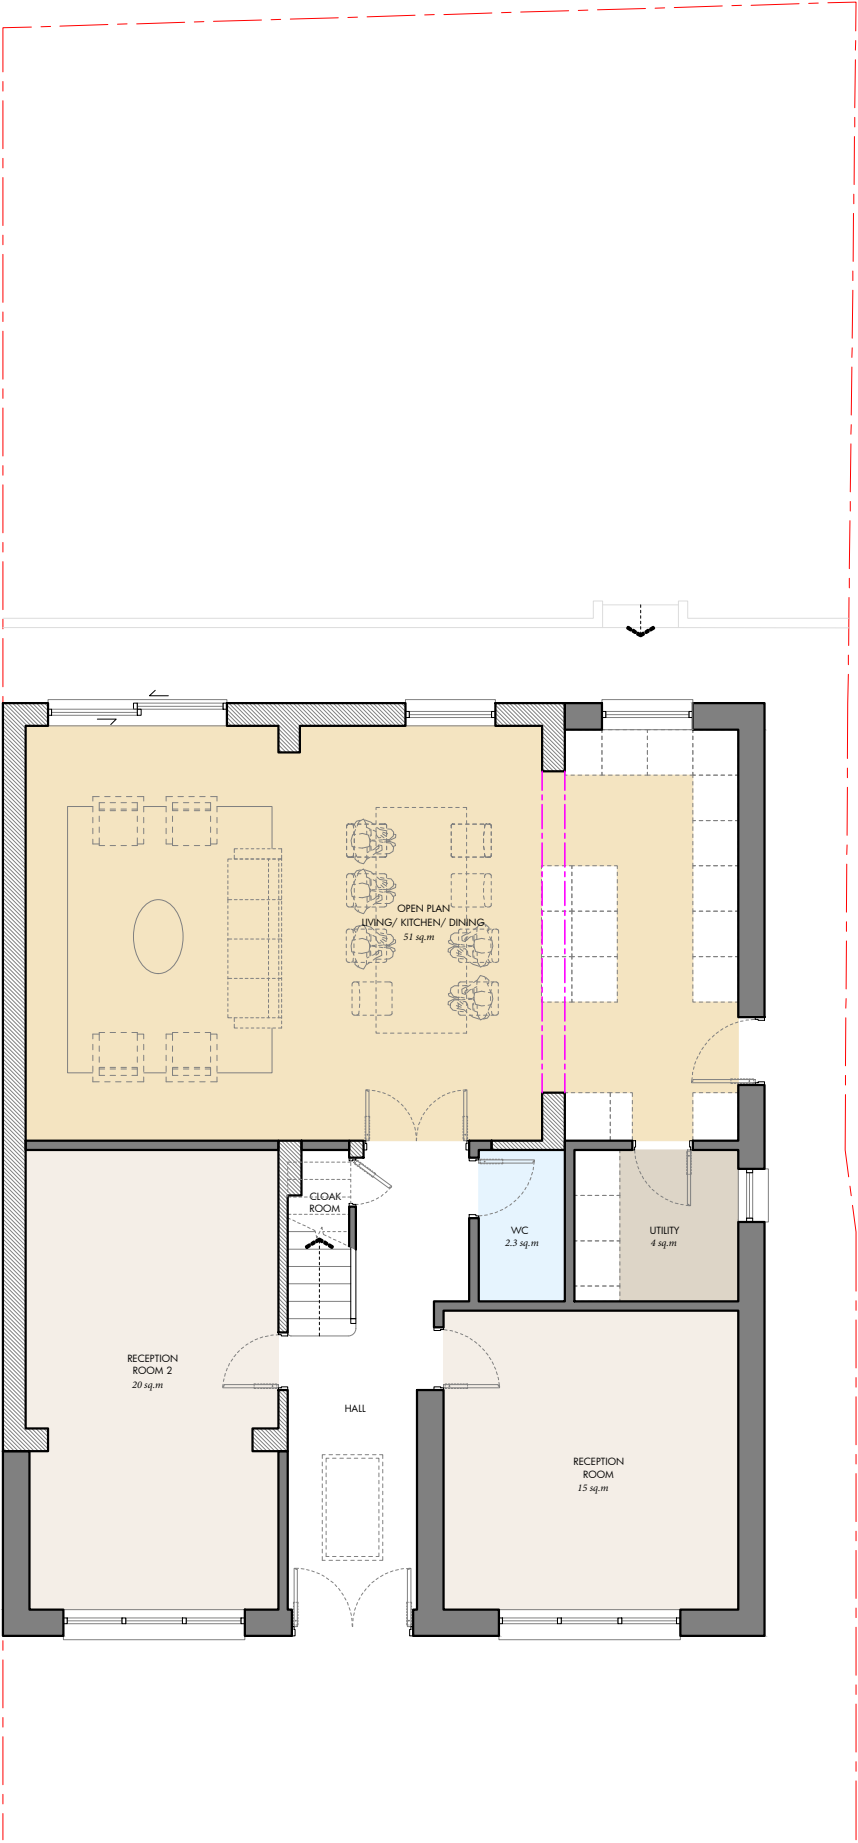


PROPOSED GROUND FLOOR PLAN
1:100 @ A3

0m 1m 3m 5m

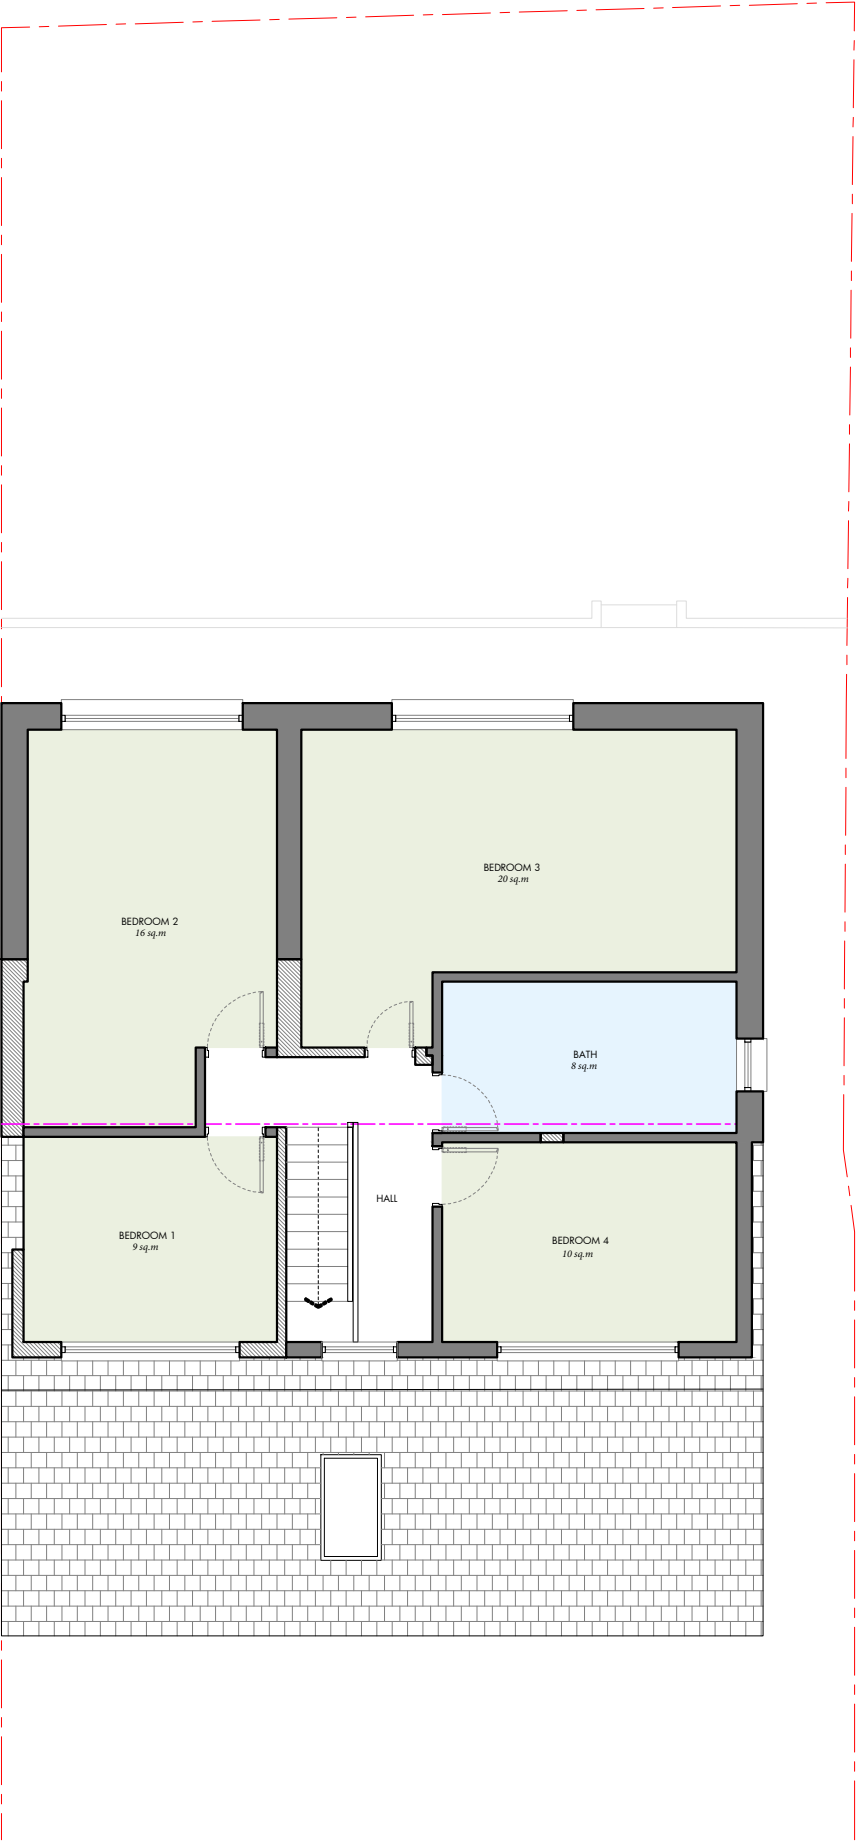

PROPOSED FIRST FLOOR PLAN
1:100 @ A3

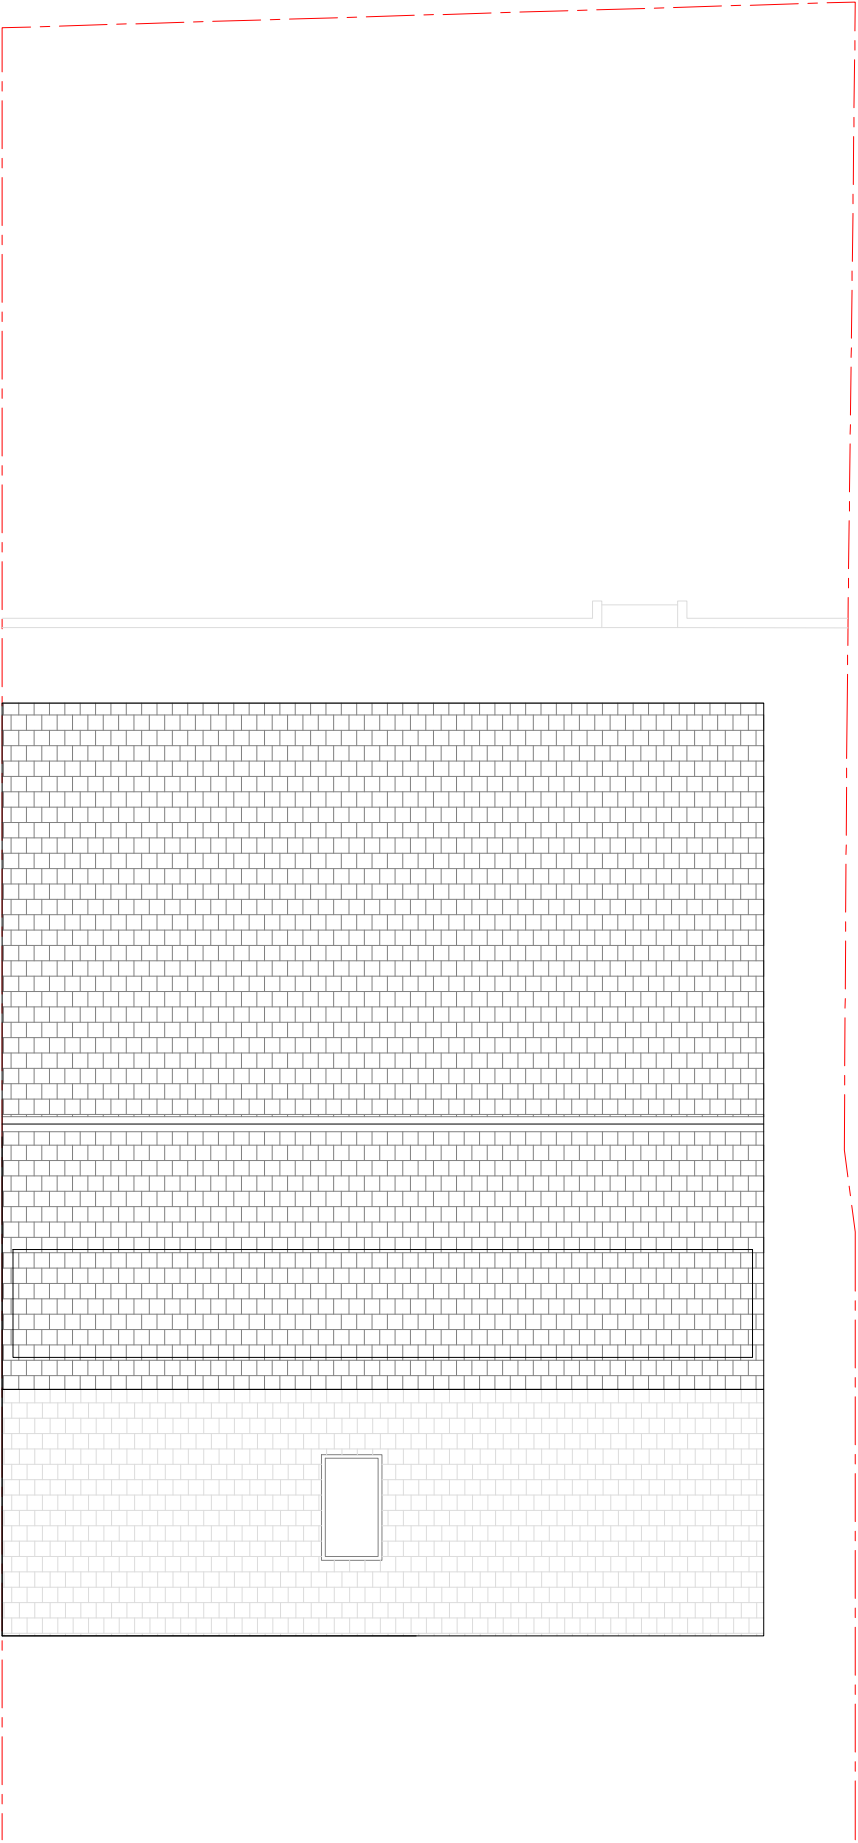

PROPOSED ROOF PLAN
1:100 @ A3



Dimensioning

Figured dimensions only to be taken from these designs and drawings. Work to annotated dimensions only. All dimensions to be checked on site. Architectural designers to be informed immediately of any discrepancies before work proceeds. Drawings are to be read in conjunction with relevant specifications, structural engineers and service engineers' drawings.

Rev	Date	Description
-	10/12/24	Issued to client for comments



S A L E M
ARCHITECTS

Architecture | Masterplanning | Graphics

CLIENT:
Homeowner

PROJECT:
20 Birch Lea Close
Bury
BL9 9RZ

TITLE:
Proposed Plans

SCALE:
1:100 @ A3

DRAWING NO.
Sheet 4

REV:

DATE:

December 2024

Dimensioning

Figured dimensions only to be taken from these designs and drawings. Work to annotated dimensions only. All dimensions to be checked on site. Architectural designers to be informed immediately of any discrepancies before work proceeds. Drawings are to be read in conjunction with relevant specifications, structural engineers and service engineers' drawings.



PROPOSED FRONT ELEVATION
1:100 @ A3


0m 1m 3m 5m

Key


- 1 Brickworks to match existing
- 2 Roof tiles to match existing
- 3 Anthracite Grey windows
- 4 Anthracite Grey windows (obscure glazed)
- 5 Anthracite Wood Coloured Cladding Board
- 6 Rooflight



PROPOSED REAR ELEVATION
1:100 @ A3

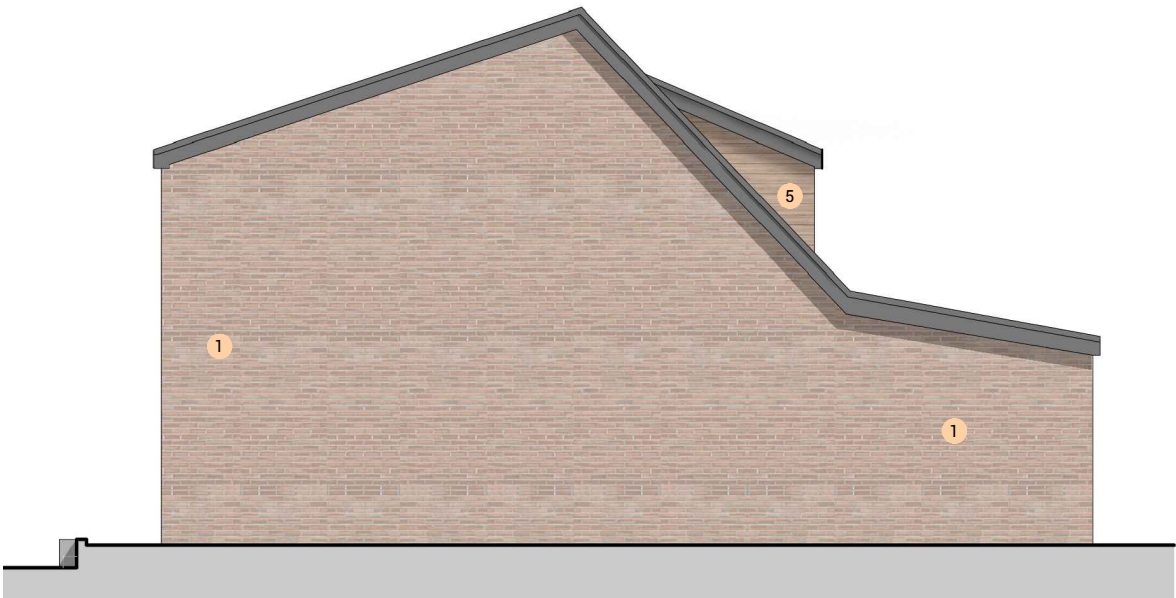

PROPOSED SIDE ELEVATION
1:100 @ A3

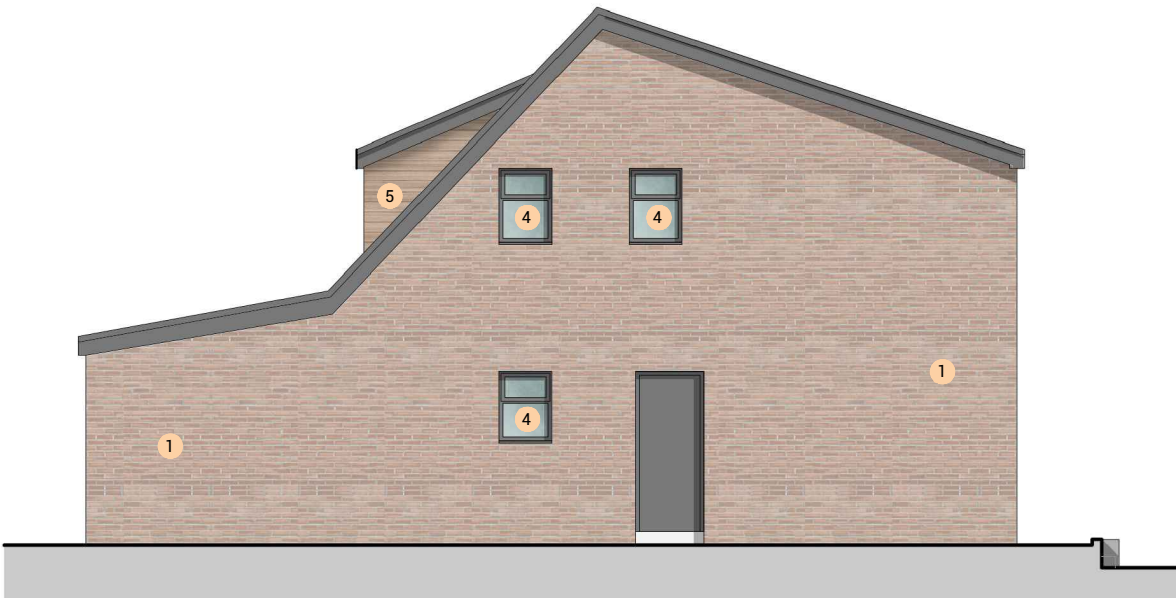

PROPOSED SIDE ELEVATION
1:100 @ A3

Rev	Date	Description
-	10/12/24	Issued to client for comments


SALEEM
ARCHITECTS
Architecture | Masterplanning | Graphics

CLIENT:
Homeowner

PROJECT:
20 Birch Lea Close
Bury
BL9 9RZ

TITLE:
Proposed Elevations

SCALE:
1:100 @ A3

DRAWING NO.
Sheet 5

REV:

DATE:
December 2024