

DO NOT SCALE FROM THIS DRAWING.
This drawing is to be read in conjunction with all related drawings. All dimensions must be checked and verified on site before commencing any work or material production. The originator should be notified immediately of any discrepancy.



Ronson
building design

Tel:07926826016
craig@ronsonbuildingdesign.co.uk




Front Elevation




Side Elevation

External door to client spec.

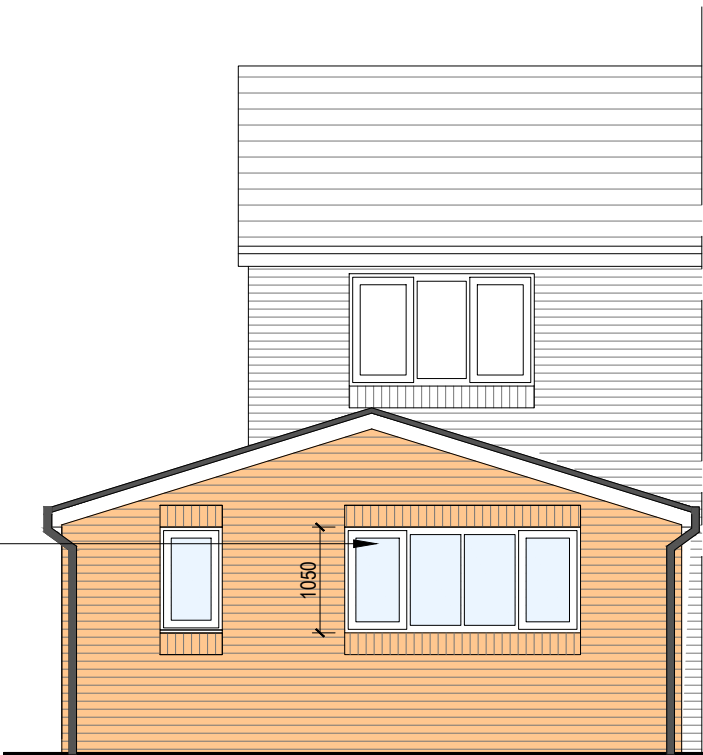


Rear Elevation

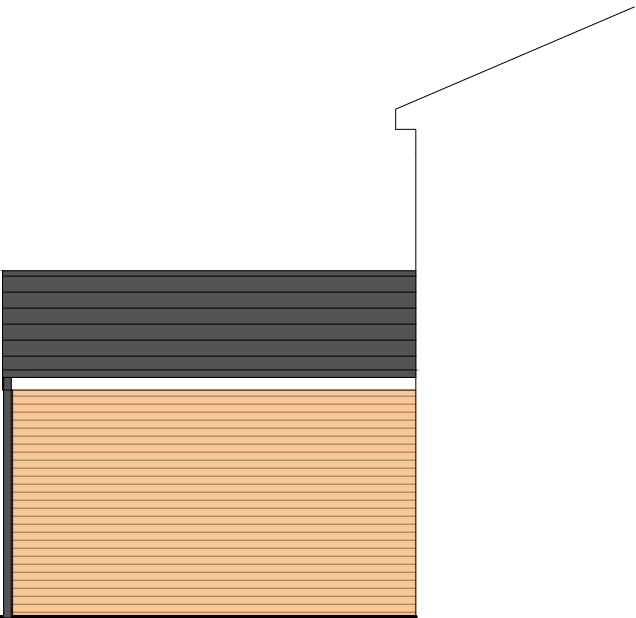

Side Elevation

Habitable openable windows with a minimum of 0.33m² opening area, providing unobstructed opening of 850 x 500mm wide (min 800mm & max 1100mm above floor) to complying with emergency egress within building regulations as an alternative means of escape.

 

Rev	Date	Description
Issued For : INFORMATION PURPOSES ONLY		
Client		
-		
Project		
14 Burrs Lee Close		
Scheme - Drawing Title		
Proposed Elevations		
-/	04	Date 18-03-2023
Project No.	Drawing No.	Revision Scale 1:75 @A3