




plans as proposed block A

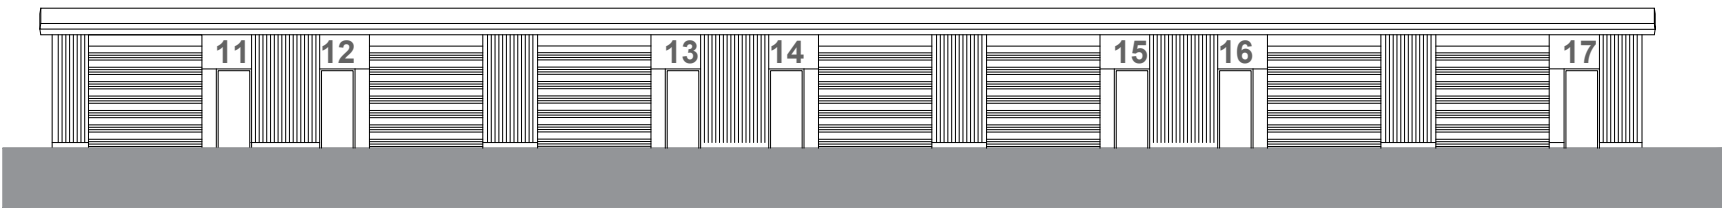


front elevation as proposed

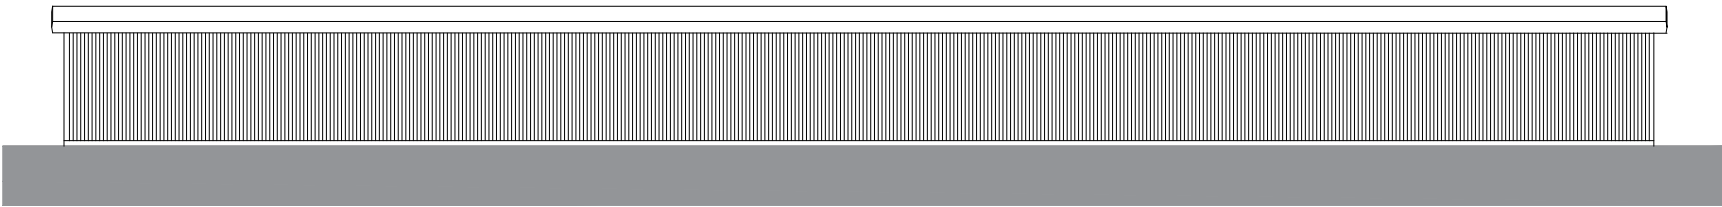

rear elevation as proposed

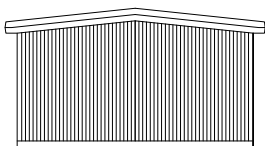

side elevation as proposed

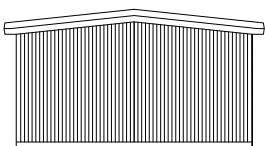

side elevation as proposed

Hamilton Heath Estates
Eton Business Park
Radcliffe
Eton Hill Road
Bury

Plans as Proposed Block A

work to figured dimensions

© CJ Partnership owns the copyright of this design / drawing which must not be reproduced in whole or in part without the written permission of CJ Partnership

contract no

3672

drawn by

drawing no

03

date

February 2024

revision

scale @ A3

1:200

planning

Revisions:
A.

Blue Pit Mill Queensway
Castleton Rochdale OL11 2PG

+44 (0)1706 631347
info@cjpartnership.com
www.cjpartnership.com

CJPARTNERSHIP
ENVIRONMENTAL ARCHITECTS

