




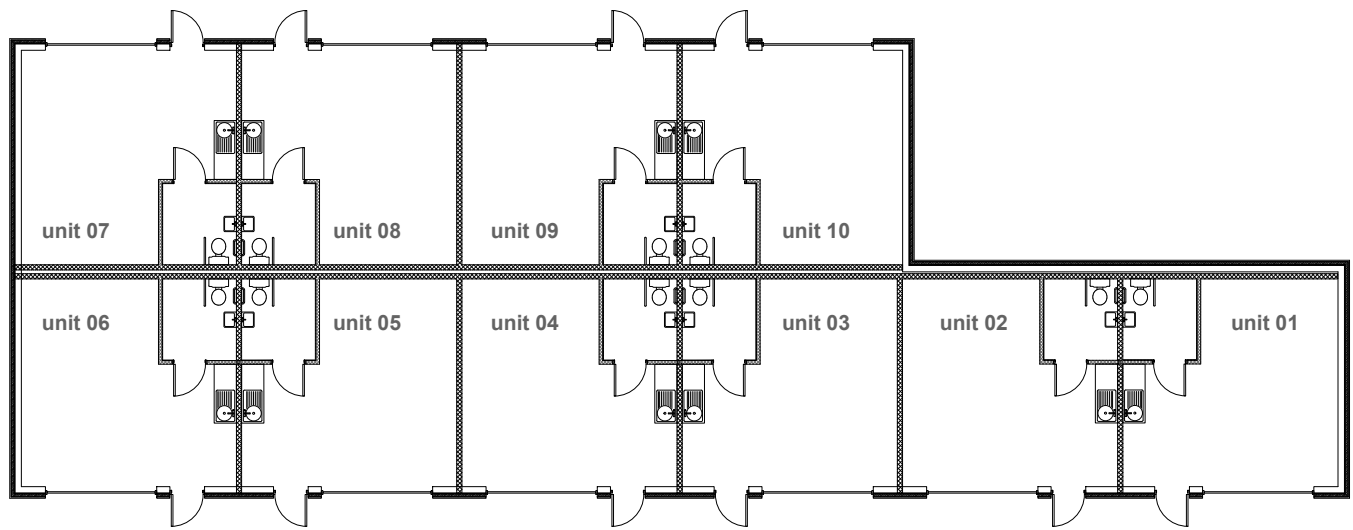


plans as proposed block B

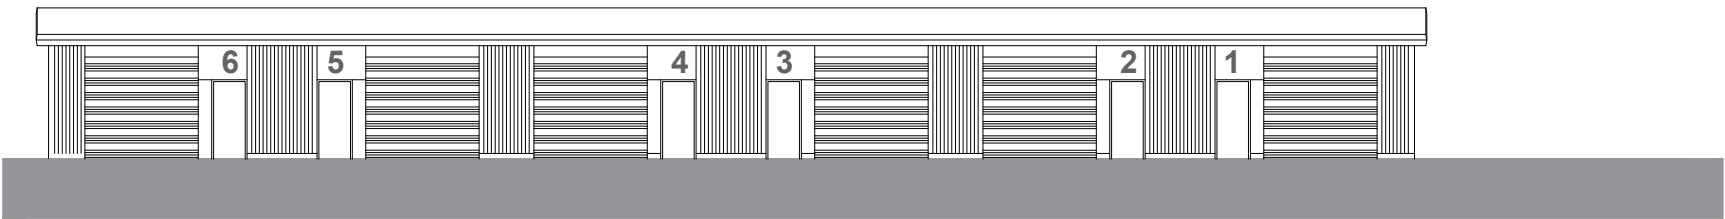


front elevation as proposed

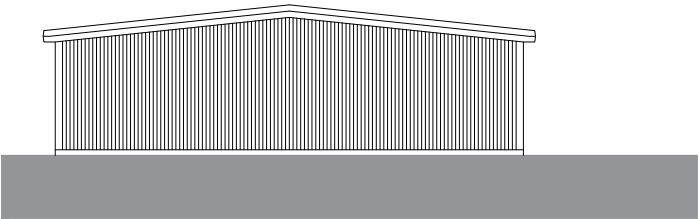

side elevation

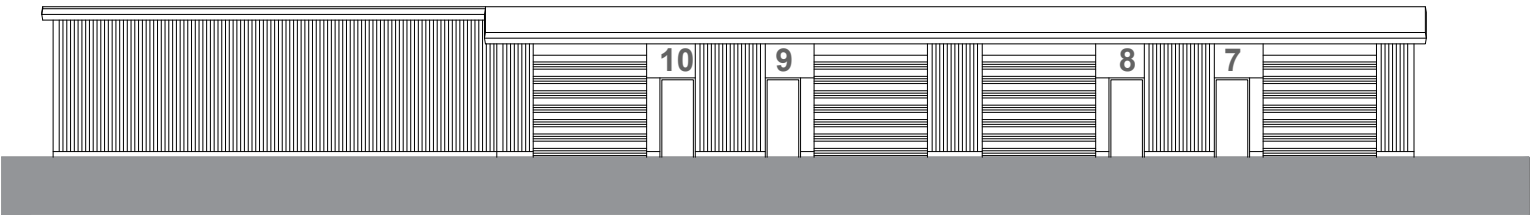

rear elevation as proposed

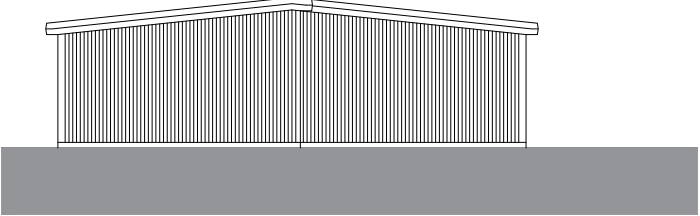

side elevation

Hamilton Heath Estates Eton Business Park Radcliffe Eton Hill Road Bury	Plans as Proposed Block B	contract no	drawing no	revision	planning	Blue Pit Mill Queensway Castleton Rochdale OL11 2PG +44 (0)1706 631347 info@cpartnership.com www.cpartnership.com	CJPARTNERSHIP ENVIRONMENTAL ARCHITECTS
	work to figured dimensions	3672	04				
	© CJ Partnership owns the copyright of this design / drawing which must not be reproduced in whole or in part without the written permission of CJ Partnership	drawn by	date February 2024	scale @ A3 1:200			
					Revisions: A.		