


- notes
1.


DO NOT SCALE FROM THIS DRAWING - USE FIGURED DIMENSIONS ONLY
2.

TO BE READ IN CONJUNCTION WITH ALL OTHER CONSULTANTS / SPECIALISTS DRAWINGS. REPORT ANY DISCREPANCIES BEFORE AFFECTED WORK COMMENCES
3.


ALL SETTING OUT DIMENSIONS TO BE CHECKED ON SITE BY CONTRACTOR BEFORE WORK COMMENCES

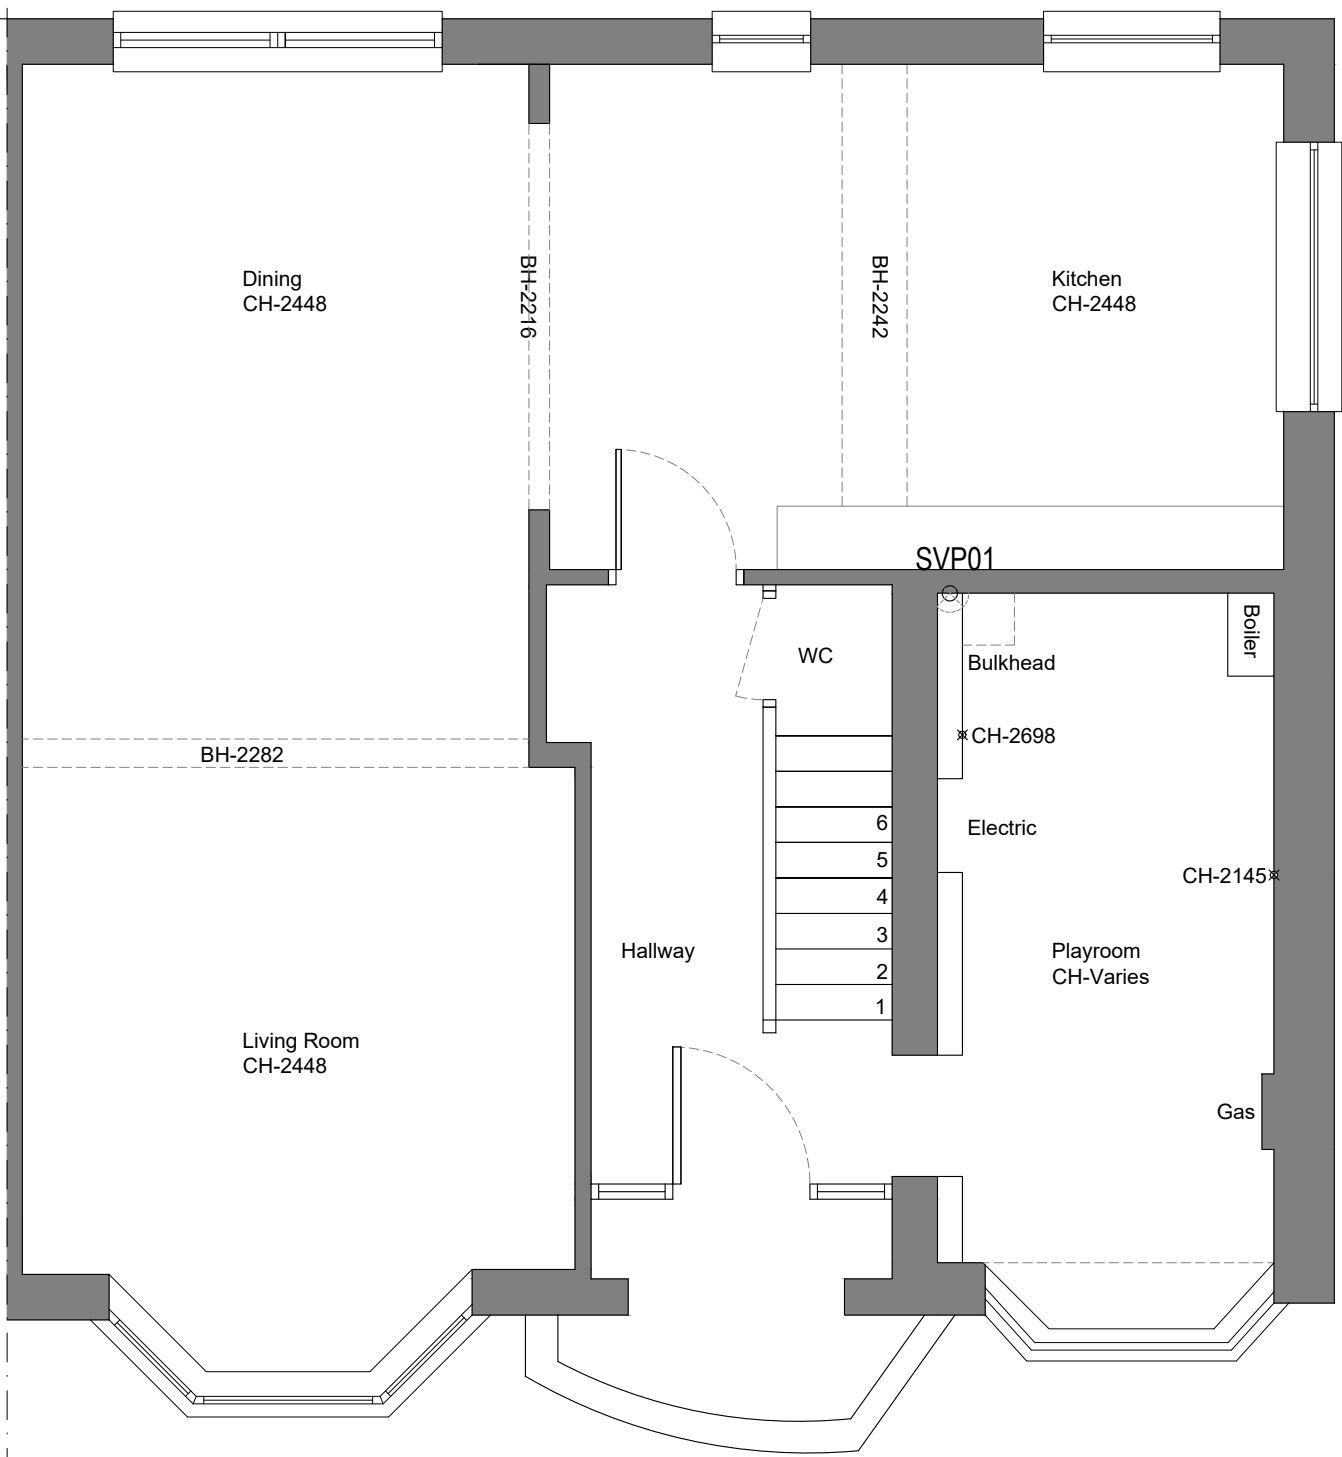


Existing Ground Floor Plan
1:50

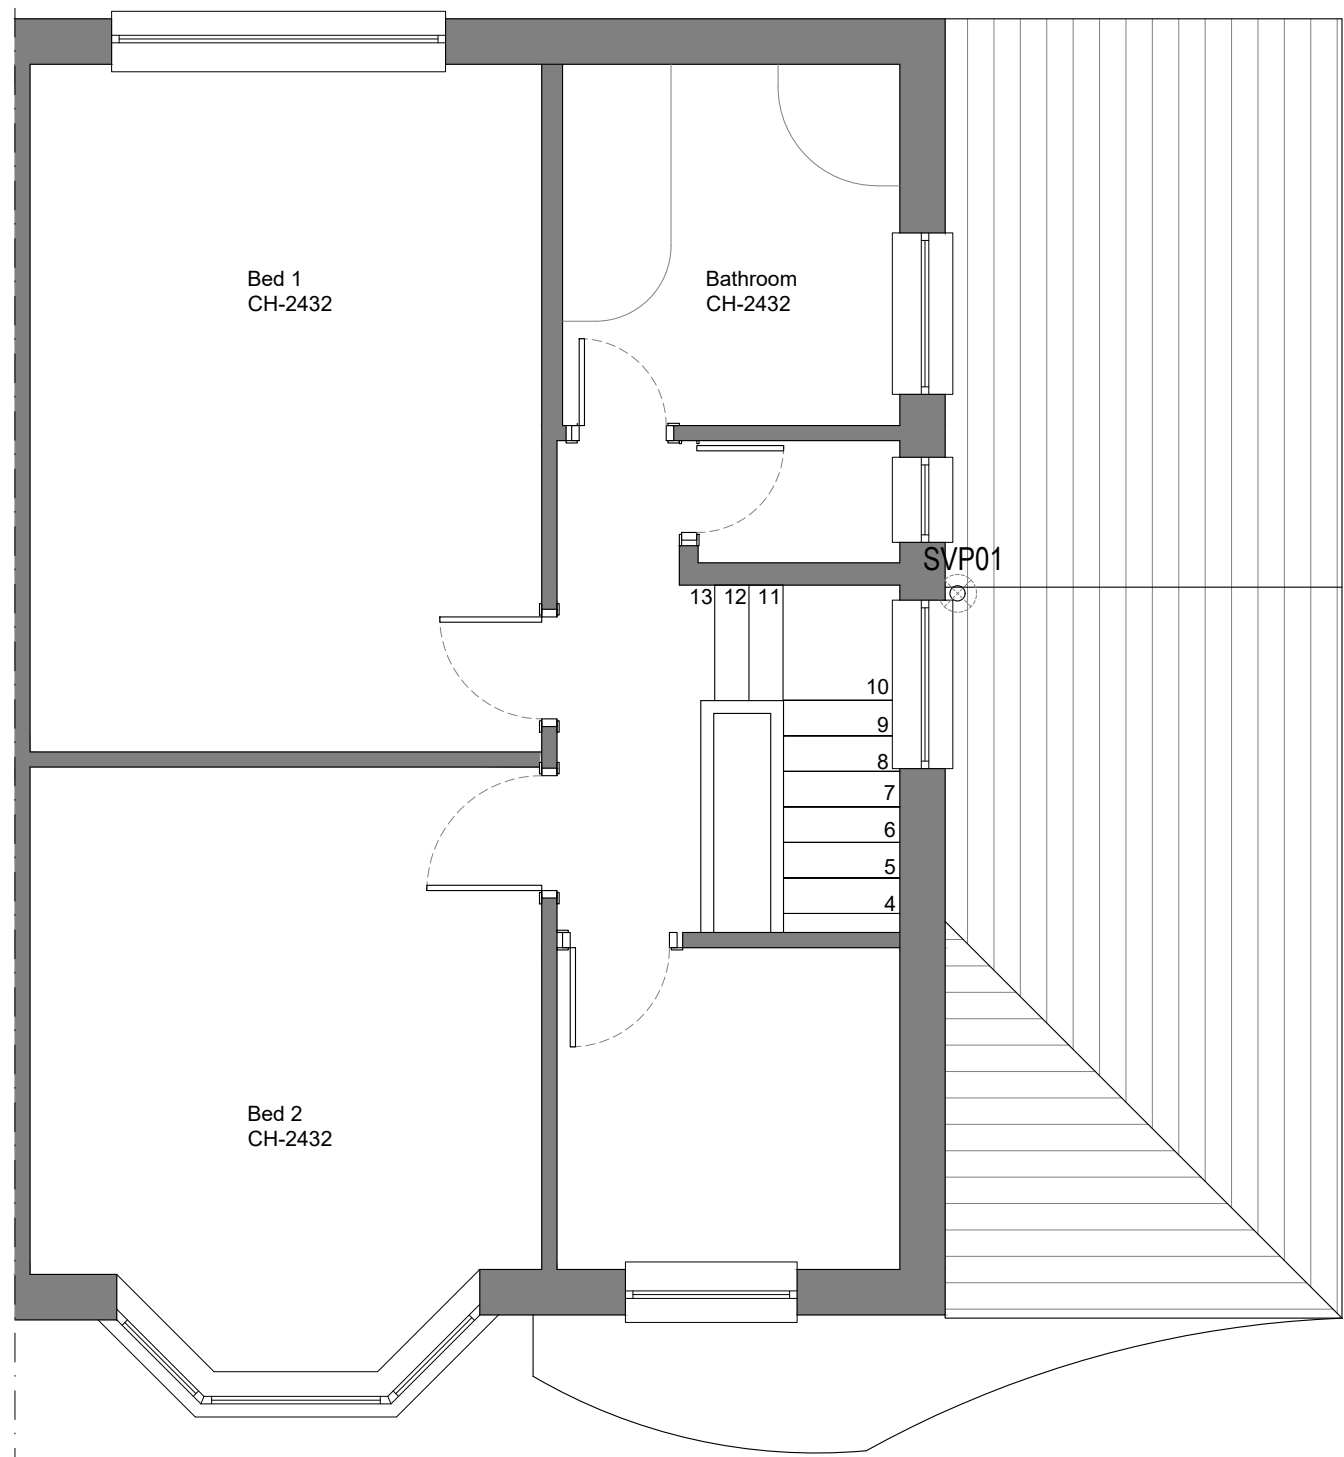

Existing First Floor Plan
1:50

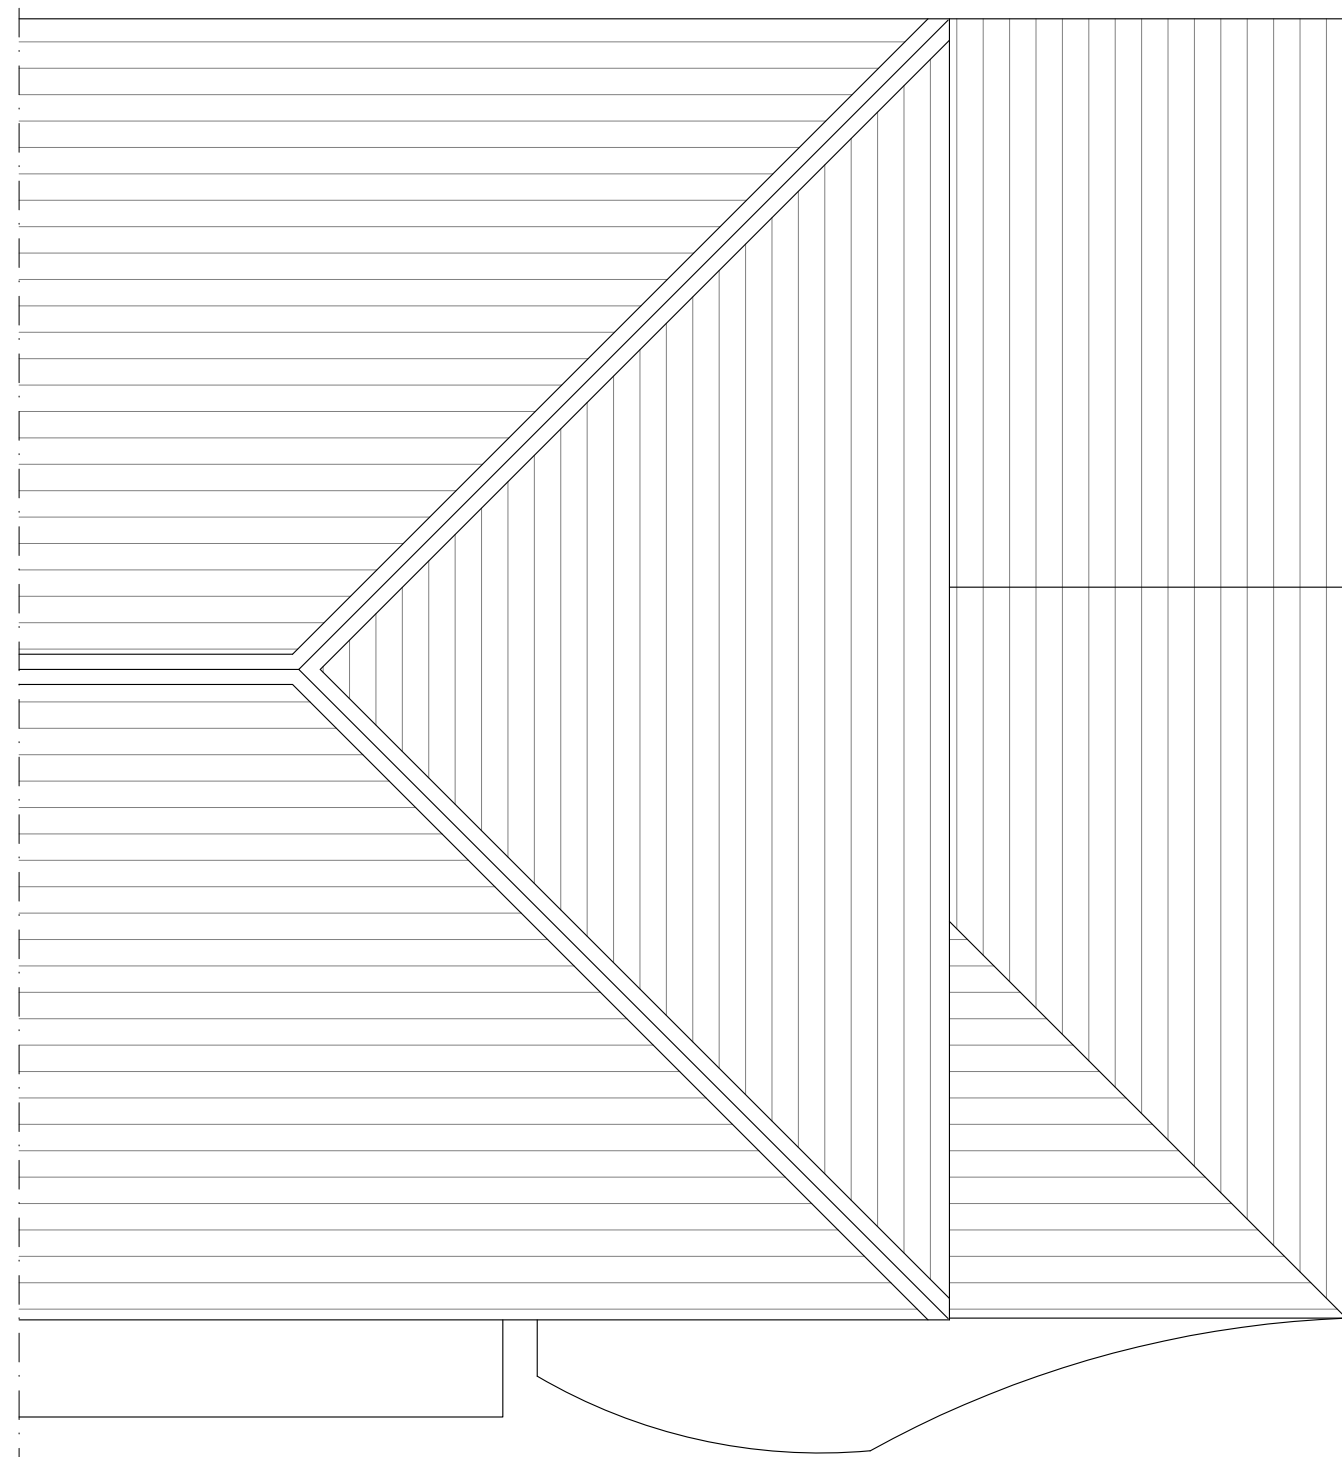

Existing Roof Plan
1:50

 

rev.	description			
A	04.09.20	JS	CW	
	For Comment			

client	D. Clark
project	6 Dempsey Drive
drawing title	Existing Plans & Demolition
drawing number	SW275 - 200
revision	B
drawing status	Planning
scale	1:50 @A1
date	04.09.20
drawn by	JS
checked by	CW