

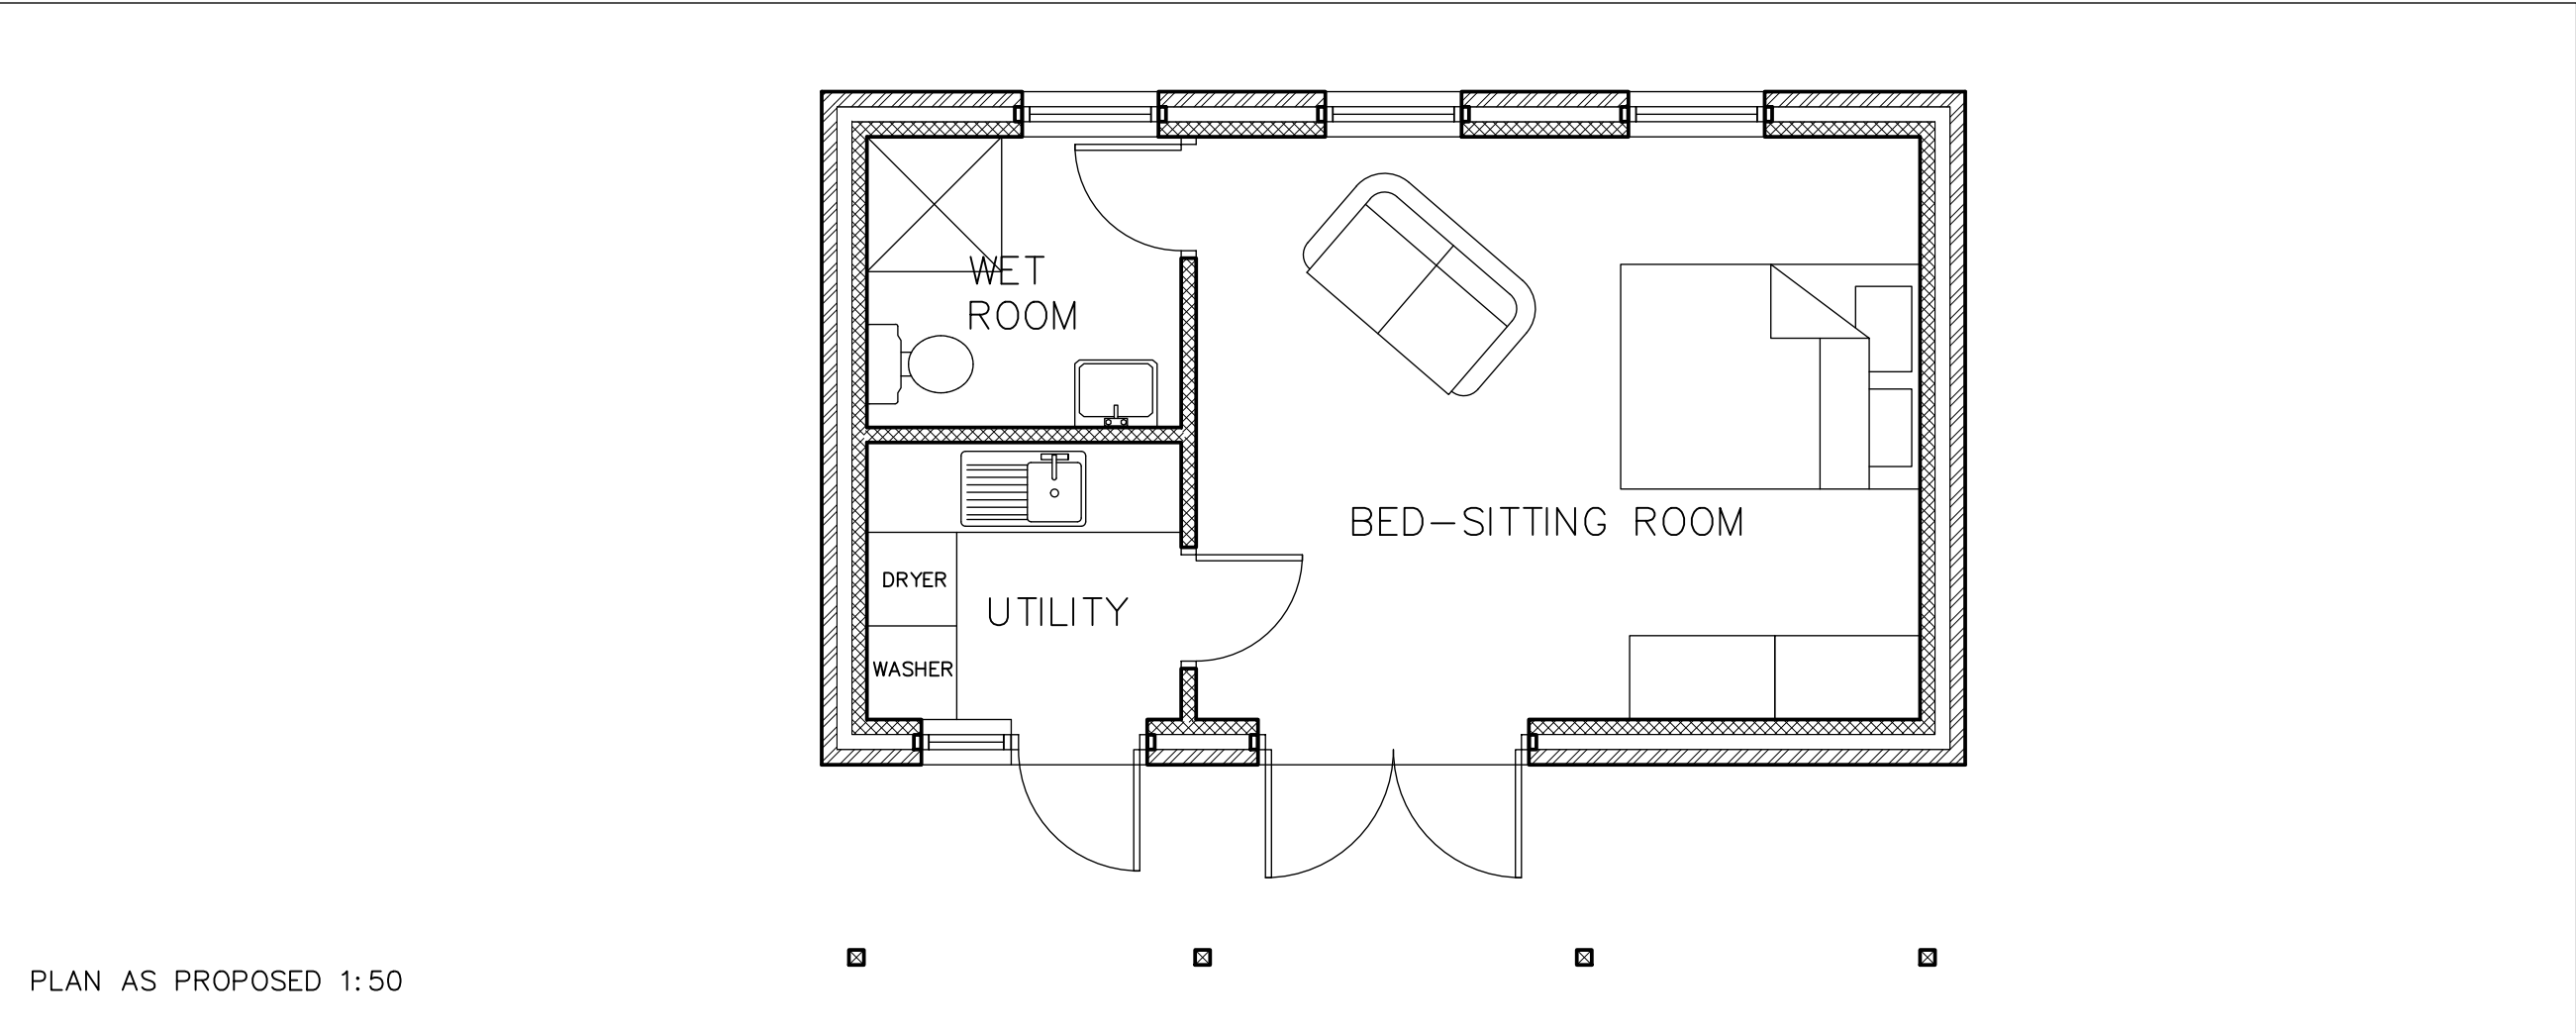



NORTH ELEVATION

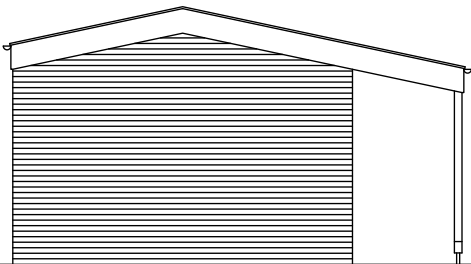

EAST ELEVATION

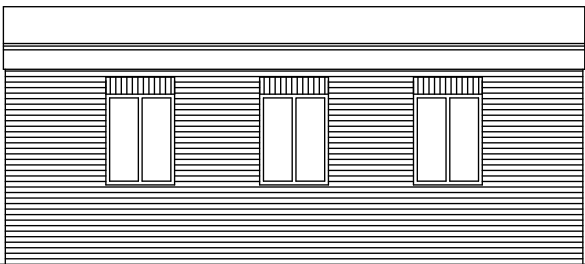

SOUTH ELEVATION

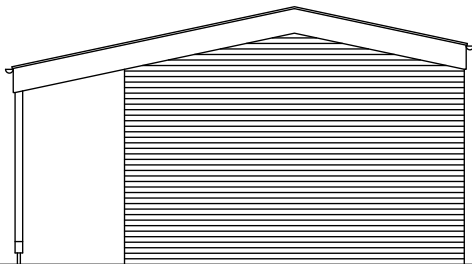

WEST ELEVATION

ELEVATIONS AS PROPOSED 1:100

Client. MR & MRS MULLINEAUX			
Project. 31 NORMANDY CRESCENT ACCOMMODATION FOR ELDERLY INFIRM PARENTS			
Drawing Title. PLAN AND ELEVATIONS AS PROPOSED			
Scale. 1:100/1:50	Date. 04.22	Drawn.	Check.
Job No. 2022	Drawing No. 03	Rev.	