


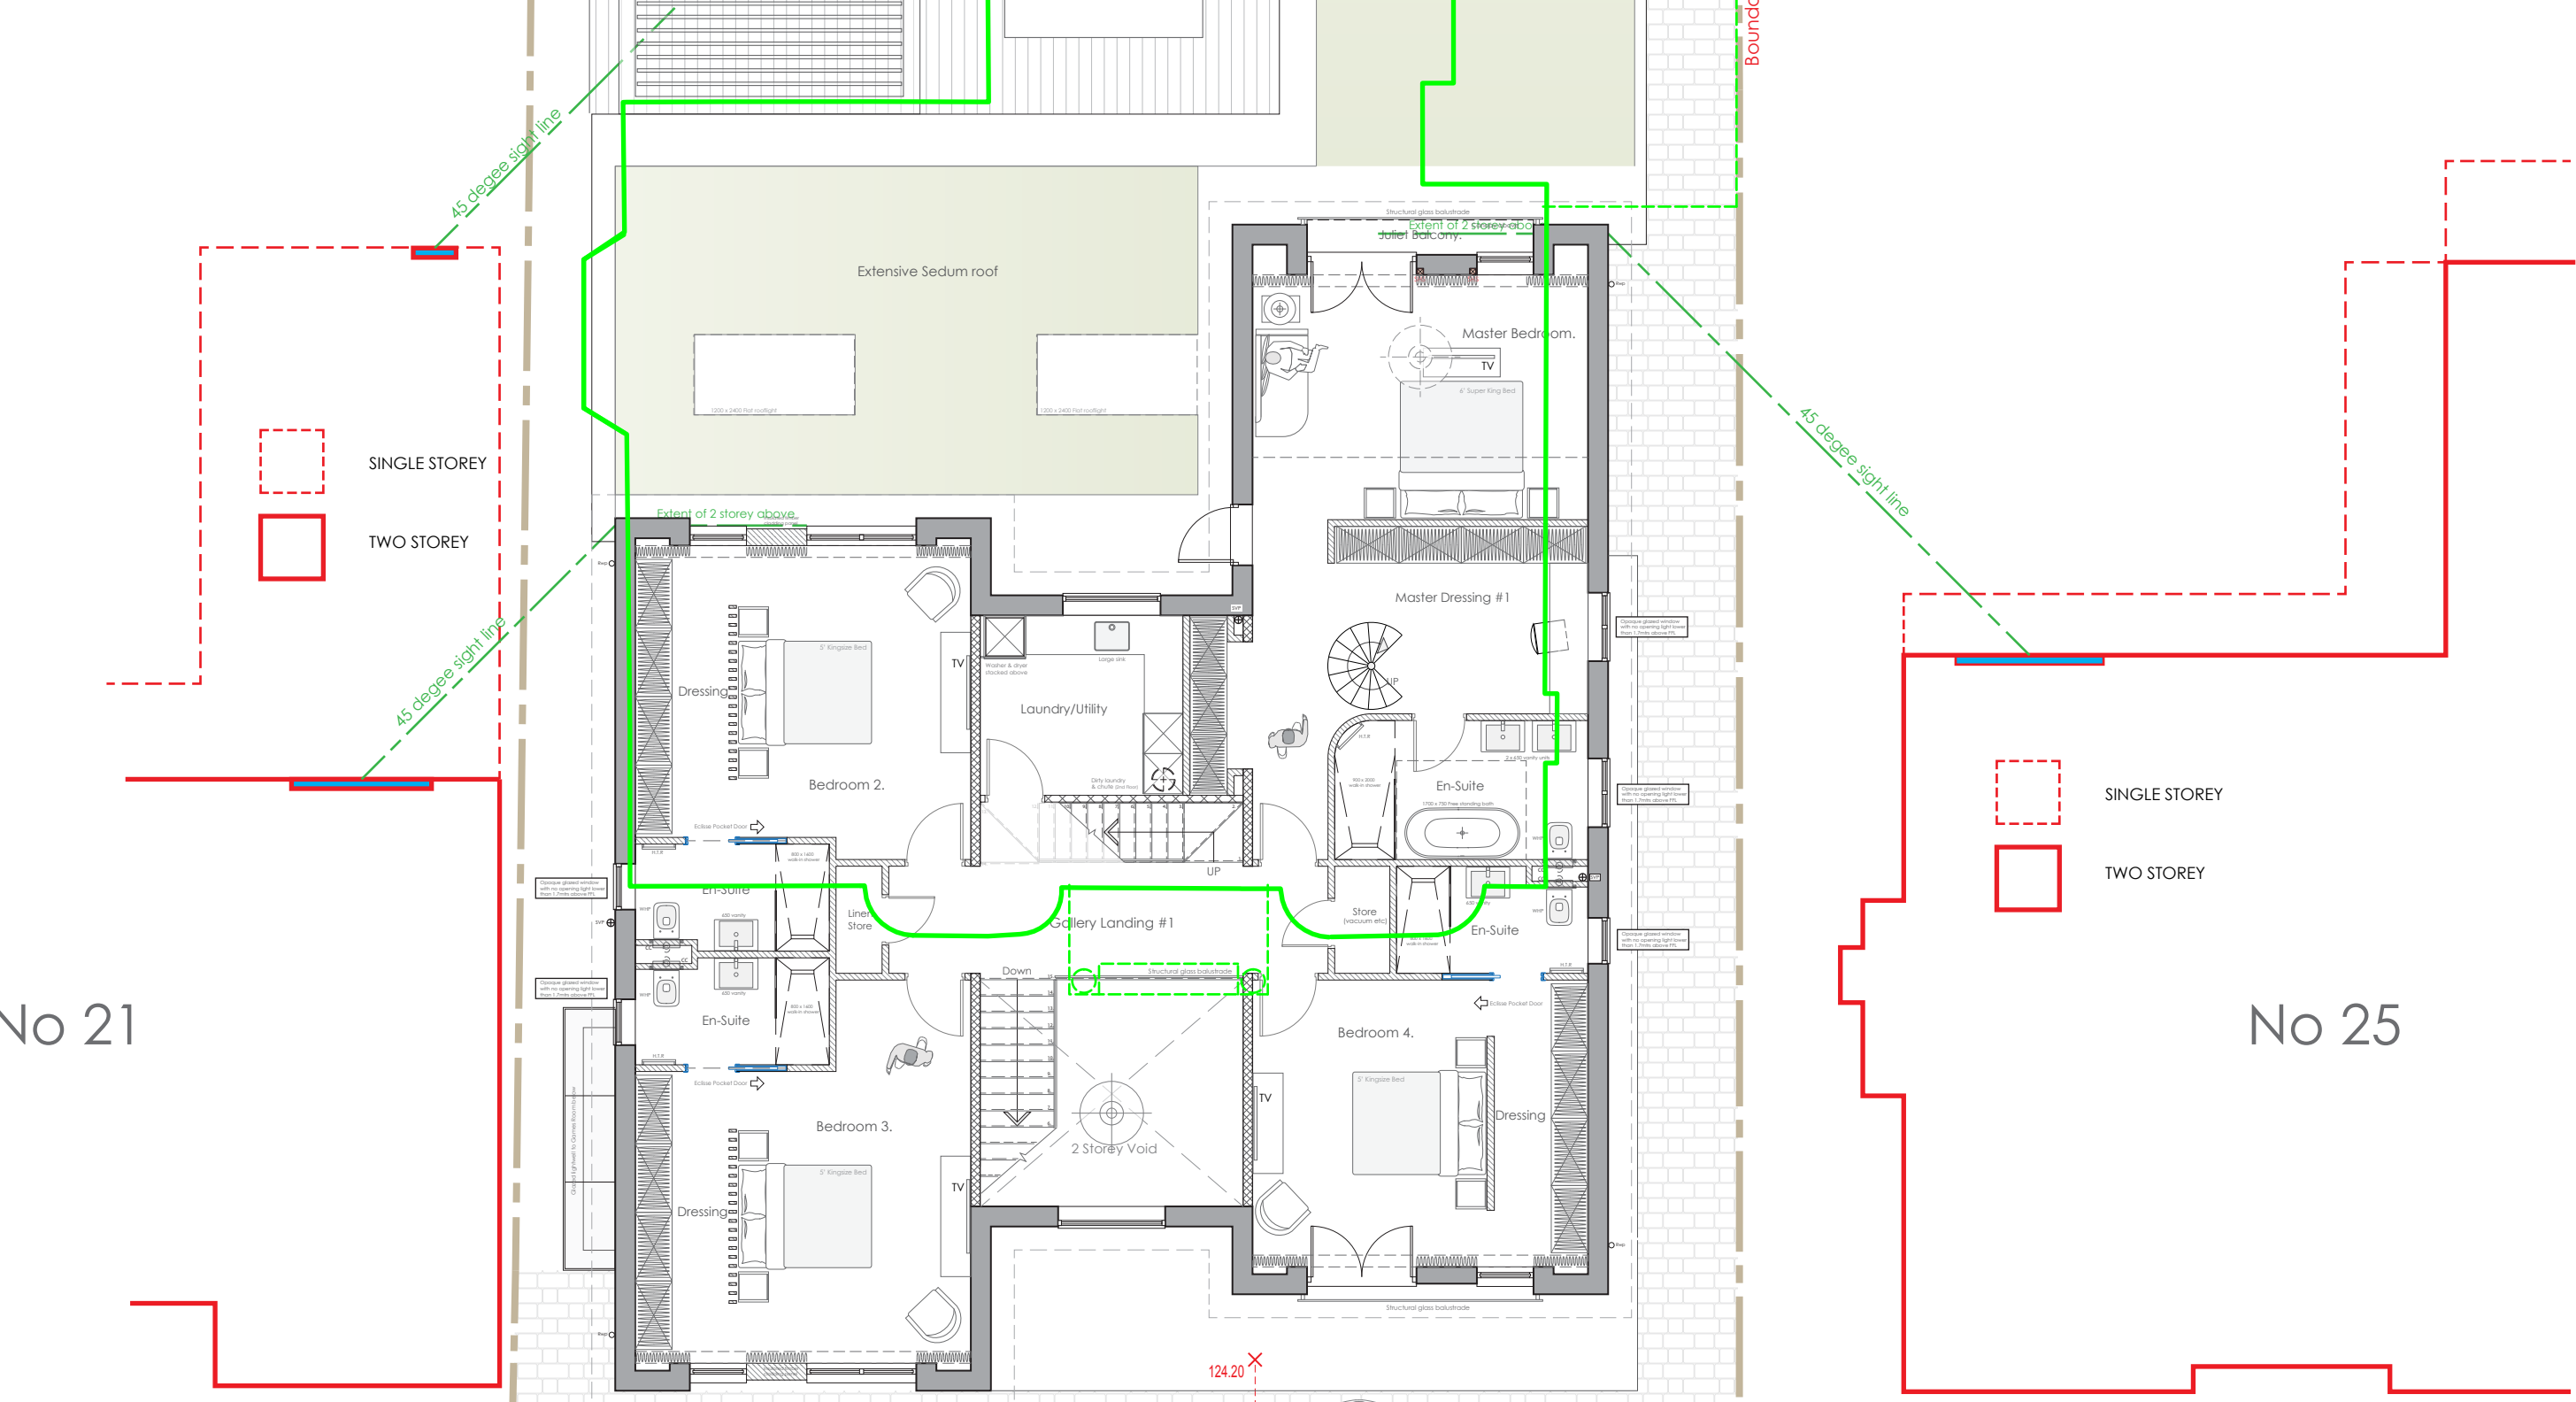


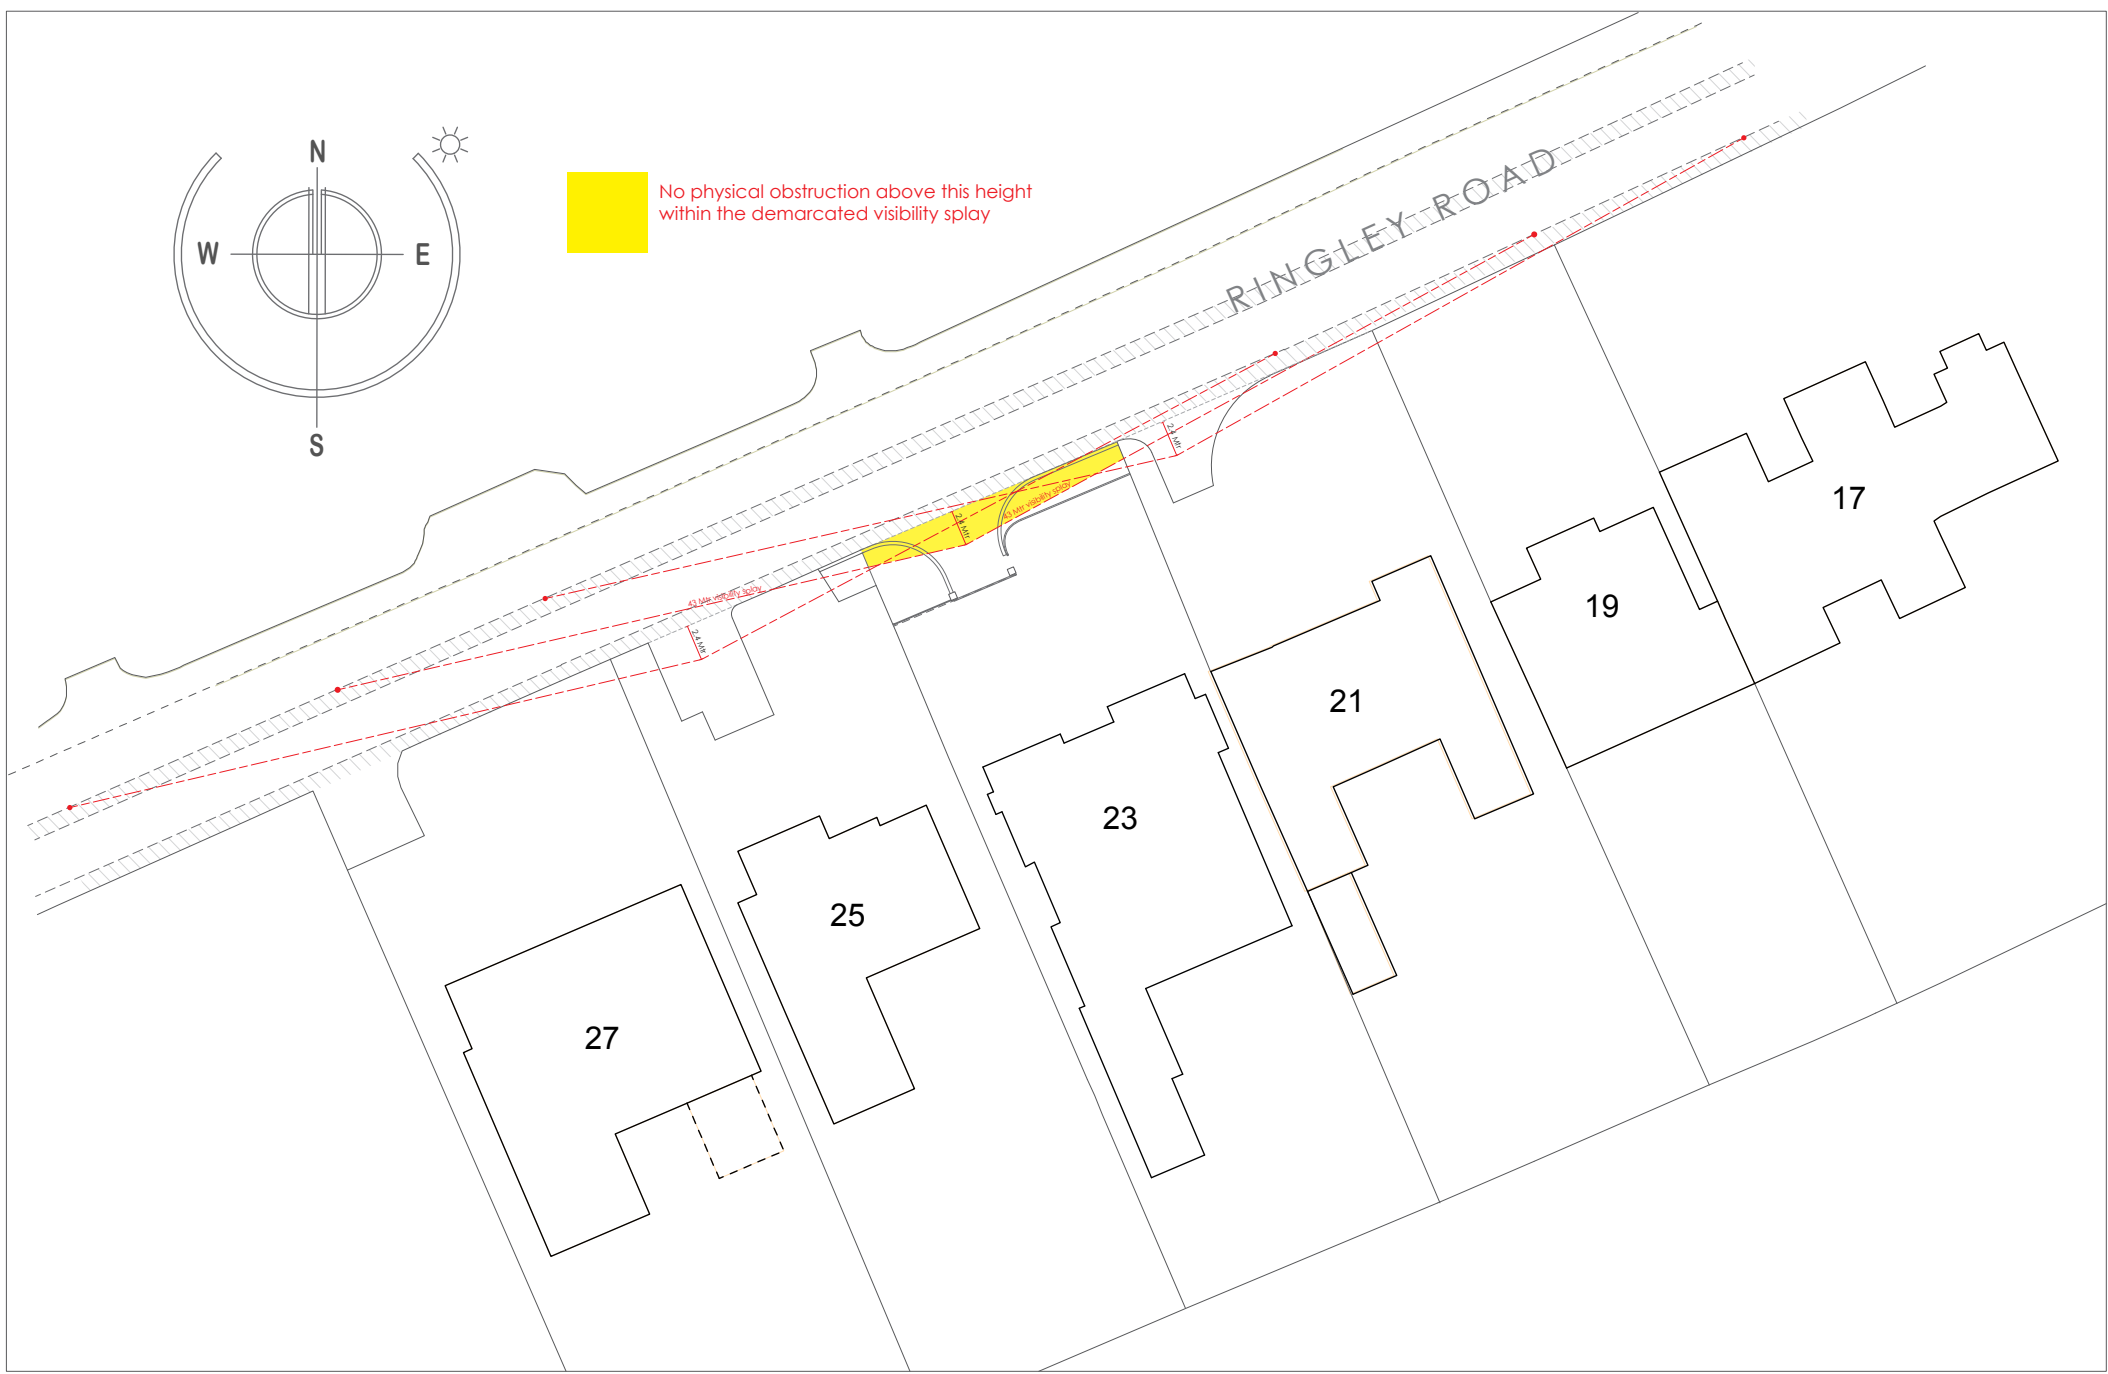

LEGEND.	
	Retaining wall to planting level in Staffordshire Blue engineering brick
	1.9mtr high natural timber fencing in Siberian Larch horizontal screening @ circa 45mm x 20mm with 10mm gaps
	SuDS Permeable driveway/pathways
	Composite Decking
	Formal lawn with appropriate drainage
	Outline of existing Dwelling & outbuildings
	Dedicated SW drainage (flow direction)
	Neighbouring property single storey
	Neighbouring property two storey

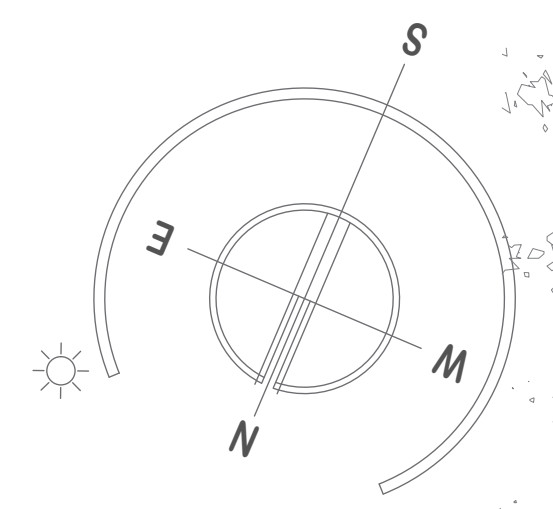

New 1.9mtr high natural timber fencing, to side & rear. Screening in Siberian Larch section 45mm x 20mm. Set with 10mm gaps & fix via Stainless steel Ring Nails 100x 100 tanilised timber or concrete post substructure.

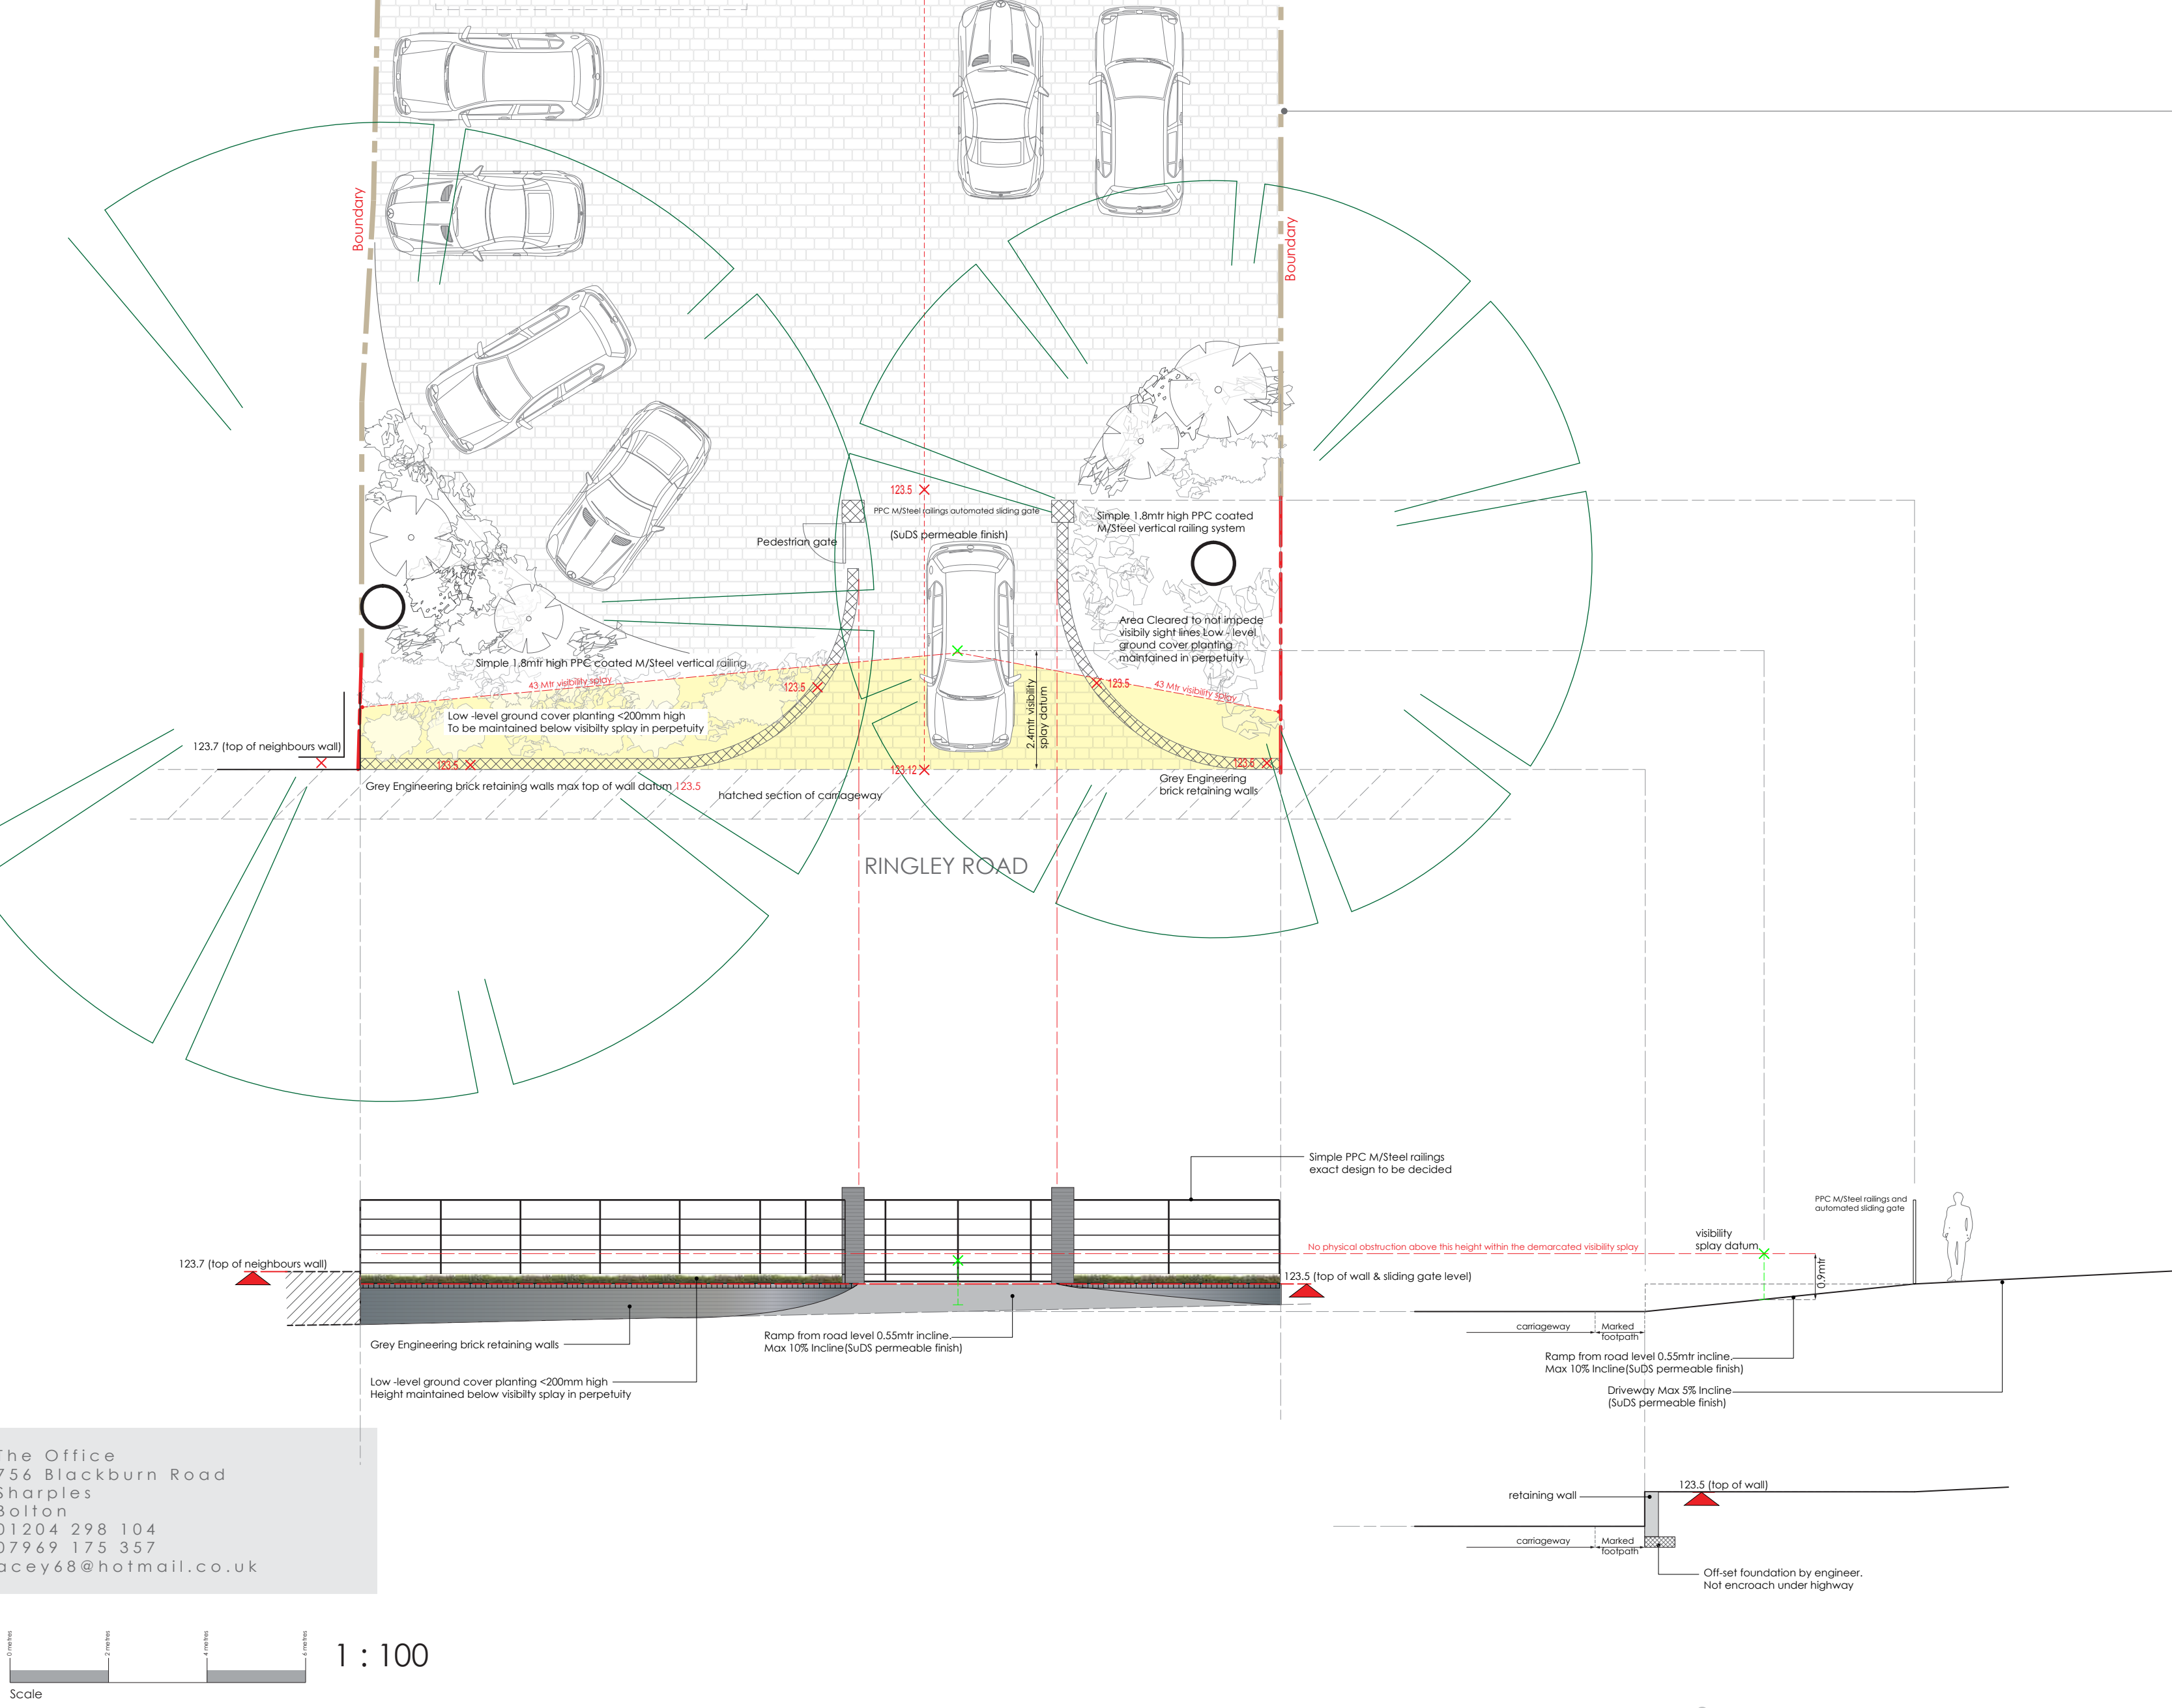

LIVING

PLANNING STAGE
PROPOSED SITE PLAN &
GROUND FLOOR PLAN
(showing existing & neighbouring structures)

MR & MRS BAIG
23 Ringley Road M45 7DL
Drwg No: 23R/07 RevA
original scale 1 : 100 @ A1

The Office
756 Blackburn Road
Bolton
01204 298 104
07969 175 357
acey68@hotmail.co.uk

Scale 1 : 100